




LYTHAM ROAD

Service yard and parking

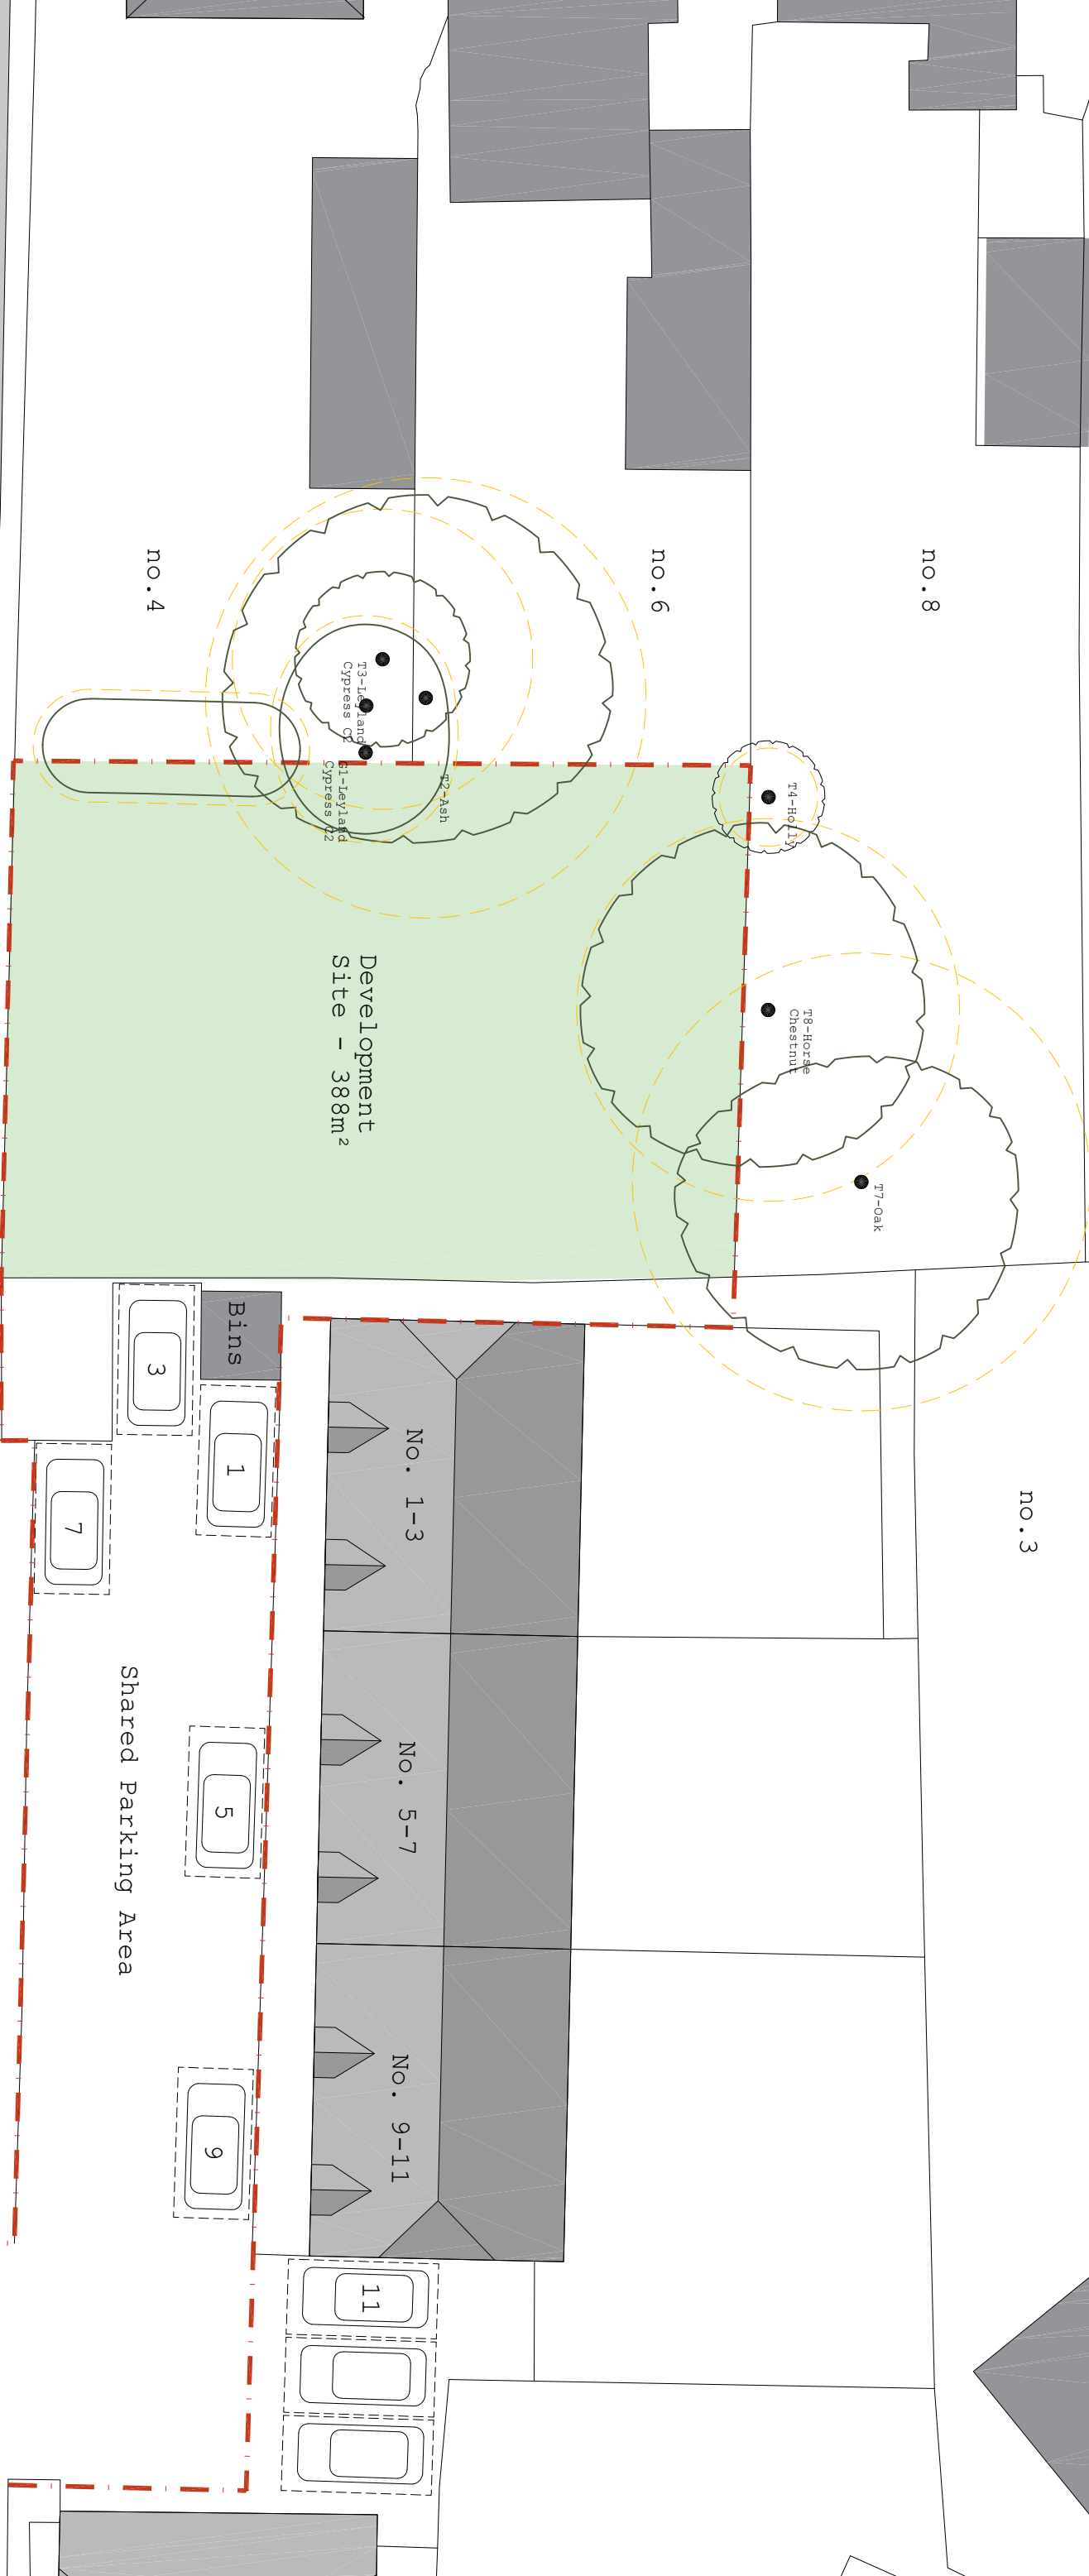

all drawings remain the copyright of colony and cannot be reproduced on whole or part without our approval. this drawing is for planning purposes only and not a construction issue document. s drawings are not to be altered without the consent of colony dimensional accuracy only applies to drawings issued by colony are to be cross-referenced where necessary with other relevant consultants' information. if any contradiction is found in the drawing set, or if you are in any doubt, ask the architect.

NOTES

collaborating with:

colony

Job: 842

Drawing: 02-01

Revision: b

Project: 6 Woodlands Avenue Reading, RG5 3NJ

Drawing Name: Existing Block Plan

Date: 05.2025

Drawn By: HK

Status: planning

Checked By: EM

RIBA Chartered Practice

Colony Architects Ltd.

The Nine Store, Brewery Court, Theatre, Reading, RG7 5AJ

+44 (0) 118 380 0328

hello@colonyarchitects.com

colonyarchitects.com

1:200 | 02 | 04 | 06 | 08 | 10 | 12 | 14 | 16 | 18 | 20 | 22 | 24