


PLAN

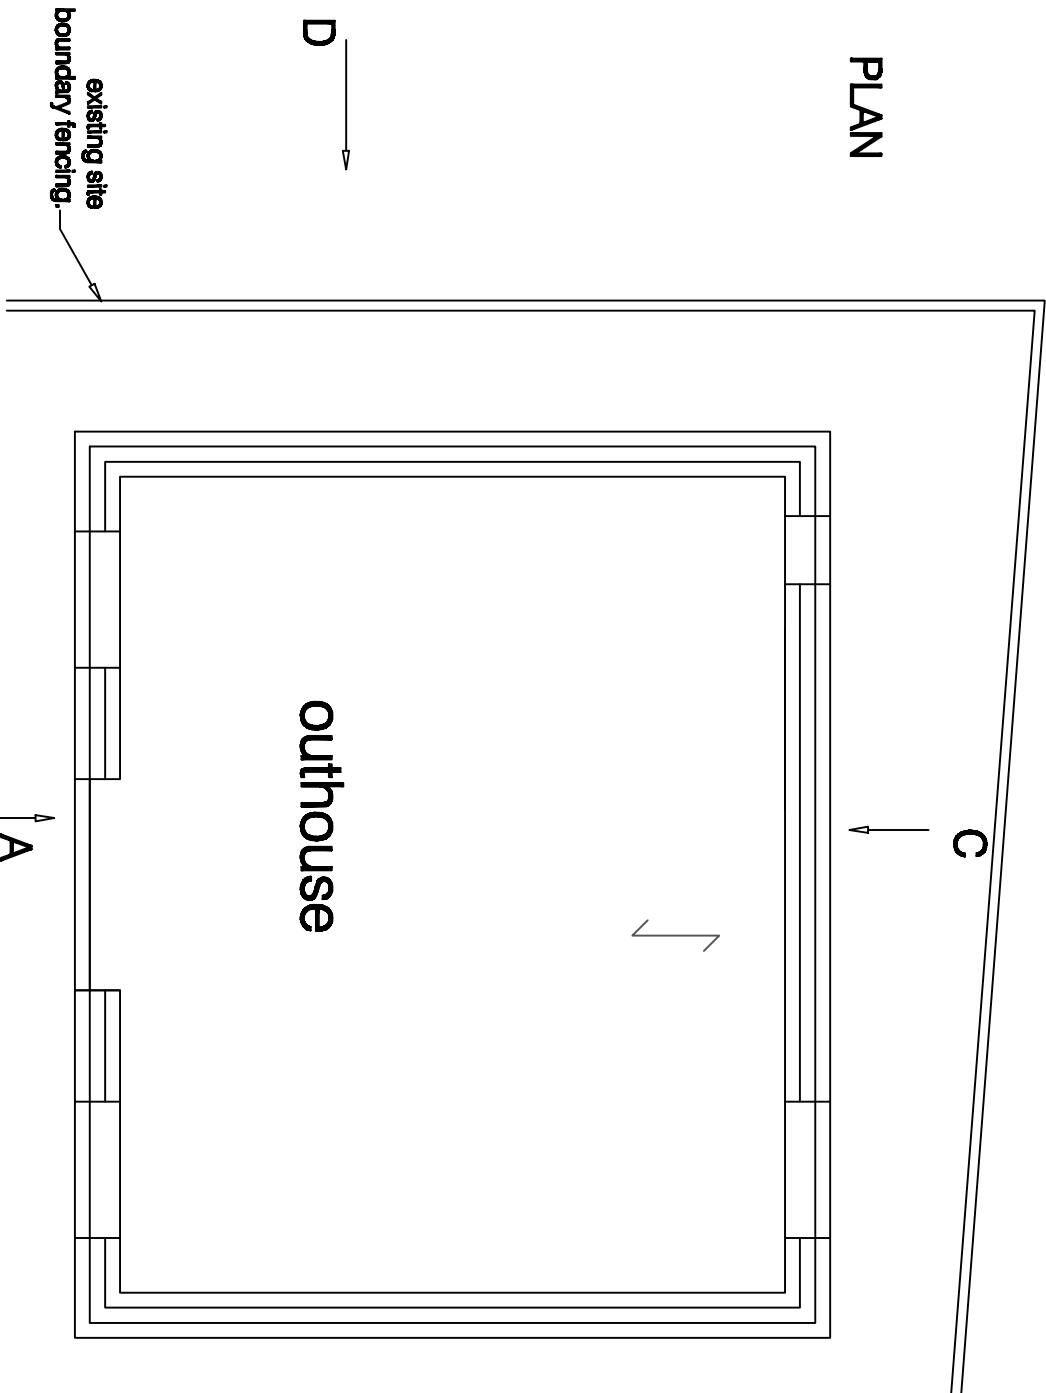

B


project
for
title

8 Butts Hill Road
Woodley, Reading, Berkshire
Mr M Iqbal
Existing Outhouse

Drawing no: 1405 / 1 / a

M D Howlett
architectural consultant
11 Prospect Street, Caversham, Reading
Berkshire RG4 8JB; Tel: (0118) 947 7117
Email: pmearc@globelnet.co.uk


Date: January 2025

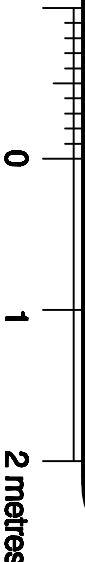


SCALE: 1:50@A3.

Revision a: Exg. outhouse shown. Feb 2025.


ELEVATION A

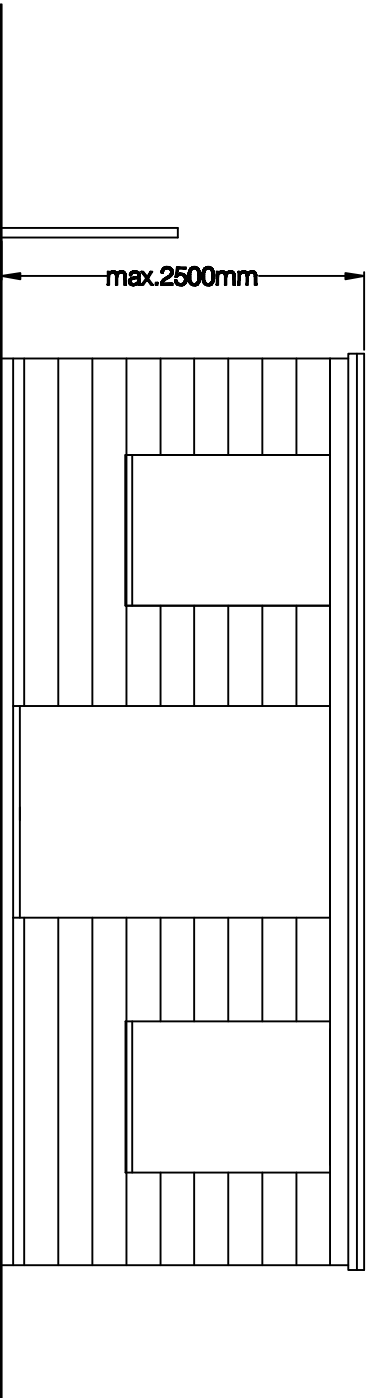

ELEVATION B

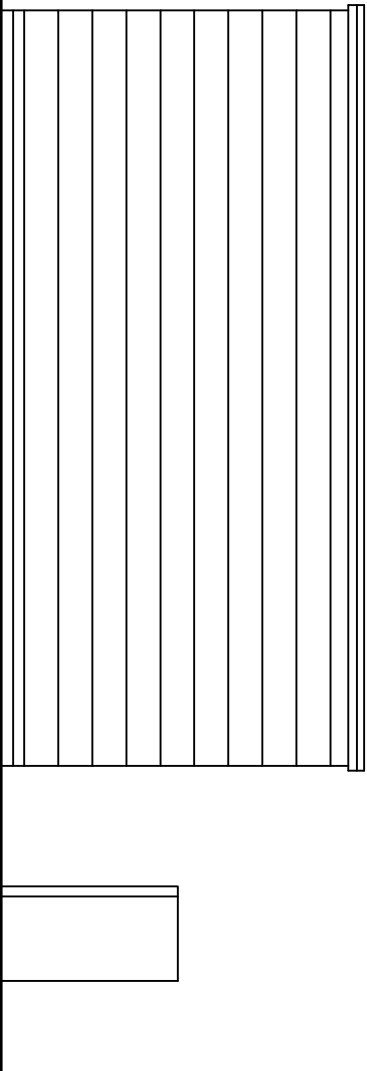

ELEVATION D

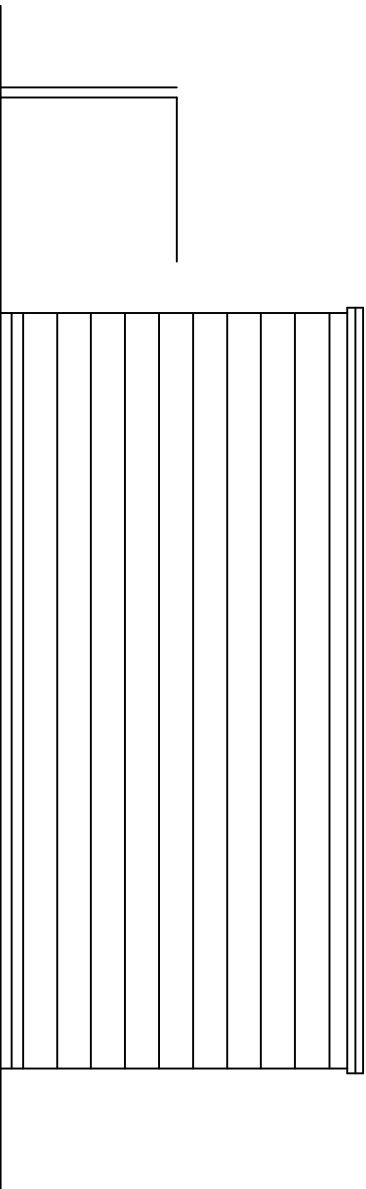

ELEVATION C

