


DEM DRAWING SERVICES ARCHITECTURAL * CIVIL * STRUCTURAL 6 BEECH GROVE, ST. BRIDES WENTLOOGE, NEWPORT, GWENT, NP10 8TB TEL: 01633-761497 E-Mail: dem123@btinternet.com	Reference PROPOSED EXTENSION AT 10 ARBOR LANE, WINNERSH, WOKINGHAM, RG41 5JA FOR MR DOMINIC LYONS	Job No. 1673 Sheet No. SK.2 Date: October 2024 Drawn By: DEM
--	---	---

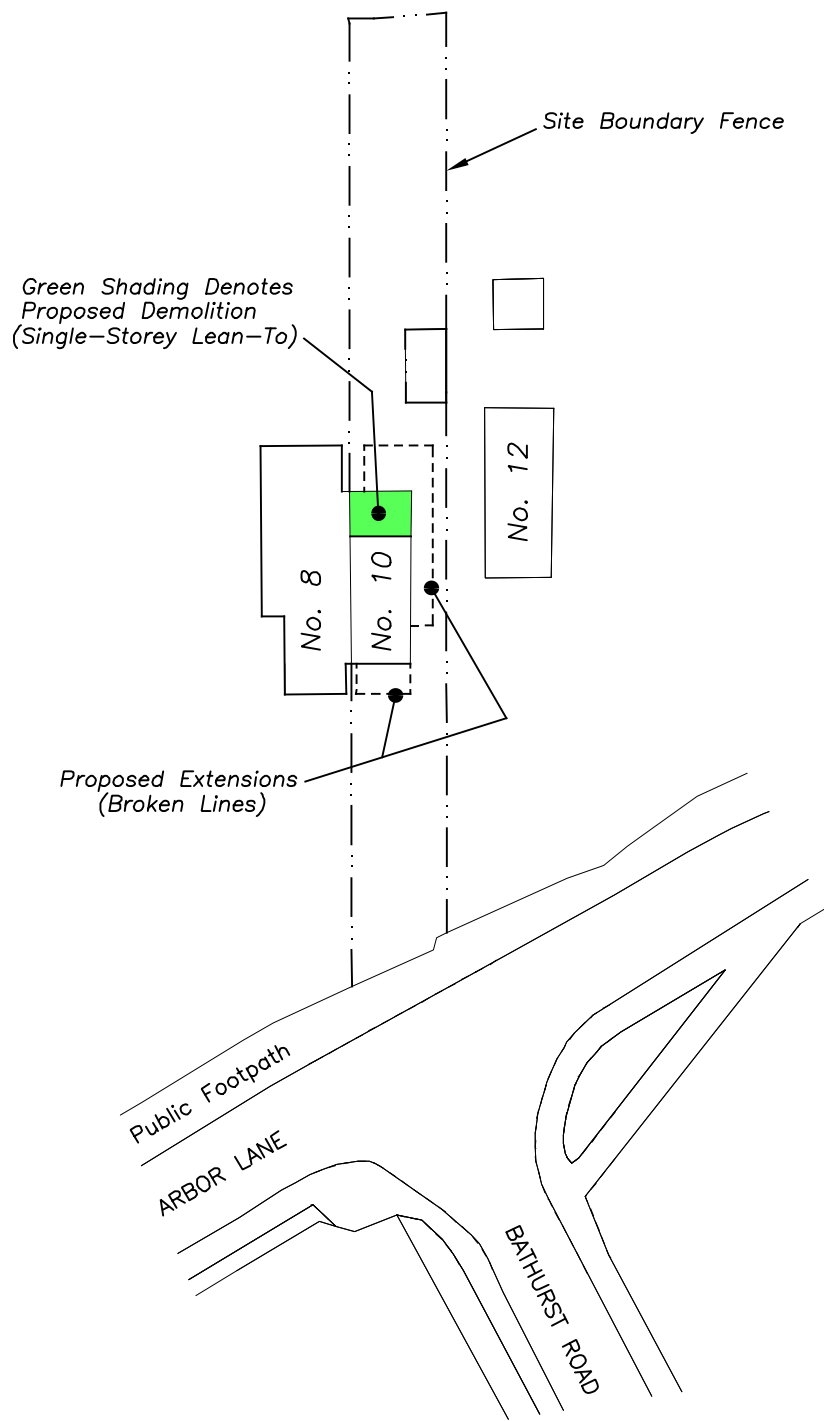

BLOCK PLAN

1:500 at A4 size



SCALE BAR