

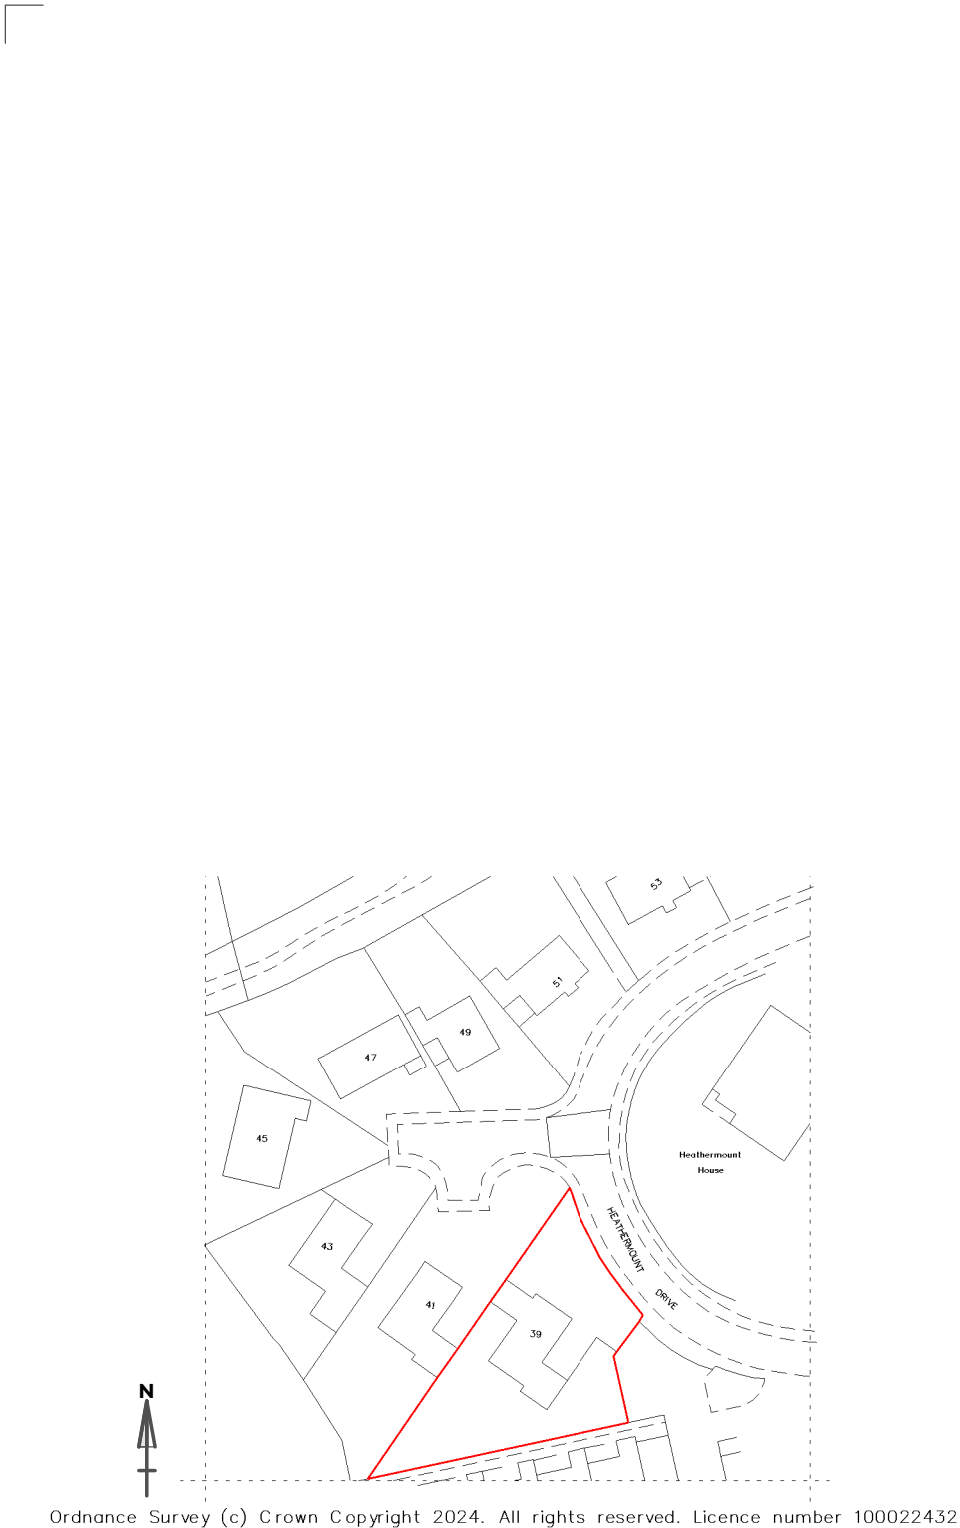


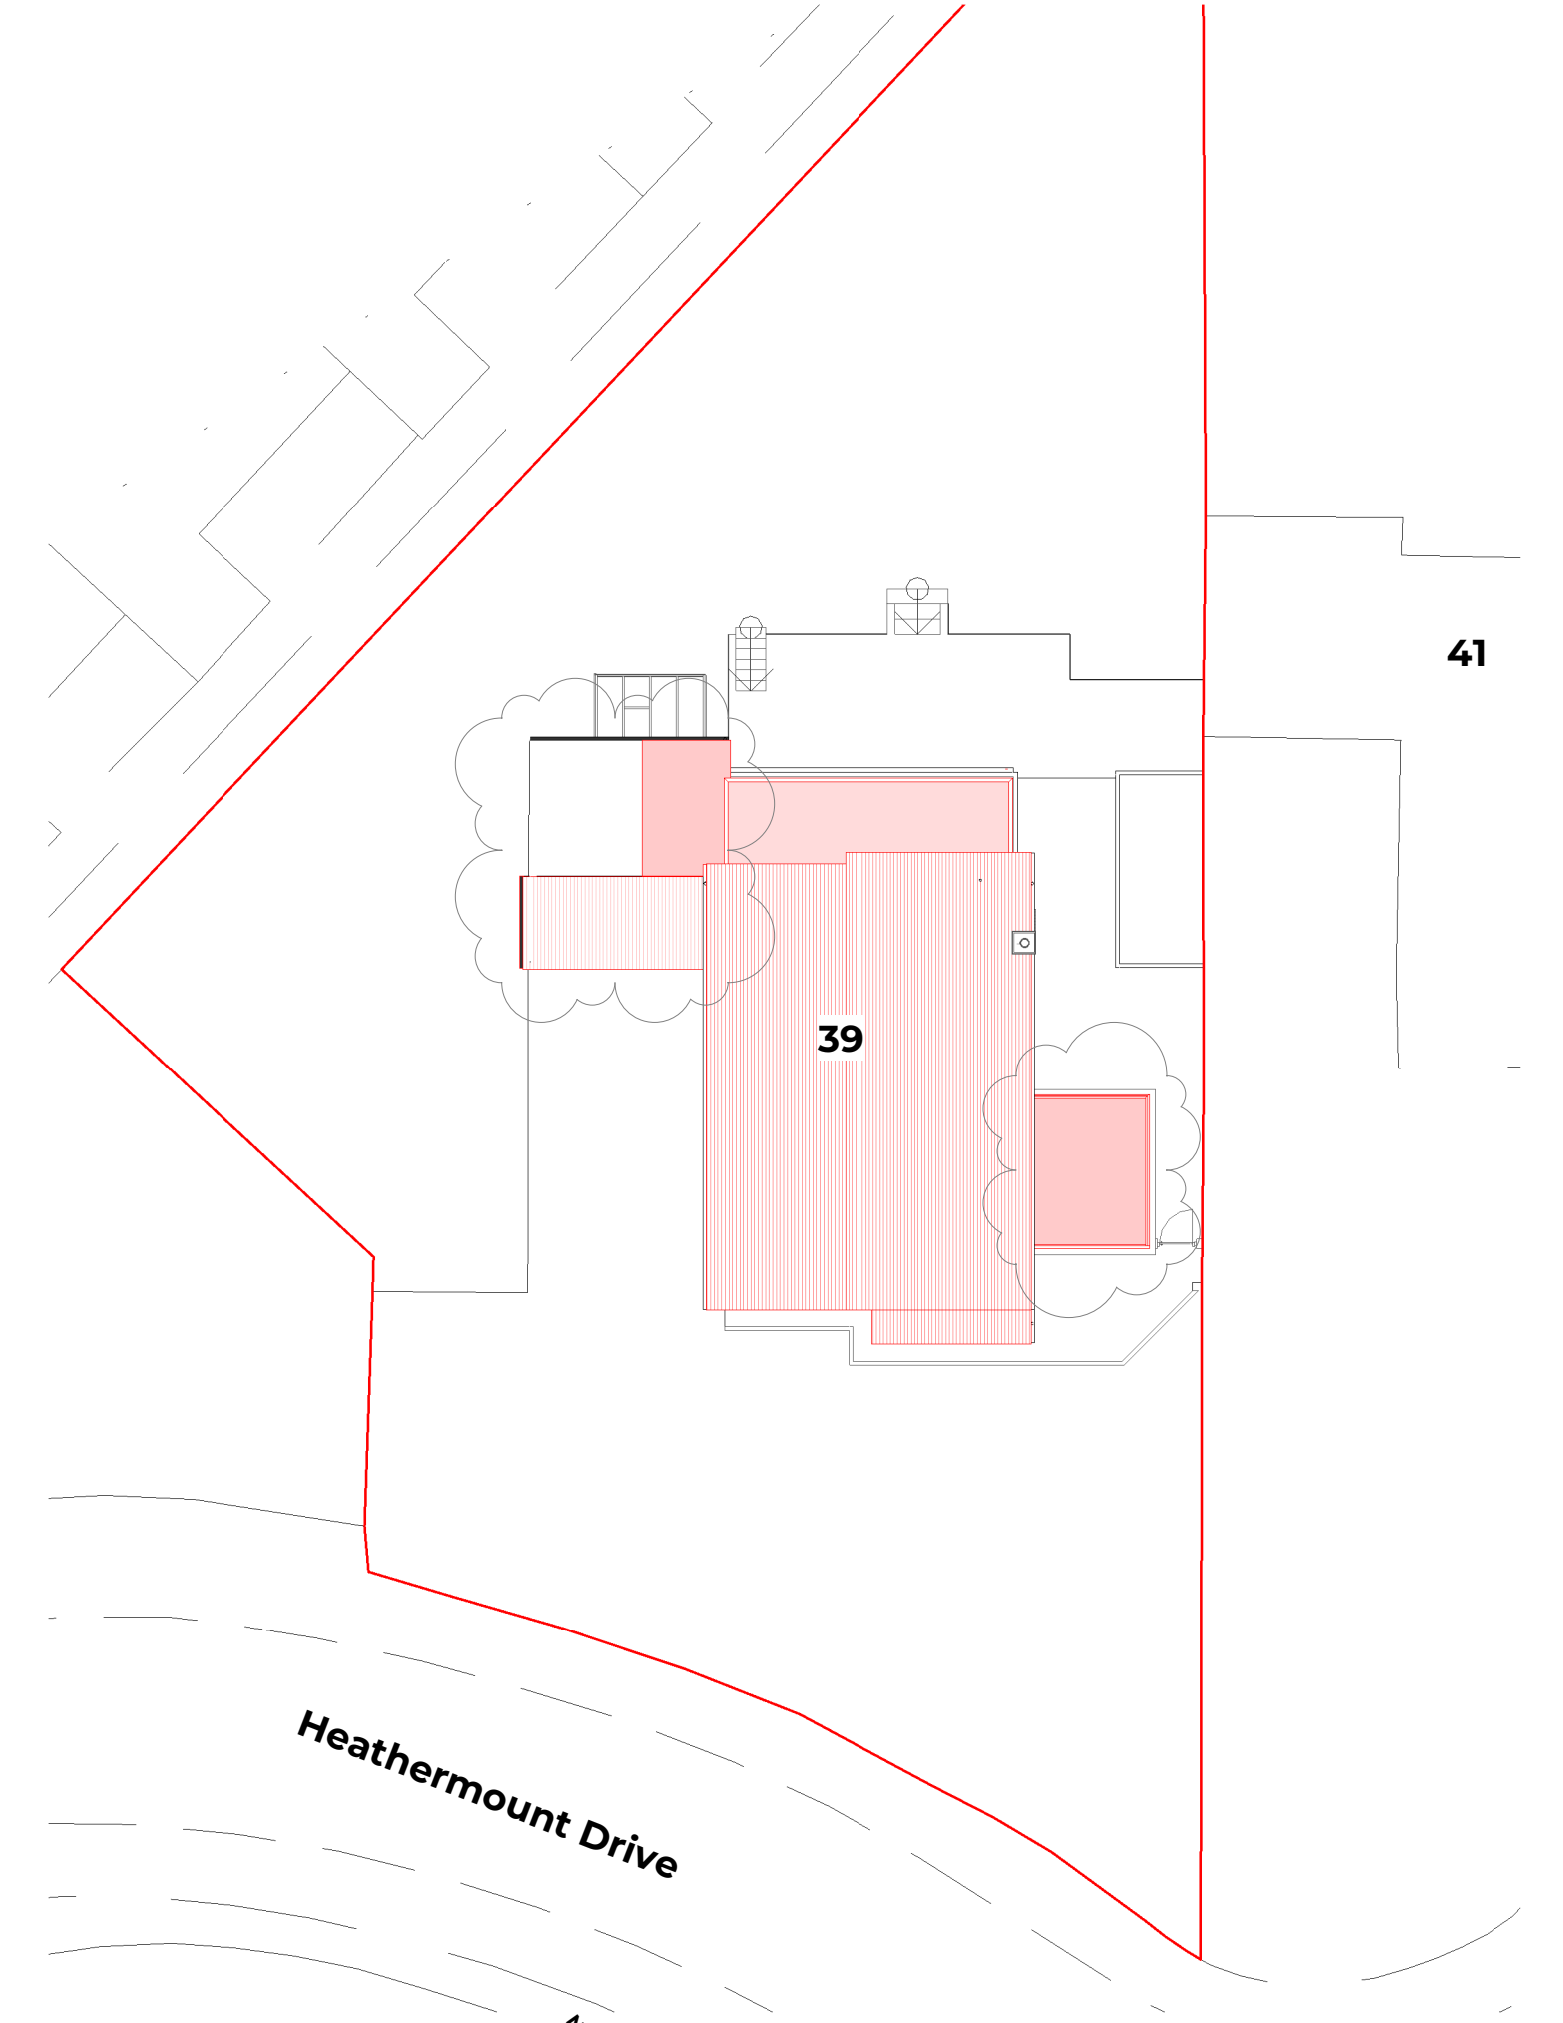

Existing Location Plan

Location | RF-RDG | Scale 1 : 1250

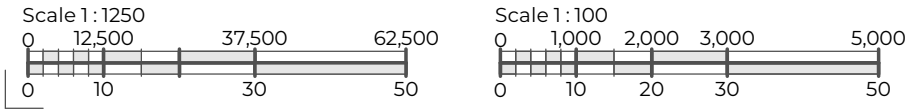

Proposed Site Level Plan

General Arrangement | RF-RDG | Scale 1 : 200

Michael Aubrey Barrow

STRUCTURE & ARCHITECTURE



0118 962 9666
mapl.co.uk

0118 962 7999
createhomedesign.co.uk

- NOTES**
- A. the drawing is copyright protected and may not be used, reproduced or relied upon by any third party without explicit agreement from MAB.
 - B. the client titled shall have a licence to copy and use the drawings only for the purpose as defined by the titled project and status. MAB are not liable for any other use.
 - C. the drawing is subject to variations. It is the Contractor's responsibility to ensure they have the latest revision.
 - D. this drawing must be read in conjunction with all other project drawings and any discrepancies reported immediately for clarification.
 - E. all measurements must be obtained from stated dimensions only, which are in millimetres unless noted otherwise, not to be scaled off except for Local Authority Planning application purposes, and checked before ordering any materials.
 - F. full schedules, specification notes and legends are located on drawings numbered '900' to '999'.

PROJECT ADDRESS

39 Heathermount Drive,
Crowthorne. RG45 6HJ

PROJECT DESCRIPTION

New roof and retrofit of existing property

CHECK'D	DRAWN	REV.
CB	OB	A
A	08.01.2024	OB
0	23.12.2024	OB
REV	DATE	BY
		DESCRIPTION
		Area addition
		Planning issue

STATUS

PLANNING

Drawing to support a planning application, intended for illustration purposes only, subject to statutory approval, and must not be used for construction.

CLIENT

Tony Underwood

TITLE

Plans - Location & Site

SIZE REFERENCE

A3 MAB-C5044-001