



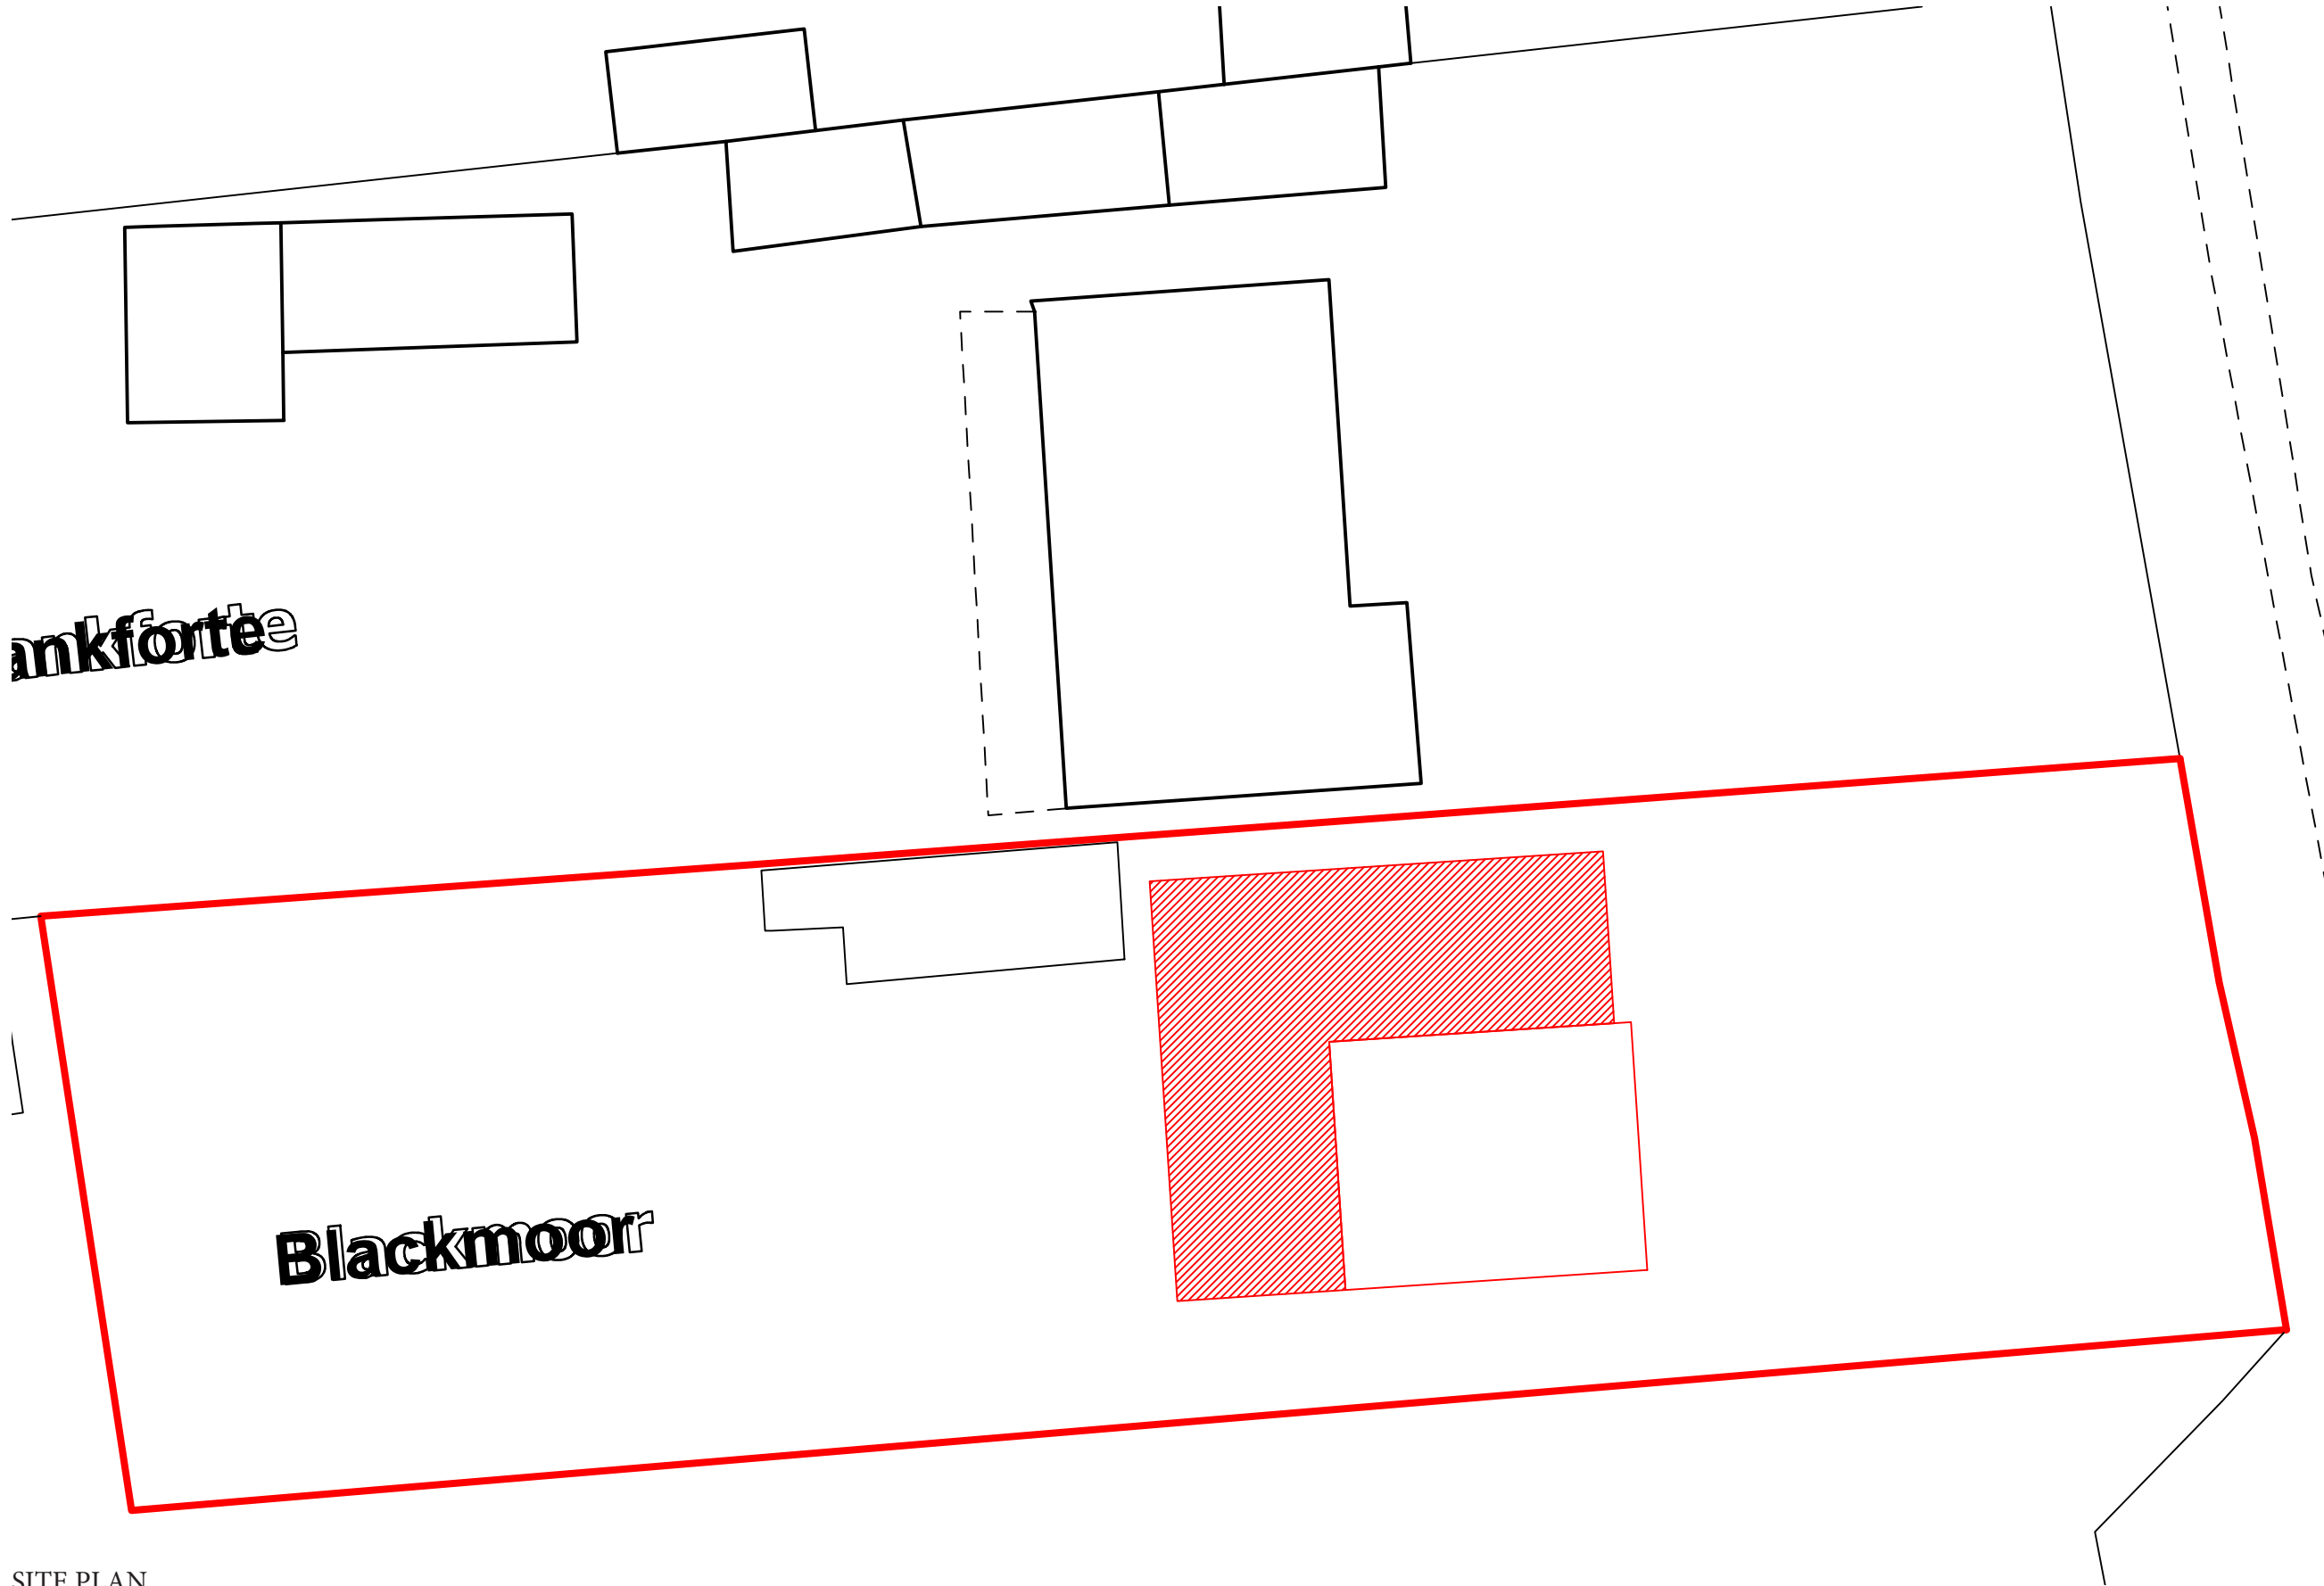

ankforte

Blackmoor

SITE PLAN

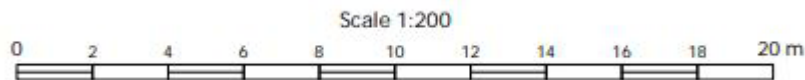

AGENT	HUMZAH KHUSHI BA ARCHITECTURE
SCALE	A3 1 : 200
DATE	30 / 08 / 2026
ADDRESS	BLACKMOOR BASINGSTOKE ROAD THREE MILE CROSS RG7 1AS
PROJECT	PROPOSED SITE PLAN