
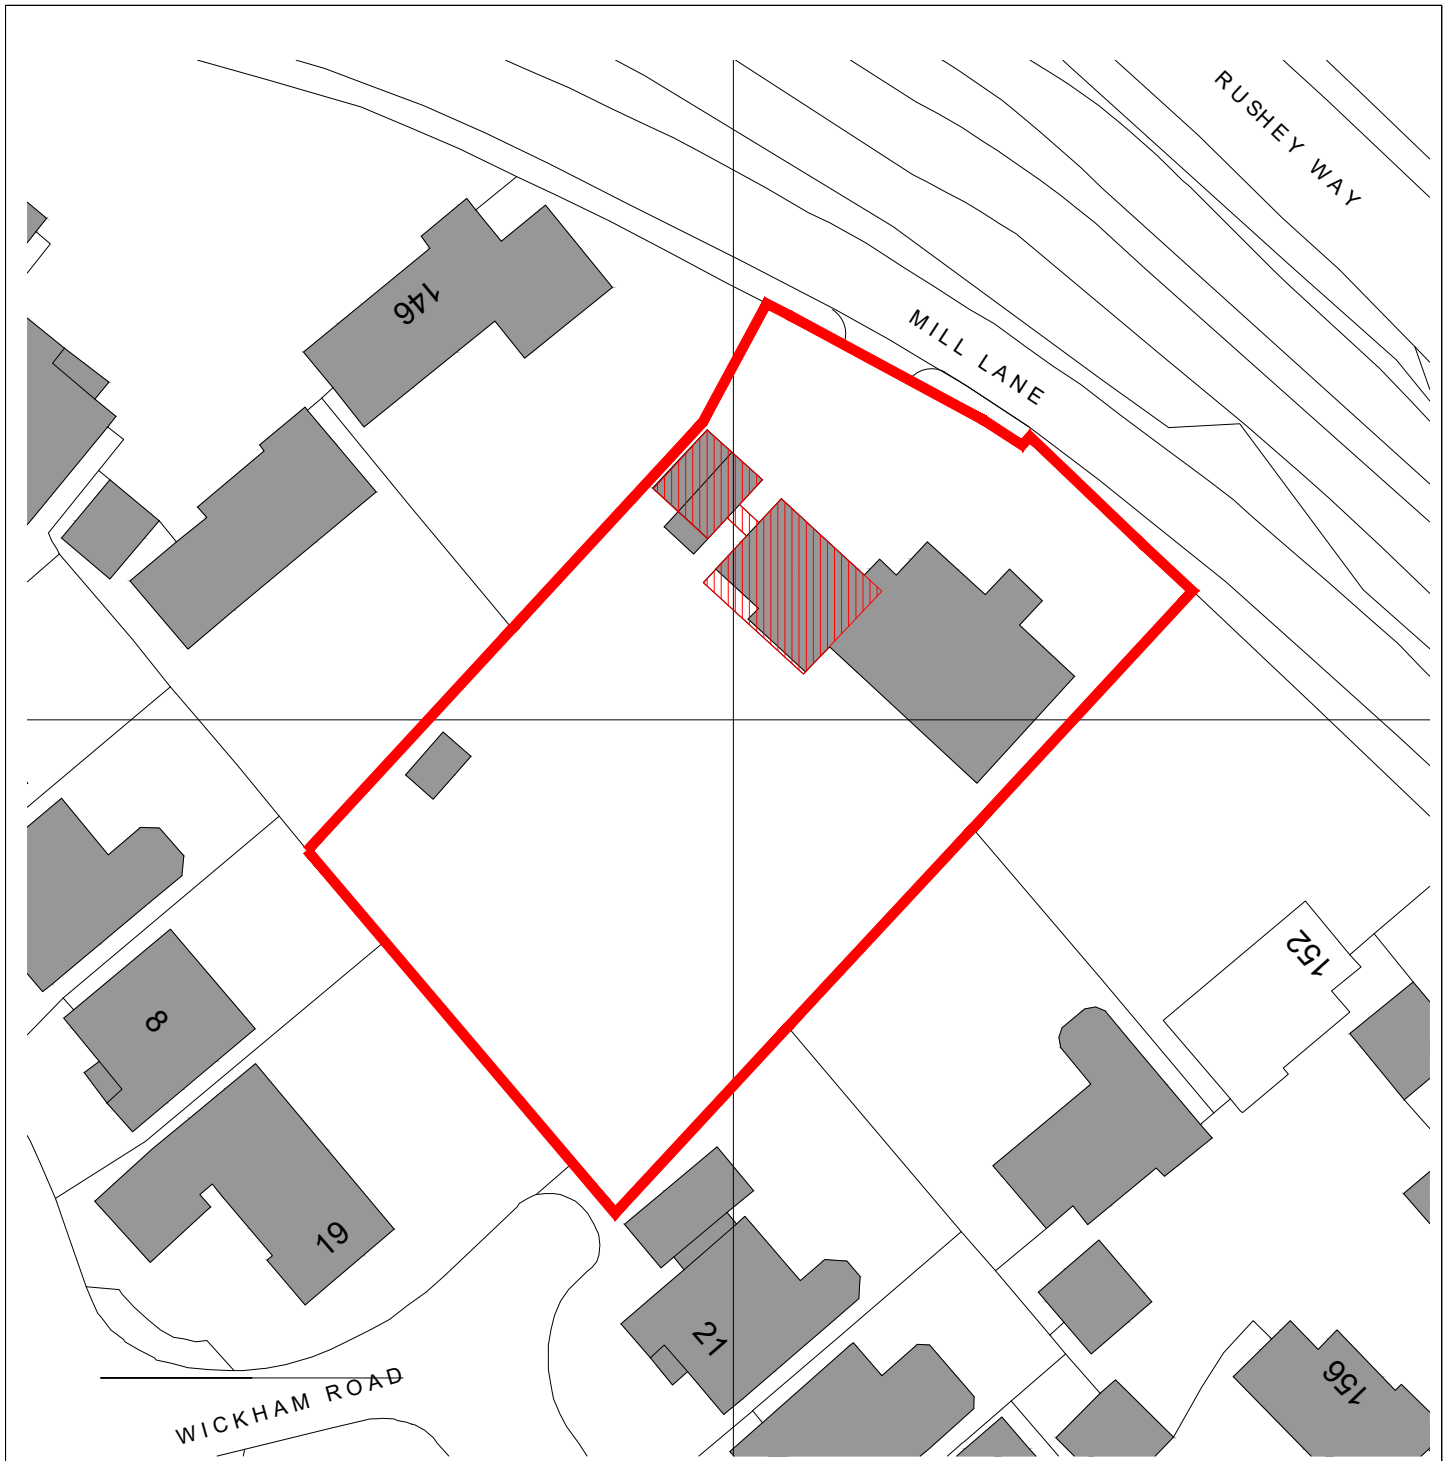


Block Plan
scale 1:500

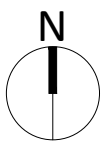

Project : Sindlesham Farm House Mill Lane Sindlesham RG41 5DQ	Drawing : Block Plan	Date: Oct 25	Scale : 1:1250@A4	
		Drawing no : 2025-50 - 006	Rev : *	Status : LBC