

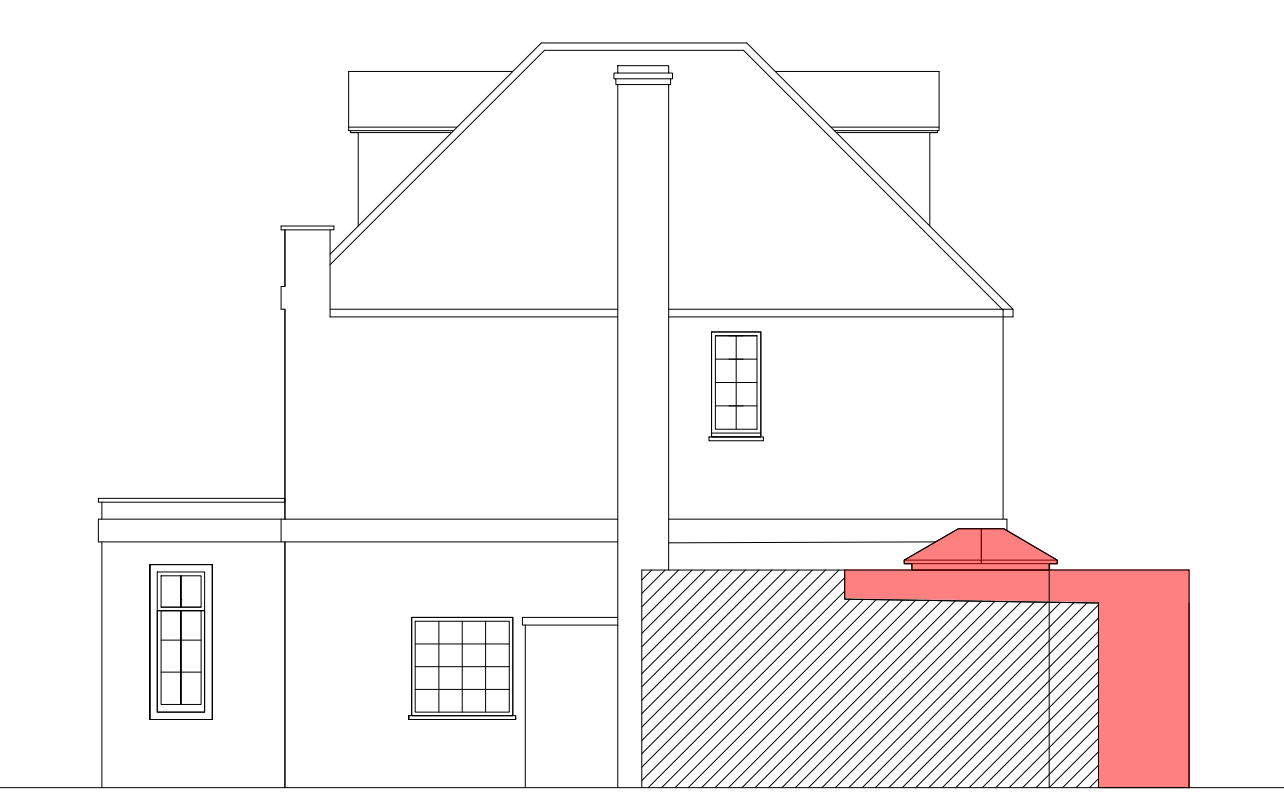
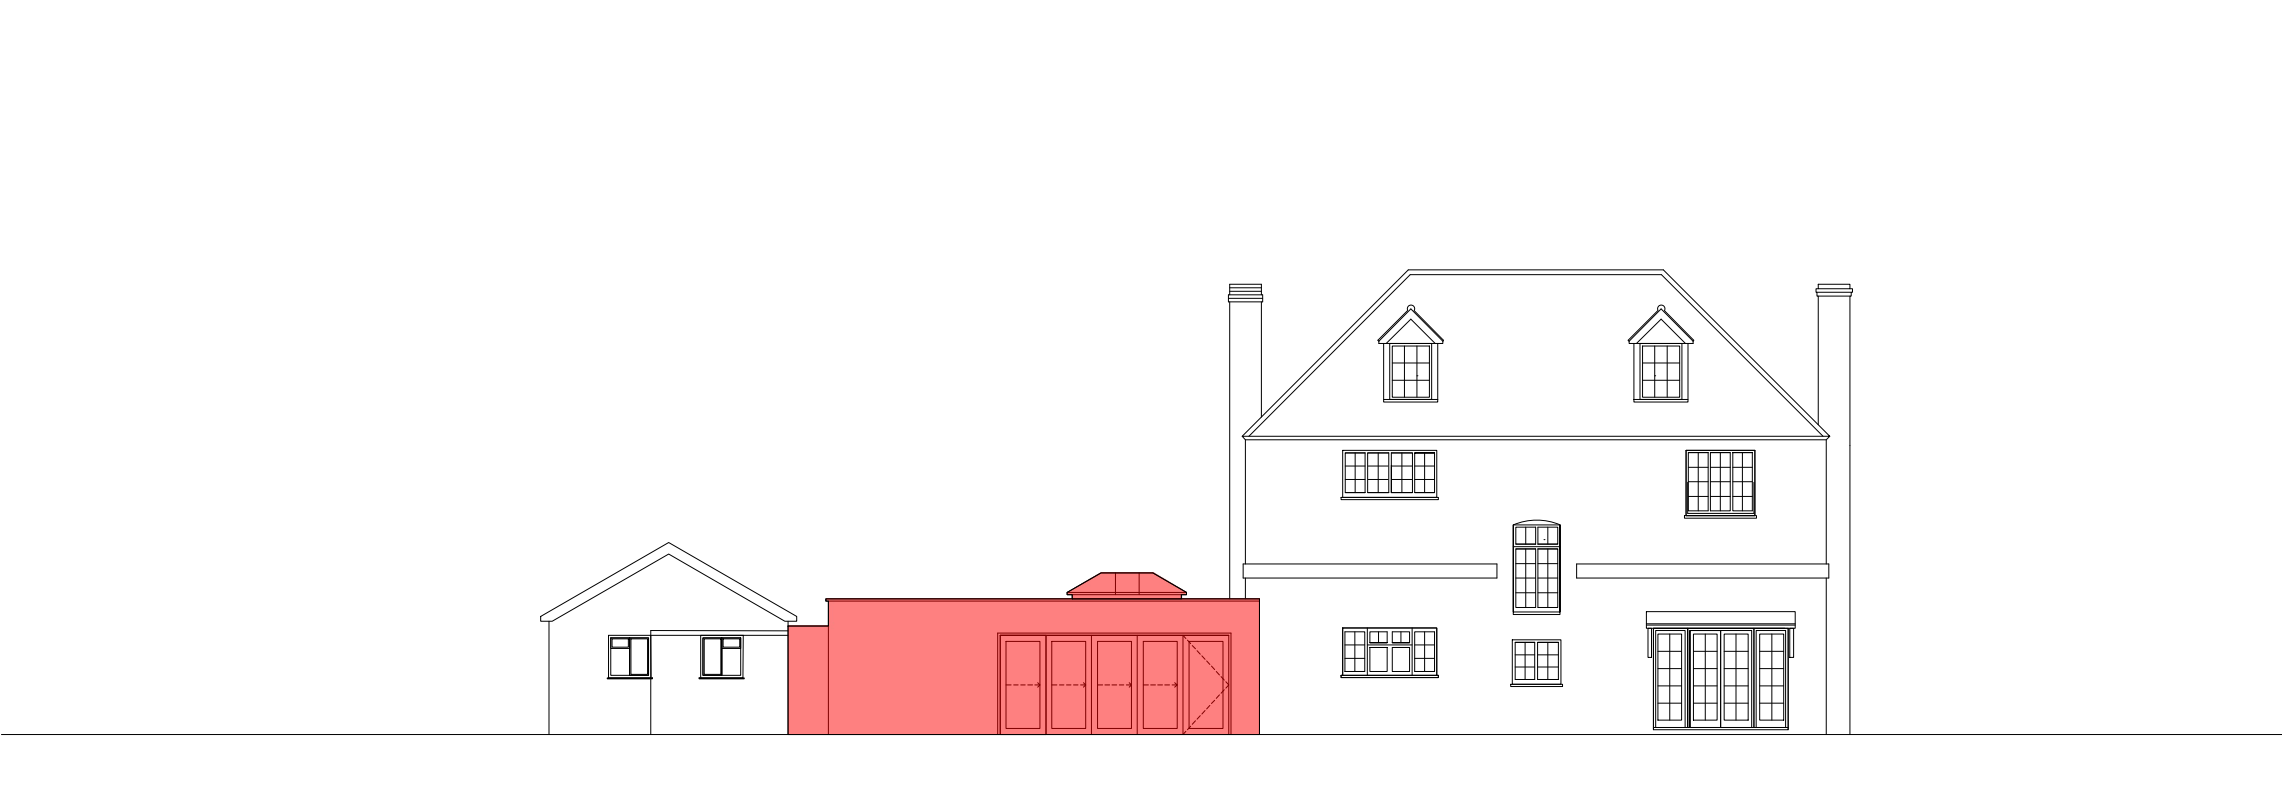


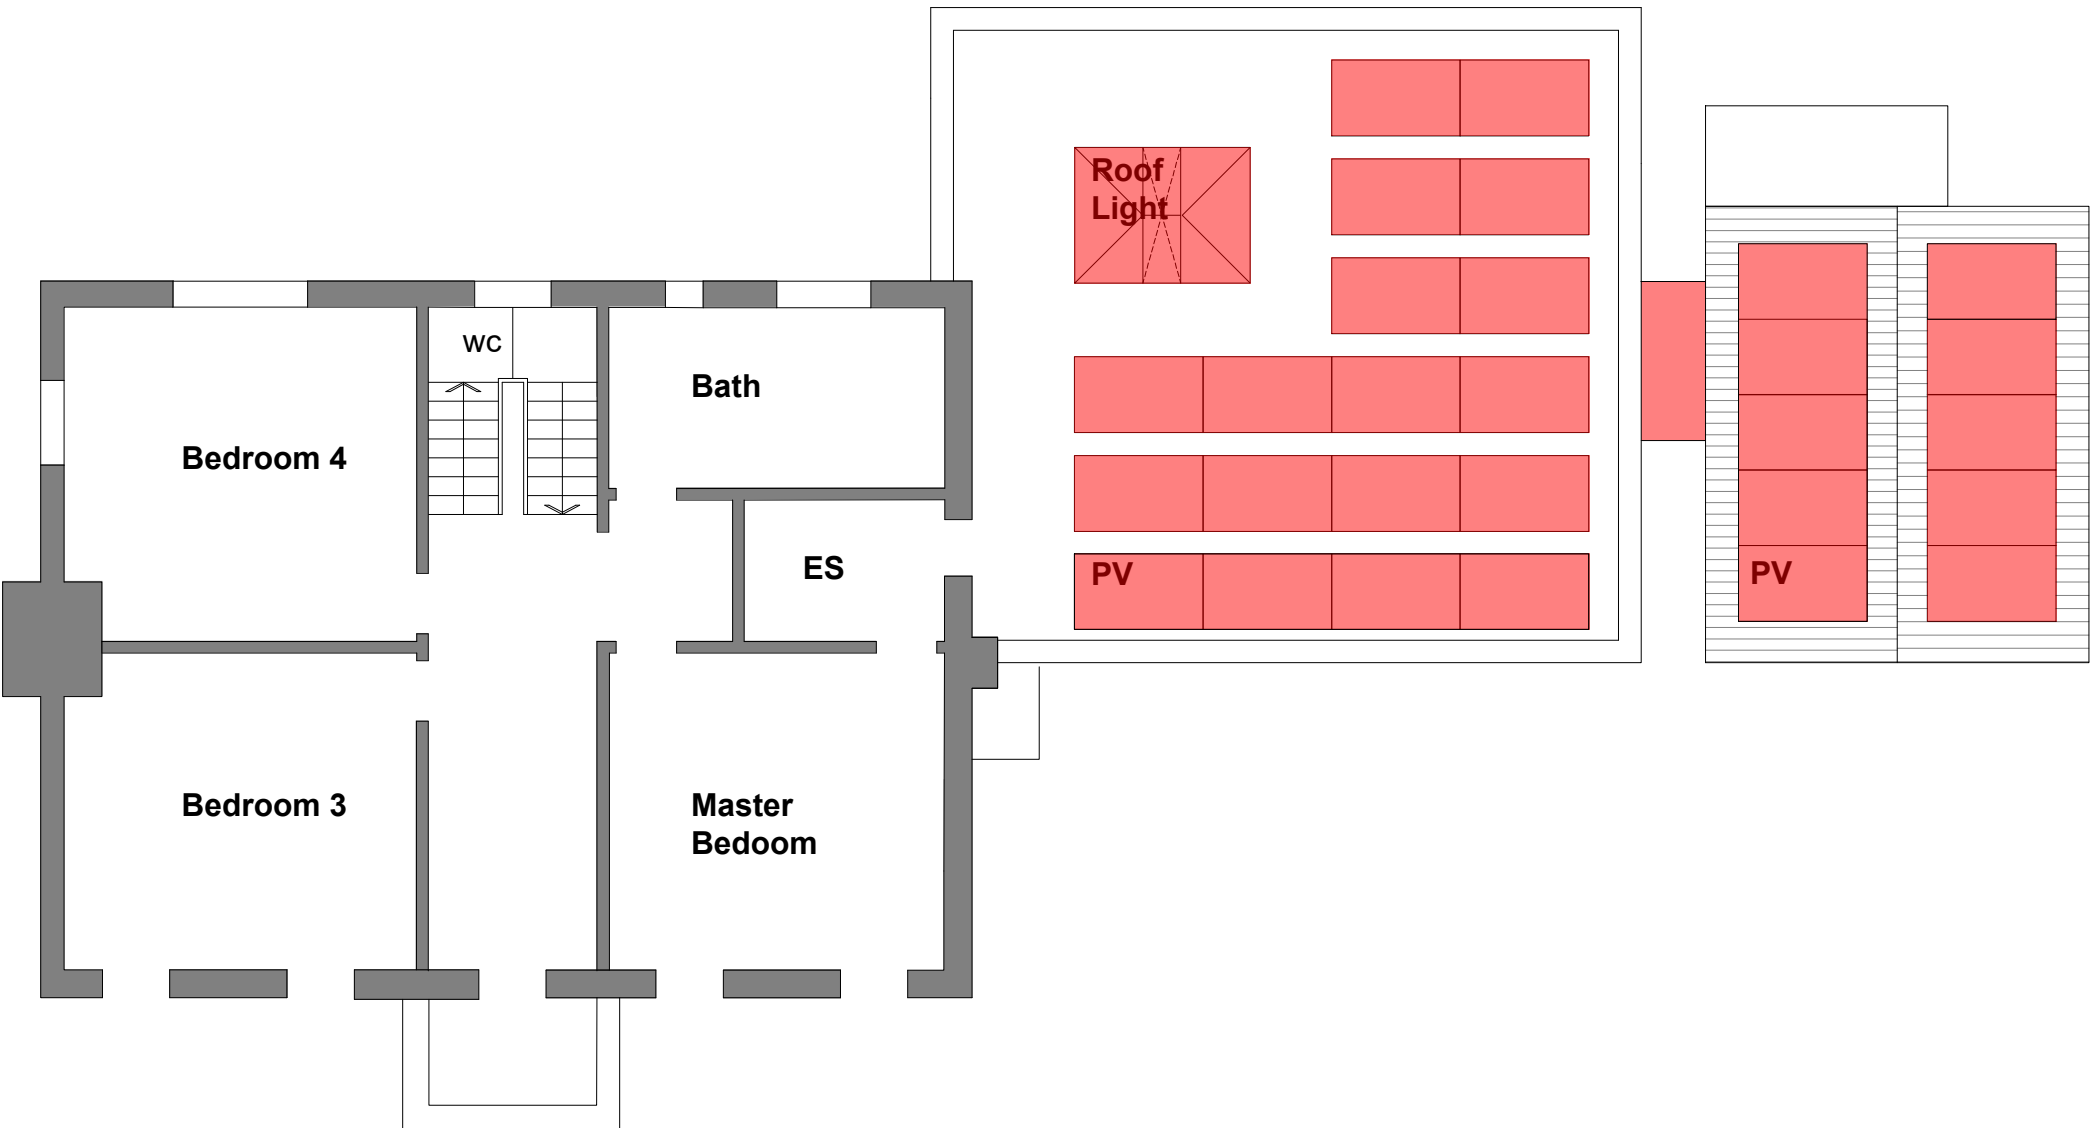

REAR ELEVATION

REAR ELEVATION



SIDE ELEVATION (UNCHANGED)

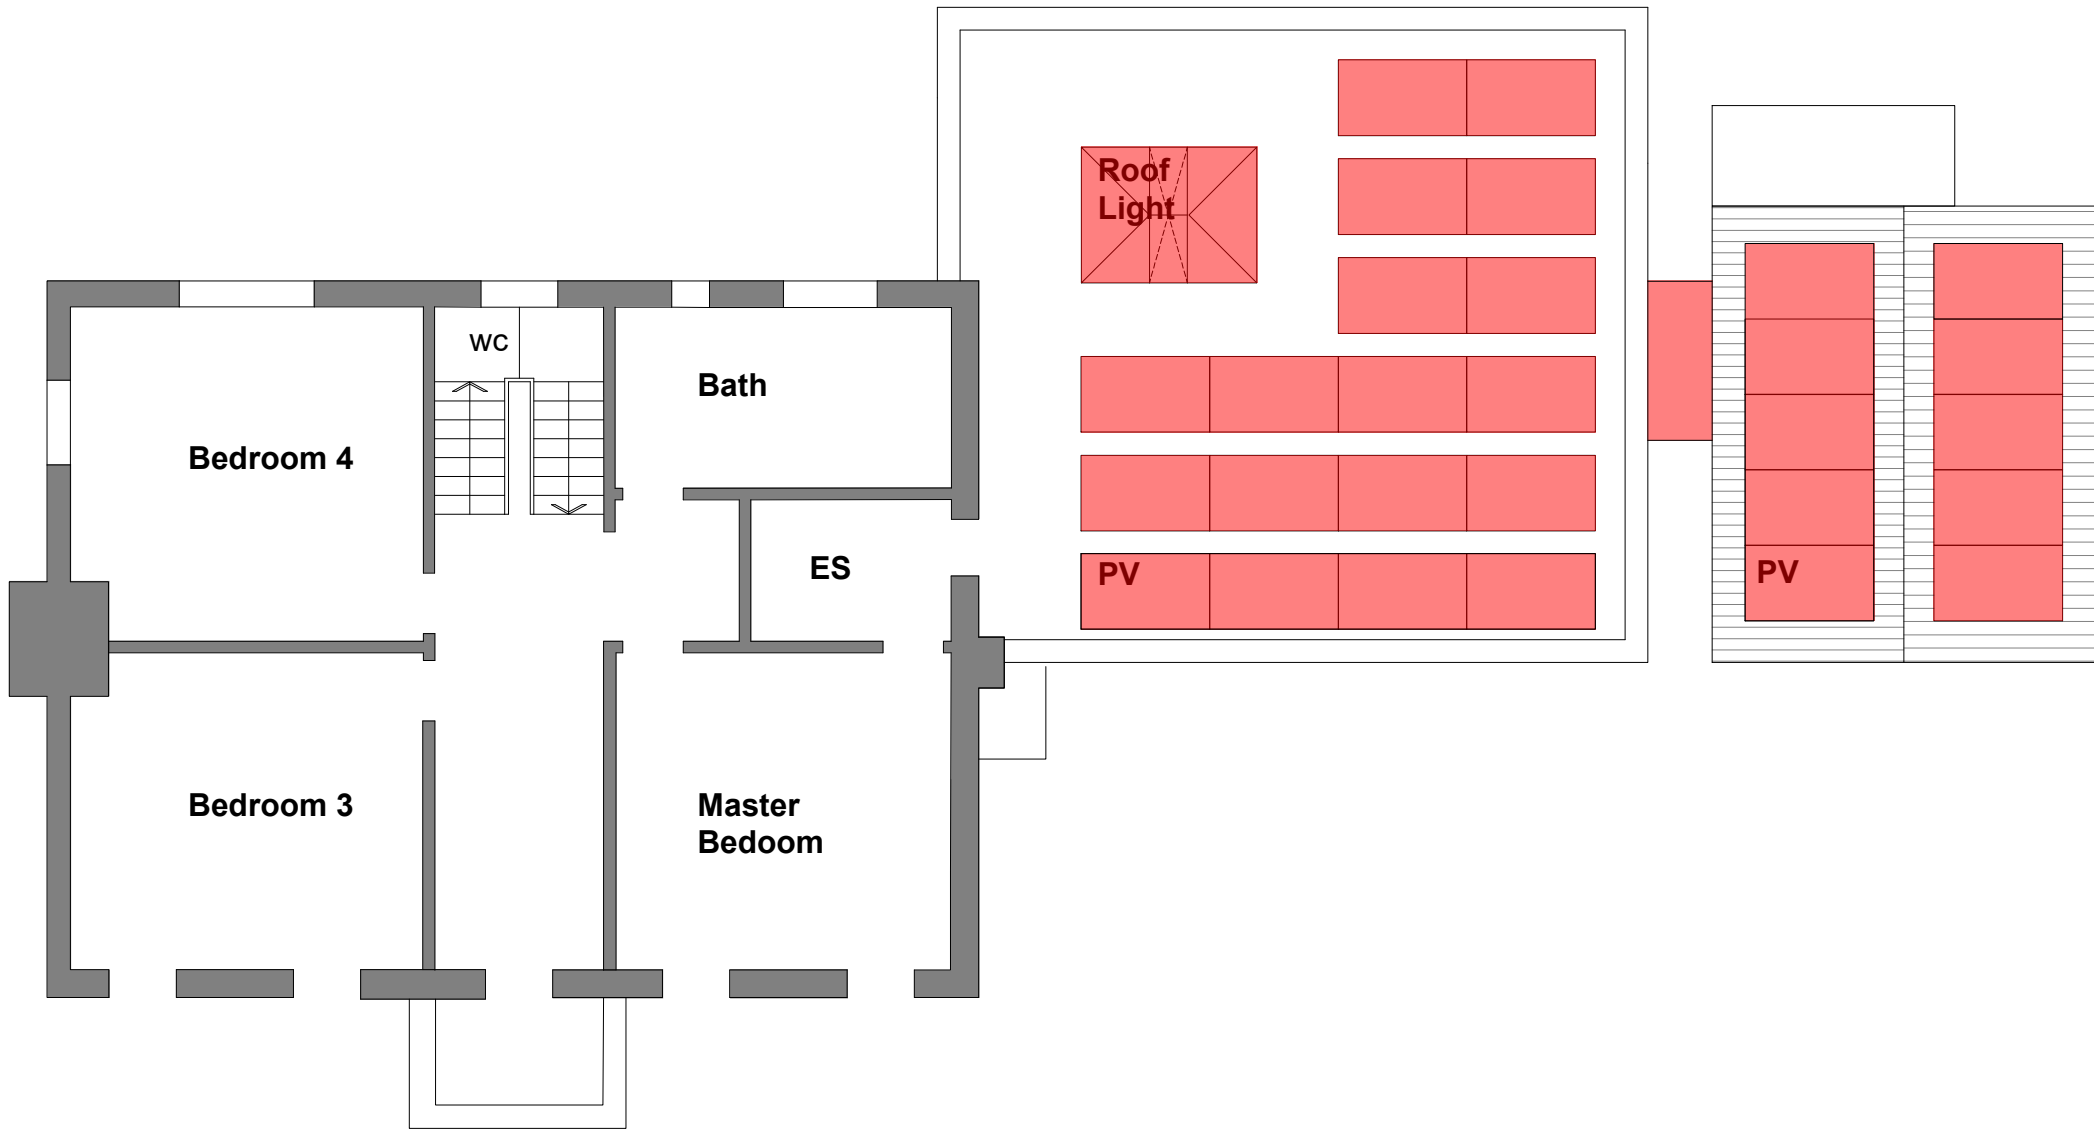

FIRST FLOOR PLAN

ROOF PLAN

SIDE ELEVATION

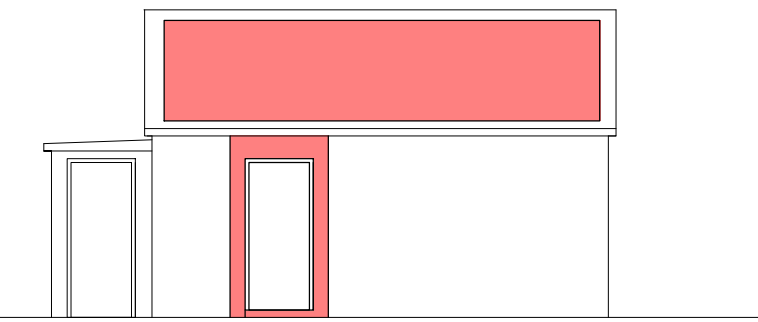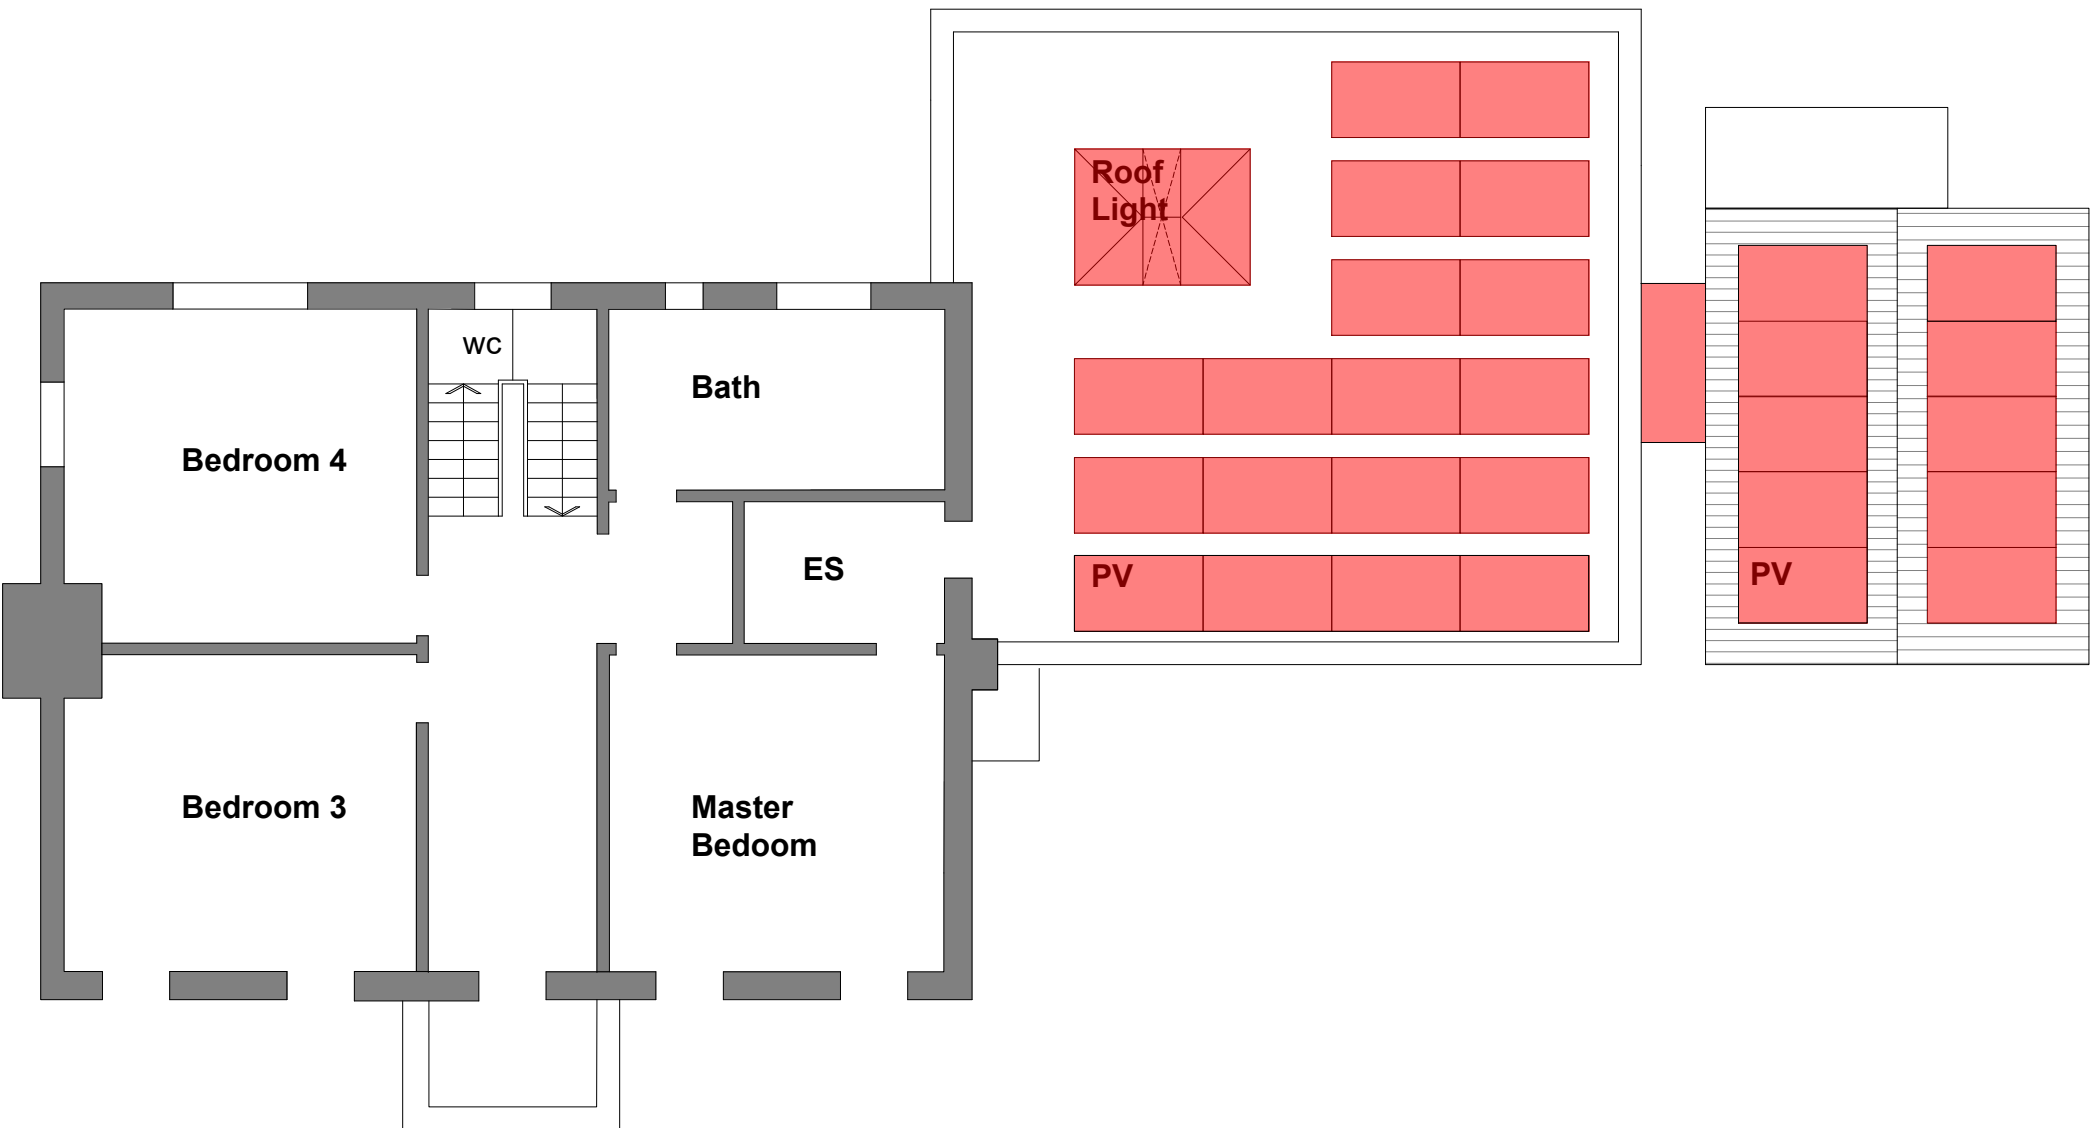

GARAGE ELEVATION



GARAGE ELEVATION

GROUND FLOOR PLAN

SECOND FLOOR PLAN