


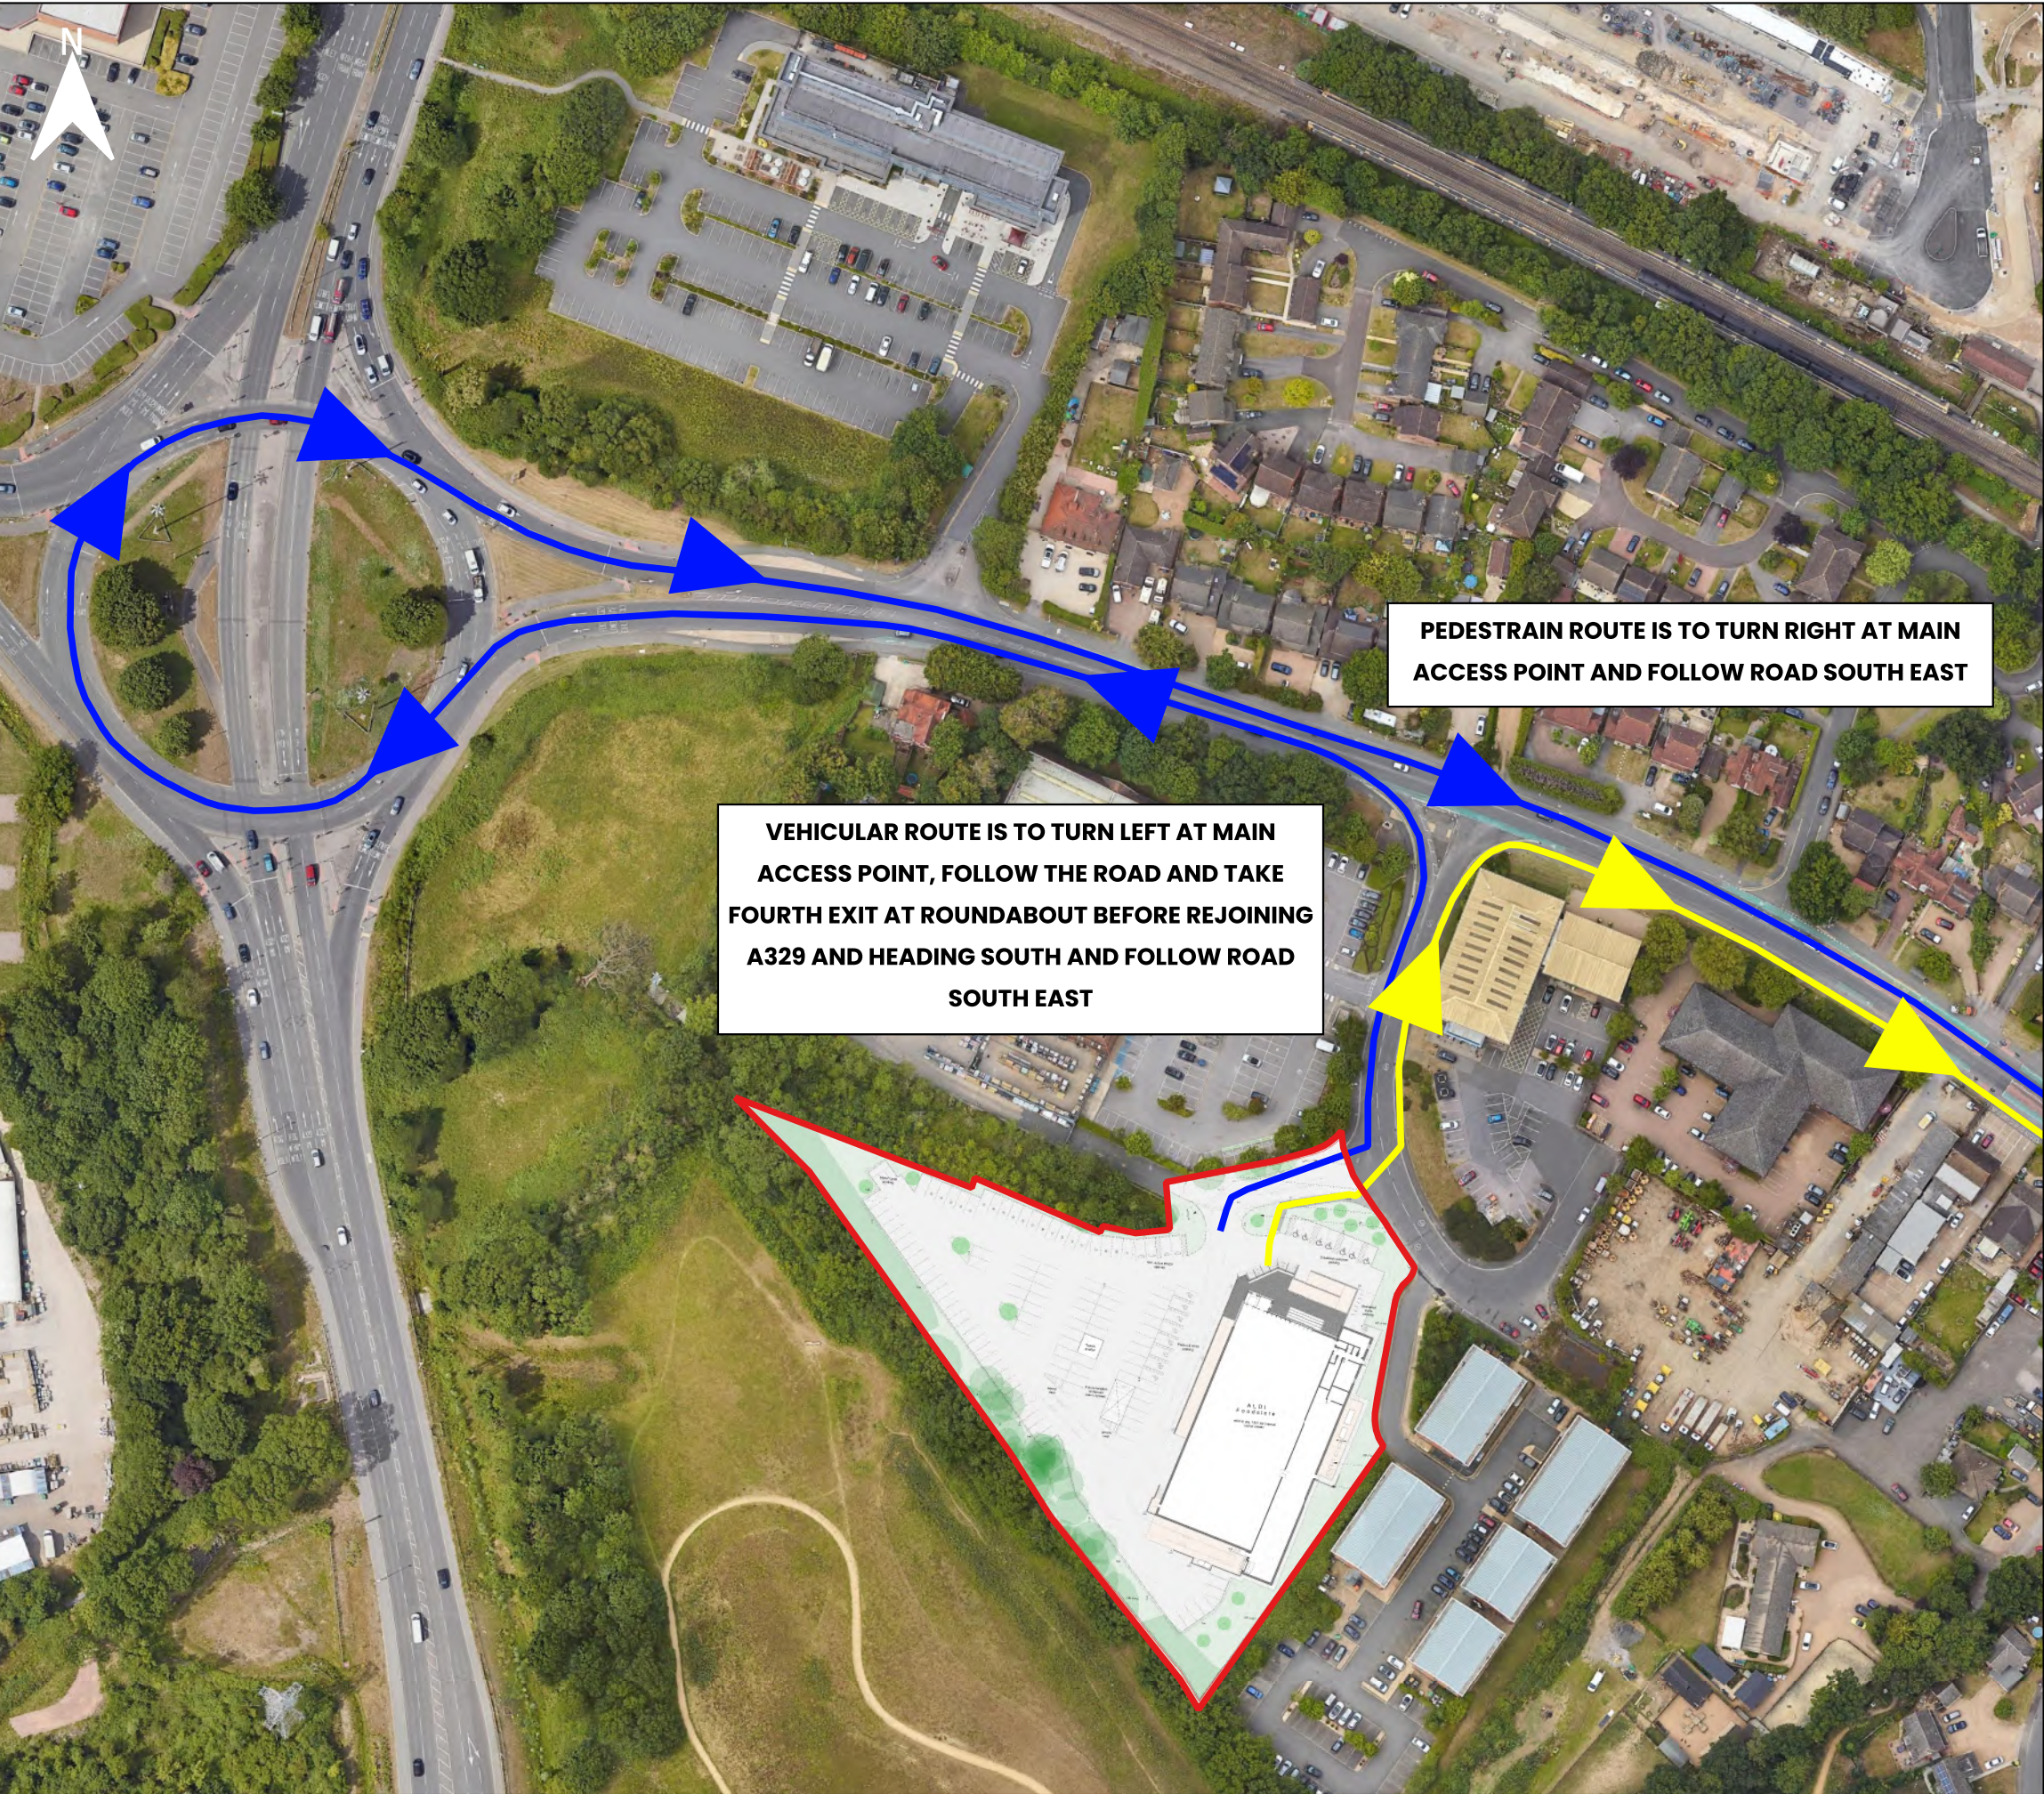

DO NOT SCALE PLANS – USE FIGURE OR GRID DIMENSIONS WHERE GIVEN. ANY DEVIATION FROM THE DRAWING IS TO BE REPORTED TO THE ORIGINATOR IMMEDIATELY. FLOOD EXTENTS PROVIDED BY JBA CONSULTING.
DRAWING IS TO BE PRINTED IN COLOUR.

- KEY:
- ▭ SITE BOUNDARY
 - ▬ PEDESTRIAN EVACUATION ROUTE
 - ▬ VEHICULAR EVACUATION ROUTE

PEDESTRAIN ROUTE IS TO TURN RIGHT AT MAIN ACCESS POINT AND FOLLOW ROAD SOUTH EAST

VEHICULAR ROUTE IS TO TURN LEFT AT MAIN ACCESS POINT, FOLLOW THE ROAD AND TAKE FOURTH EXIT AT ROUNDABOUT BEFORE REJOINING A329 AND HEADING SOUTH AND FOLLOW ROAD SOUTH EAST

CLIENT				
ALDI STORES LIMITED				
PROJECT				
GAZELLE CLOSE, WINNERSH				
DRAWING TITLE				
FLOOD EVACUATION ROUTES FOR VEHICLES AND PEDESTRIANS				

DATE	DESIGNED	DRAWN	CHECKED	SCALE(S)
08/04/25	GB	GB	GS	A1



Independent, multidisciplinary engineering and environmental consultants

createce.co.uk  01603 877 010

Norwich | London | Chelmsford | Glasgow | Milton Keynes

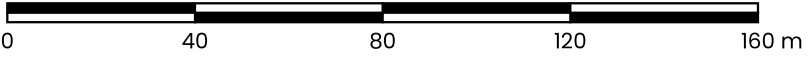


FIGURE 11.2 FLOOD EVACUATION ROUTES FOR VEHICLES AND PEDESTRIANS