


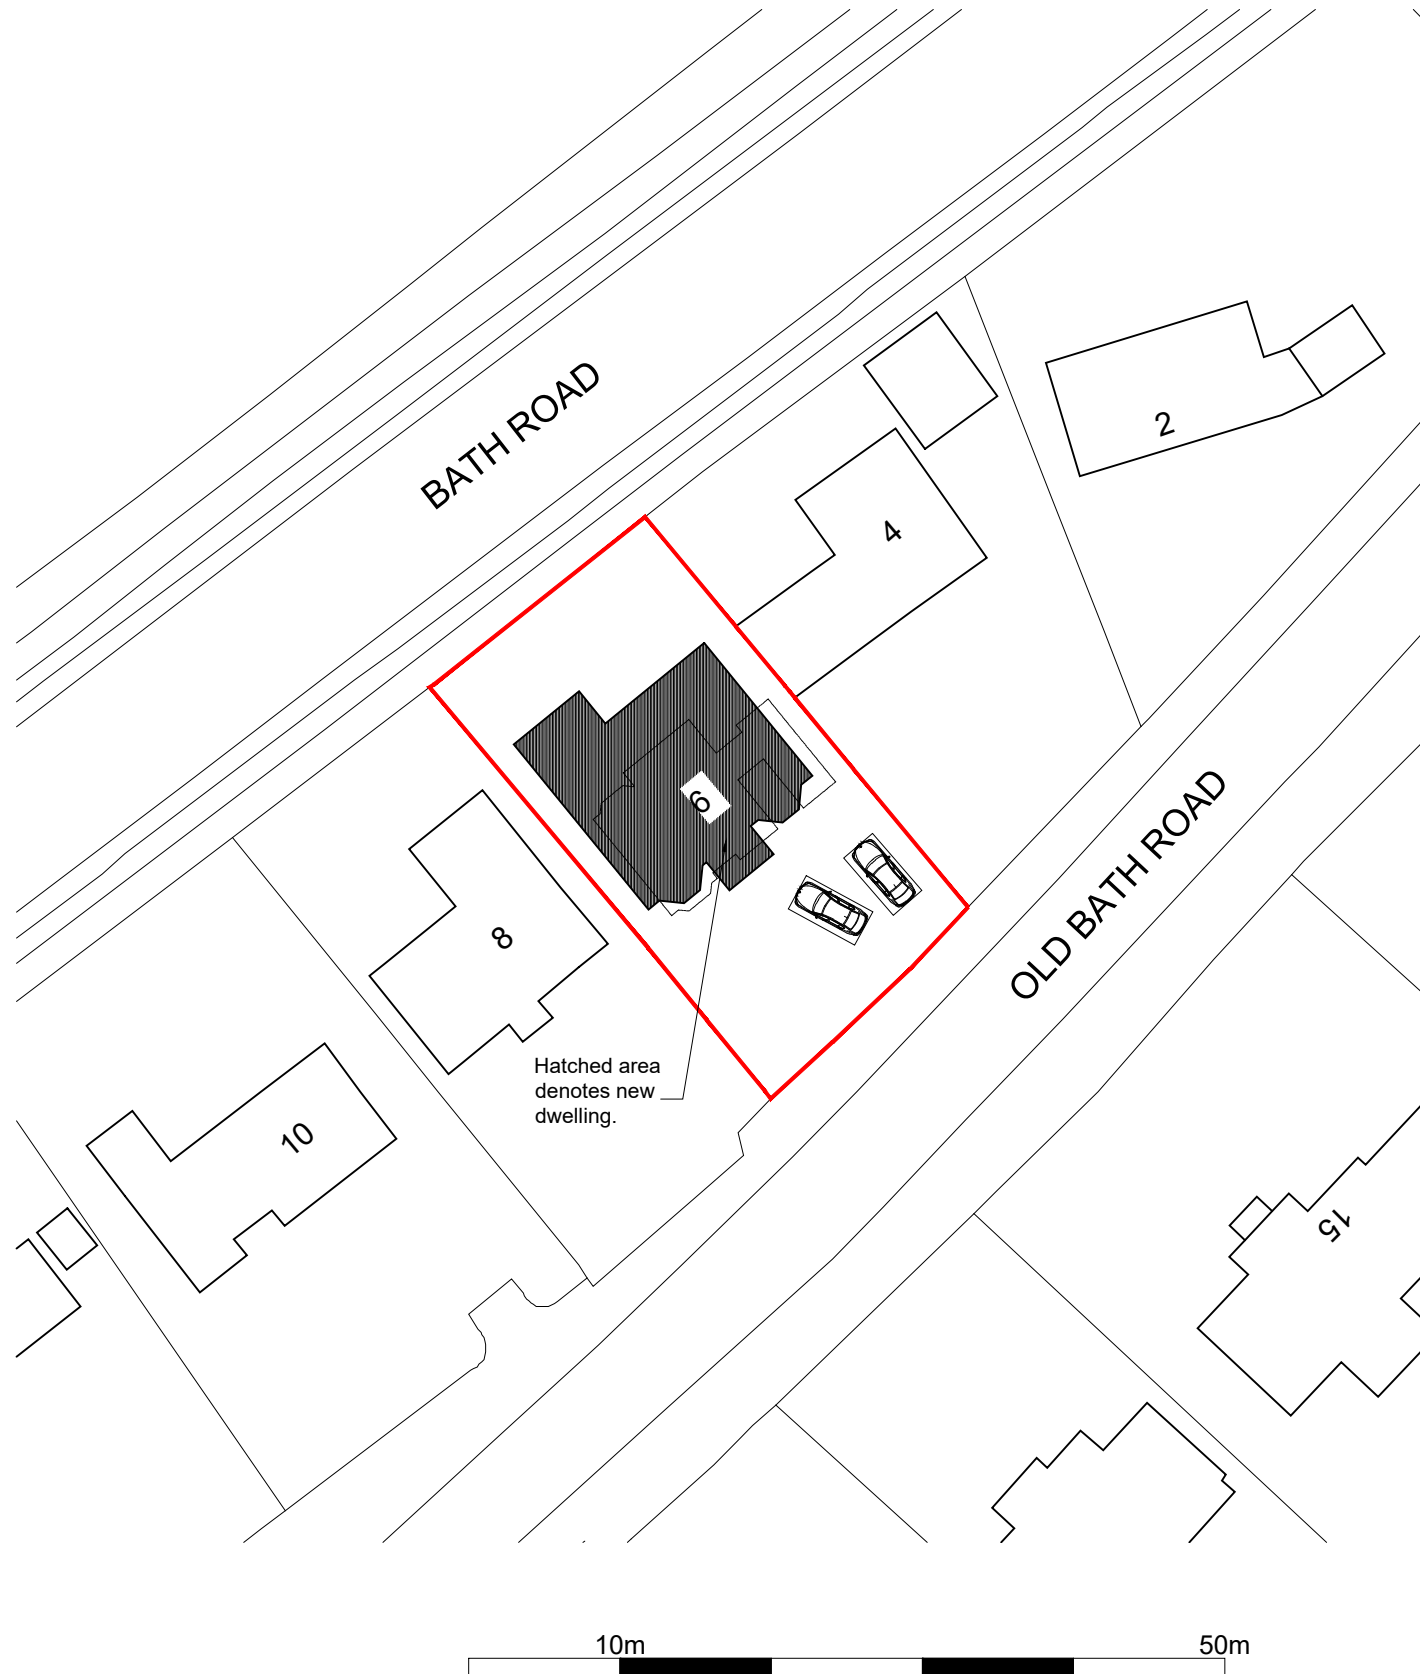

NOTES

© SK Design consultants - THIS DRAWING AND DESIGN REMAINS THE COPYRIGHT AND INTELLECTUAL PROPERTY OF SK CONSULTANTS AND SHALL NOT BE COPIED IN ANY FORMAT WITHOUT APPROVAL.

THIS DRAWING IS TO BE READ IN CONJUNCTION WITH ALL OTHER DRAWINGS AND DOCUMENTS PROVIDED. THE CONTRACTOR MUST CHECK ALL DIMENSIONS ON SITE BEFORE PLACING ORDERS FOR MATERIALS OR SHOP FABRICATIONS OR COMMENCING WORKS ON SITE. ANY DISCREPANCIES SHOULD BE NOTIFIED BEFORE PROCEEDING.

BLOCK PLAN

SCALE 1 : 500


SK Design Consultants
22 Netley close
Caversham
Reading RG4 6SR
Tel : 07821111602



LOCATION PLAN

SCALE 1 : 1250

10m 50m

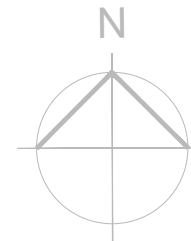

Client:
Mr Logaseelan Kulasingam

Project:
New Detached house

Location:
6, Old Bath Road, Sonning, Reading, Berkshire, RG4 6TA

Drawing Title:
LOCATION & BLOCK PLAN

Date: APR 2025 Sheet Size: A3 Drawn: SK

Drawing No: P1638-01 Revision: