




01856 898 022
www.UKPlanningMaps.com

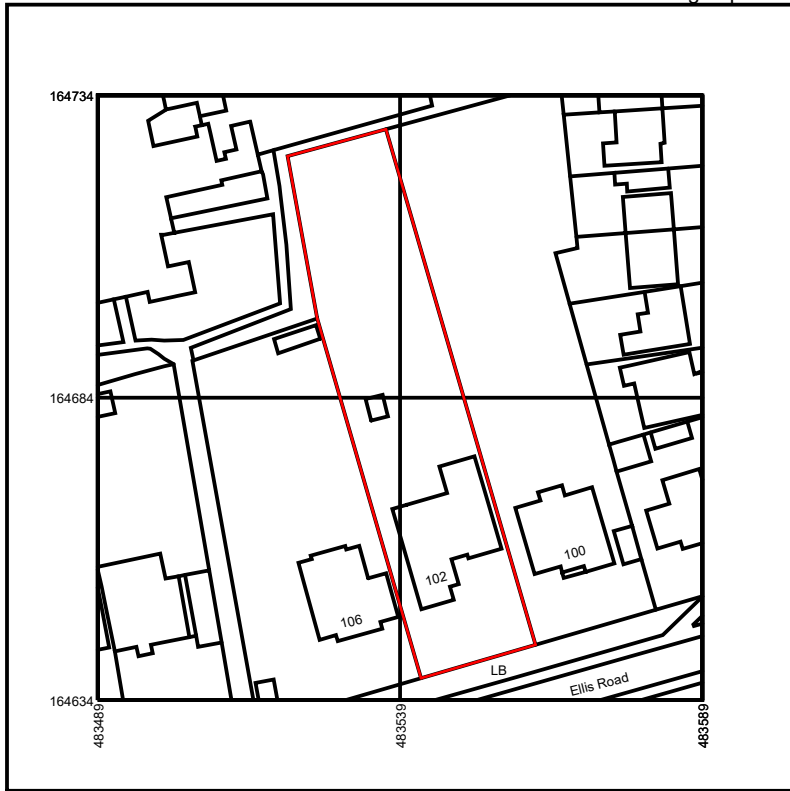



Produced on 04 July 2025 from the Ordnance Survey National Geographic Database and incorporating surveyed revision available at this date.
This map shows the area bounded by 483489 164634, 483589 164634, 483589 164734, 483489 164734, 483489 164634
Crown copyright and database rights 2025 OS 100054135. Supplied by copla ltd trading as UKPlanningMaps.com a licensed Ordnance Survey partner (OS 1000541
Data licence expires 04 July 2026. Unique plan reference: v1f/1279644/1716162



Location Plan

1 : 1250


1:1250

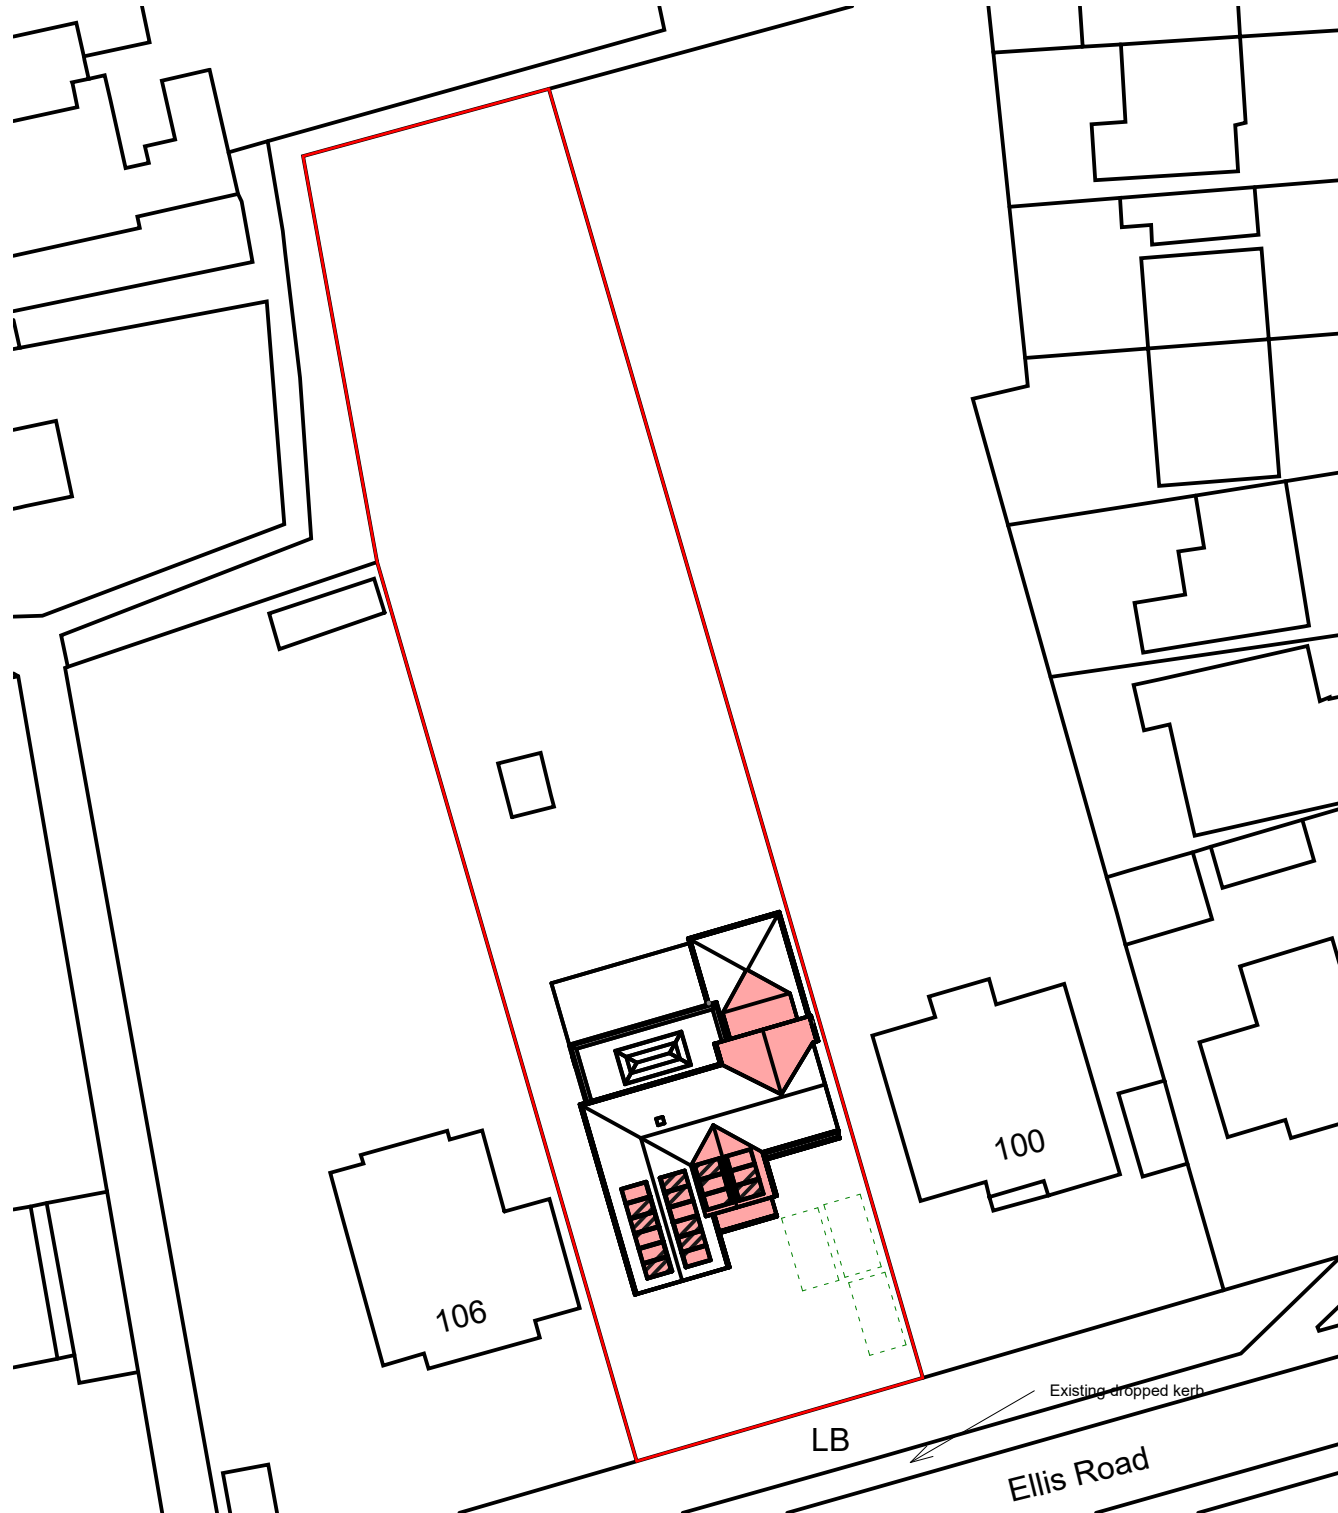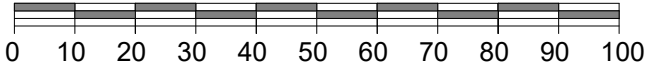

Block Plan

1 : 500

1:500

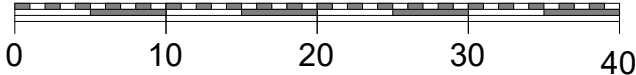

Do not scale from this drawing except for planning purpose.
Contractor to verify all dimensions before setting out,
commencing work or placing order



Project

102 Ellis Road
Crowthorne RG45 6PH

Client

Neil

Drawing Title

Location and Block Plan

Project Ref

4038

Layout Id

GA.03

Rev.

Date: 04/07/2025

Scale
@A3:

As indicated

M3 Architectural Design Ltd
Basepoint Centres Limited
377-399 London Road
Camberley GU15 3HL

t: 01276 300024
e: info@m3architecturaldesign.co.uk
w: www.m3architecturaldesign.co.uk

© 2025 M3 Architectural Design Ltd