




Notes

All dimensions and levels on site are to be checked prior to commencement of work

This drawing is the copyright of Paul Edwards Architecture

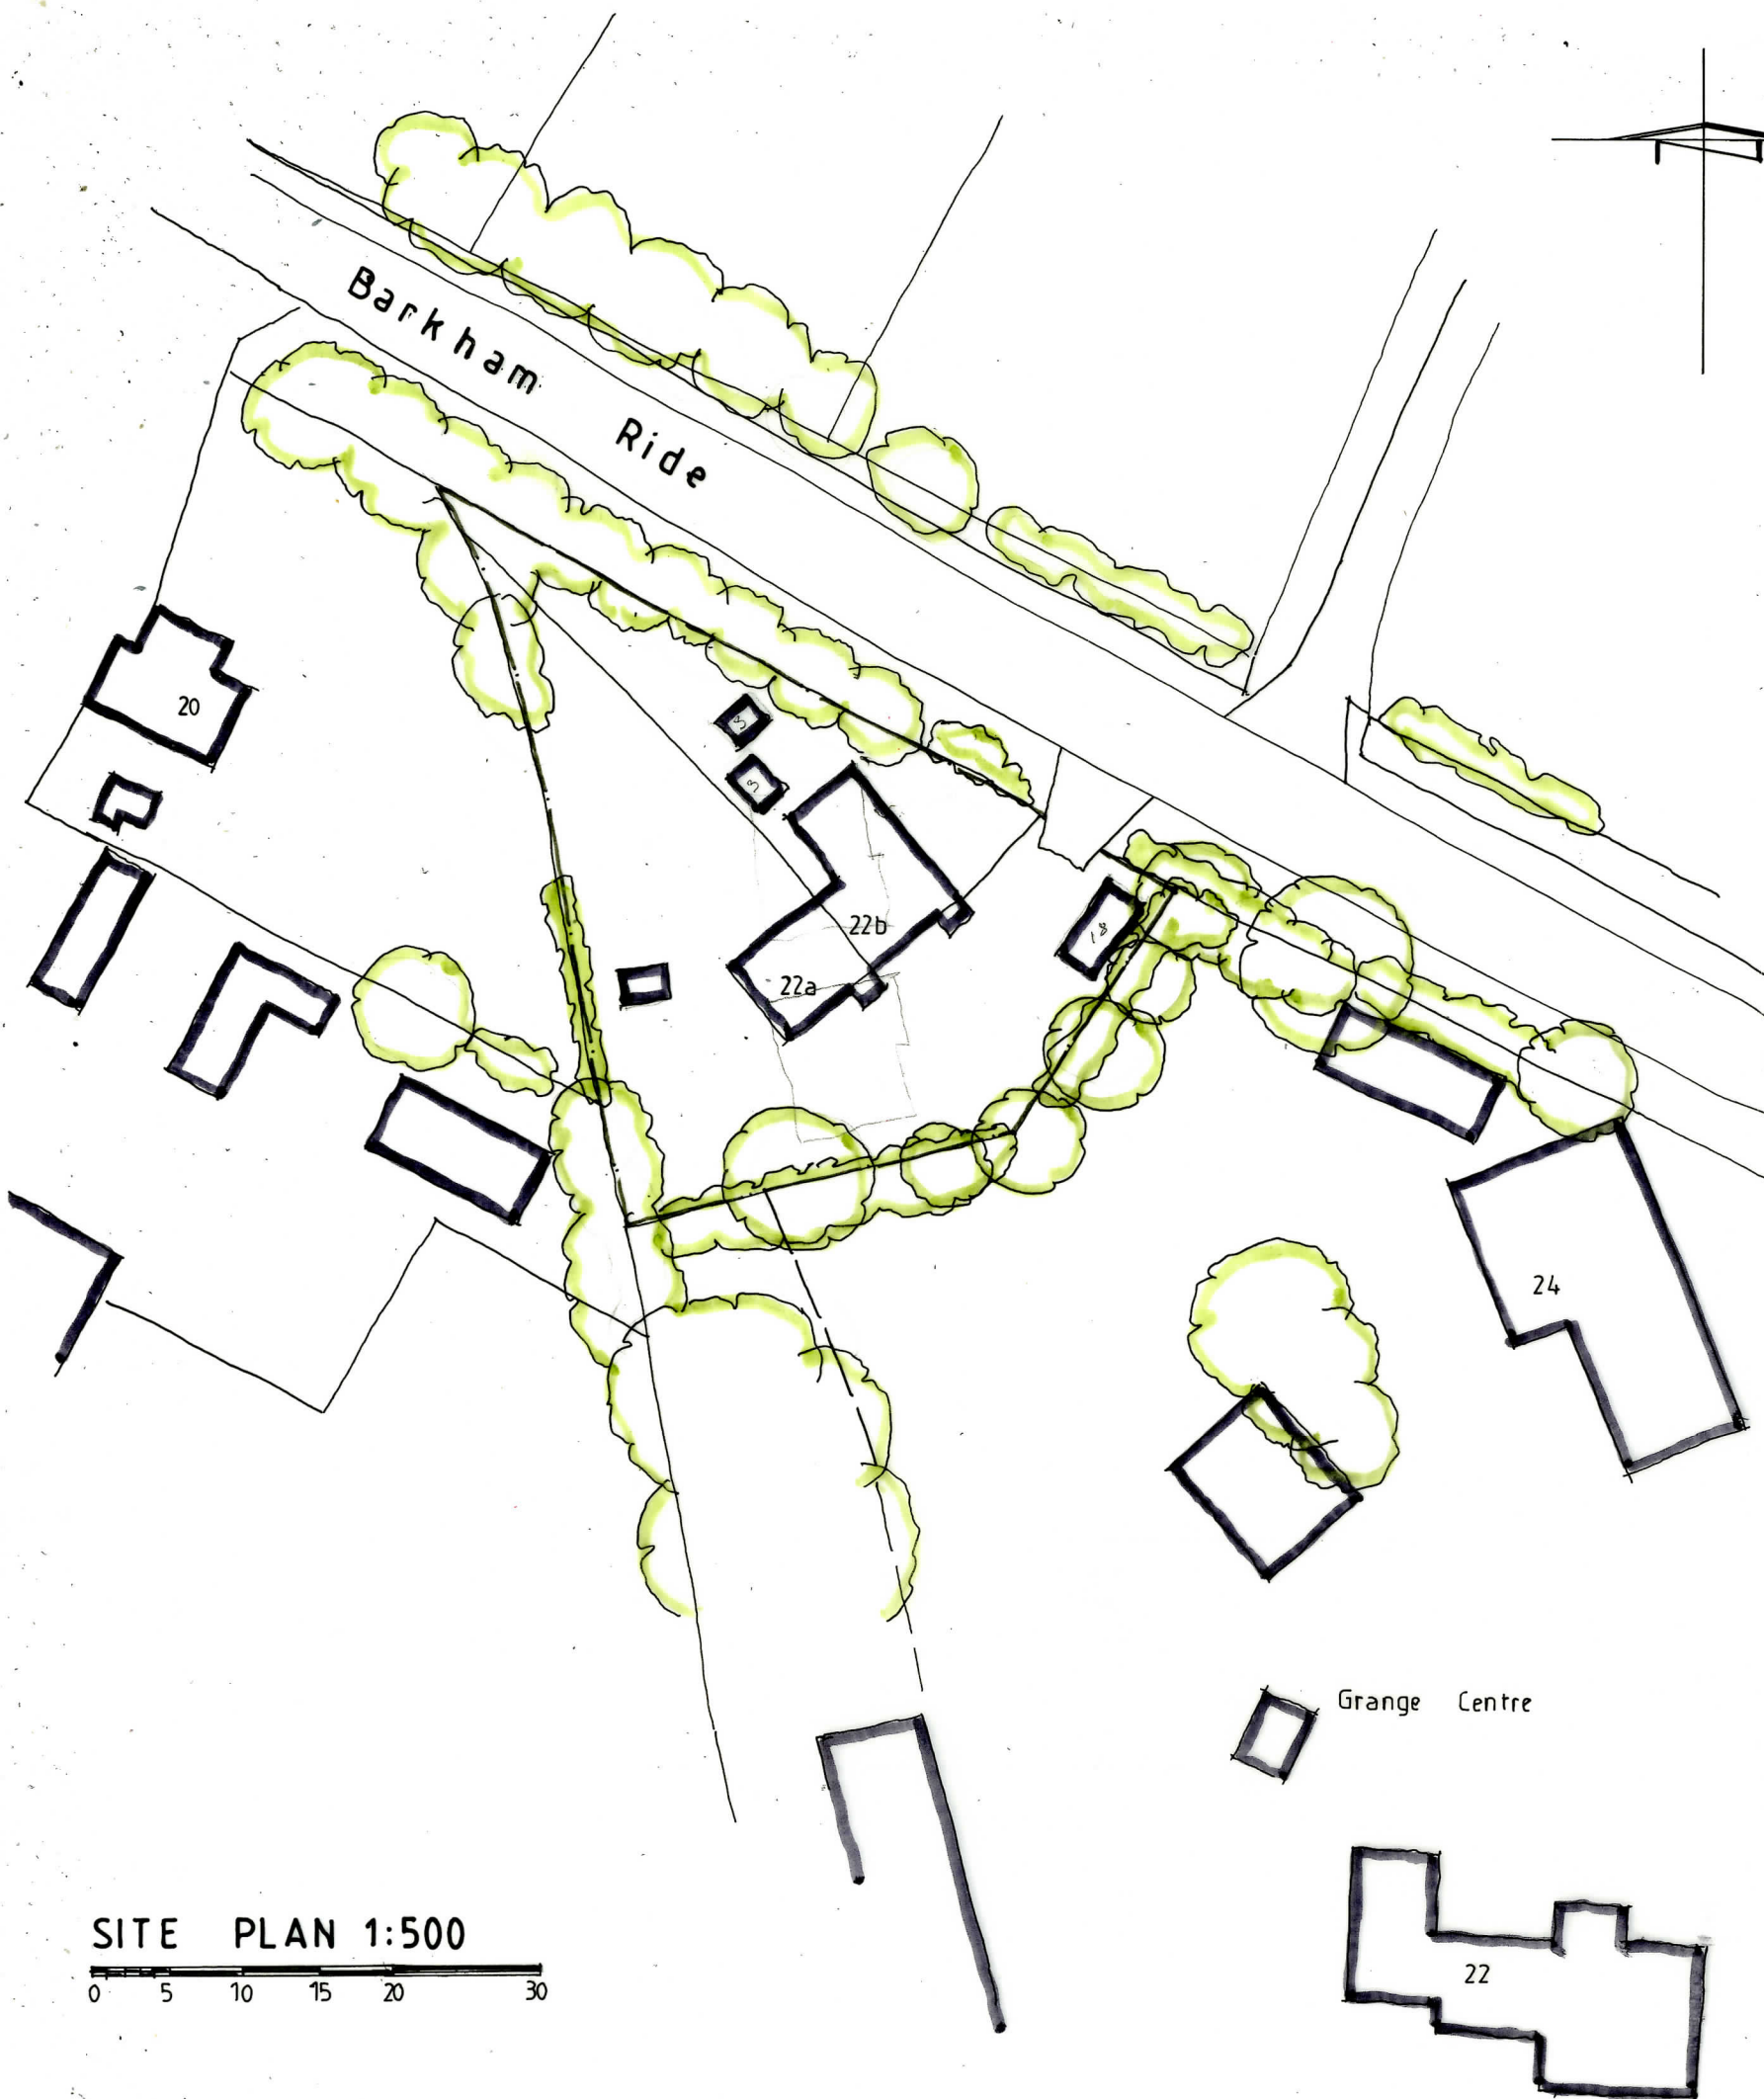

SITE PLAN 1:500

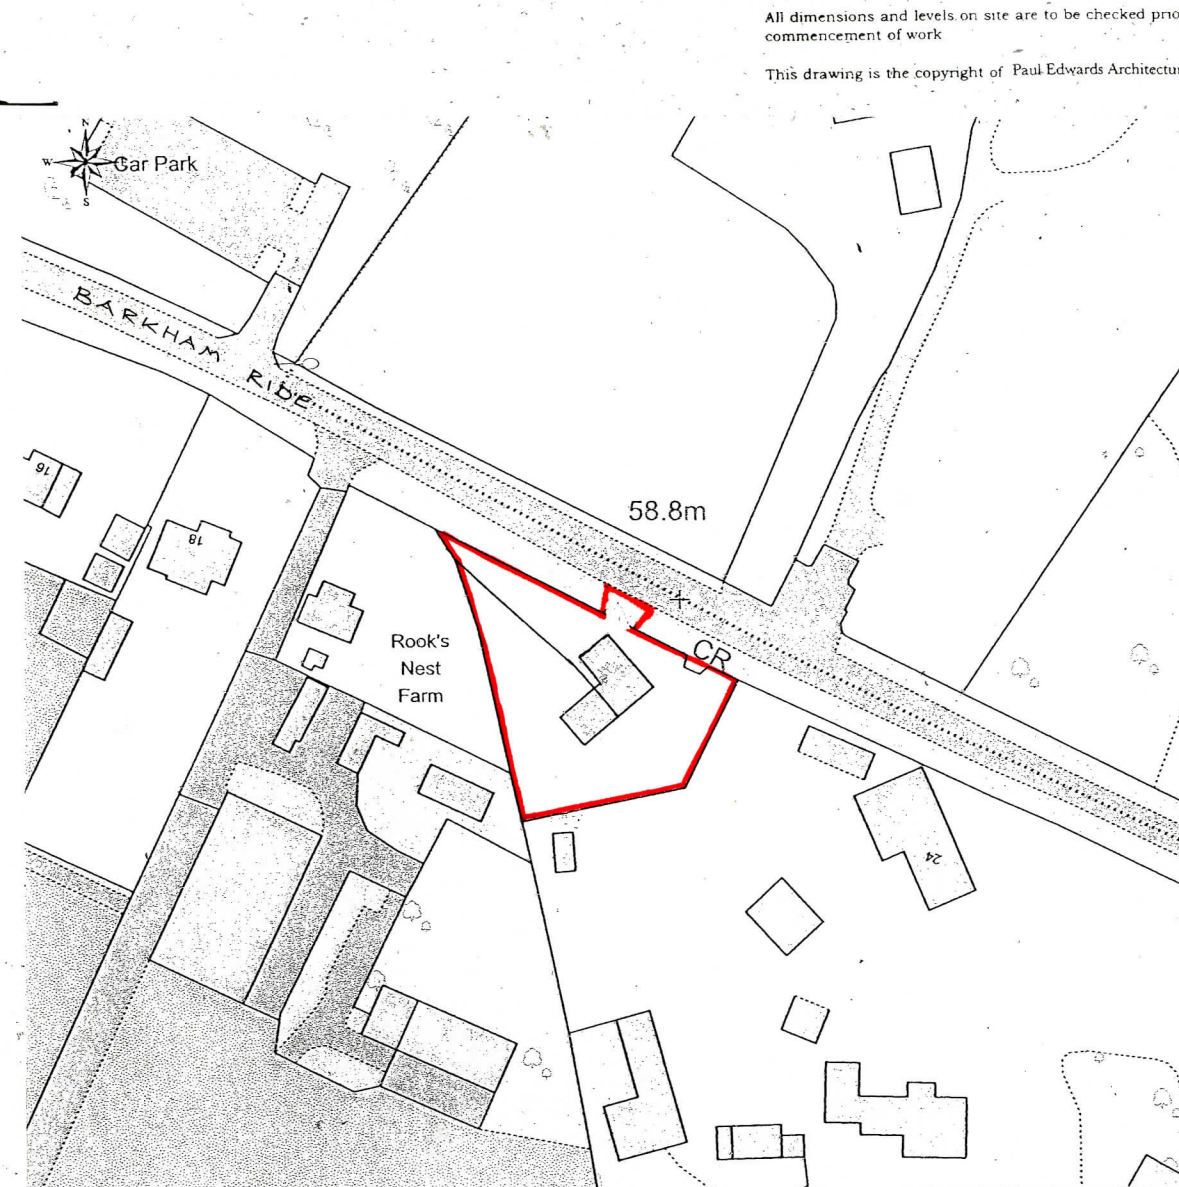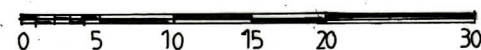

LOCATION PLAN 1:1250



A: RED LINE AMENDED ON 4.12.24
LOCATION PLAN

Project	22 a & 22b Barkham Ride Barkham WOKINGHAM Berks
Client	Mr T Roberts
Drawing	

LOCATION & SITE PLANS

Scale	As shown	Date	Sept 2021
-------	-----------------	------	------------------



Paul Edwards Architecture

12 Sandy Lane, Barkham, Wokingham, Berks RG41 4DB
Tel: 01189772925 Mob: 07831837413 E-mail: paul@paulledwardsarchitecture.co.uk
VAT Registration Number: 344431519

Job	2596	Dwg.	02A
-----	-------------	------	------------