DO NOT SCALE FROM THIS DRAWING - VERIFY ALL DIMENSIONS BEFORE SETTING OUT, COMMENCING WORK OR MAKING ANY SHOP DRAWINGS. REPORT ANY DISCREPANCIES TO SUPERVISING OFFICER IMMEDIATELY
© COPYRIGHT

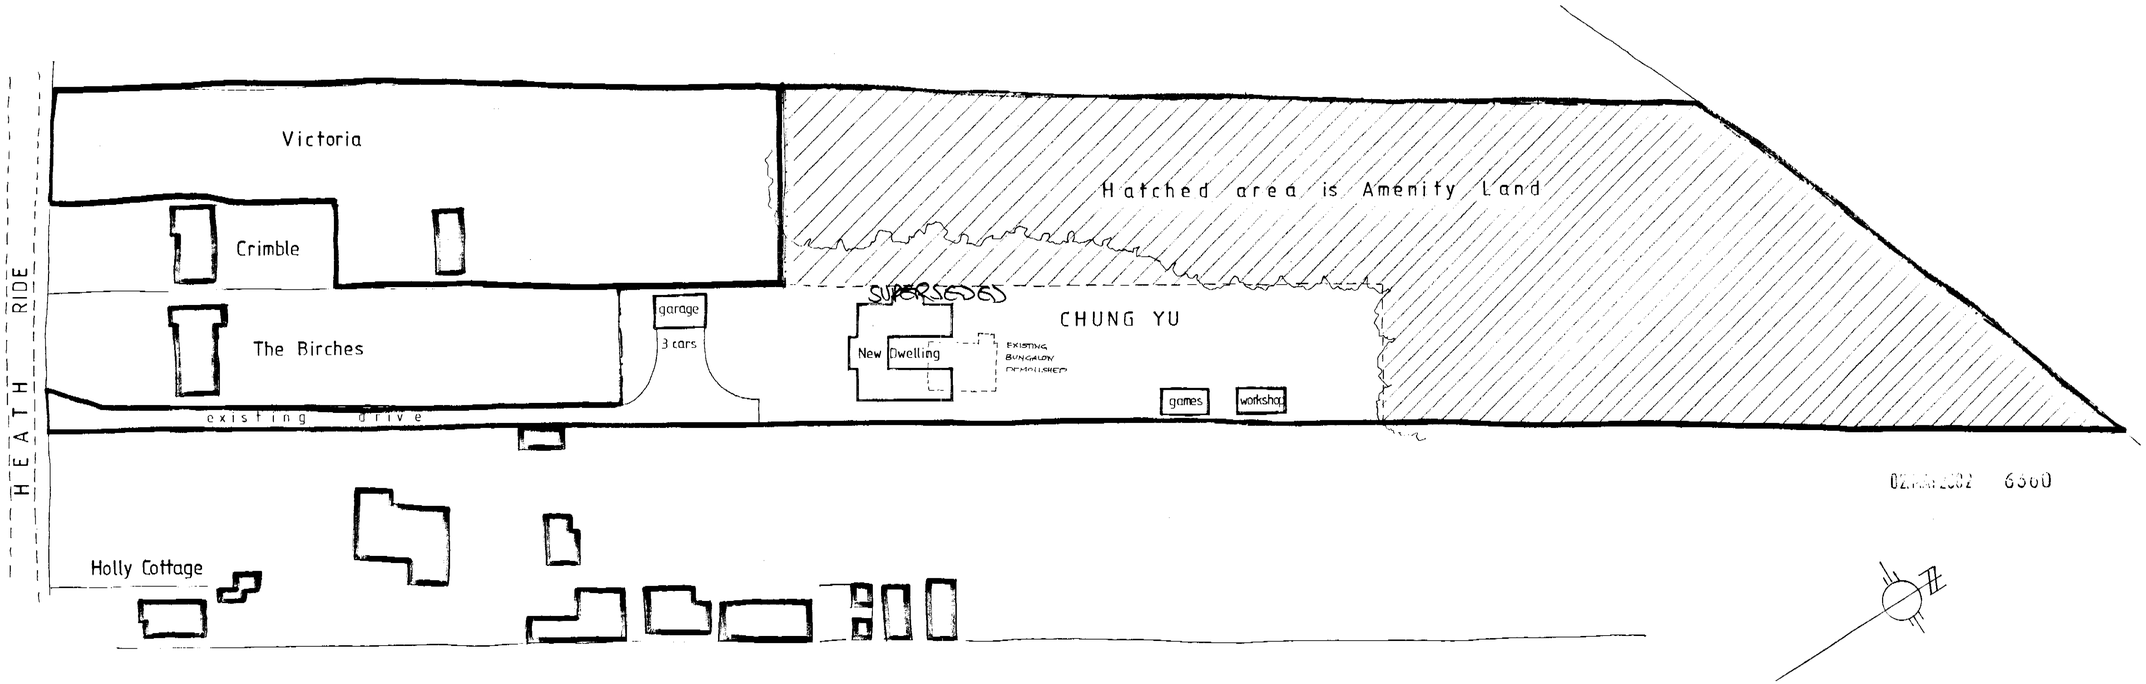

DAY · TANNER PARTNERSHIP
ARCHITECTURE & PLANNING

11-13 DUKES RIDE
CROWTHORNE
BERKSHIRE
RG45 6LZ
01344 777143

55 CHURCH ST
CAVERSHAM
READING
RG4 8AX
0118 946 1242

CLIENT Mr & Mrs J. Stean

JOB Chung Yu, Heath Ride, Finch'd

DRG SITE PLAN

SCALE 1/500 DRAWN DATE Apr 02

1729/05

BEFORE GOING ONTO THE DRAWING VERIFY ALL DIMENSIONS BEFORE SETTING OUT, COMMENCING WORK OR MAKING ANY SHOP DRAWINGS REPORT ANY DISCREPANCIES TO SUPERVISING OFFICER IMMEDIATELY
© COPYRIGHT

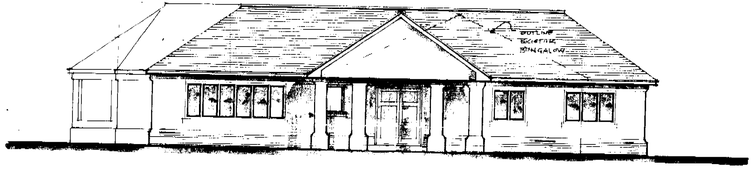

FRONT ELEVATION (south west)

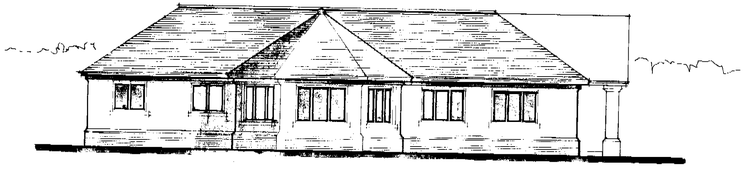

SIDE ELEVATION (north west)

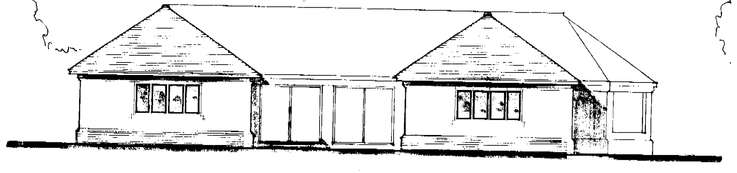

BACK ELEVATION (north east)

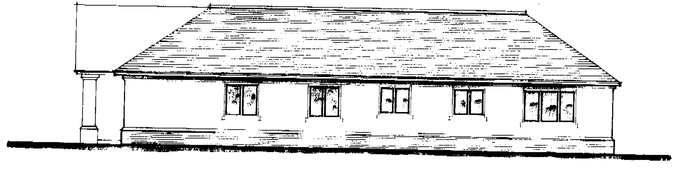

SIDE ELEVATION (south east)

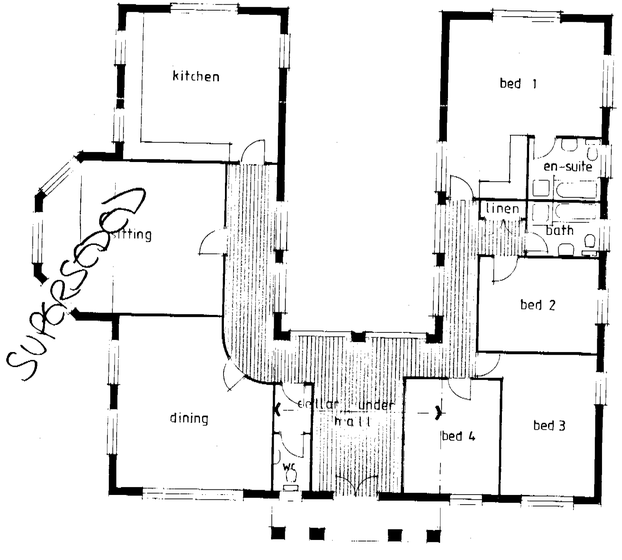

PLAN

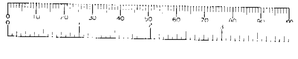

DAY · TANNER PARTNERSHIP
ARCHITECTURE & PLANNING

CLIENT Mr & Mrs J. Stean

JOB Chung Yu, Heath Ride, Finch'd

DRG REPLACEMENT DWELLING

SCALE 1:100 DRAWN DATE apr 02

11-13 DUKES RIDE
CROWTHORNE
BERKSHIRE
RG45 6LZ
01344 · 777143

55 CHURCH ST
CAVERSHAM
READING
RG4 8AX
0118 · 946 1242

SUPERSEDED

6500

DO NOT SCALE FROM THIS DRAWING. VERIFY ALL DIMENSIONS BEFORE SETTING OUT, COMMENCING WORK OR MAKING ANY SHOP DRAWINGS. REPORT ANY DISCREPANCIES TO SUPERVISING OFFICER IMMEDIATELY.
© COPYRIGHT

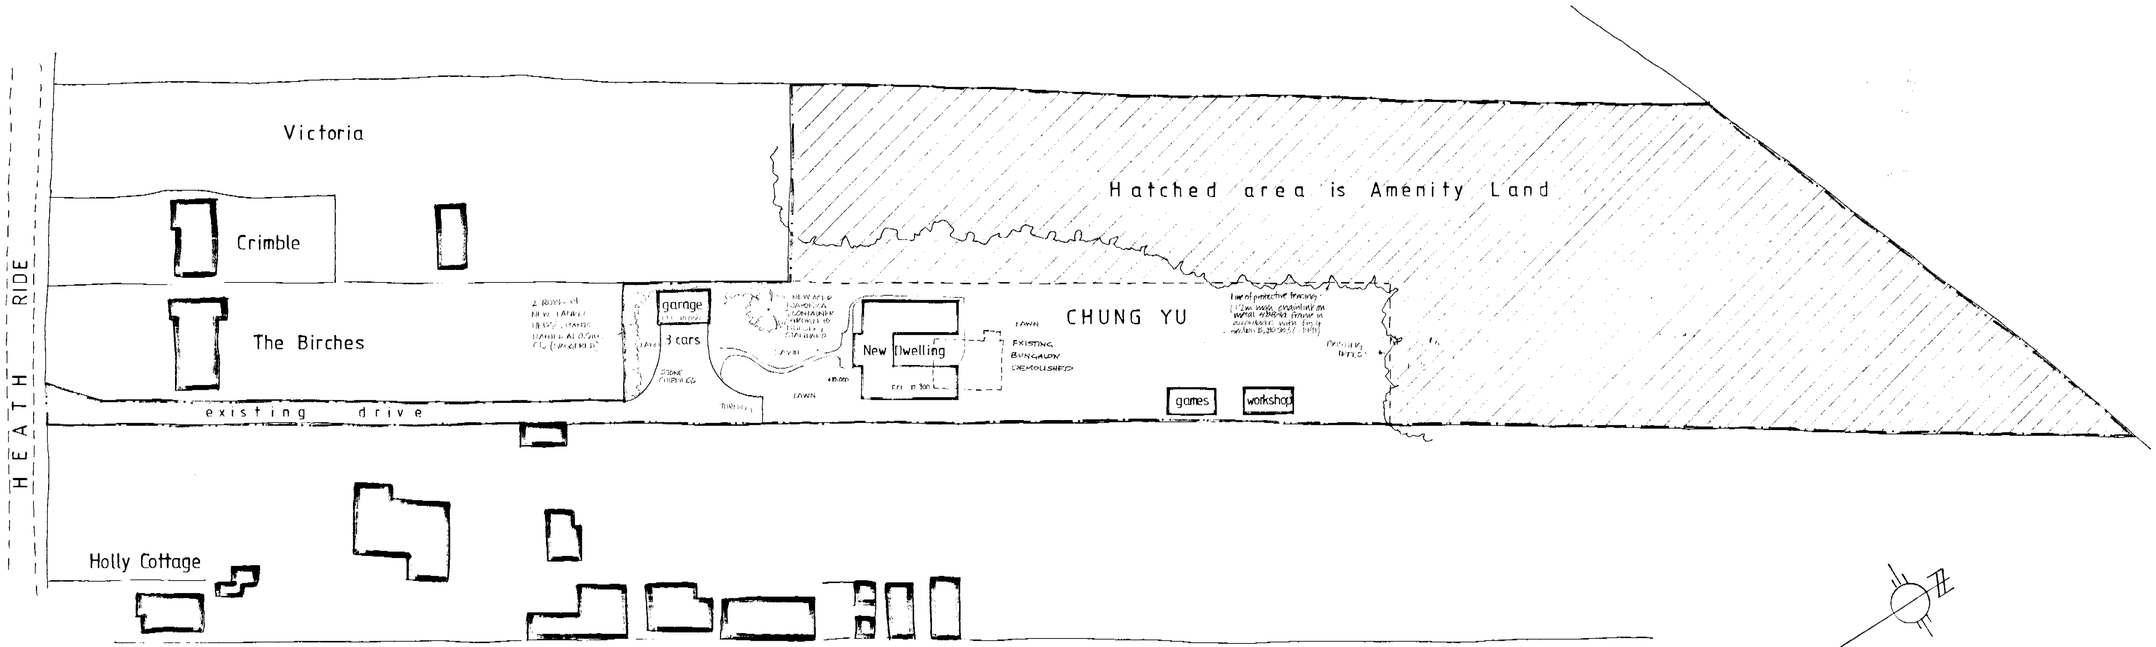

ALL PLANT MATERIAL TO BE COMPATIBLE WITH BS 3936 PT1. 1992 "NURSERY STOCK" AND BS 4428 – "LANDSCAPING OPERATIONS".

PRIOR TO PLANTING RESPECTIVE AREAS TO BE COMPLETELY CLEARED OF GRASS, ALL WEEDS, DEBRIS AND STONES > 50 DIA. SOIL TO BE DUG & THOROUGHLY LOOSENED TO A MIN. DEPTH 400mm BELOW G.L. ALL PLANTS TO BE PLANTED IN PITS ADEQUATELY SIZED TO ACCOMMODATE ROOT SYSTEMS WITHOUT ANY DISTURBANCE.

PLANTING PITS TO BE FILLED WITH A MIX OF PEAT COMPOST AND TOPSOIL AT A RATE OF 3 PTS. SOIL TO 1 PT COMPOST

AN AREA 1.5m IN DIAMETER WILL BE LEFT FREE OF ALL GRASS TURF, WEED, GROWTH, SCRUB VEGETATION ETC AROUND THE BASES OF ALL TREES PLANTED WITHIN GRASSED AREAS. THIS AREA WILL BE MAINTAINED AS SUCH FOR A MINIMUM PERIOD OF 2 YEARS FOLLOWING PLANTING.

ALL SHRUBS SUPPLIED IN 5 LITRE CONTAINERS AND BEDS TO RECEIVE 50mm LAYER OF CHIPPED BARK MULCH

ALL TREES TO BE CONTAINER GROWN HALF STANDARD AND MULCHED AS ABOVE

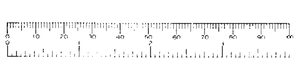

09 OCT 2002

C - October '02 - further notes added.
B - August 02. - landscaping added.
A - MAY 02 - BAY OMITTED

DAY · TANNER PARTNERSHIP
ARCHITECTURE & PLANNING

11-13 DUKES RIDE, CROWTHORNE, BERKSHIRE RG45 6LZ, 01344 777143
55 CHURCH ST, CAVERSHAM, READING, RG4 8AX, 0118 946 1242

CLIENT Mr & Mrs J. Stean

JOB Chung Yu, Heath Ride, Finch'd

DRG SITE PLAN

SCALE 1/500 DRAWN DATE apr 02

1729/05 C