


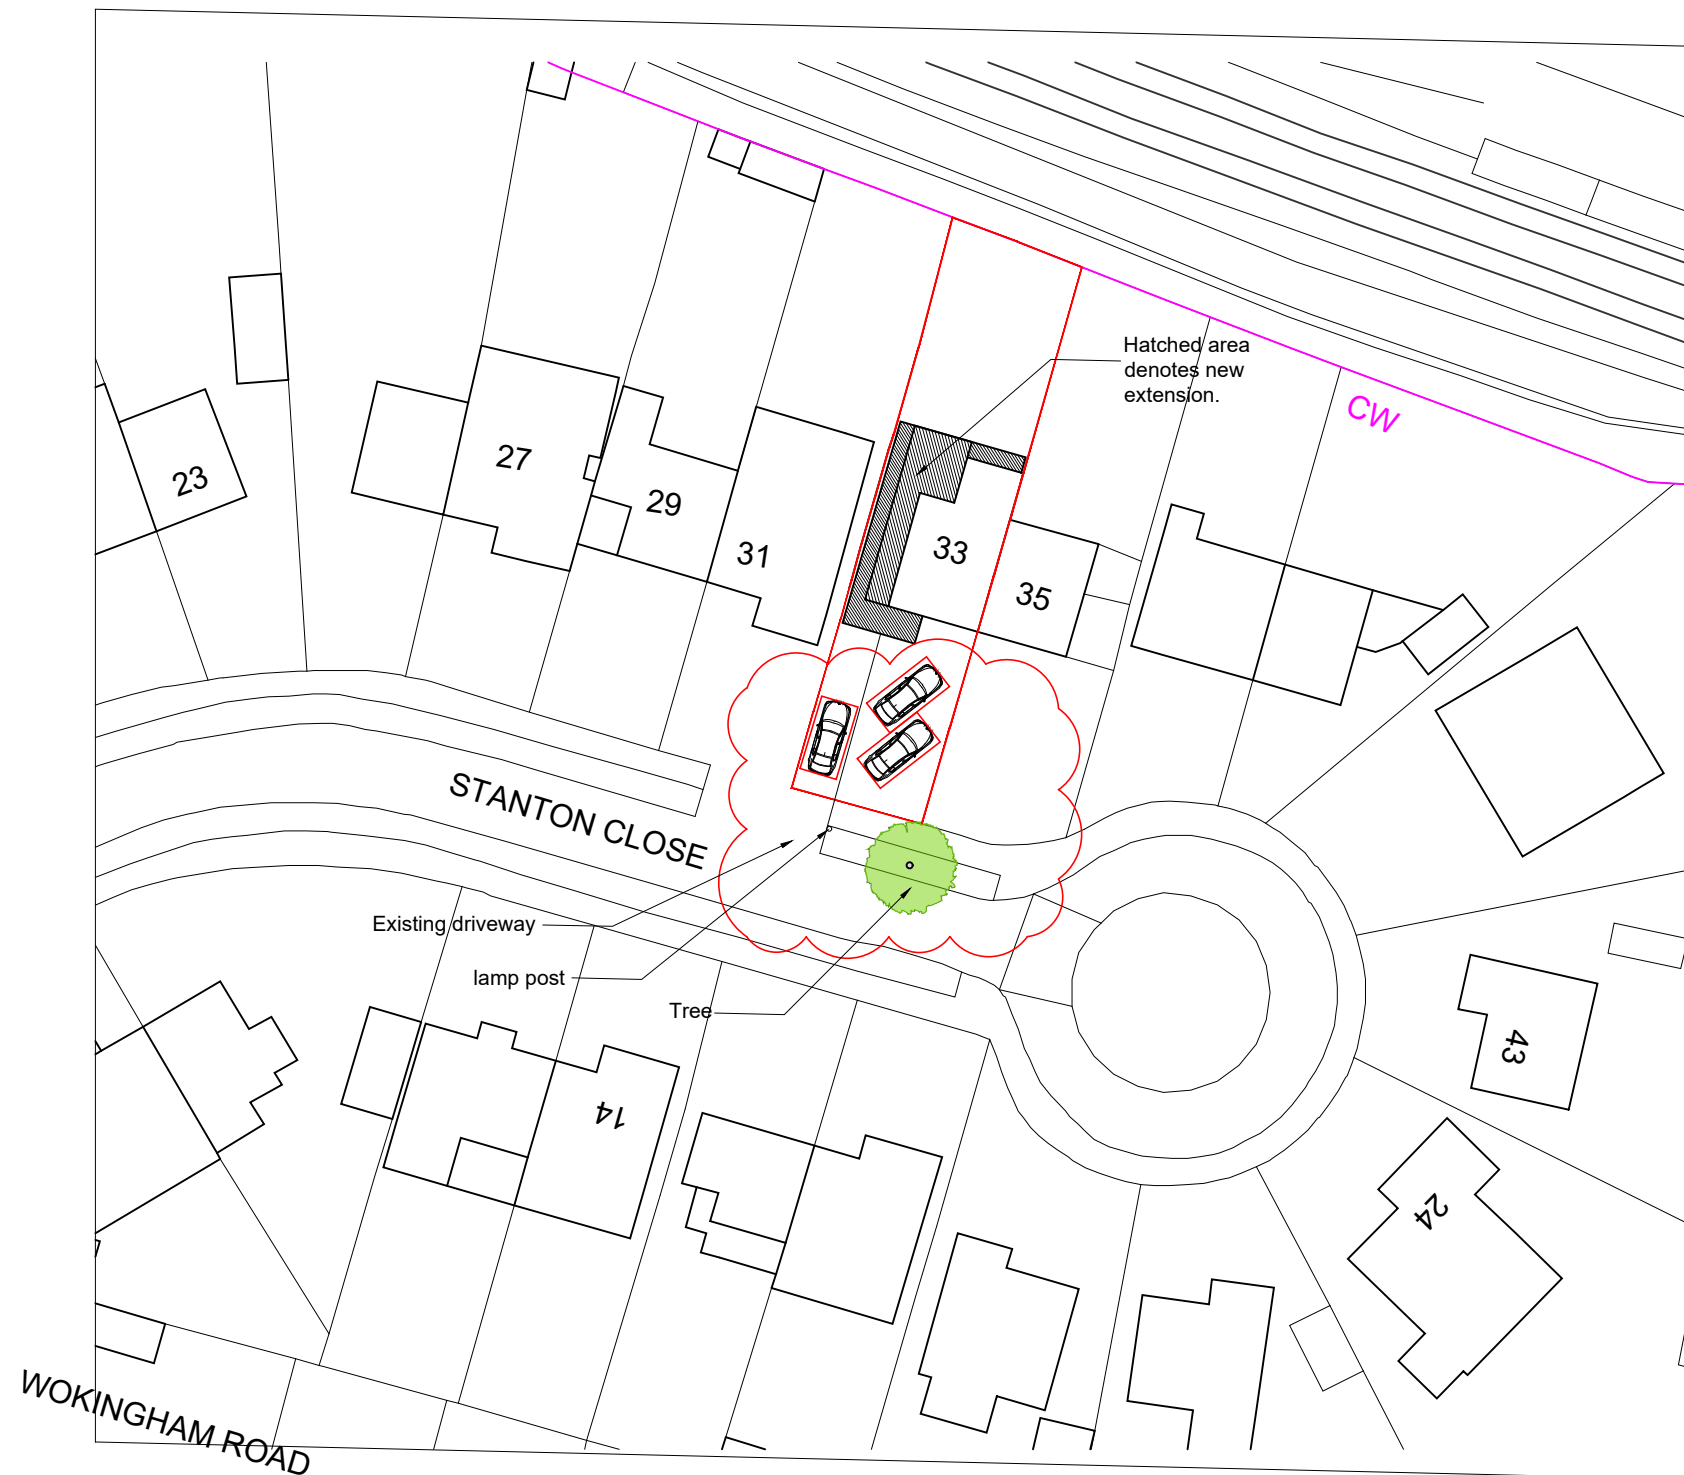

BLOCK PLAN

SCALE 1 : 500



NOTES

© SK Design consultants - THIS DRAWING AND DESIGN REMAINS THE COPYRIGHT AND INTELLECTUAL PROPERTY OF SK CONSULTANTS AND SHALL NOT BE COPIED IN ANY FORMAT WITHOUT APPROVAL.

THIS DRAWING IS TO BE READ IN CONJUNCTION WITH ALL OTHER DRAWINGS AND DOCUMENTS PROVIDED. THE CONTRACTOR MUST CHECK ALL DIMENSIONS ON SITE BEFORE PLACING ORDERS FOR MATERIALS OR SHOP FABRICATIONS OR COMMENCING WORKS ON SITE. ANY DISCREPANCIES SHOULD BE NOTIFIED BEFORE PROCEEDING.

Hatched area denotes new extension.

CW


STANTON CLOSE

Existing driveway

lamp post


Tree

WOKINGHAM ROAD

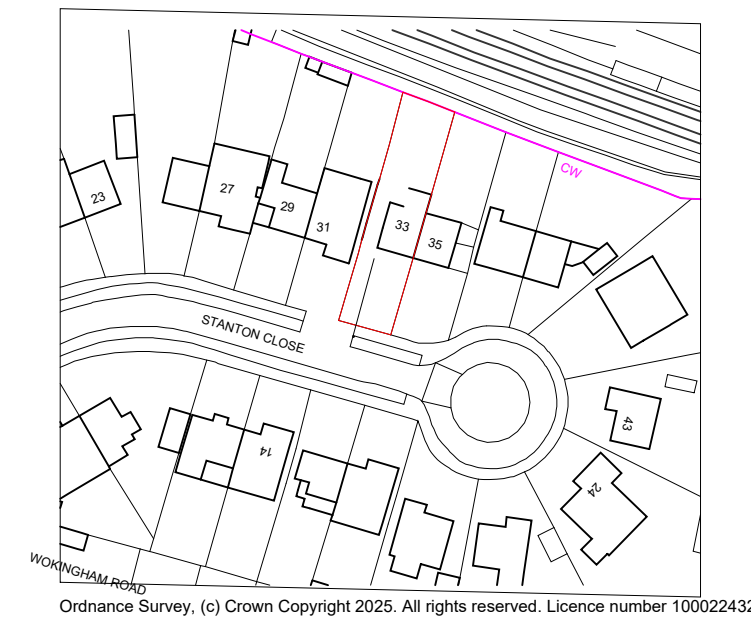


LOCATION PLAN

SCALE 1 : 1250

 

A 17.09.2025 Added as per planners review SK

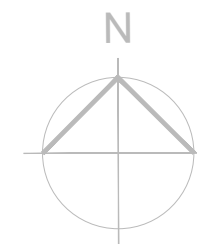

Client:
Mr Syed Abdul Mateen

Project:
2 Storey Rear/ Side and a Porch conversion.

Location:
33 STANTON CLOSE , EARLEY READING RG6 7DX

Drawing Title:
LOCATION & BLOCK PLAN

Date:
JUL 2025

Sheet Size:
A3

Drawn:
SK

Drawing No:

P1654-01

Revision:

A

SK Design Consultants
22 Netley close
Caversham
Reading RG4 6SR
Tel : 07821111602