


PARKING PLAN.

4. DEACON CLOSE
RG40 1WF

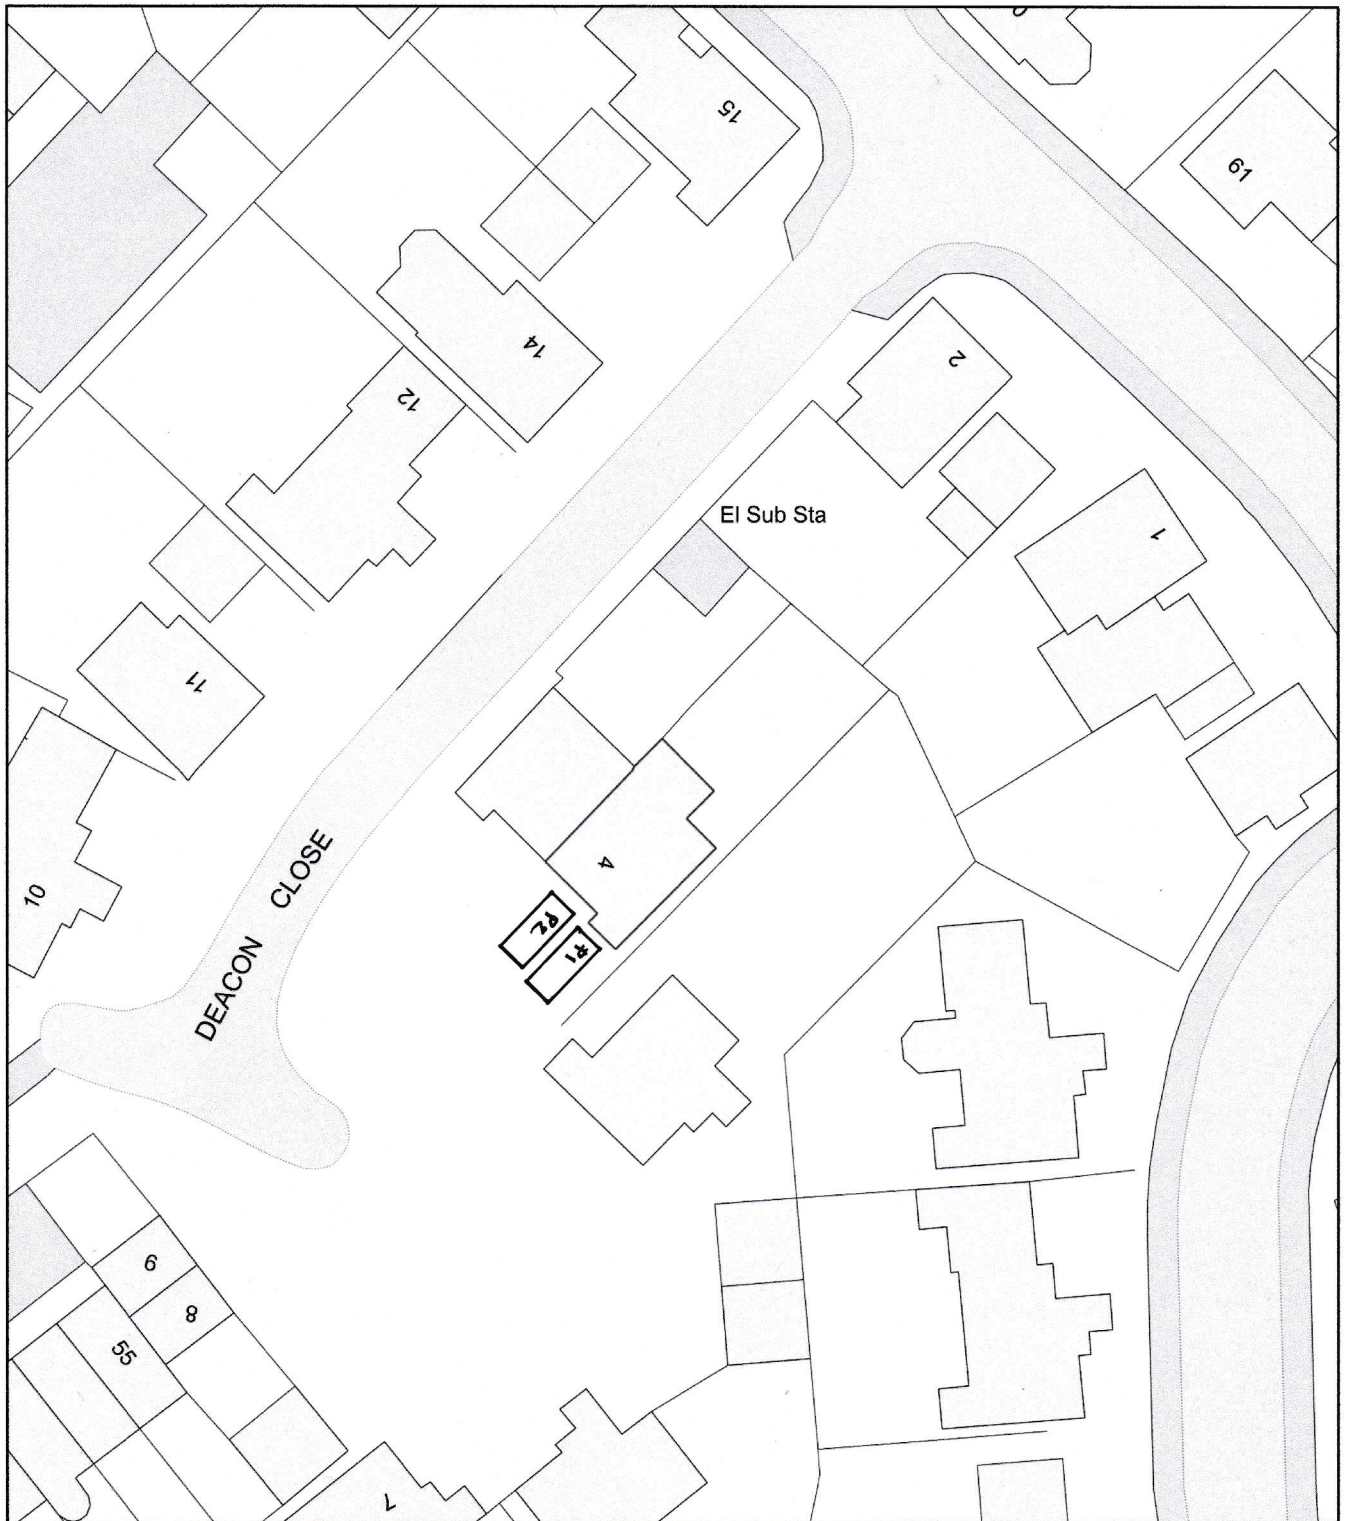

Plan Produced for: Mr S. Jefferies

Date Produced: 10 May 2024

Plan Reference Number / Project ID: TQRQM24131131409130 / 4 Deacon

Scale: 1:500 @ A4