


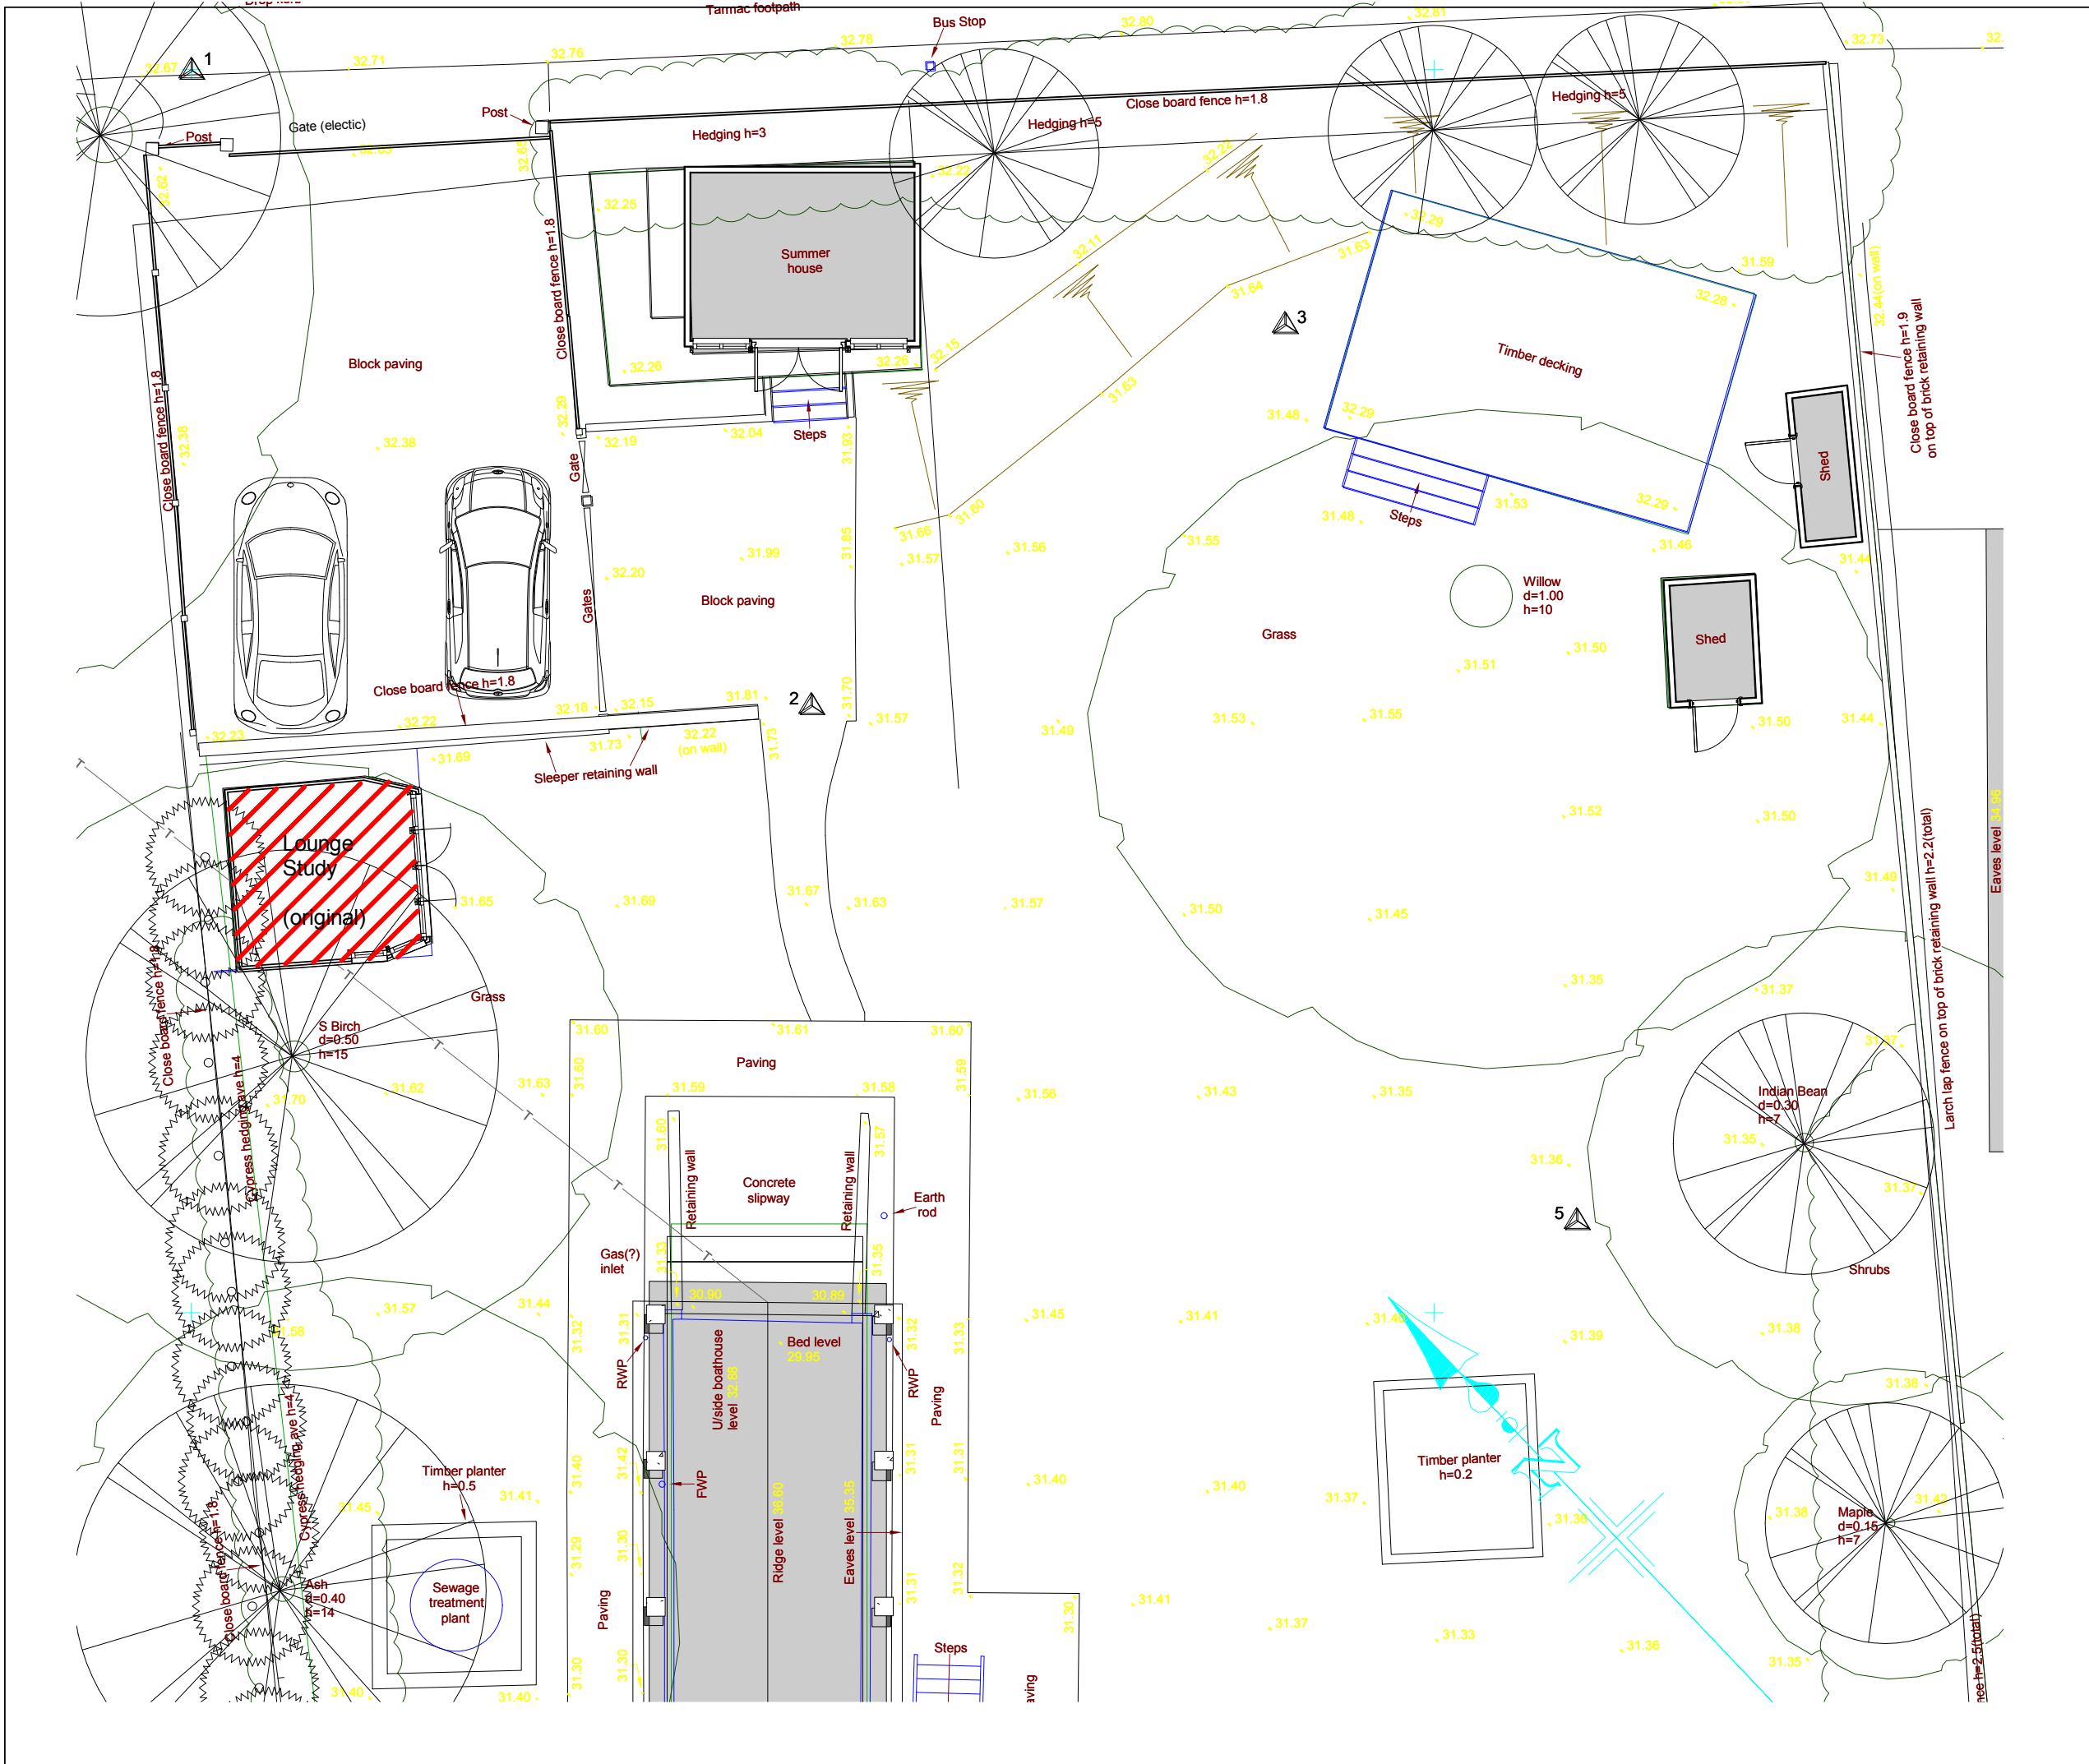

Notes

Secundus	
Wargrave Road Remenham RG9 3JD	
for Mr & Mrs Rydzinski	
Planning application	
Replacement Study/Lounge	
Floor plan: Original	
Scale at A3	1 : 100
Drg.No	294-09
GIULIANI ARCHITECTS HENLEY ON THAMES RG9 1ET UK Email: architects@giuliani.co.uk Website: www.giuliani.co.uk Tel: 0044 1491 572601	