


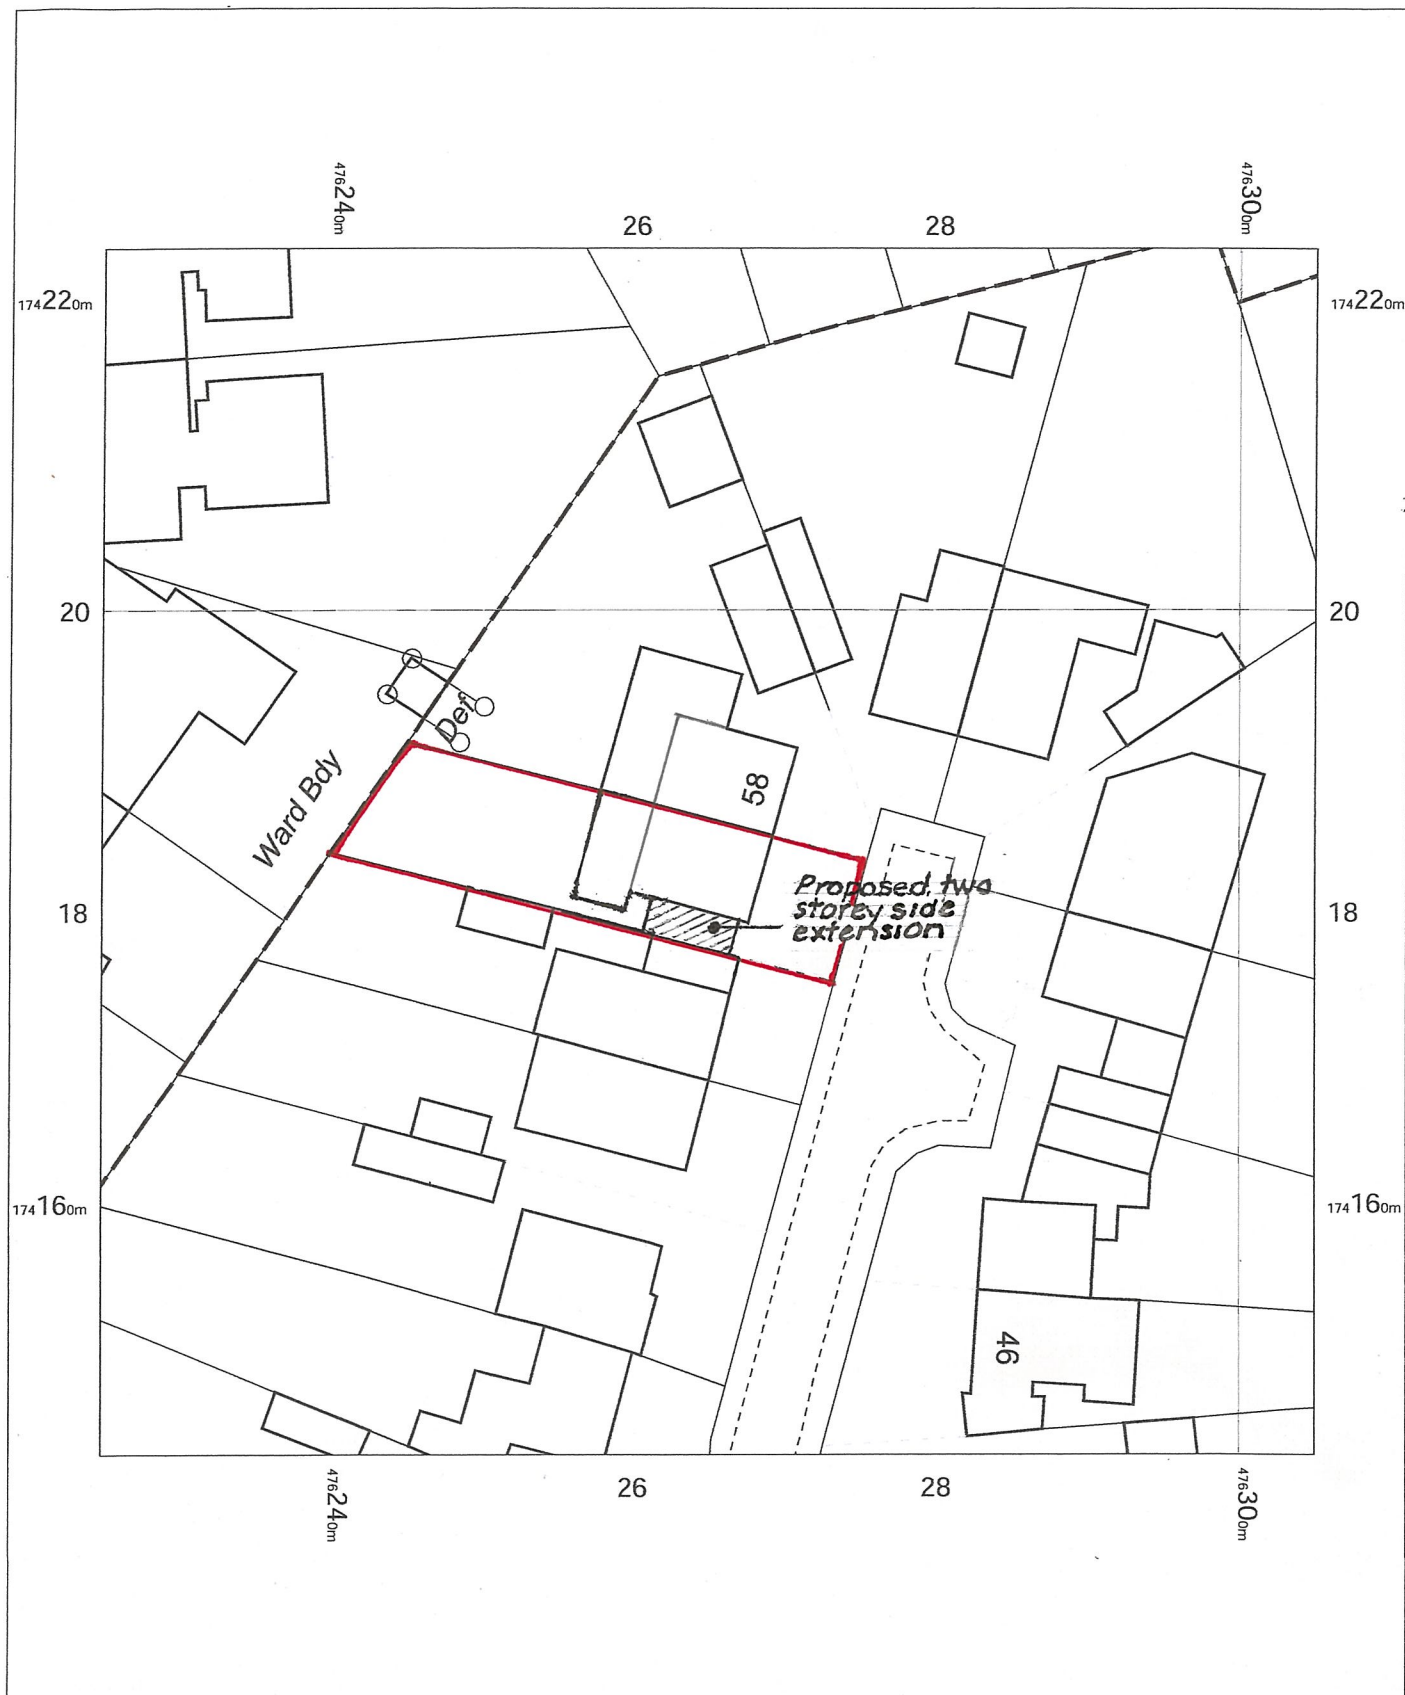

BLOCK PLAN

60 Rochester Avenue,
Reading, Woodley,
Wokingham, RG5 4NB

410-03^A

OS MasterMap 1250/2500/10000 scale
Tuesday, January 9, 2024, ID: LAT-01143192
www.latitudemaps.co.uk

1:500 scale print at A4, Centre: 476265 E, 174184 N

©Crown Copyright Ordnance Survey. Licence no.
AC0000806982



LATITUDE
MAPPING