



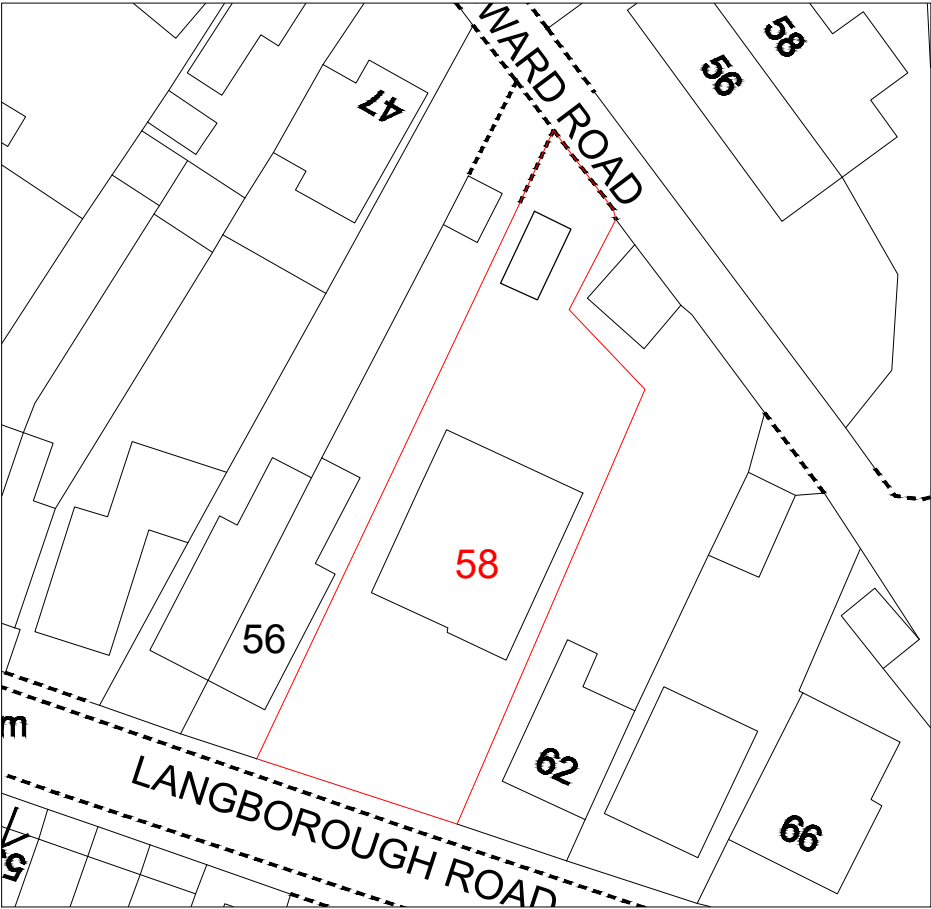

PROPOSED BLOCK PLAN




SCALE 1:500

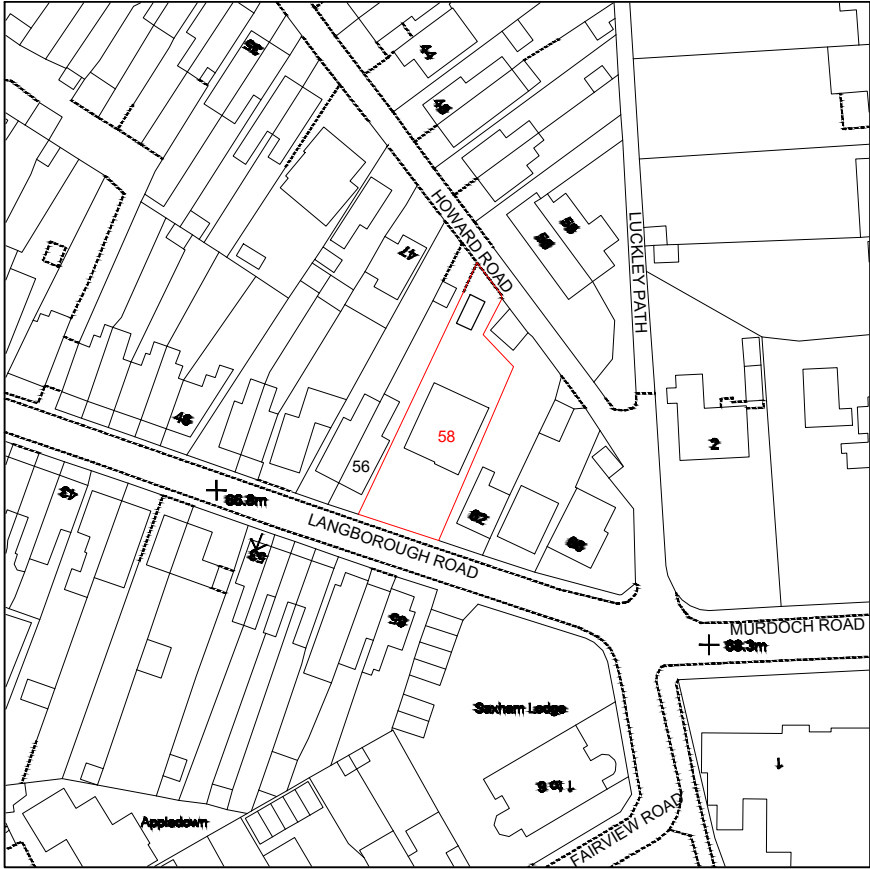

© Crown Copyright and database rights 2025 OS 0100031673

PROPOSED LOCATION PLAN

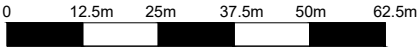

SCALE 1:1250

PROJECT Rear Extension and Internal Reconfig.	CLIENT NAME A. Tong	SHEET N. A02	DATE: 03/07/2025	DESIGNED BY: Go Plans Ltd.	
ADDRESS 58 Langborough Rd, Wokingham, RG40 2BT	PROJECT STATUS Planning	DRAWING TITLE Proposed Block Plan & Location Plan	SCALE 1:500, 1:1250 @ A4	DRAWN BY: SD	