


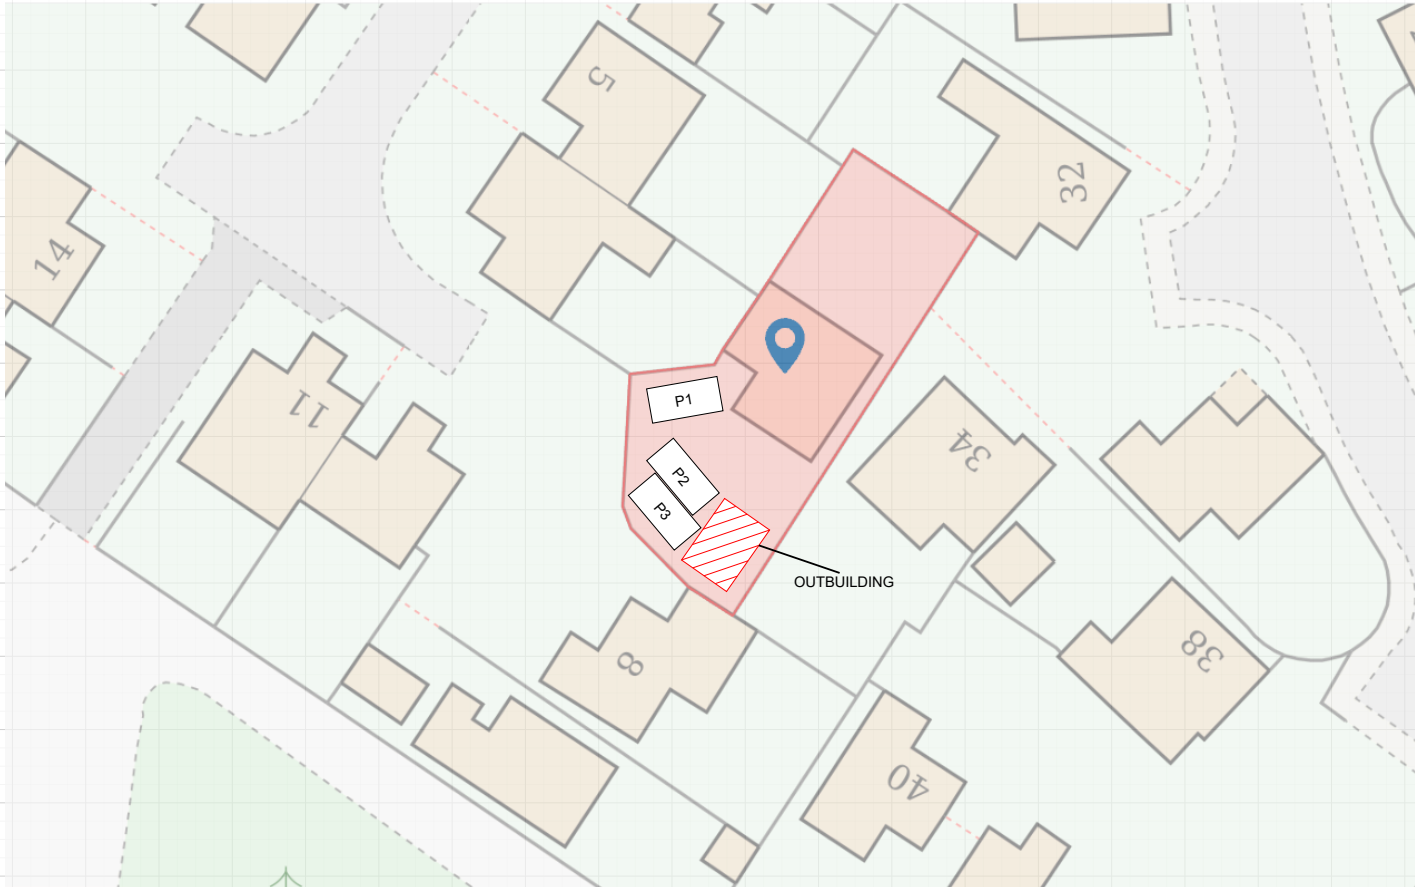


Neil Johnstone
Planning Application

7 Heather Close
Finchampstead
RG40 4PX

Draw Date:
1 Oct 2025
REVISION B

SCALE:
1:500 on A4

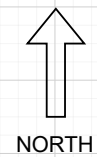

This line represents 25.0 m

