Notes:
All dimensions must be checked on site and not scaled from this drawing.

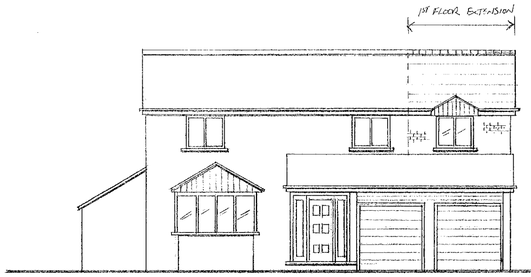

PROPOSED FRONT ELEVATION.

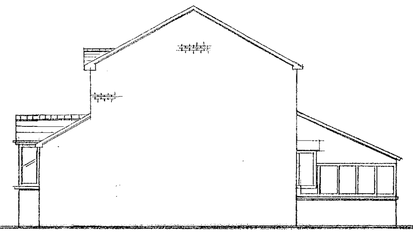

PROPOSED SIDE ELEVATION.

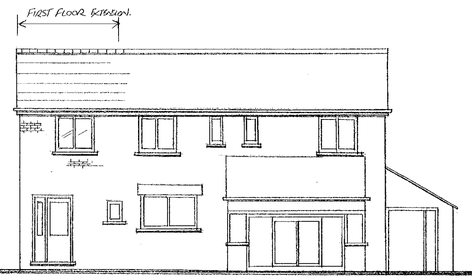

PROPOSED REAR ELEVATION.

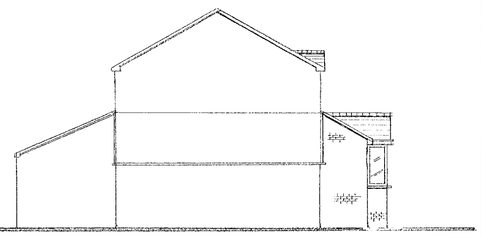

PROPOSED SIDE ELEVATION.

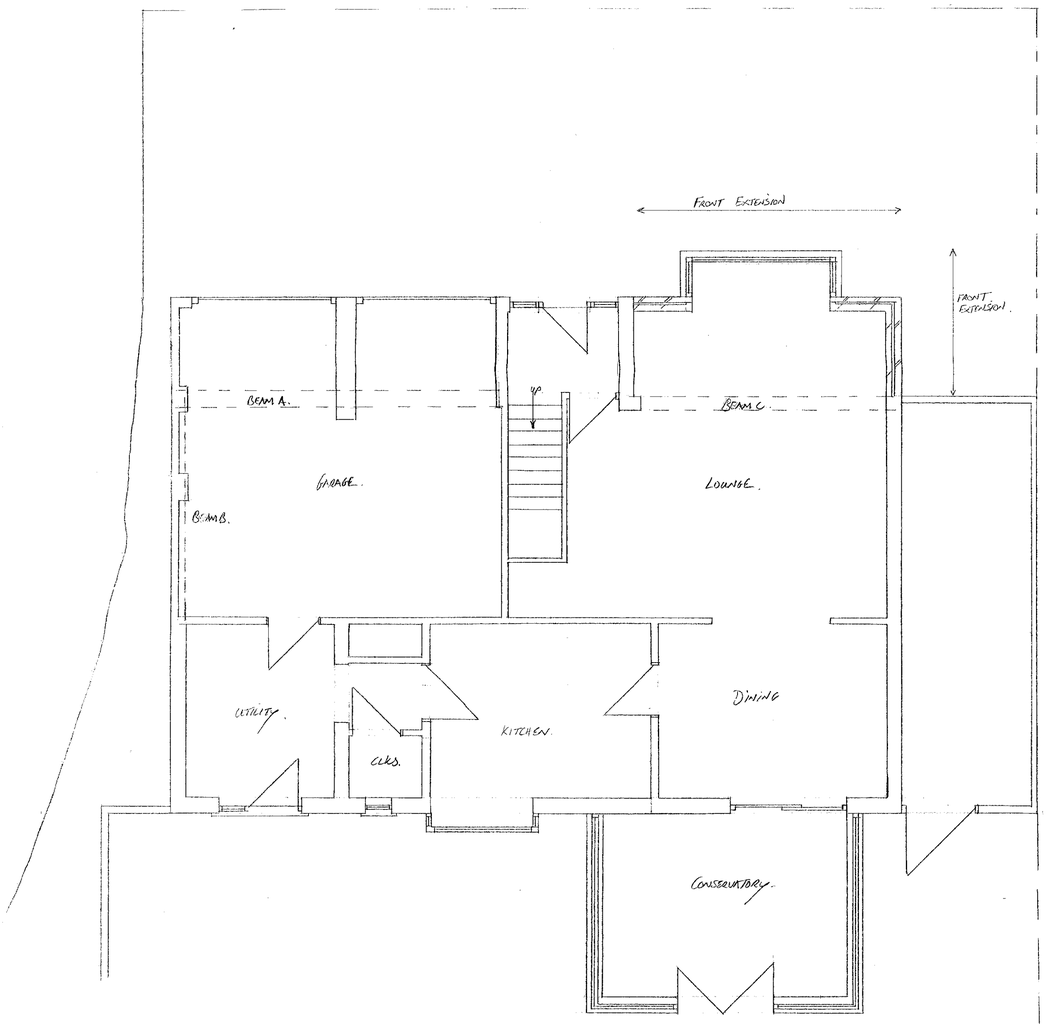

PROPOSED GROUND FLOOR PLAN.

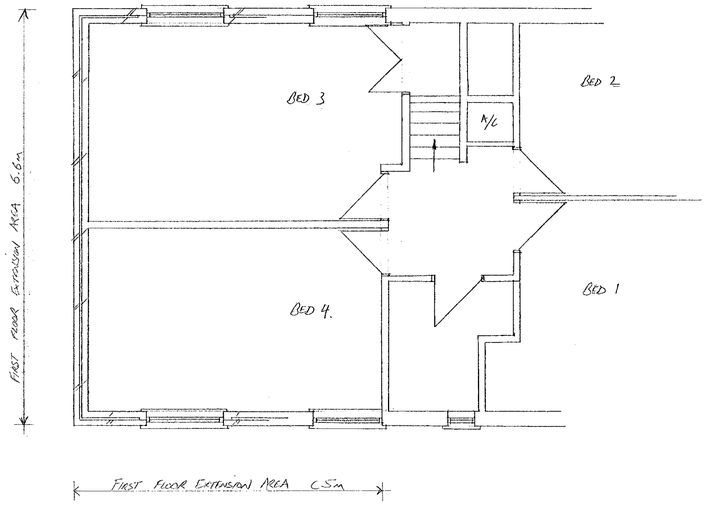

PROPOSED PART 1ST FLOOR PLAN.

APPROVED

A		
	Date	Revisions

© copyright

A. 9/5/00 PROPOSED SIDE ELEVATION ALTERED.

Client
MR - MRS SMART.

Job Title
EXTENSION AND ALTERATION TO 1 TINWELL CLOSE, LOWER EARLEY, READING.

Drawing Title
PROPOSED PLANS ~ ELEVATIONS.

Scale 1:100 1:50

Date 3/3/00

Drawn by GPS

Drg. No. 080/00/01

Rev.

(ARCH.)

594 x 841mm A1

CD 24/1/01

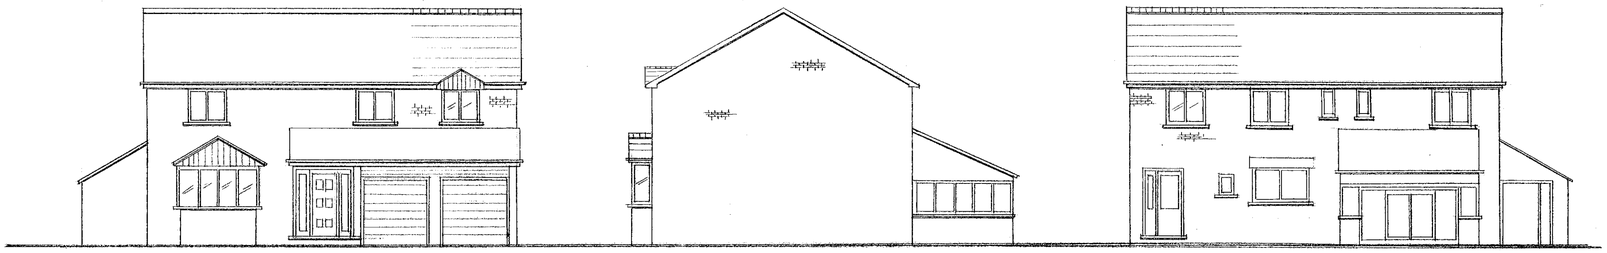

PROPOSED FRONT ELEVATION.

PROPOSED SIDE ELEVATION.

PROPOSED REAR ELEVATION.

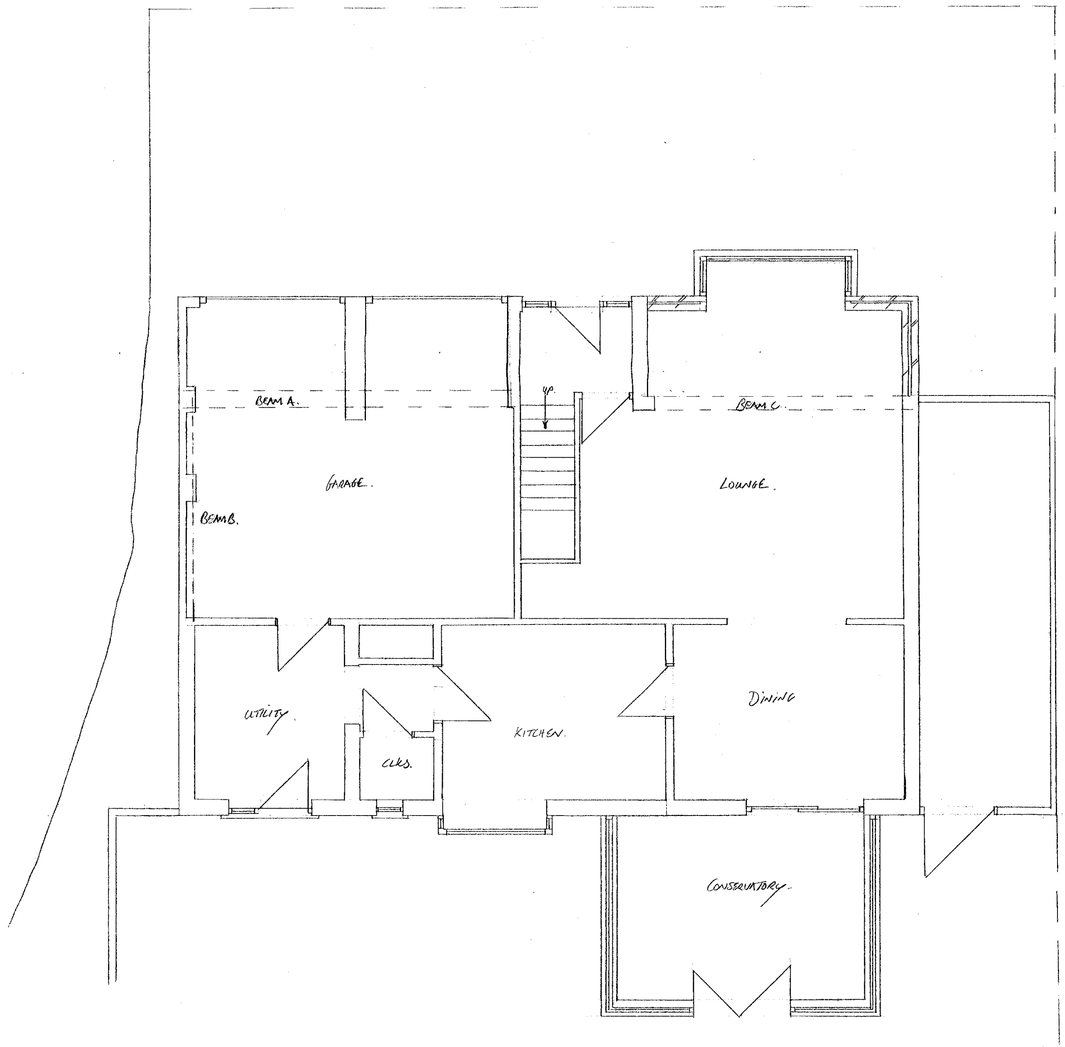

PROPOSED GROUND FLOOR PLAN.

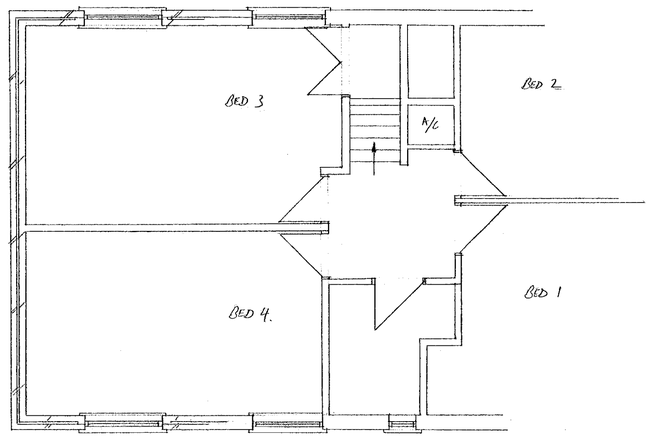

PROPOSED PART 1ST FLOOR PLAN



Notes:
All dimensions must be checked on site and not scaled from this drawing.

A		
	Date	Revisions

© copyright

05.APR.2000 1172

Client
MR - MRS SMART.

Job Title
EXTENSION AND ALTERATION TO 1 TINWELL CLOSE, LOWER EARLEY, READING.

Drawing Title
PROPOSED PLANS + ELEVATIONS.

Scale 1:100 1:50

Date 31/3/00 | Drawn by GPS

Drg. No. 080/00/01 | Rev.

(ARCH.)

594 x 841mm A1