

NOTES

REV.	DESCRIPTION	Drawn + Date	Check'd + Date	Appr'd + Date
None	Initial Issue	CJR 03/00	MQ 03/00	

EDWARD PEARCE & PARTNERS
CONSULTING ENGINEERS

Old School House, 35 Ewell Road,
Surbiton, Surrey, KT6 6AF.

Telephone: 0181 390 6244
Facsimile: 0181 390 1329

e-mail: post@eapearce.com
web site: http://www.eapearce.com

Client
SYMONDS FM

APPROVED

Project Title
BG PLC HQ BUILDING D
COMPUTER ROOM EXTENSION
THAMES VALLEY PARK, READING

Drawing Title
SITE PLAN

Scale 1:1250
Drawing Status inform.
Drawing No. 99/181-M2
Revision

EAST ELEVATION

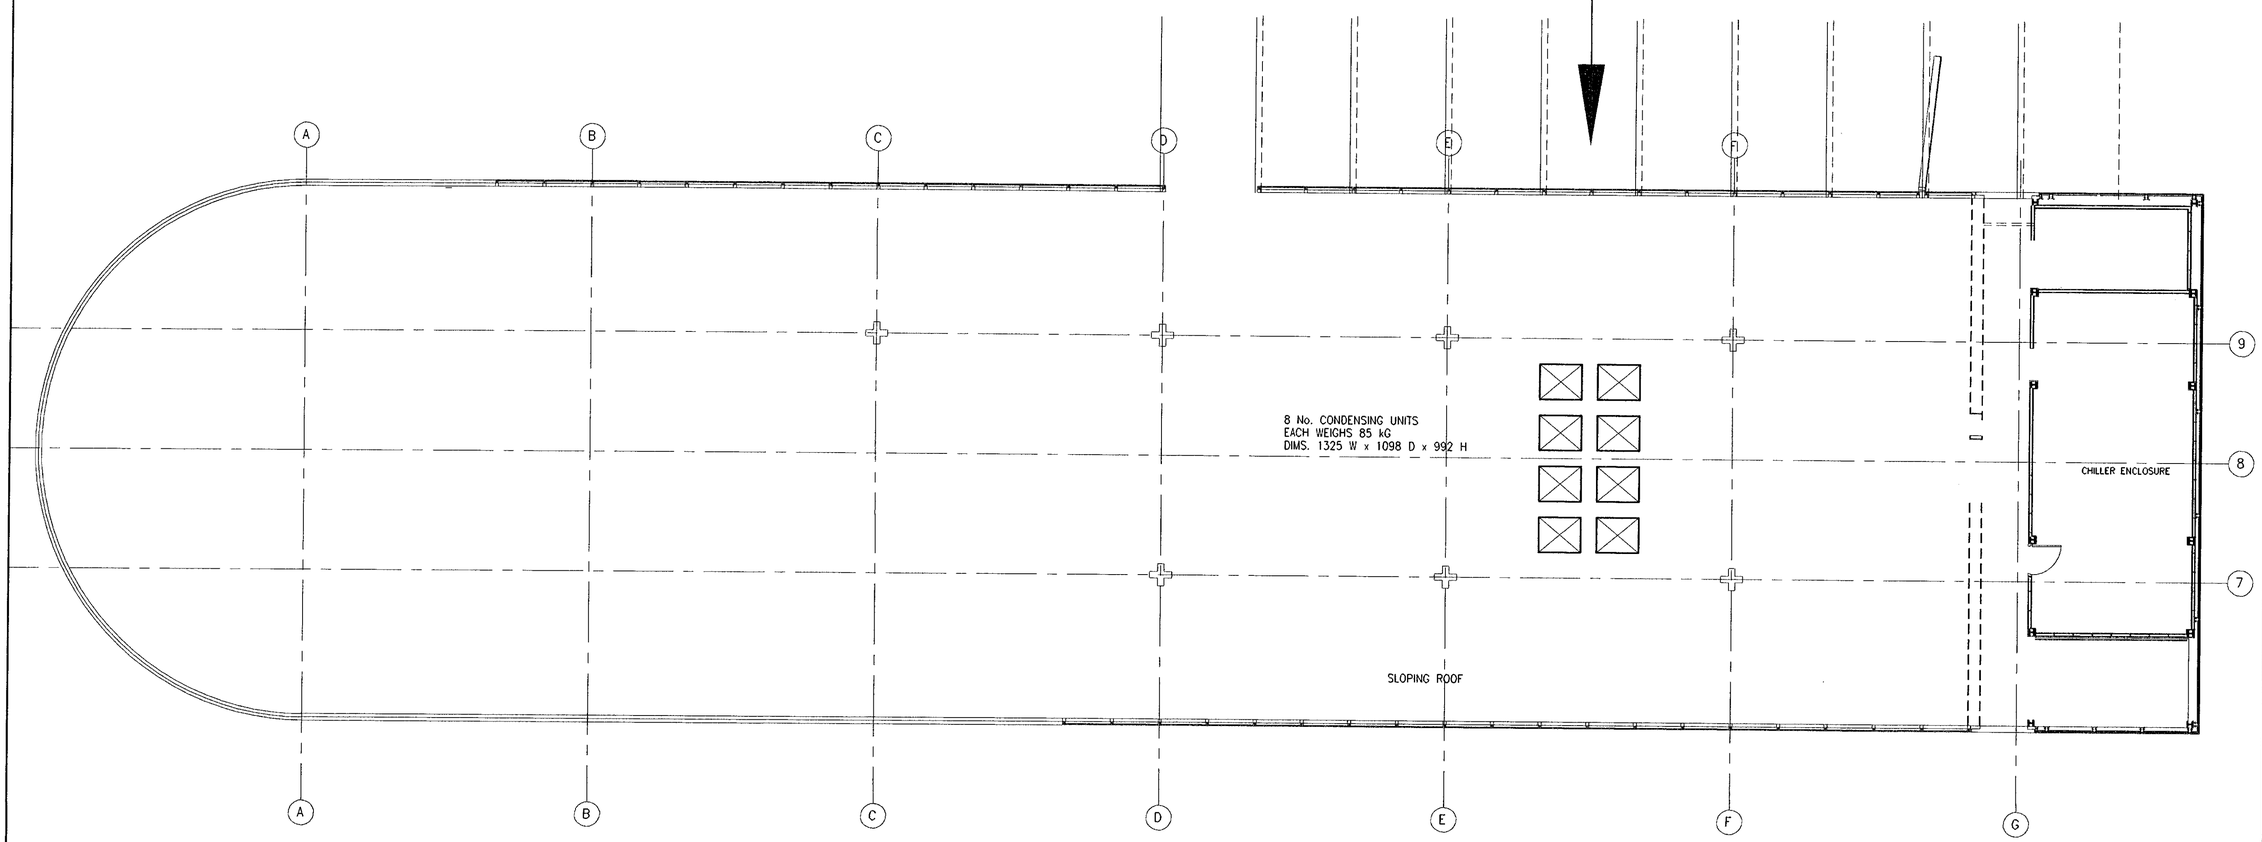

ROOF PLAN @ 1:100

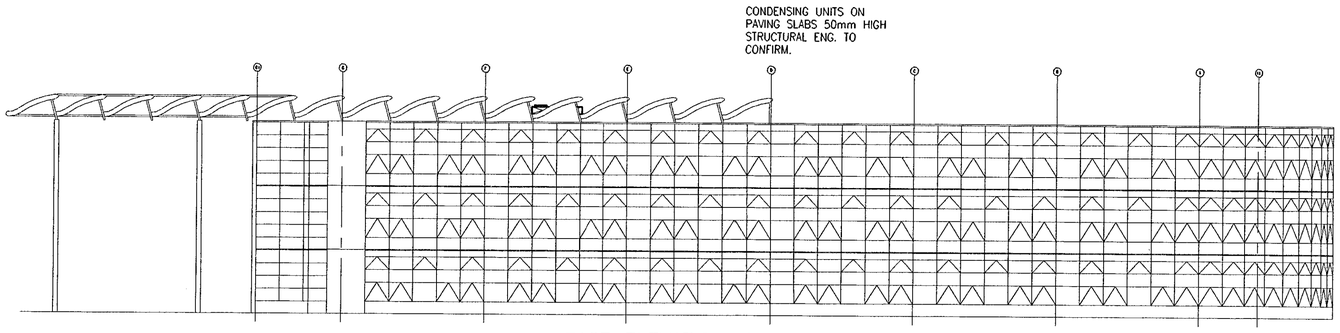

EAST ELEVATION @1:200

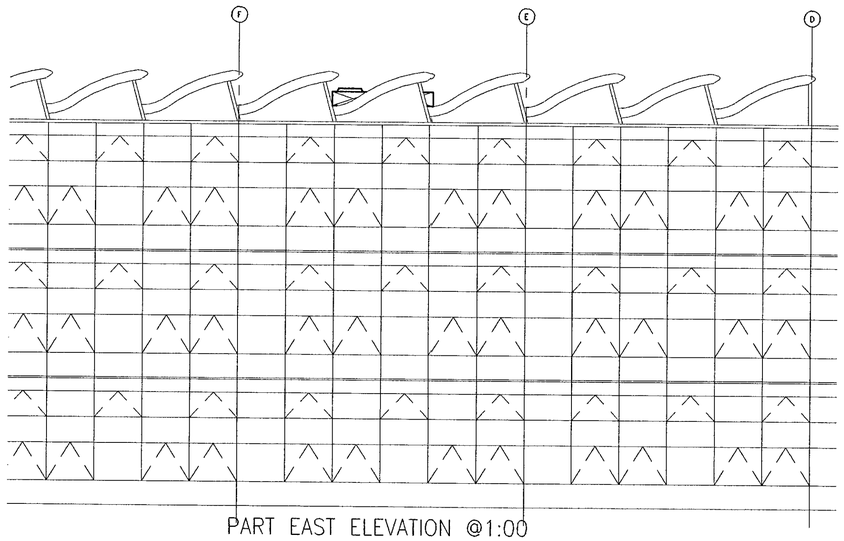

PART EAST ELEVATION @1:00

NOTES

REV.	DESCRIPTION	Drawn + Date	Check'd + Date	App'd + Date
None	Initial Issue	MPO 02/00	CJR 03/00	

06 APR 2006 1124

EDWARD PEARCE & PARTNERS
CONSULTING ENGINEERS

Old School House, 35 Ewell Road,
Surbiton, Surrey, KT6 6AF.

Telephone: 0181 390 6244
Facsimile: 0181 390 1329

e-mail: post@eapearce.com
web site: http://www.eapearce.com

Client
SYMONDS FM

Project Title
BG PLC HQ BUILDING D
COMPUTER ROOM EXTENSION
THAMES VALLEY PARK, READING

Drawing Title
Condensor Location on Roof of Building D2 Plan and East Elevation

Scale: VARIOUS
Drawing Status: inform.
Drawing No.: 99/181 – M3
Revision:

Certificate No. FS 26179

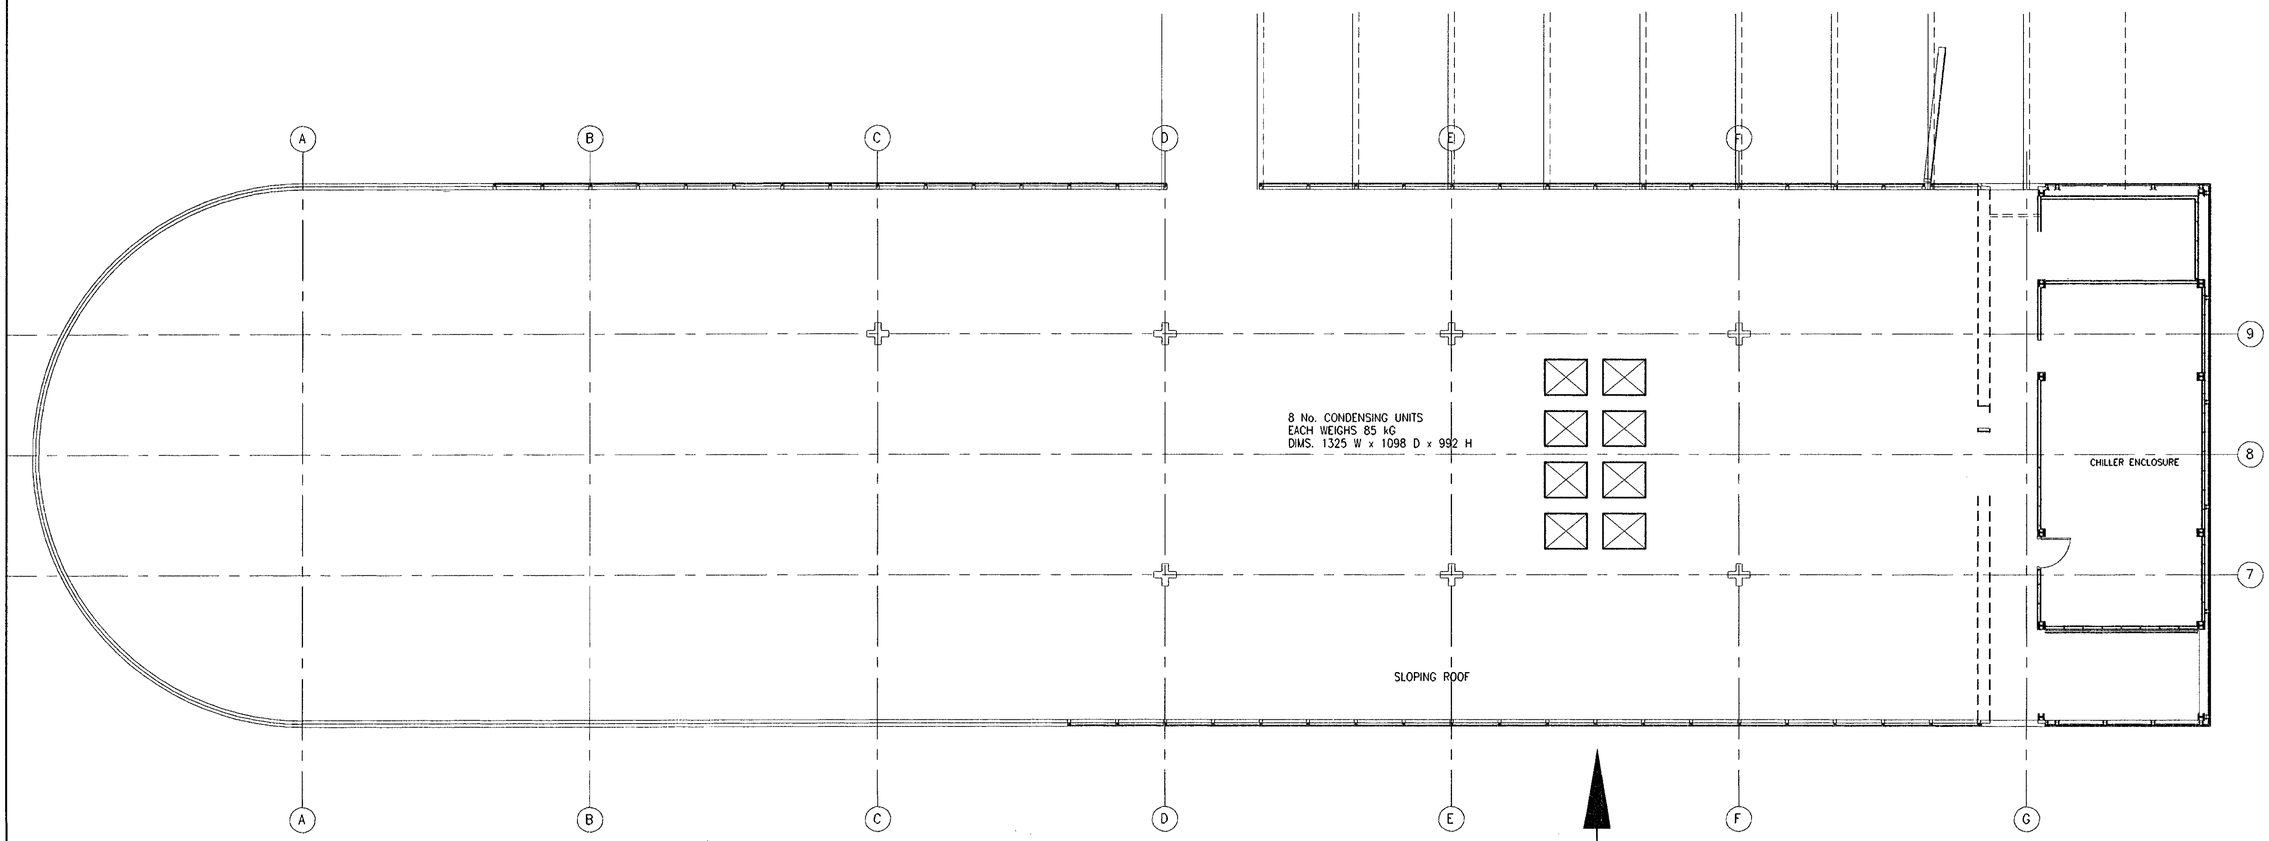

ROOF PLAN @ 1:100

WEST ELEVATION VIEW



ILLUSTRATION OF ROOF (VIEWING NORTH)

CONDENSING UNITS ON PAVING SLABS 50mm HIGH STRUCTURAL ENG. TO CONFIRM.

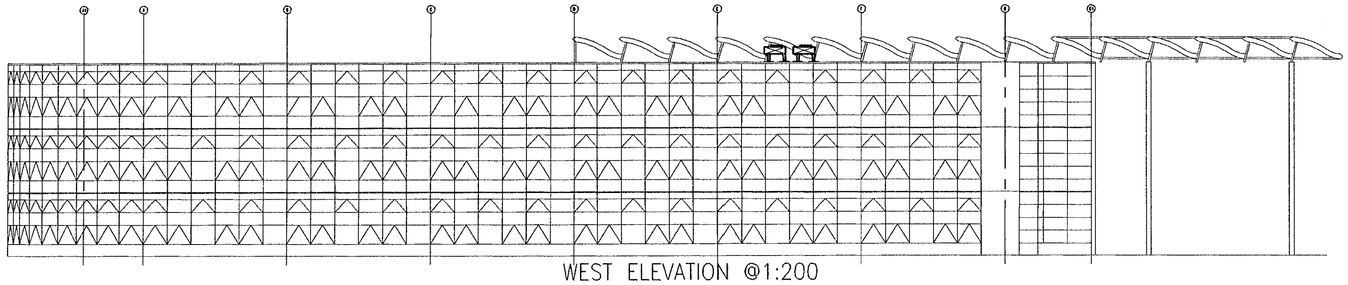

WEST ELEVATION @1:200

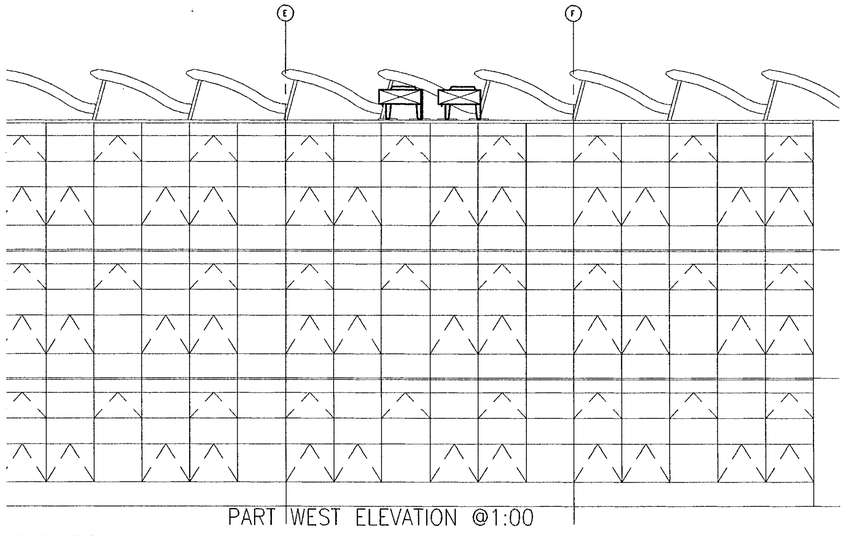

PART WEST ELEVATION @1:00

NOTES

REV.	DESCRIPTION	Drawn + Date	Check'd + Date	Appr'd + Date
A	ELEVATION ARROW ADDED	MPO 29.3.00	CJR 29.3.00	
None	Initial Issue	MPO 02/00	CJR 03/00	

06 APR 2000 1174

EDWARD PEARCE & PARTNERS
CONSULTING ENGINEERS

Old School House, 35 Ewell Road,
Surbiton, Surrey, KT6 6AF.

Telephone: 0181 390 6244
Facsimile: 0181 390 1329

e-mail: post@eapearce.com
web site: http://www.eapearce.com

Client
SYMONDS FM

Project Title
BG PLC HQ BUILDING D
COMPUTER ROOM EXTENSION
THAMES VALLEY PARK, READING

Drawing Title
Condensor Location on Roof of Building D2 Plan and West Elevation

Certificate No. FS 20177

Scale	Drawing Status
VARIOUS	inform.

Drawing No.	Revision
99/181– M1	A

NEW PROPERTIES - BRITISH GAS, 600 THAMES VALLEY DRIVE EARLEY

N

Country Park

Lake

British Gas Block C

Local Centre

A329(M)

EXISTING BRITISH GAS BUILDING 100 THAMES VALLEY PARK DRIVE

EXIT

MAIN ENTRANCE

0 10 20 30 40 50 60 70 80 90 100

Thames Valley Park

Sir Norman Foster and Partners

British Gas Properties

Thames Valley Park Project 600

Site Plan

808