07. APR. 2000* 1183

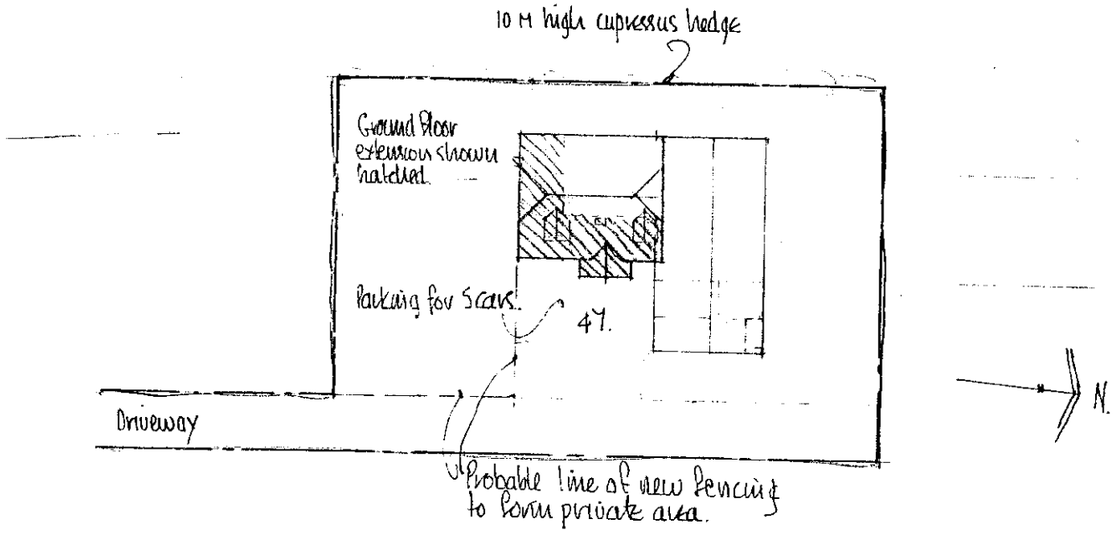

SITE PLAN 1-500

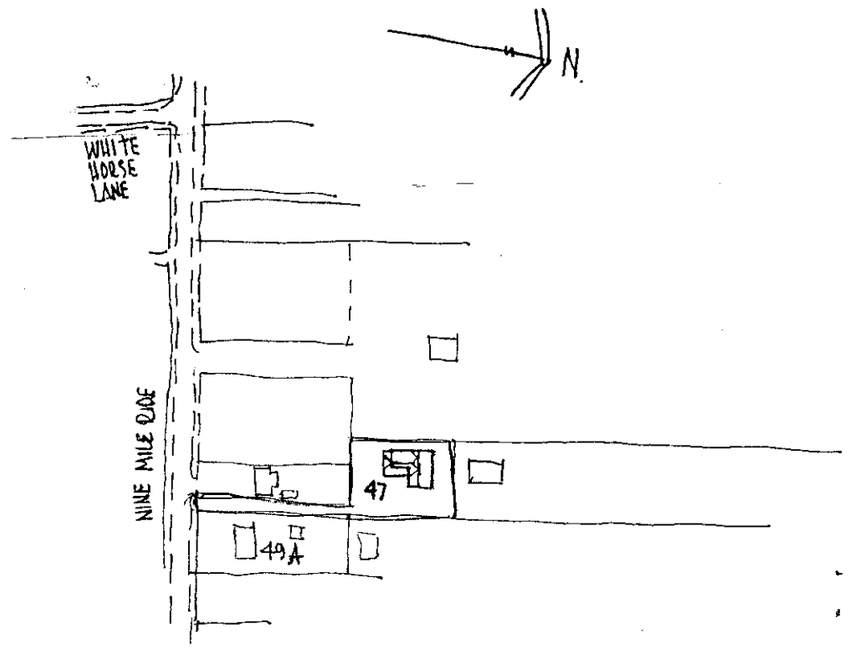

LOCATION PLAN : 1:2500

47, NINE MILE RIDE, FINCHAMPSTEAD, BERKS, RG40 4ND.

ROGER PRING & SONS
ARCHITECTURAL & SURVEYING CONSULTANTS
278, NINE MILE RIDE, FINCHAMPSTEAD, WOKINGHAM, BERKS, RG40 3NT.
☎ 0118 973 3502 FAX 0118 973 6290

DRG. No: 99/260/1A SCALE: As shown DATE: Apr. '99
REVISIONS: A Site plan amended April '00.

07 APR 2000* 1183

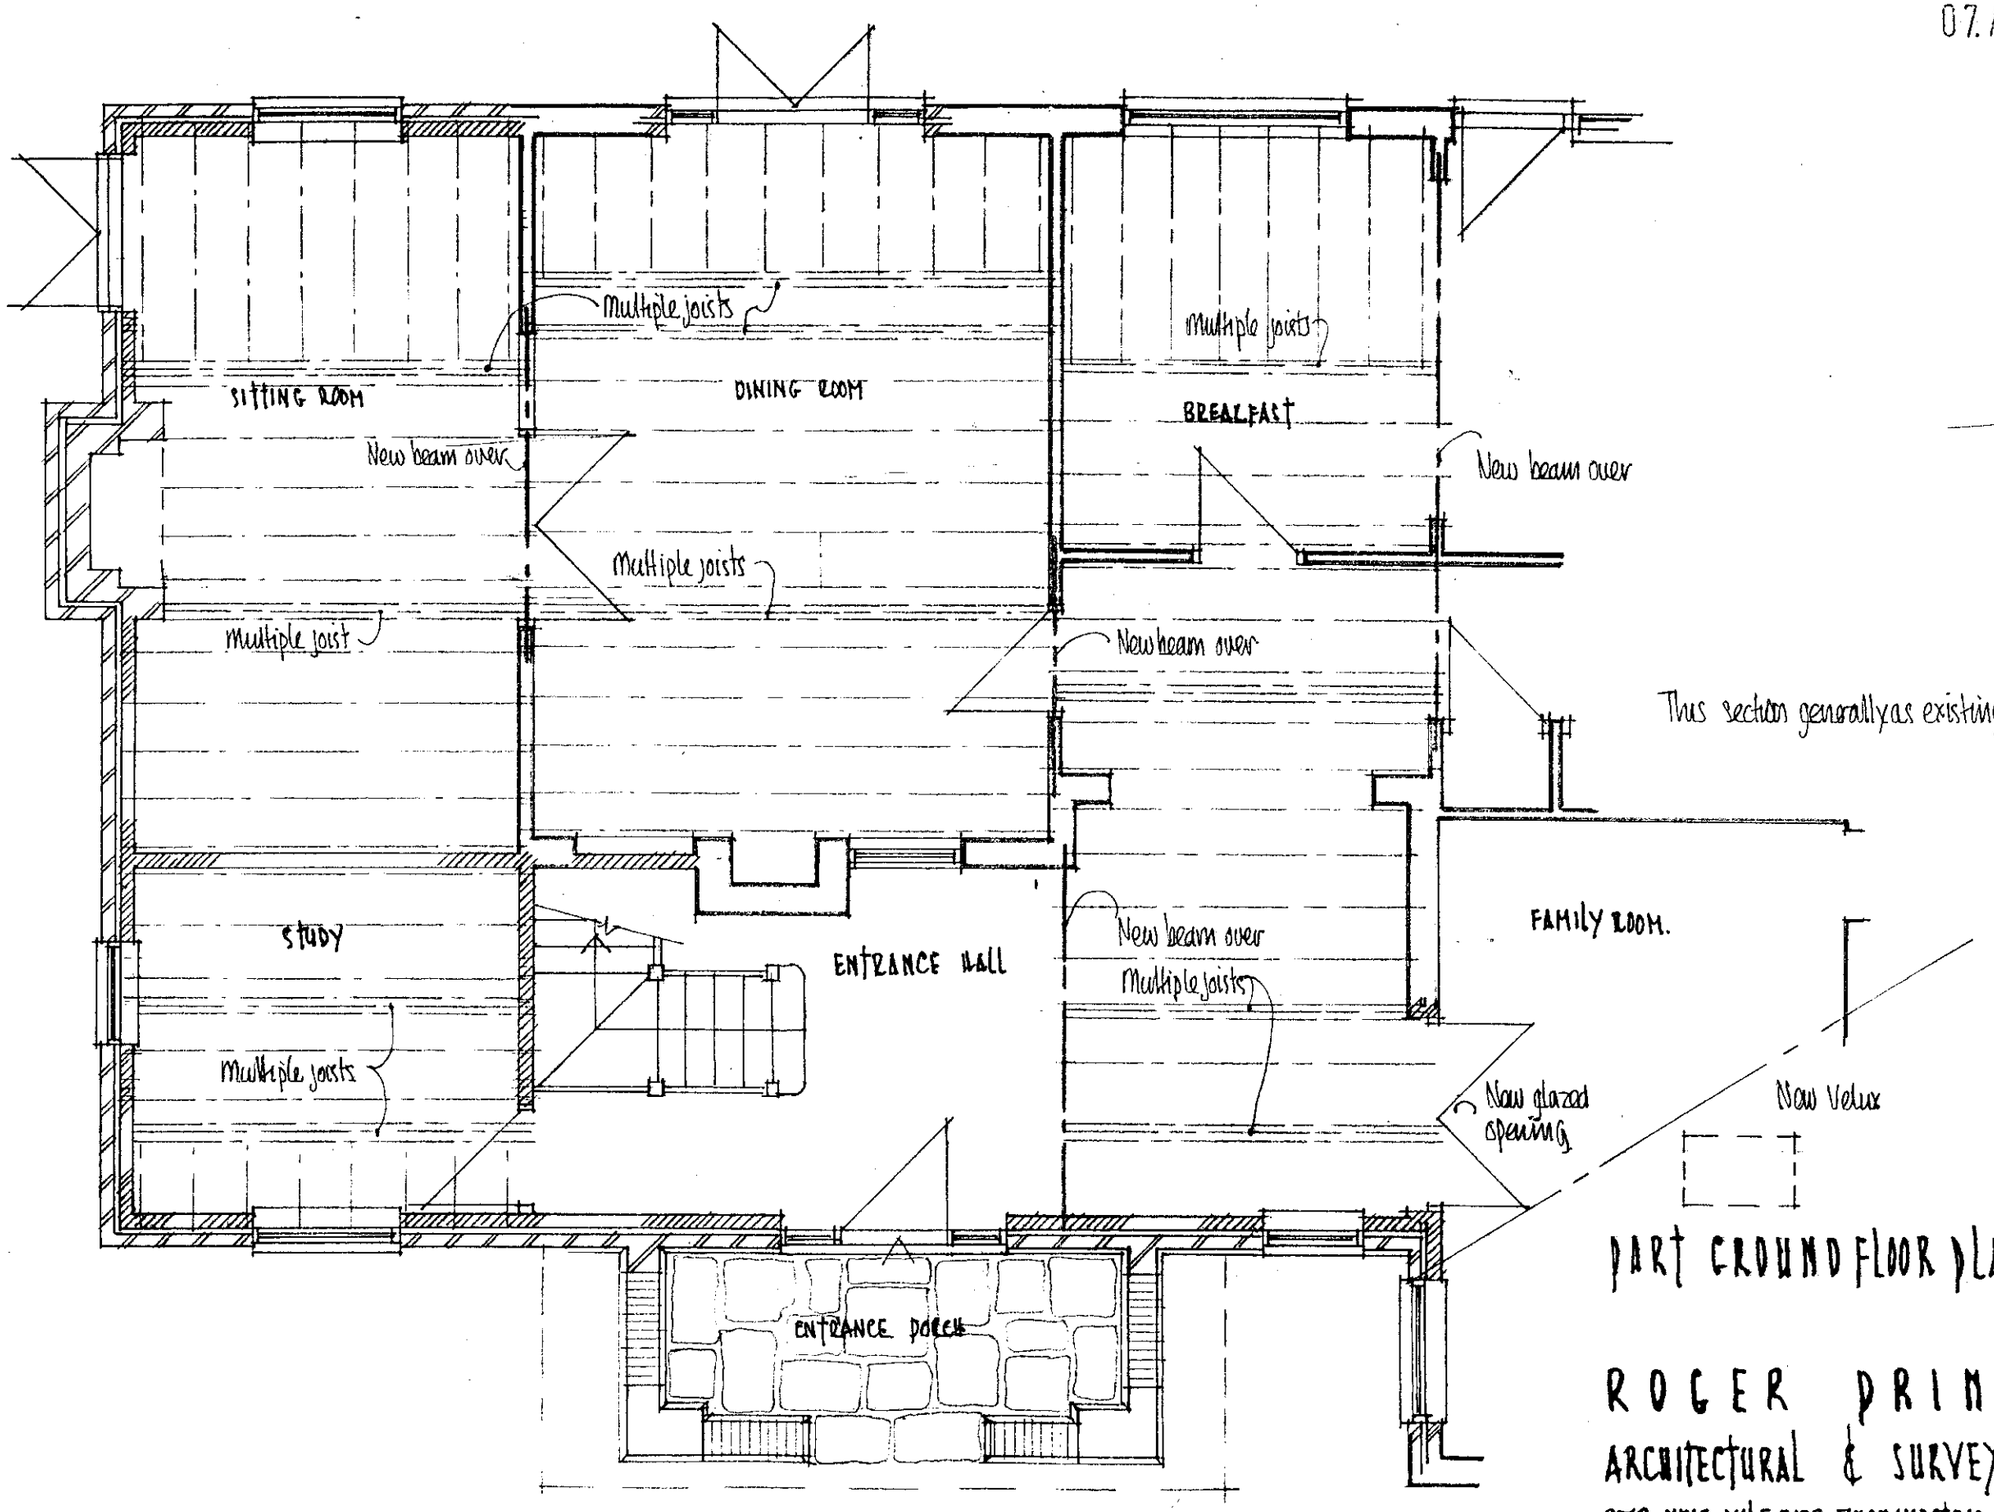

This section generally as existing

PART GROUND FLOOR PLAN: AS PROPOSED

47, NINE MILE RIDE, FINCHAMPSTEAD, BERKSHIRE, RG40 4ND

ROGER PRING & SONS
ARCHITECTURAL & SURVEYING CONSULTANTS
278, NINE MILE RIDE, FINCHAMPSTEAD, WOKINGHAM, BERKS., RG40 3NT.
☎ 0118 973 3502 FAX 0118 973 6290

DRG. No: 99/260/5^A SCALE: 1:50 DATE: April '00.
REVISIONS: A redrawn April '00.

07 APR 2000* 1183

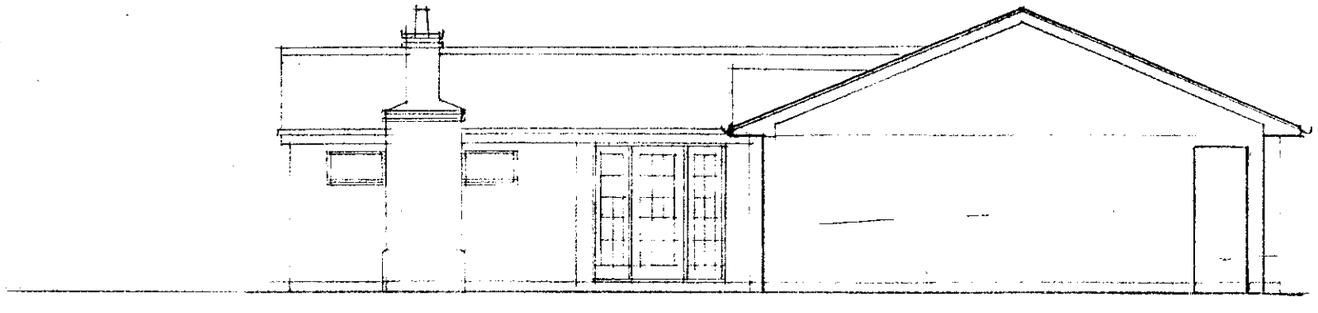

EAST ELEVATION

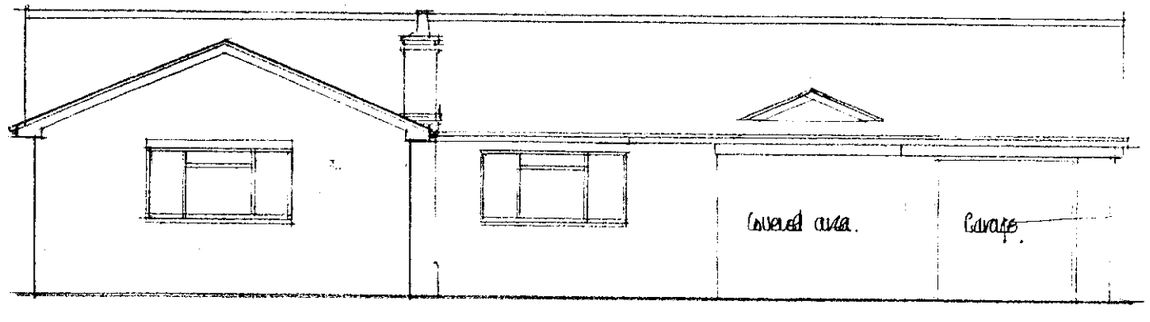

SOUTH ELEVATION

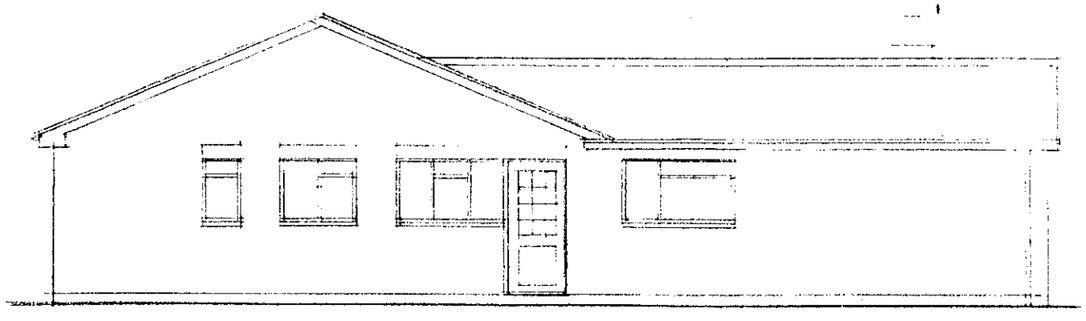

WEST ELEVATION

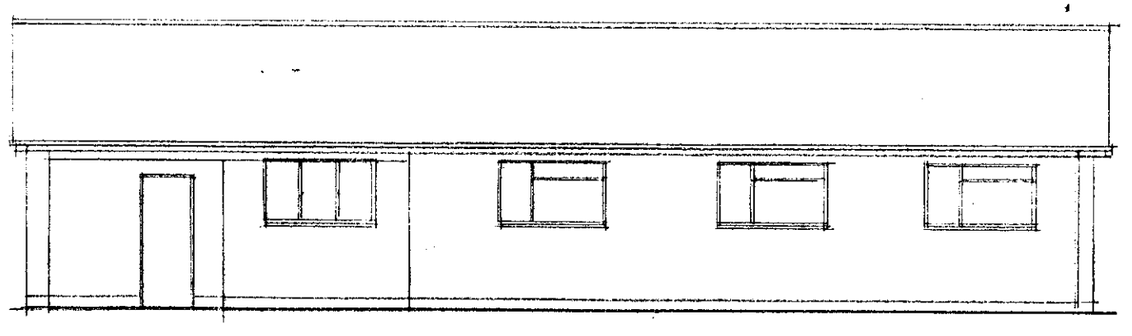

NORTH ELEVATION

ELEVATIONS : AS EXISTING

47 NINE MILE RIDE, FINCHAMPSTEAD, BERKS, RG40 4ND.

ROGER PRING & SONS
ARCHITECTURAL & SURVEYING CONSULTANTS
278, NINE MILE RIDE, FINCHAMPSTEAD, WOKINGHAM, BERKS., RG40 3NT.
☎ 0118 973 3502 FAX 0118 973 6290

DRG. No: 98/260/3 SCALE: 1:100 DATE: APR.'99
REVISIONS:

07. APR. 2000 * 1183

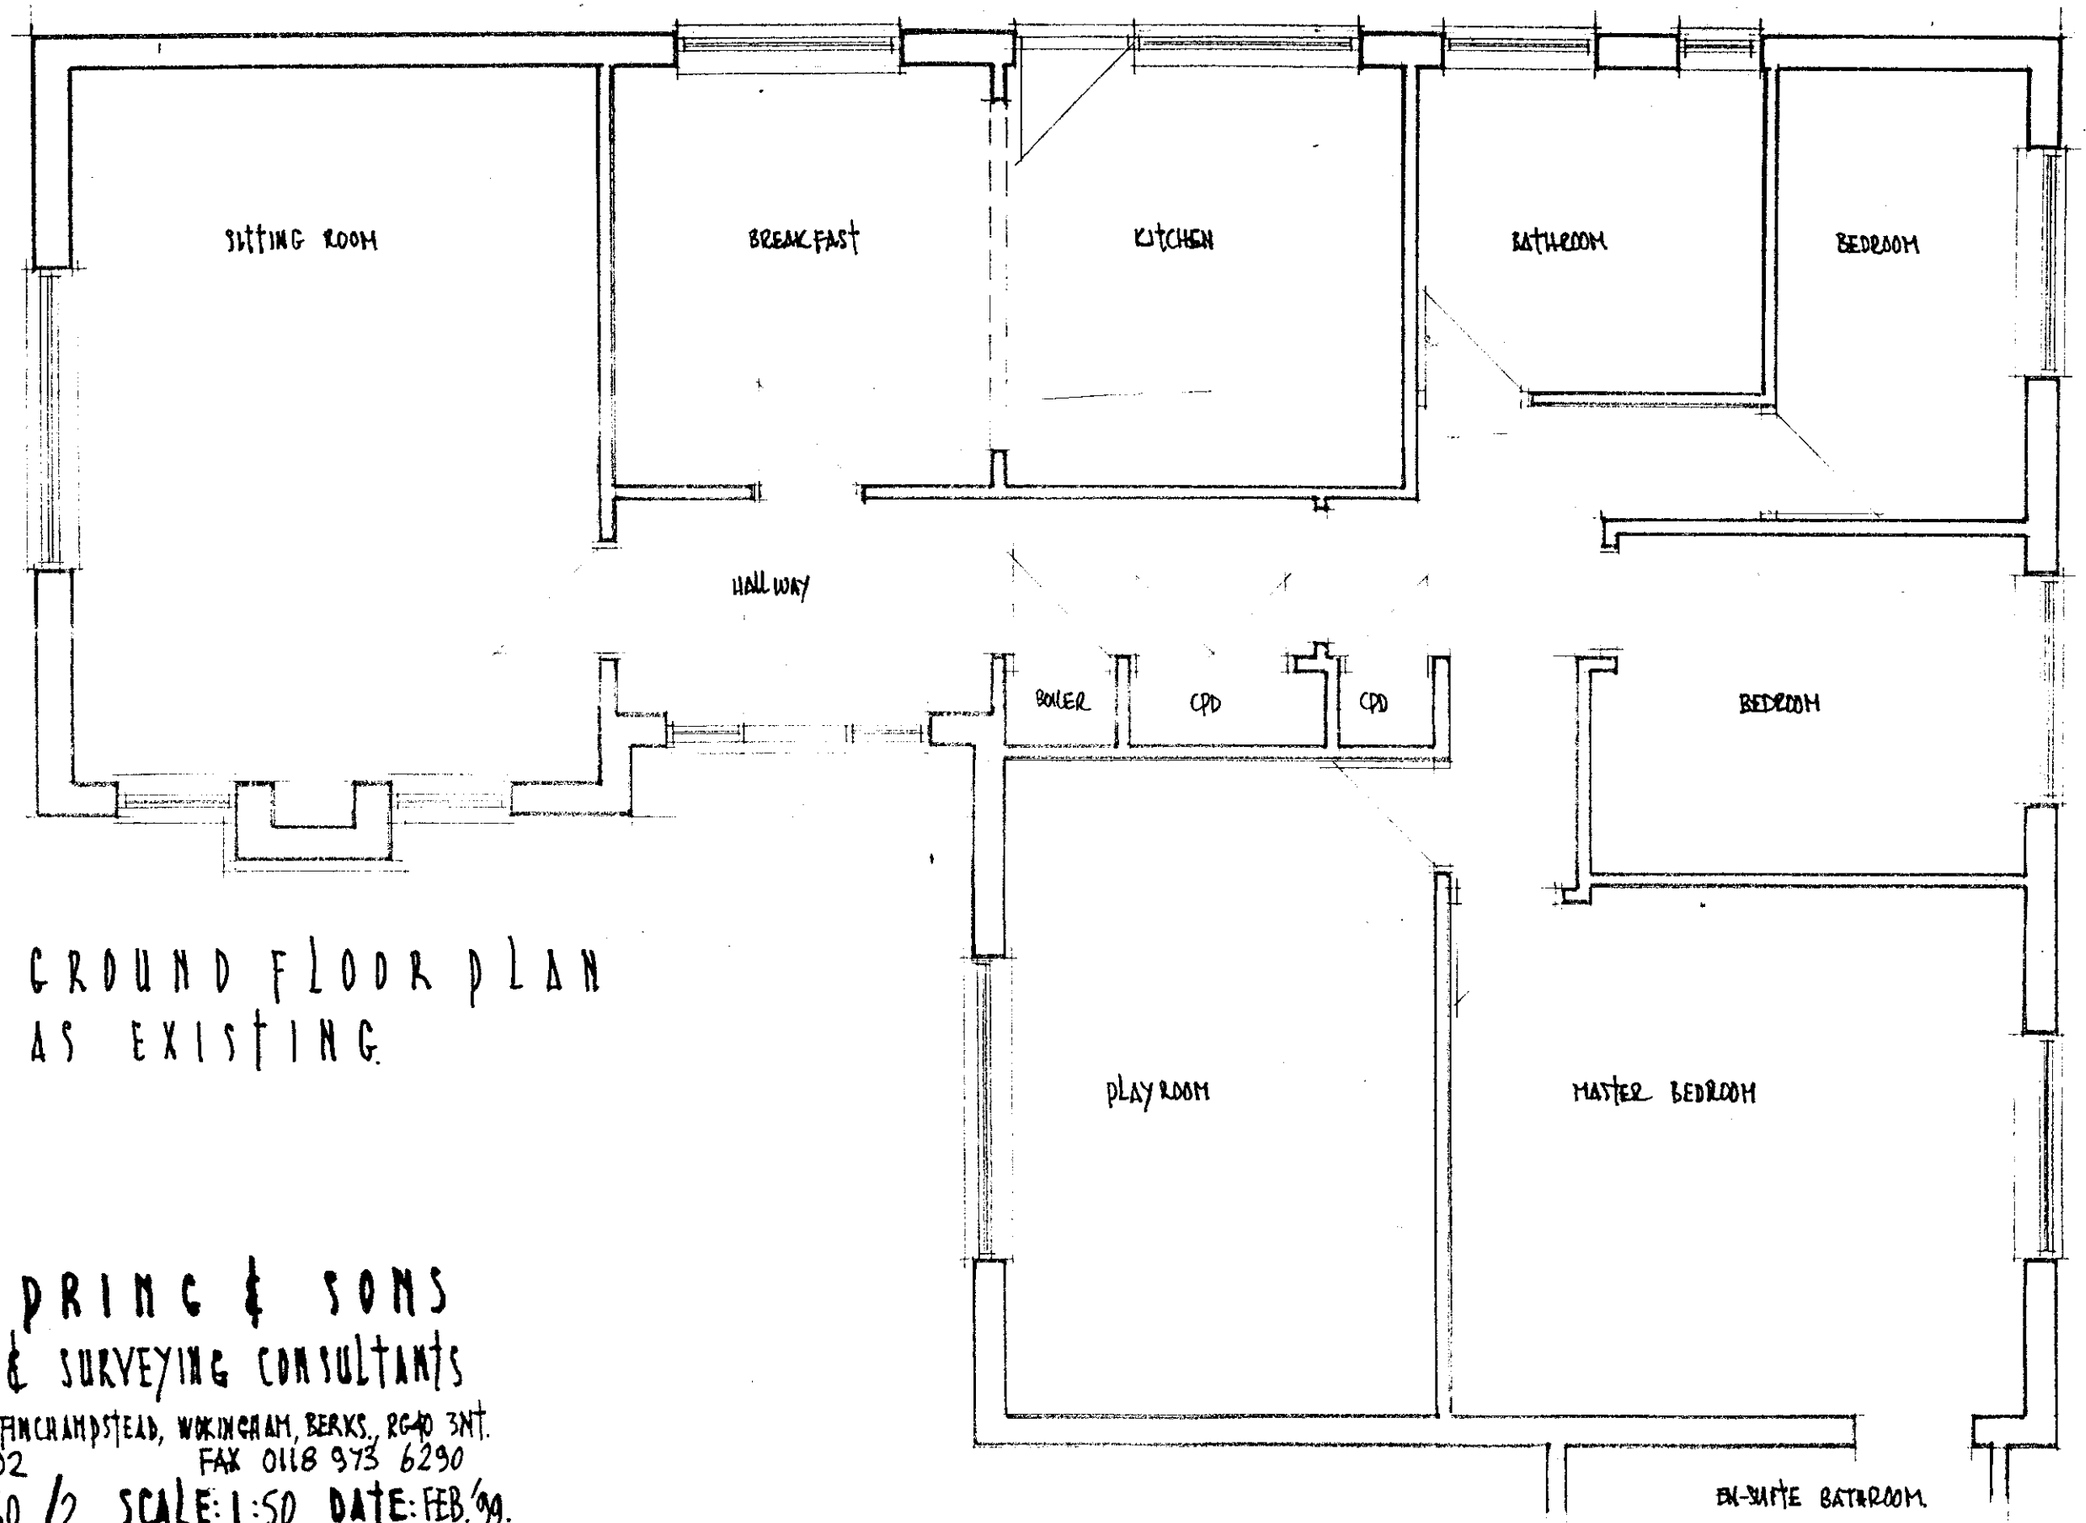

GROUND FLOOR PLAN
AS EXISTING.

ROGER PRING & SONS
ARCHITECTURAL & SURVEYING CONSULTANTS
278, NINE MILE RIDE, FINCHAMPSTEAD, WOKINGHAM, BERKS., RG40 3NT.
☎ 0118 973 3502 FAX 0118 973 6290

DRG. No: 99/260/2 SCALE: 1:50 DATE: FEB. '99.
REVISIONS:

47, NINE MILE RIDE, FINCHAMPSTEAD, BERKS, RG40 4ND.

Covered parking & garage see Drg. No 99/260/3 for extent.

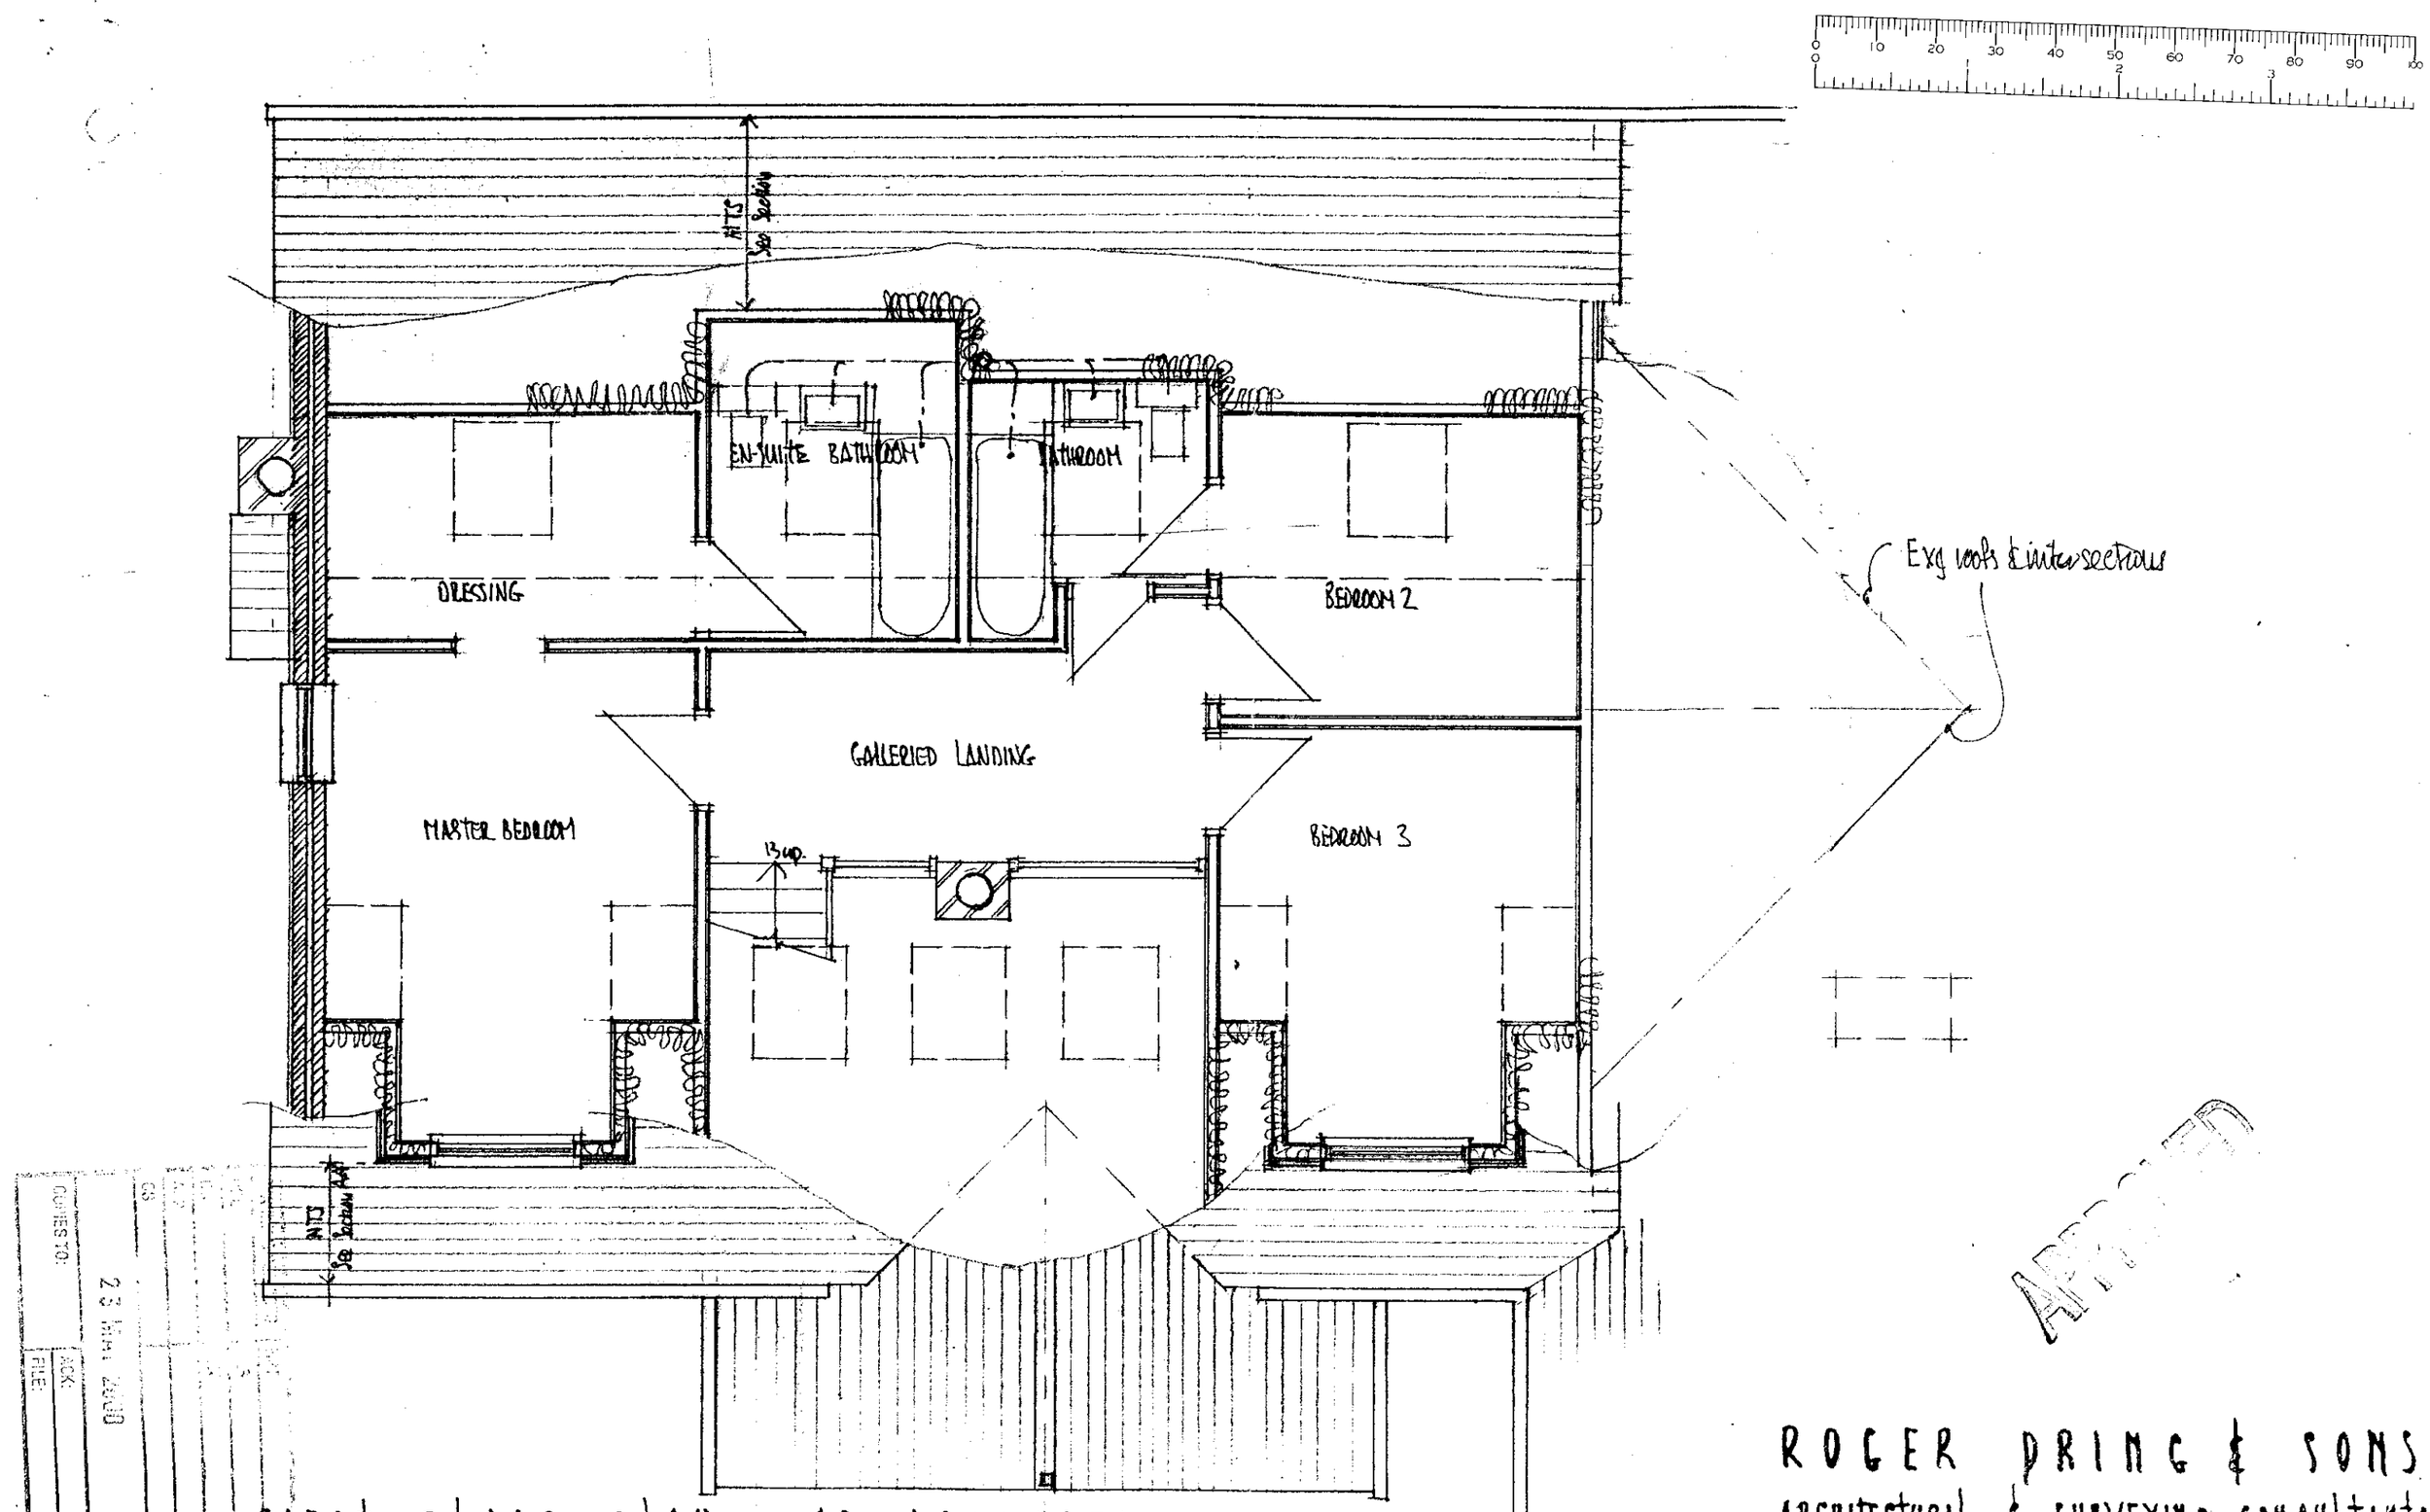

FIRST FLOOR PLAN : AS PROPOSED

47, NINE MILE RIDE, FINCHAMPSTEAD, BERKSHIRE, RG40 4ND

APPROVED

ROGER DRING & SONS
ARCHITECTURAL & SURVEYING CONSULTANTS
278, NINE MILE RIDE, FINCHAMPSTEAD, WOKINGHAM, BERKS, RG40 3NT.
☎ 0118 973 3502 FAX 0118 973 6290

DRG. No: 99/260/6B SCALE: 1:50 DATE: April 00.

REVISIONS: A redrawn April 00
B side window & master bed added May 00 16/8/00

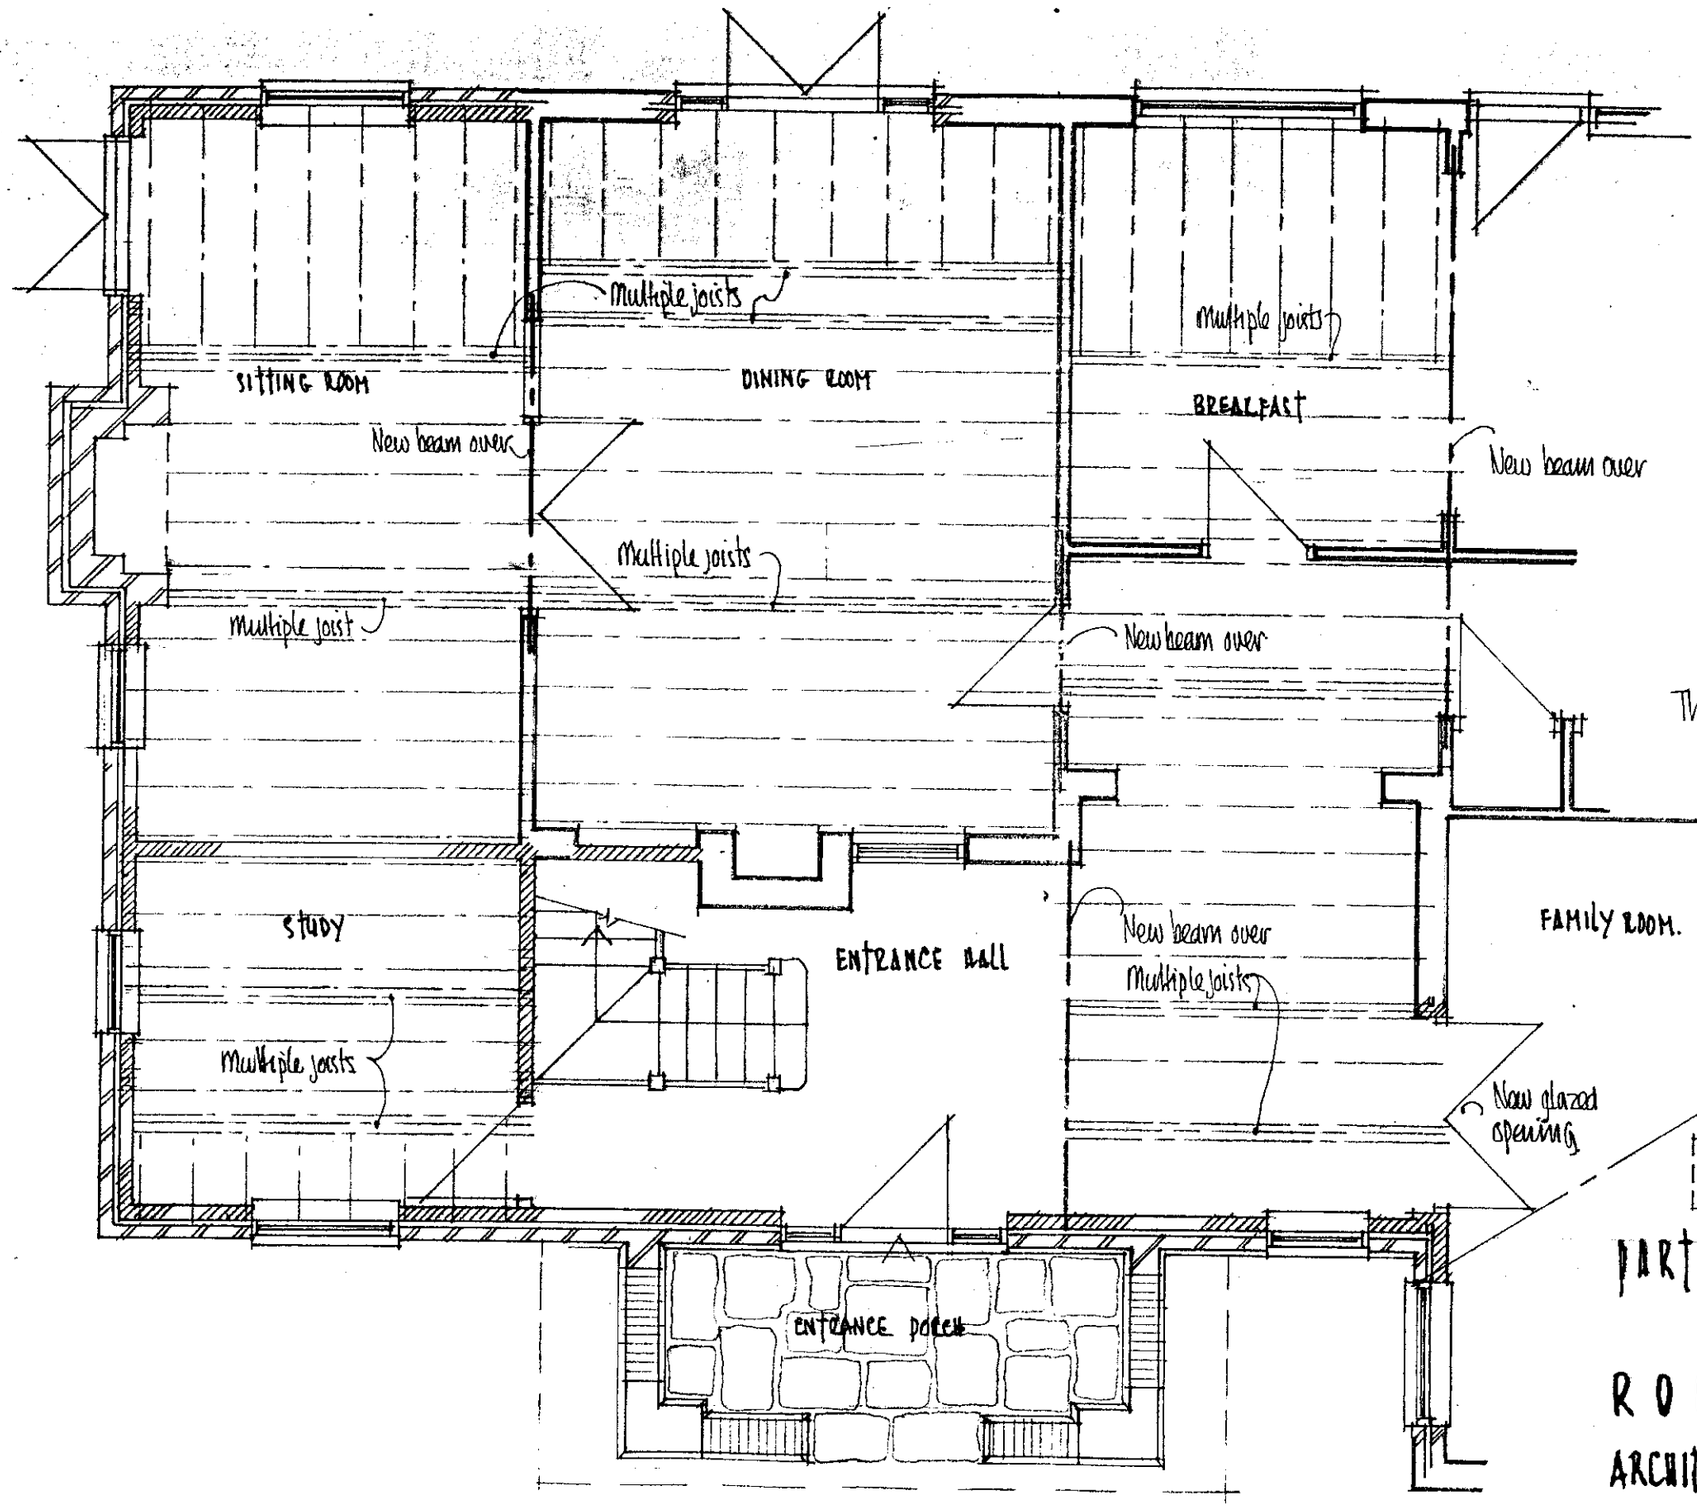

PLANNING SERVICES
POL
DS
APP
CS
02 MAY 2000
COPIES TO:
ACK:
FILE:

This section generally as existing

APPROVED

PART GROUND FLOOR PLAN: AS PROPOSED

16/4/00

ROGER PRING & SONS
ARCHITECTURAL & SURVEYING CONSULTANTS
278, NINE MILE RIDE, FINCHAMPSTEAD, WOKINGHAM, BERKS., RG40 3NT.
☎ 0118 973 3502 FAX 0118 973 6290

DRG. No: 99/260/5B SCALE: 1:50 DATE: April '00.

REVISIONS: A redrawn April '00. B side window to sitting shown April '00.

47, NINE MILE RIDE, FINCHAMPSTEAD, BERKSHIRE, RG40 4ND

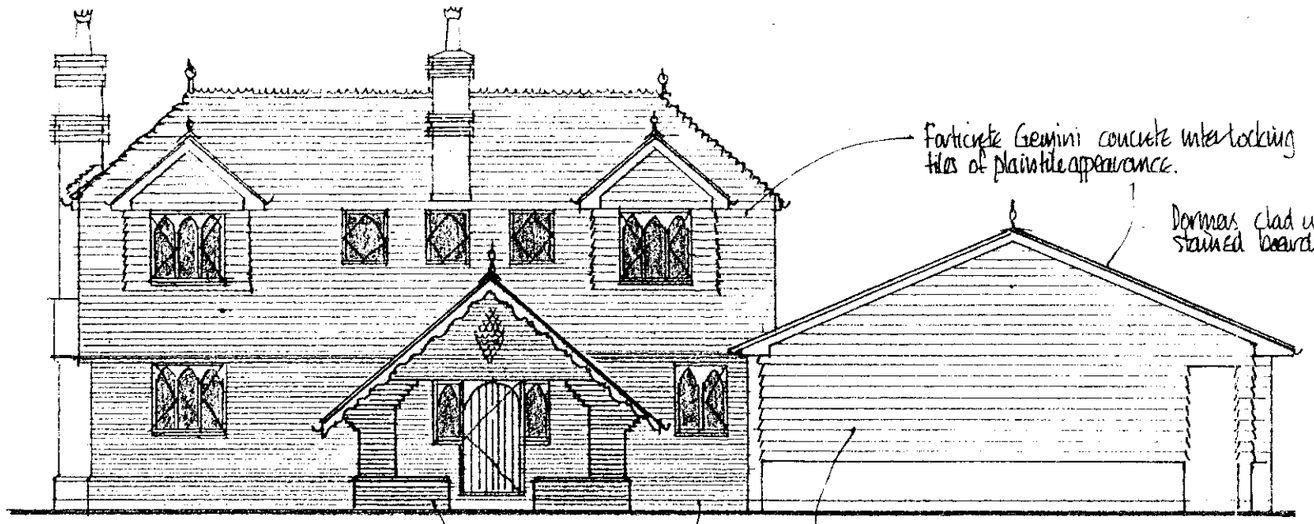

EAST ELEVATION

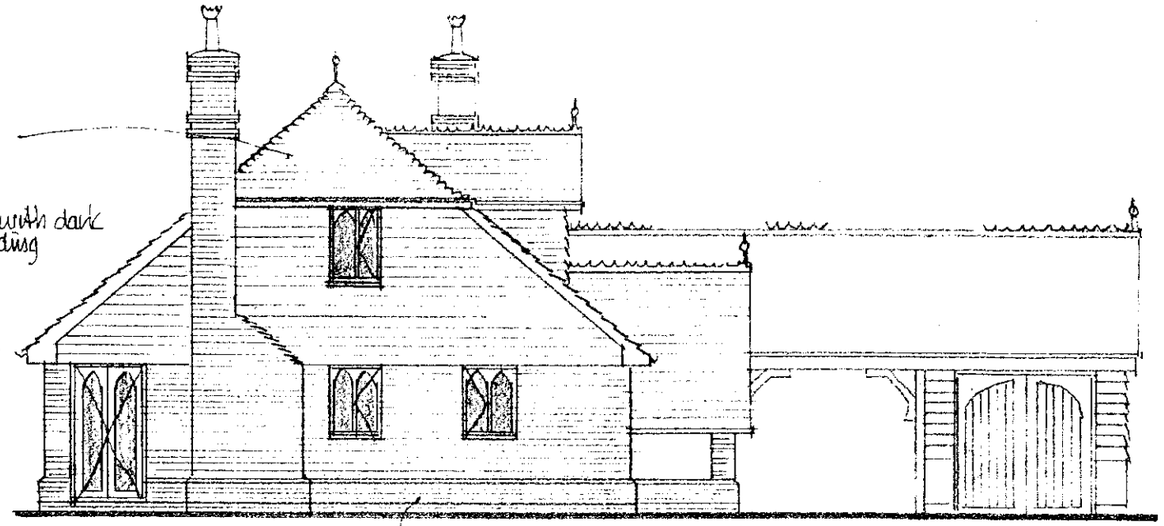

SOUTH ELEVATION

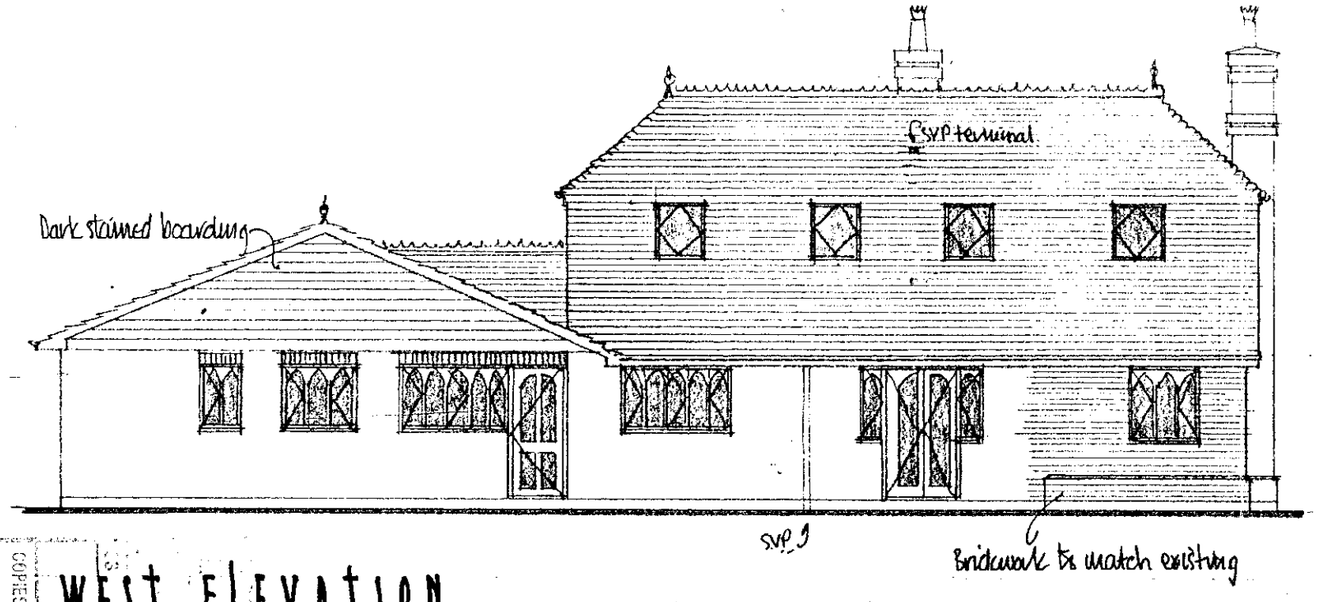

WEST ELEVATION

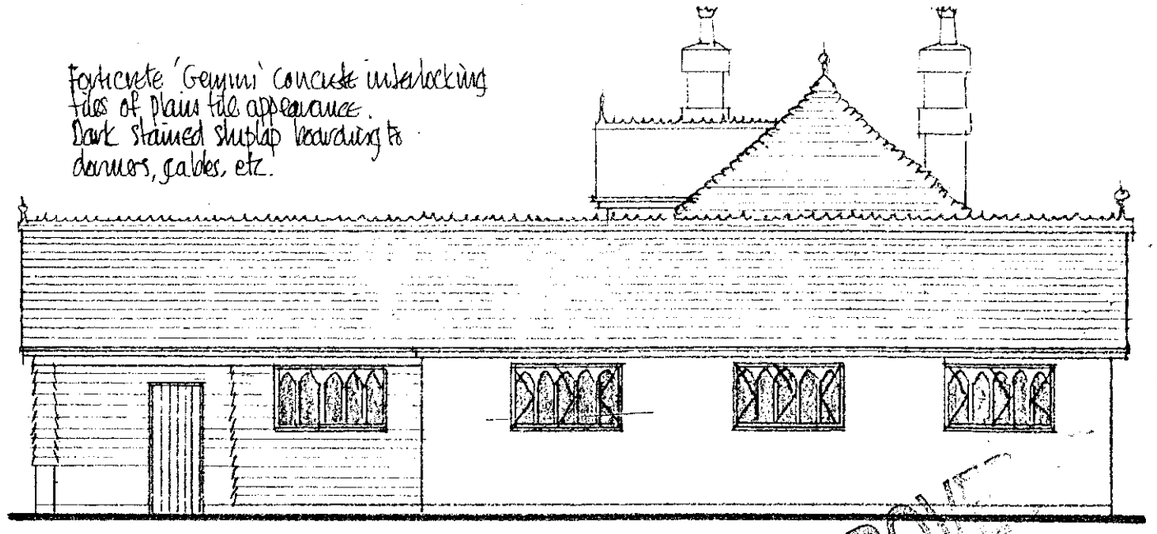

NORTH ELEVATION

APPROVED

COPIES TO:
ACK:
FILE:
23 MAY 2000

47. NINE MILE RIDE, FINCHAMPSTEAD, BERKSHIRE, RG40 4ND

ROGER PRING & SONS
ARCHITECTURAL & SURVEYING CONSULTANTS
278, NINE MILE RIDE, FINCHAMPSTEAD, WOKINGHAM, BERKS., RG40 3NT.
☎ 0118 973 3502 FAX 0118 973 6290

DRG. No: 99/260/9B SCALE: 1:100 DATE: April 00.

REVISIONS: A Redrawn April 00
B Pole window to master bed added May 00

LD 16/8/00

07.APR.2000* 1183

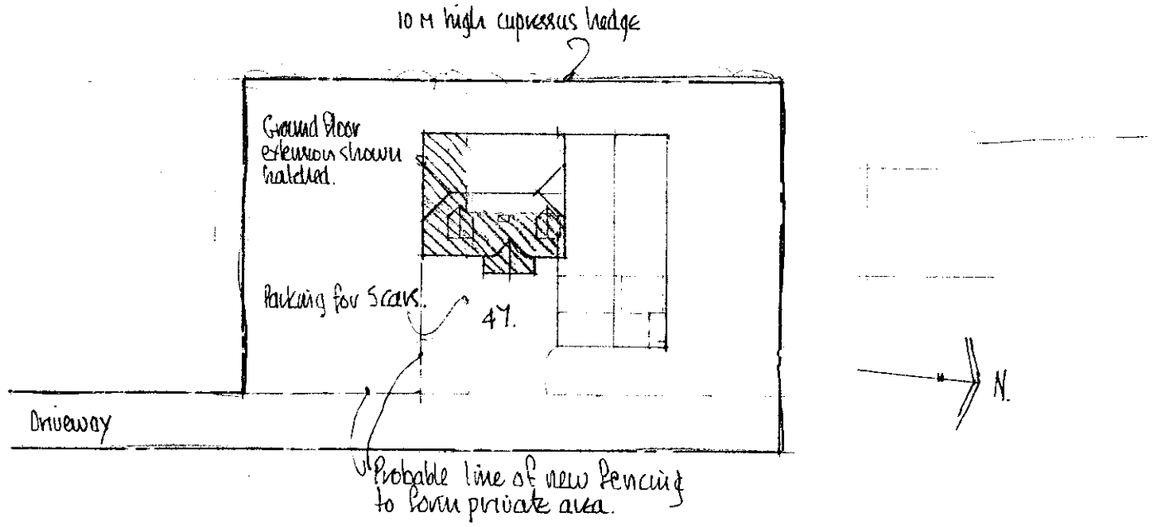

SITE PLAN 1:500

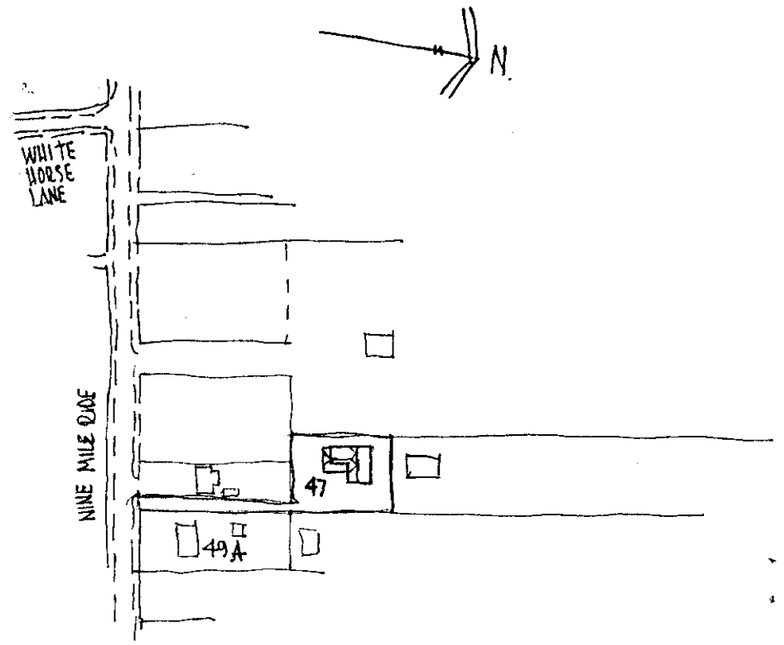

LOCATION PLAN : 1:2500

APPROVED

9 27/7/00

47, NINE MILE RIDE, FINCHAMPSTEAD, BERKS. RG40 4ND.

ROGER PRING & SONS
ARCHITECTURAL & SURVEYING CONSULTANTS
278, NINE MILE RIDE, FINCHAMPSTEAD, WOKINGHAM, BERKS., RG40 3NT.
☎ 0118 973 3502 FAX 0118 973 6290

DRG. No: 99/260/1A SCALE: As shown DATE: Apr. '99
REVISIONS: A Site plan amended April '00.