X SYSTEMS LTD

APPLICATION NO:
F/2000/1185

LOCATION:
88 Barkham Ride, Finchampstead Wokingham

APPLICANT:
Mr & Mrs Cartwright C/O Harrall Design Associates

PROPOSAL:
Proposed single storey extension to dwelling.

EARLIEST DATE FOR DECISION: **13/05/2000**

APPLICATION EXPIRY DATE: **02/06/2000**

CASE OFFICER: **Elaine Connor**

WOKINGHAM DISTRICT COUNCIL

TOWN AND COUNTRY PLANNING ACTS

Notification of Approval of Permission

Mr & Mrs Cartwright
C/O Harrall Design Associates
14 Tomlinson Drive
Wokingham
Berkshire
RG40 3NZ

Application Number: F/2000/1185

Parish: **FINCHAMPSTEAD**

Location: **88, Barkham Ride, Finchampstead, Wokingham.**

Proposal: **Proposed single storey extension to dwelling.**

The Wokingham District Council in pursuance of their powers under the above Acts and Regulations hereby **Approve Permission** for carrying out the above development in accordance with the application and the accompanying plans submitted to the Council subject to compliance with the following conditions, the reasons for which are specified hereunder.

Condition
1. The development hereby permitted shall be begun before the expiration of five years from the date of this permission.

Condition
2. All new external work shall be carried out in materials that resemble in size, colour and texture, those of the existing building.

Reason
1. In pursuance of Section 91(1) of the Town and Country Planning Act 1990.

Reason
2. To ensure a satisfactory external appearance.

John Mitchell
Development Control Manager
Date: 02/06/2000

If this notice grants permission to proceed with the proposal the applicant is reminded that it relates to planning permission only and does not constitute approval under any other legislation including Building Regulations.

Finalised

DEVELOPMENT CONTROL/BUILDING CONTROL CHECKLIST

CHECKLIST WHEN A BUILDING REGULATION APPLICATION HAS BEEN RECEIVED.

SITE DETAILS	CASE OFFICER
PLANNING APPLICATION NUMBER	1185 EC
BUILDING CONTROL NUMBER	PP2000/0524 ~~[illegible]~~ Brian
~~APPLICANT~~/AGENT	Harrall Design Assoc
ADDRESS OF SITE	88 Barkham Ride ~~[illegible]~~ FINCHAMPSTEAD
DESCRIPTION OF PROPOSED WORK	s/s side/rear ext.

DRAWING NUMBERS	BC	DC
BLOCK PLAN		✓
ELEVATIONS	2003-2+1	2003.2+1
FLOOR PLANS	2003.1	2003.1

CHECKLIST	1ST CHECK	2ND CHECK
PERMITTED DEVELOPMENT		
APPLIC. NECESSARY-NOT RECEIVED		
APPLIC.RECEIVED & APPROVED	2/6/00.	
APPLIC.RECEIVED-NO DECISION		
APPLIC.REFUSED		
DIFFERENCES BETWEEN DC/BC DRAWINGS	None	
IF YES, WHAT ARE THE DIFFERENCES ?	—	
DATE	9/6/00.	

PROBLEMS	REQUESTED	RECEIVED	REMINDER
PLANNING PERMISSION NEEDED			
REVISED PLANS NEEDED			
PLANNING APPLIC.REFUSED			
WAIT FOR PLANNING DECISION			

COMMENCED ON SITE	
NO PLANNING DECISION	
NO PLANNING APPLICATION	

**********FILE COPY**********

Tel: (0118) 974 6451

Date: **19 April 2000**

My ref: F/2000/1185

CONFIDENTIAL

Councillor Cockroft
113a Nine Mile Ride
Finchampstead
RG40 4HX

Environmental Services Department
Planning Services
P.O. Box 157
Shute End, Wokingham
Berkshire RG40 1WR
Tel: (0118) 974 6000
Fax: (0118) 974 6484
Minicom No: (0118) 974 6991
DX: 33506 – Wokingham

Dear Councillor

Application Number: F/2000/1185
88, Barkham Ride, Finchampstead, Wokingham.
Proposed single storey extension to dwelling.

I write to let you know that the above mentioned house holder application has been received

At this stage a recommendation has not yet been made. This form should only be returned if it is likely that you may wish the application to be listed for consideration by the Development Control Sub-Committee. This form must be received no later than 28 days from the date of this letter.

If you have any questions please do not hesitate to contact **Elaine Connor** on **(0118) 974 6451**.

Yours faithfully

Head of Planning and Transportation

LISTING FORM

Case officer: **Elaine Connor** Application Number: **F/2000/1185**
88, Barkham Ride, Finchampstead, Wokingham.
Proposed single storey extension to dwelling.
I wish this application to be listed should the officers recommendation be for_____
and my reason(s) are_____
_____
_____

Signed: _____ Date: _____
Councillor Cockroft

**********FILE COPY**********

**********FILE COPY**********

Tel: (0118) 974 6451

Date: **19 April 2000**

My ref: F/2000/1185

CONFIDENTIAL

Councillor Long
Foxfield
Wick Hill Lane
Finchampstead
RG40 3PY

Environmental Services Department
Planning Services
P.O. Box 157
Shute End, Wokingham
Berkshire RG40 1WR
Tel: (0118) 974 6000
Fax: (0118) 974 6484
Minicom No: (0118) 974 6991
DX: 33506 – Wokingham

Dear Councillor

Application Number: F/2000/1185
88, Barkham Ride, Finchampstead, Wokingham.
Proposed single storey extension to dwelling.

I write to let you know that the above mentioned house holder application has been received

At this stage a recommendation has not yet been made. This form should only be returned if it is likely that you may wish the application to be listed for consideration by the Development Control Sub-Committee. This form must be received no later than 28 days from the date of this letter.

If you have any questions please do not hesitate to contact **Elaine Connor** on **(0118) 974 6451**.

Yours faithfully

Head of Planning and Transportation

LISTING FORM

Case officer: **Elaine Connor** Application Number: **F/2000/1185**
88, Barkham Ride, Finchampstead, Wokingham.
Proposed single storey extension to dwelling.
I wish this application to be listed should the officers recommendation be for_____
and my reason(s) are_____
_____
_____

Signed: _____ Date: _____
Councillor Long

**********FILE COPY**********

Received by Wokingham District Council

Application No: F/2000/1185

Proposal:
Proposed single storey extension to dwelling.

Location:
88, Barkham Ride, Finchampstead, Wokingham.

The application is available for inspection at Wokingham District Council's offices during the following times:

PLANNING DEPARTMENT, SHUTE END, WOKINGHAM TEL (0118) 974 6428
8.30 - 5.00 Monday - Thursday & 8.30 - 4.00 Friday

WOODLEY LIBRARY HEADLEY ROAD WOODLEY (9.30am - 7.00pm Mon, Thurs & Fri. 9.30am - 5.00pm Tues, 9.30am - 1.00pm Saturday. closed all day Wednesday). If you intend to view this application at Woodley Library (see details above) please allow 4 days from the date of this letter for delivery of plans.

Comments should be sent in writing QUOTING THE APPLICATION NUMBER to the Case Officer Elaine Connor P.O. Box 157 Council Offices, Shute End, Wokingham Berkshire, RG40 1WR to arrive on or before 13/05/2000. Written comments submitted will become available for public inspection.

In view of the very large number of planning applications and letters of comment received, it will not normally be possible for an individual reply to observations made. However any comments will be taken into account when the application is determined and you will be notified of the decision.

Head Planning and Transportation

FROM: Elaine Connor

DATE: 19 April 2000

PLANNING SERVICES
POL
DC
APP
CS
COPIES TO:
FILE:

FINCHAMPSTEAD PARISH CONSULTATION SHEET

Application Number: F/2000/1185

Proposal: Proposed single storey extension to dwelling..

Site Address: 88, Barkham Ride, Finchampstead, Wokingham.

Applicant: Mr & Mrs Cartwright C/O Harrall Design Associates.

Your observations are required in respect of this application **by 13/05/2000** .

The Parish Council has no objections to this application.

SIGNED: C.S. Cly DATE: 16-5-00

Clerk To Finchampstead Parish/Town Council.

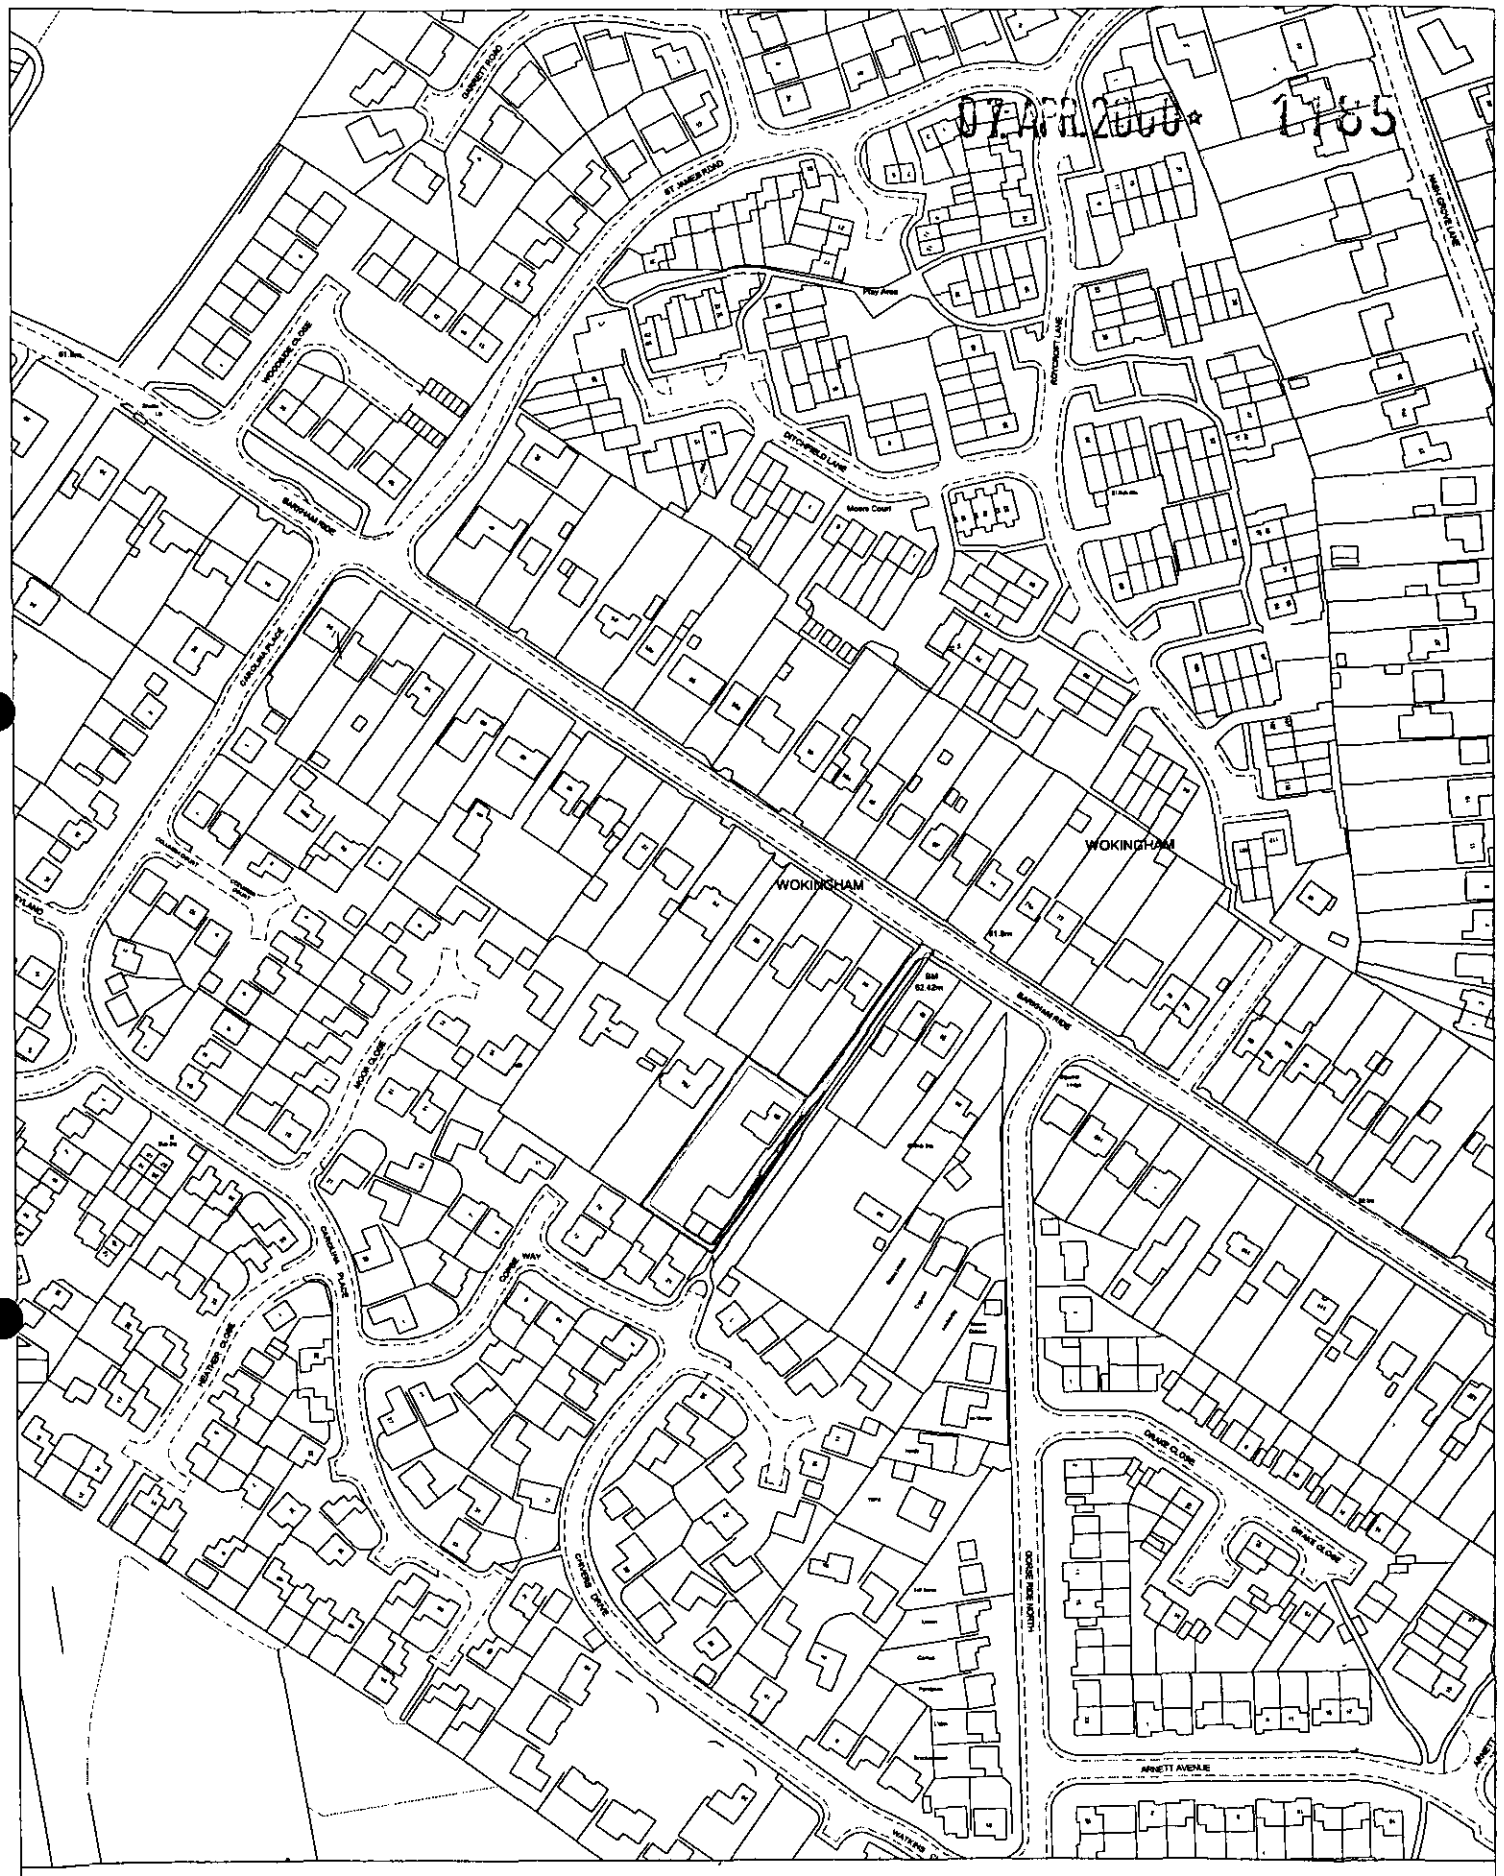

Site Plan, Scale: 1 to 2500

This copy has been produced specifically for the map return scheme purposes only. No further copies may be made.

This map is reproduced from Ordnance Survey material with the permission of Ordnance Survey on behalf of the Controller of HMSO Office. © Crown Copyright. Wokingham District Council, Licence No. LA086134

Date: 5 April 2000

N
W E
S

PC 02031088

ADDRESS 88 BARKHAM RIDE PARISH ~~BARKHAM~~ FINCH

PLOT No. 6 & 20 ORD. SHEET No. SU. 7965 (98)

BUILDER

Plan No.	Applicant	Description of Development	Date of Decision	Decision
198/49	A.H. PURKESS	PIGGERY	14.6.49	APP
PO/593/66	Mr P G Porter	additions	27.10.66	APP
BR 9282	MR. G. SAUNDERS	3 GARAGES & STORE	15-8-78	APP.
09123	"	" "	31.8.78	N/A
10042	"	REPLACEMENT DWELLING / RETAIN BRICK EXT.	23.5.79	C/ 30.6
10378	"	CARAVAN DURING BLDG. OPS.	12.4.79	N/A
BR10679	"	REBUILD BUNGALOW AS CH/BUNG	2.5.79	APP
25254	" O/L	2 DWELLINGS LAND AT	27.3.86	
28011			14.7.87	C/A
BRA 2804	MR. M. GLOVER	S/ST. LT.	10.6.87	RL
32936/7 APPEAL	"	DEM / 4 DET. H's & GS. ON SITE	13.4.89	ROL
35585			23.4.90	C/A

DATE OF COMPLETION

MINISTRY DECISION 32937 - APPEAL DISMISSED - 24.10.89

SPECIAL ORDERS 10378 - SITE LICENCE - 12.4.79

DRAINAGE

091074

BRA8840 — 2/ST. LT. + ROOF ELEVATION 24.5.90 APP

Application Number F/2000/1185
Conditions/Reasons for Refusal

No	Std Con	Std Reas	Non Std Conditions / Reasons for Refusal
1	SC01	SR02	
2	SC53	SR12	'WORK'

John Mercer
2/6/00

RECORD OF SITE VISIT

SITE ADDRESS: 88 Barkham Ride
Finchampstead Wokingham.

APPLICATION NUMBER: F/2000/1185

OFFICER: Elaine Connor

DATE OF SITE VISIT: 10.5.00

1 SITE/STATUTORY NOTICE DISPLAYED ? Yes

2. DESCRIPTION OF SURROUNDINGS
established residential area
mixture of housing types.

3. DESCRIPTION OF SITE/BUILDING
modern detached 2st. dwelling
'L' shaped

4. RELATIONSHIP TO ADJOINING PROPERTIES



heavy planting along bth boundaries with neighb. props.

5. SITE CONSTRAINTS

TREES

ACCESS/PARKING

LEVELS

BOUNDARY TREATMENT

OTHERS

WORK SHEET FOR : Elaine Connor

Application Number : F/2000/1185

Applicant : Mr & Mrs Cartwright C/O Harrall Design Associates.

Location : 88, Barkham Ride, Finchampstead, Wokingham.
Proposal : Proposed single storey extension to dwelling.

Site Notice Displayed ? :	YES	NO	DATE
	✓		10.5.00

Date of Neighbour Notifications : .....

Date of Site Visit : 10.5.00

Date Registered : 07/04/2000

Earliest Date for Decision : 13/05/2000

Latest Consultation Date/Site Notice Expiry Date : 13/05/2000

Application Expiry Date: 02/06/2000

Consultation Responses :

FINCH. P. COUNCIL: NO OBJECTION

Planning Issues :

- IMPACT UPON NEIGH. PROPS.

Application Number: F/2000/1185
PROP: S.ST. REAR EXTENSION.
Appraisal :

No. 88 Barkham Ride is located to the rear of no. 86 tucked away from view, from Barkham Ride. The site also lies adjacent to no. 78a Barkham Ride. The site contains a modern 2st. detached dwelling with a detached garage block & large garden to the side & rear.
The application proposes a 5. storey rear extension which would 'infill' the northern part of the dwelling & would not project beyond the existing building line of no. 88.
no. 86 lies to the north-east of no. 88. This dwelling is approx. 44 m away from no. 88 & is heavily screened along its rear elevation with mature vegetation. It is therefore not considered that the prop. ext. would have an adverse negative impact upon this dwelling.
The closest neigh. property is no. 78a, situated to the N.W of the application dwelling. Although mature screening exists along the bound. between the 2 props. no. 78a is visible from the garden of no. 88. However given the distance between the 2 props, along with the siting & scale of the prop. ext. it is not considered that it would have an adverse neg. impact upon this neighb. prop.

Recomendation : Approval: ☑ **Refusal:** ☐
(tick appropriate box)

WOKINGHAM D.C. DEVELOPMENT CONTROL

Start date: 7/4/00	Map No. 98 Site 0:18
Officer: ~~NAB~~ EC Application No. F/2000/1185.	Easting: ..... Flood Pln .....
	Northing: ..... Mineral .....

Level: ☐ Sub Committee ☑ Delegated ☐ Sec. State
☐ Incorrect Fee ☐ Invalid ☐ PD

Description:
(F) PROPOSED SINGLE STOREY ~~SIDE~~ EXTENSION TO DWELLING

Location: 88 BARKHAM RIDE

Parish: ~~WOKINGHAM~~ Finchampstead Ward: Finch South.
19.4.2000

Applicant: MR/MRS CARTWRIGHT

Fee Received 95-00 Required ..... Additional ..... Refund .....
(2)

Enforcement Section to be notified ☐ tick if required

Additional information required for validation

		Reason	Requested	Received
1	1:2500 OS location plan showing property edged in blue/red			
2	1:500 block plan showing existing & proposed dev. + adj. Properties			
3	Forms unsigned			
4	Correct S 66 certificate			
5	Elevation plans			
6	Floor plans			
7	Metric scale disclaimer			
8	Encroachment letter			
9	Miscellaneous			

APPLN NO. _____

ACTION REQUIRED BY DEVELOPMENT CONTROL

Conservation Area .....

Listed Building 1 2 2*

Advertisement Required .....

Date Site Notice Sent : 19.4.2000 Parish Council Informed - YES / NO

INTERNAL CONSULTATIONS

Building Control	NF: .....
Landscape	NK: .....
Trees	NK: .....
Conservation Officer	NK: .....
Environmental Health	NA: .....
Housing	NA: .....
Leisure & Cultural services	PA: .....
Public Rights of Way	PA: .....
Property	NG: .....
District Secretary (only if called in by SOS)	MA: .....
Policy & Plans	QA: .....
Strategic Planning (JSPU)	HA: .....
Minerals (BABTIE)	GA: .....
Archaeological Site (BABTIE)	: .....
Education	AP: .....
Social Services	BT: .....
Highways	XA: .....

EXTERNAL CONSULTATIONS

Adjacent D P A	: .....
Adjacent Parish	: .....
Southern Electricity Board	BN: .....
British Gas	BM: .....
PSA Oil Pipeline	BD: .....
Transco	: .....
Environment Agency	BP: .....
Rail Track	BI: .....
Police Arch. Liaison Officer	PC: .....

HERITAGE BODIES

The Georgian Group	KC: .....
Ancient Monuments Society	KA: .....
Council for British Arch.	KB: .....
RCHME	KF: .....
Telecommunications (NRPB)	: .....
Sport England	: .....

OTHERS:

no pre-apps

NEIGHBOURS:

S/N + 78a, 82, 84, 86, 92 + 96 Barkham Ride
S, 15, 19 + 21 Copse Way
1 Chivers Drive

PC 02031088

ADDRESS 88 BARKHAM RIDE PARISH ~~BARKHAM~~ FINCH

PLOT No. 6, 70 ORD. SHEET No. SU. 7965 (98)

BUILDER

Plan No.	Applicant	Description of Development	Date of Decision	Decision
198/49	A.H. PURKESS	PIGGERY	14.6.49	APP
PO/593/66	Mr P G Porter	additions	27.10.66	APP
BR 9282	MR. G. SAUNDERS	3 GARAGES & STORE	15-8-78	APP.
09123	"	" "	31.8.78	N/A
10042	"	REPLACEMENT DWELLING/RETAIN BRICK EXT.	23.5.79	C/ 30.4
10378	"	CARAVAN DURING BLDG. OPS.	12.4.79	N/A
BR 10679	"	REBUILD BUNGALOW 18 CH/BUNG	2.5.79	APP
25254	" O/L	2 DWELLINGS LAND AT	27.3.86	EXT
28041			14.7.87	C/A
BRA 2804	MR. M. GLOVER	S/ST. BT.	10.6.87	RLL
32936/7 APPEAL	"	DEM/4 DET. H's & GS. ON SITE	13.4.89	ROL
35585			23.4.90	C/A

DATE OF COMPLETION

MINISTRY DECISION 32937 - APPEAL DISMISSED - 24.10.89

SPECIAL ORDERS 10378 - STE LICENCE - 12.4.79

DRAINAGE

091074

BRA 8840 — 2/ST. BT. + ROOF ELEVATION 24.5.90 APP

1305A

Environmental Services

For office use only.
Application number:

07.APR.2000* 1185

Householder planning application form

Please answer all questions in CAPITAL letters.
If any question does not apply to you, put N/A in the space.
Please send six copies of the filled in form and your plans to the address on the front of the folder.
We provide guidance notes to help you fill in the form. If you have any questions, please call Planning Support on 0118 974 6428 or 0118 974 6429.

1	Your name Address and postcode Phone number	MR. MRS. CARTWRIGHT 88 BARKHAM RIDE WOKINGHAM BERKSHIRE
2	Agent's Name Address and postcode Phone number	HARLALL DESIGN ASSOCIATES 14 TOMLINSON DRIVE WOKINGHAM BERKSHIRE RG40 3NZ 01189 733069
3	Site We need you to send in six copies of the 1:2500 scale location plan and six copies of the 1:500 scale block plan, with the site outlined in red. You can buy these maps from the Environmental Services reception or order them by phoning 0118 974 6485.	88 BARKHAM RIDE WOKINGHAM BERKSHIRE
4	Give brief details of the proposal for example, two storey side extension About the application	SINGLE STOREY EXTENSION TO PROVIDE DINING ROOM STUDY AND IT ROOM.
5	Are there any trees on the site? If Yes, please show their positions, spread and species of the trees on the plans. Say which trees you plan to cut down.	Yes ☐ No ☒
6	Please list the external materials you will use for example, red brick to match any existing bricks and dark stained timber.	ROOF. PLAIN CONCRETE TILES. WALLS. FACING BRICK ALL TO MATCH EXISTING.
7	Will the proposal change the pedestrian or vehicle access to the site? Please show details of the existing access and any proposed changes on the plans.	Yes ☐ No ☒
8	Will the car parking provision at the site be changed? If Yes, please show details of any changes on the plans.	Yes ☐ No ☒

3544 Crystal Mark
Clarity approved by Plain English Campaign

Please turn over

1305B

9	How many bedrooms does the property have?	Existing: 4	Proposed: 4
10	Does a public right of way touch the site? If yes, please show the route and any proposed alternative on the plans.	Yes ☑	No ☐
11	Checklist. Please make sure that you enclose the following.		
a	Six copies of this form signed and dated.		
b	The fee (We have attached a current scale of fees). If you do not have to pay a fee, please say why below.		
c	Six copies of each set of plans and drawings listed below.		
	• 1:2500 scale location plan with the site outlined in red.		
	• 1:500 scale site layout plan.		
	• 1:100 or 1:200 scale floor plans and elevations.		

12 Certificate of ownership (Section 66 Town & Country Planning Act 1990)
Please delete either certificate A or certificate B. If neither apply, you must fill in a full certificate which you can get from Environmental Services.

(Owner means a person with a freehold interest, or someone who is a leasehold tenant with at least seven years left on their agreement)

Certificate A

I certify that

- At the beginning of the period of 21 days ending with the date of the application nobody, except the applicant, owned any part of the land which the application relates to.
- None of the land forms part of an agricultural holding.

Certificate B

I certify that

- I or the applicant has given the necessary notice to everyone else who (at the beginning of the period of 21 days ending with the date of the application) owned any part of the land which the application relates to as listed below.

Owner's name	Address at which the notice was served	Date on which the notice was served

None of the land forms part of an agricultural holding.

Your signature: [signature]

on behalf of MR. MRS. CARTWRIGHT.

Date 6/4/2020

Please tick this box if you or your husband, wife or partner are employed by Wokingham District Council ☐

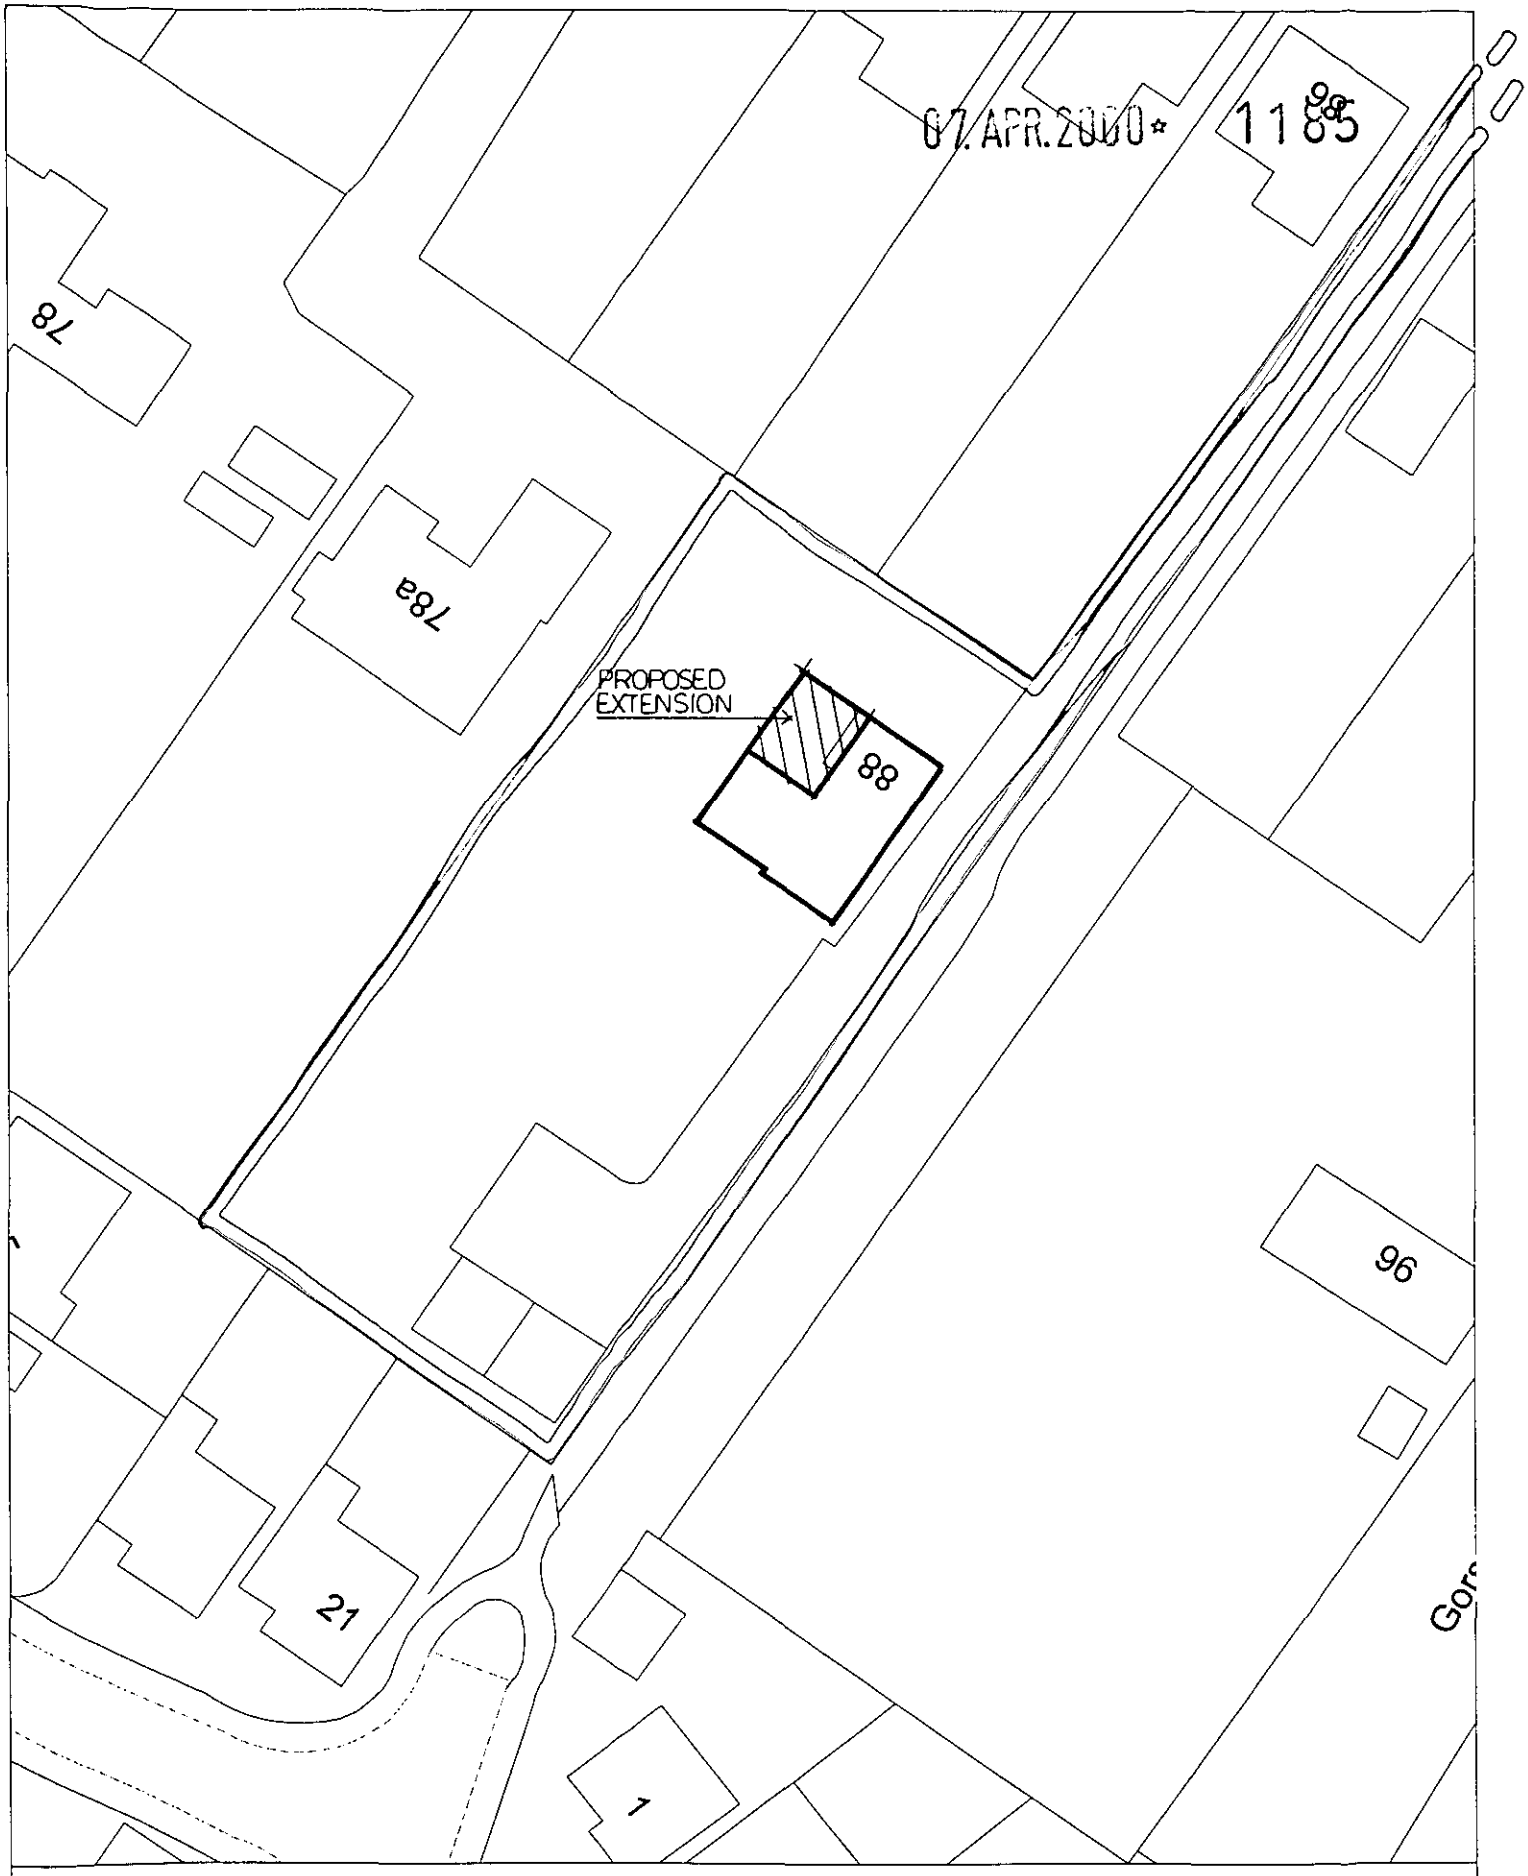

Site Plan, Scale: 1 to 500

This copy has been produced specifically for the map return scheme purposes only. No further copies may be made.

This map is reproduced from Ordnance Survey material with the permission of Ordnance Survey on behalf of the Controller of HMSO Office. © Crown Copyright. Wokingham District Council, Licence No. LA086134

Date: 5 April 2000

N
W E
S