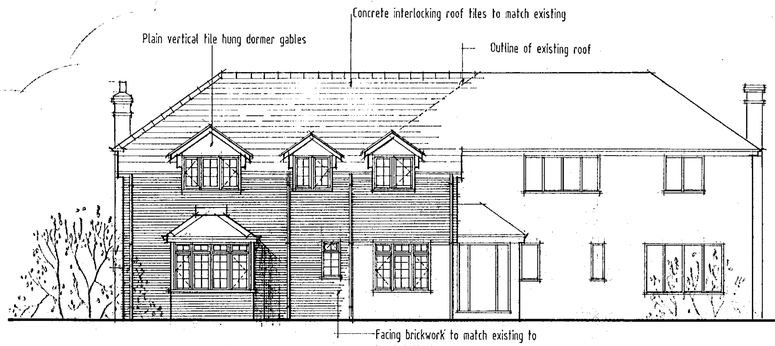

Front Elevation

10.5

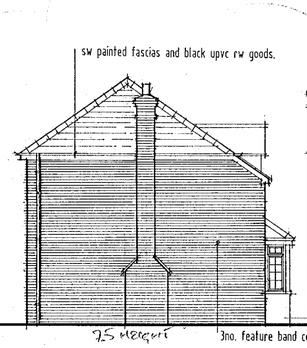

Side Elevation

7.3m

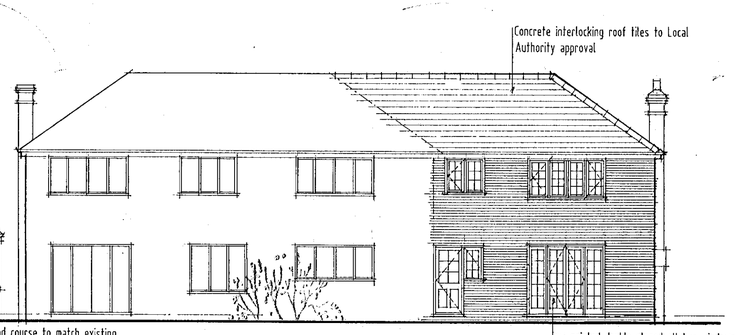

Rear Elevation

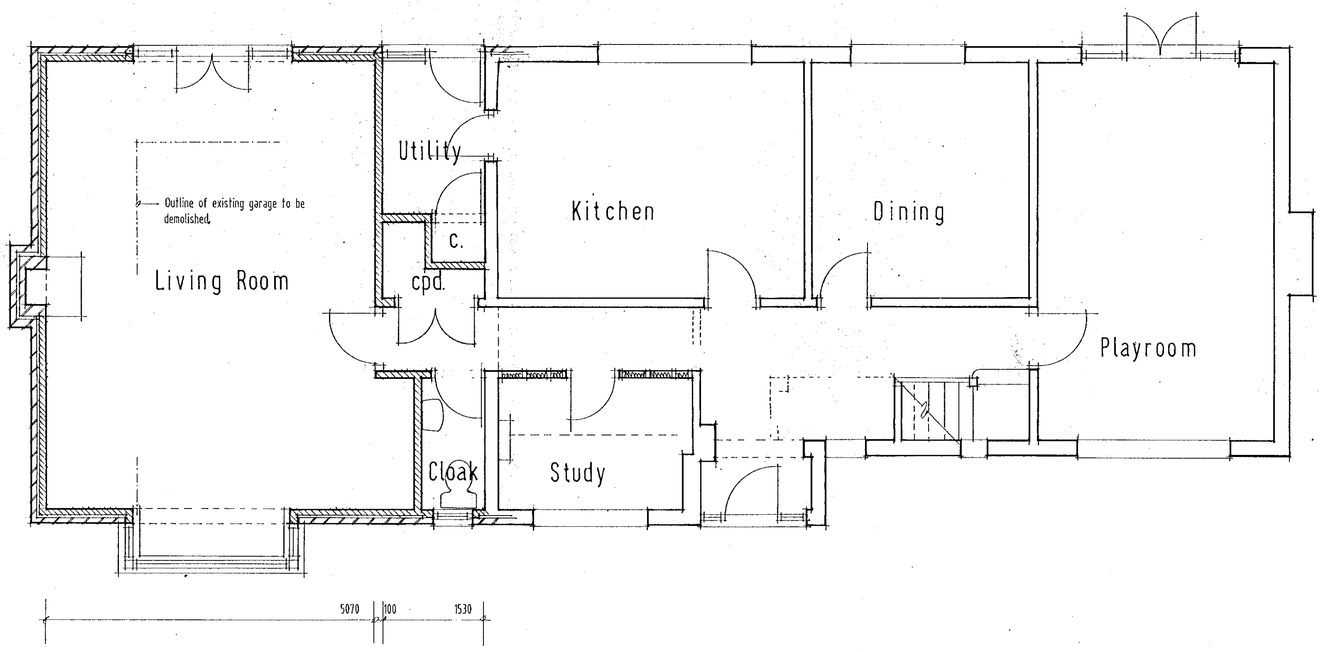

Ground Floor Plan

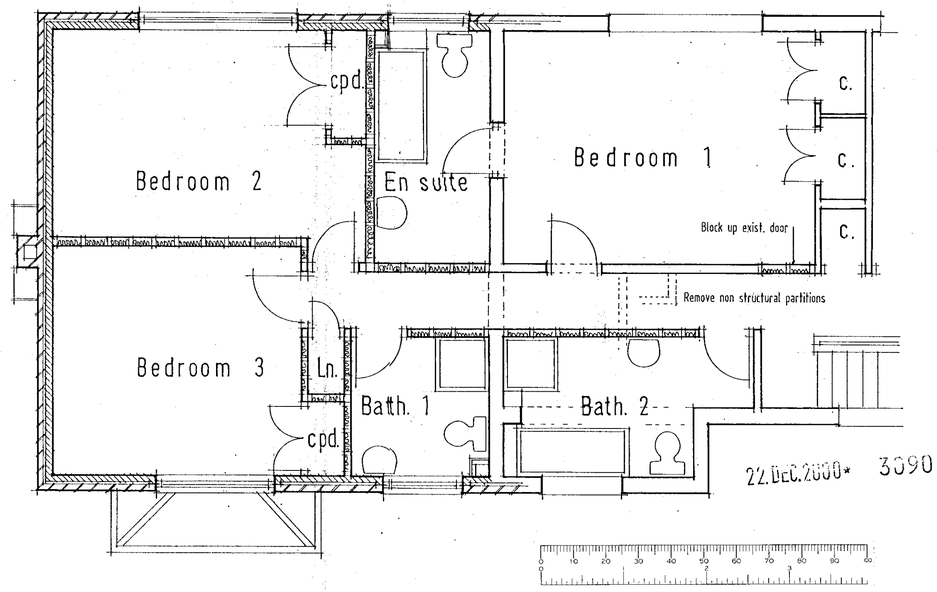

First Floor Plan

Scheme:
Proposed two storey extension

Site:
4 St. Catherines Close
Sindlesham.

Client:
Mr. & Mrs. Davies

Scale: 1:100 1:50 Date: Dec.00 Drawing no. 4 / W1.

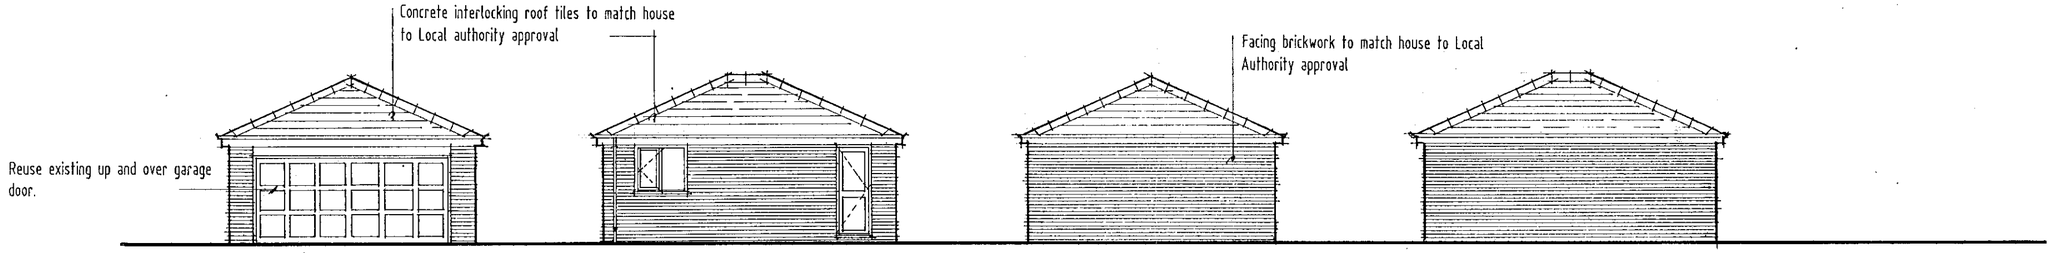

Front Elevation Side Rear Side Elevation

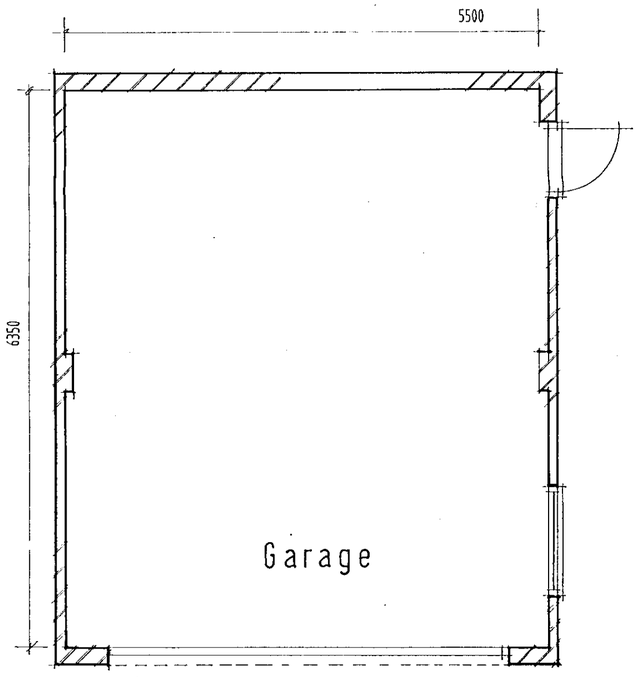

Plan

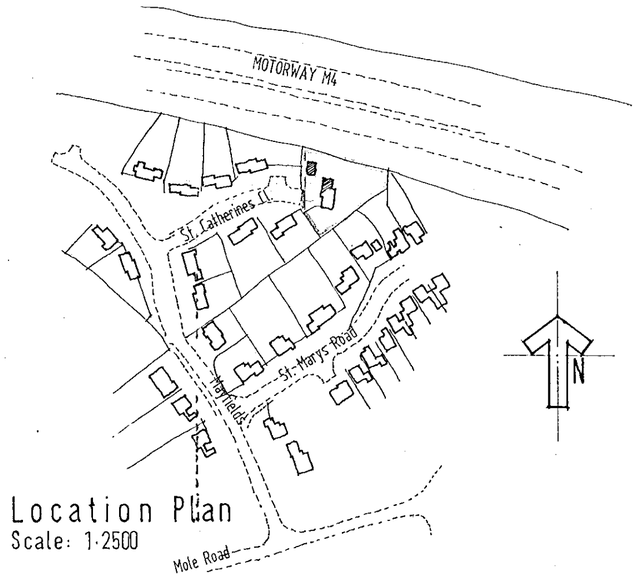

Location Plan
Scale: 1·2500

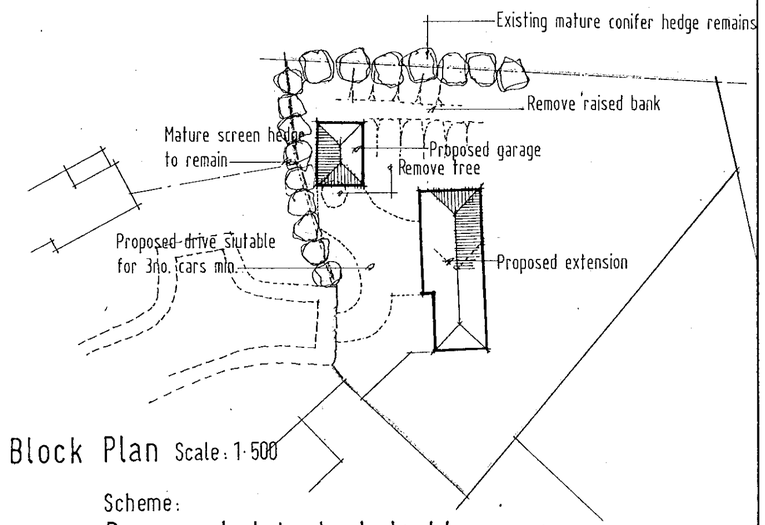

Block Plan Scale: 1·500

22 DEC 2000 3090

Scheme:
Proposed detached double garage
Site:
4 St. Catherines Close Sindlesham.
Client:
Mr. & Mrs. Davies

Scale: 1:100 1:50 Date: Dec. 00 Drawing no. 4/W2

NOTE

ALL MATERIALS INTENDED TO BE USED ON NEW EXTENSION ARE TO MATCH EXISTING.

THIS DRAWING HAS BEEN PREPARED WITHOUT THE BENEFIT OF AN ACCURATE SITE SURVEY



PROPOSED FRONT ELEVATION (Scale 1:75)

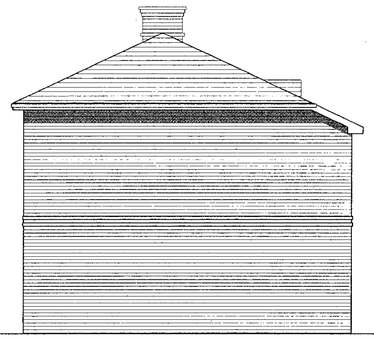

PROPOSED SIDE ELEVATION (Scale 1:75)

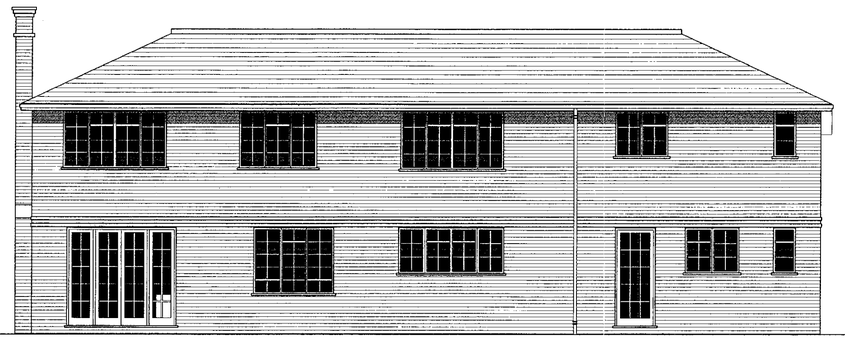

PROPOSED REAR ELEVATION (Scale 1:75)

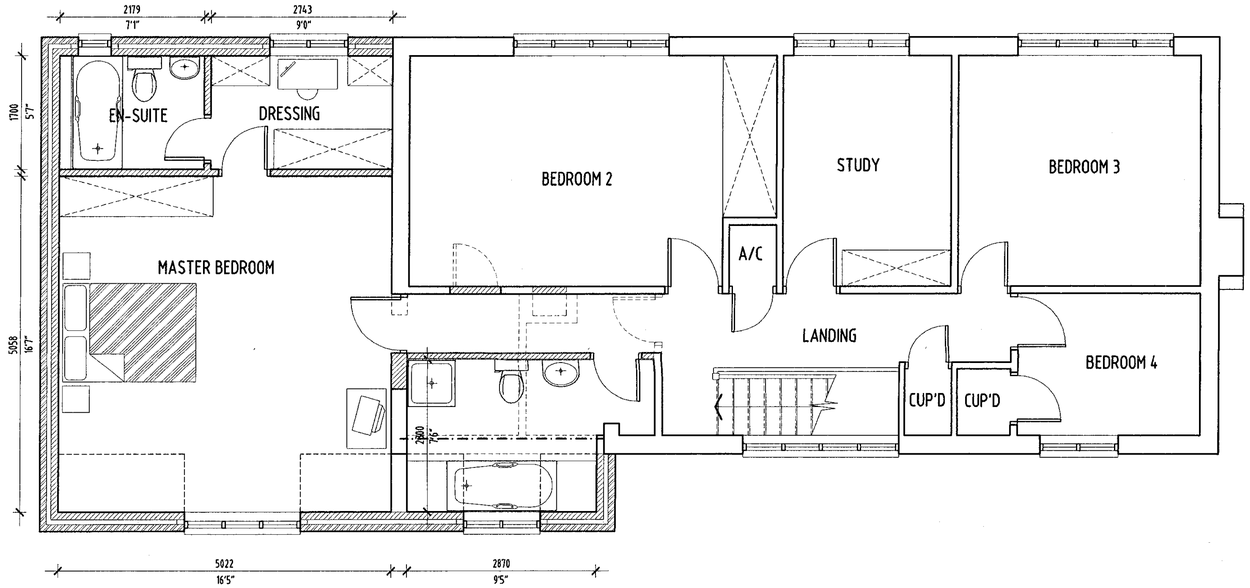

PROPOSED FIRST FLOOR LAYOUT

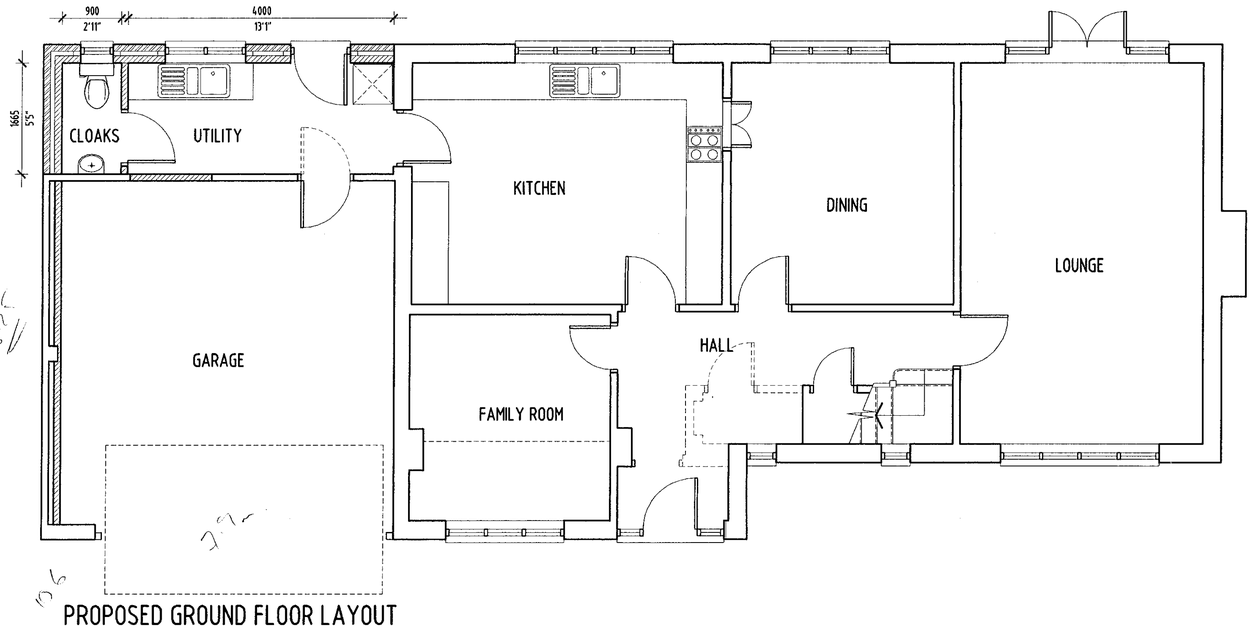

PROPOSED GROUND FLOOR LAYOUT

EXISTING FIRST FLOOR LAYOUT (1:100)

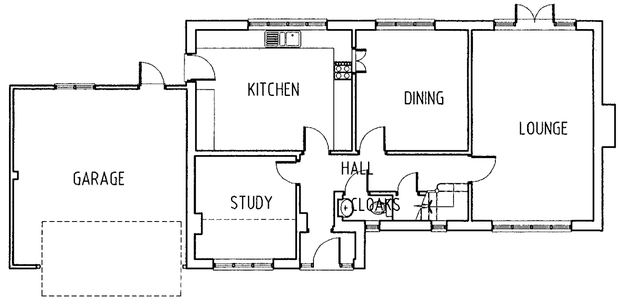

EXISTING GROUND FLOOR LAYOUT (1:100)

RFDL

RICHARD FENN DESIGNS LIMITED
11 HARRIER CLOSE, WOODLEY, READING, BERKSHIRE. RG5 4PE.
Telephone READING (0118) 9610634
Fax (0118) 9628315 E-Mail : RFENNDES@aol.com

PROPOSED TWO STOREY SIDE EXTENSION TO
4 St. CATHERINES CLOSE, SINDLESHAM, BERKSHIRE
for MR AND MRS G. DAVIES.

PLANNING DRAWING

DATE	SCALE
APRIL 21st 2001	1:50 1:75 1:100

DRAWING No. GD.10. REVISION