NOTE : ALL DIMENSIONS AND SETTING OUT MUST BE CHECKED ON SITE
USE WRITTEN IN PREFERENCE TO SCALED DIMENSIONS.
IF IN DOUBT, ASK.
THIS DRAWING IS COPYRIGHT AND MAY NOT BE REPRODUCED OR USED FOR ANY PURPOSE OTHER THAN THAT INTENDED WITHOUT THE PRIOR WRITTEN AGREEMENT OF THE ARCHITECT.
ANY PARTS OF THE DRAWING BASED ON ORDNANCE SURVEY MAPS ARE EXECUTED WITH THE SANCTION OF THE CONTROLLER OF H.M. STATIONARY OFFICE : CROWN COPYRIGHT RESERVED

depth 1400mm

s.e.n

w.c (m)

sh

w.c (f)

deputy head music

block opening

entrance

rwp

rooflight over

mh

hall

w.c

store

block opening

new door opening

downstanding beams over

Area for teachers' computer (on trolley) ?

Proposed ICT Suite

6999

7 8 9 10 11 12

1 2 3 4 5 6

existing metsec beam over

printers etc

13 16

14 17

1050 x 900 mm stations

existing metsec beam over

15 18

3710

New Wall infilling
Borrowed light glazing high level

rad repositioned vertically

2480

2460

rooflight over

rooflight over

lib.

electrics boxed in

manhole cover

boxing 360 x 200

mh

double door removed

remove rad

form opening

rooflights over

2390

New Wall and door

remove fluorescent

remove fluorescent

remove fluorescent

repro

boxing

remove door block opening

high level electricity distribution board

remove wall lining material

rooflight over

rooflight over

art

rooflight over

rooflight over

class 1

St.

Lobby

mh
690 x 560

resource

rwp

rooflight over

Hall Store

Build out wall

Wall, glazing and doorset demolished

wall removed

rwp removed

gully removed

7620

New Wall

rooflight over

remove window and block opening

cloak

W.C

Doorset and sidescreen removed

600 x 600mm rooflights over

rooflight over

redundant sw drain, backfilled

60mm ht. concrete base removed

Classroom

8600

glazed canopy removed

Gully removed
rwp's internally

recessed mat well removed

shelving, 300mm deep

doorset removed block opening

metal poles supporting canopy removed

57.9 sq m

Surface Water catchpit, capped off and backfilled

gully removed

redundant sw drain, backfilled

redundant sw drain, backfilled

boxing ? to rwp

W.C

rooflight over

APPROVED

24.NOV.2000* 2843

rwp resited

Window blocked

VP

Gulley

rwp

class 3

class 4

rwp

rwp

New 100mm dia sw drain @ 1 in 60 to soakaway

New 100mm dia sw drain @ 1 in 60 to soakaway

New 100mm dia sw drain @ 1 in 60 to soakaway

New 100mm dia sw drain @ 1 in 60 to soakaway

Yard

concrete ring soakaway
bolt down cover

INDEX	DATE	REVISION	INITIAL

JEWELL & Co.
CHARTERED ARCHITECTS AND PLANNERS
BURY KNOWLE COACH HOUSE
NORTH PLACE OLD HIGH STREET TEL. (01865) 742929
HEADINGTON OXFORD OX3 9HY FAX (01865) 742275
E-MAIL JEWELLANDCO ARCHITECTS@VIRGIN.NET

JOB TITLE
St. Peter's C of E Primary School, Earley, Reading
Proposed ICT Extension and Interior Alterations

DRG TITLE
Proposed Alterations - Scheme 2

SCALE 1:50	DATE [illegible]


JOB NO	DRG NO	REVISION
00 7	4	

NOTE: ALL DIMENSIONS AND SETTING OUT MUST BE CHECKED ON SITE
USE WRITTEN IN PREFERENCE TO SCALED DIMENSIONS.
IF IN DOUBT ASK.

THIS DRAWING IS COPYRIGHT AND MAY NOT BE REPRODUCED OR USED FOR ANY PURPOSE OTHER THAN THAT INTENDED WITHOUT THE PRIOR WRITTEN AGREEMENT OF THE ARCHITECT.
ANY PARTS OF THE DRAWING BASED ON ORDNANCE SURVEY MAPS ARE EXECUTED WITH THE SANCTION OF THE CONTROLLER OF H.M. STATIONARY OFFICE. CROWN COPYRIGHT RESERVED.

Section A–A

South–West Elevation

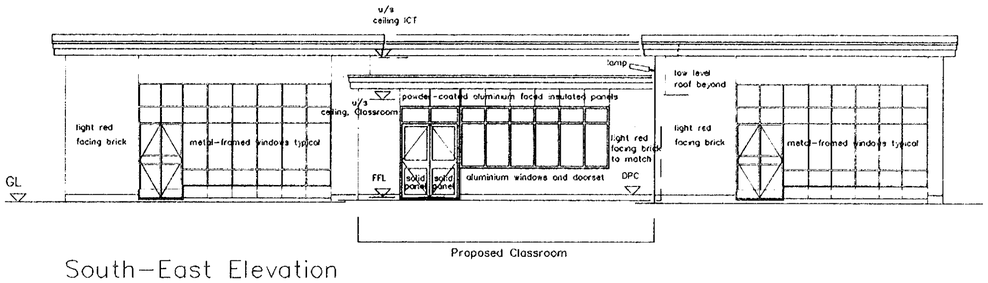

South–East Elevation

Schedule of Materials

Walls	light red brickwork to match existing
windows and doors	white powder–coated aluminium
infill panels	powder coated aluminium insulated panels
rainwater goods	black upvc half round gutters and circular rwp's
fascia to flat roof	white–painted sw fascia to match existing

APPROVED

24.NOV.2000* 2843

JEWELL & Co.
CHARTERED ARCHITECTS AND PLANNERS
BURY KNOWLE COACH HOUSE
NORTH PLACE OFF HIGH STREET TEL (01865) 742929
HEADINGTON OXFORD OX3 9HY FAX (01865) 742275
E MAIL JEWELLANDCO.ARCHITECTS@VIRGIN.NET


Proposed ICT Extension and Internal Alterations

DRG TITLE
Proposed Elevations

SCALE	DATE	
JOB NO. 0017	DRG NO. 5	REVISION

04/12/02

NOTE : ALL DIMENSIONS AND SETTING OUT MUST BE CHECKED ON SITE
USE WRITTEN IN PREFERENCE TO SCALED DIMENSIONS.
IF IN DOUBT, ASK.
THIS DRAWING IS COPYRIGHT AND MAY NOT BE REPRODUCED OR USED FOR ANY PURPOSE OTHER THAN THAT INTENDED WITHOUT THE PRIOR WRITTEN AGREEMENT OF THE ARCHITECT
ANY PARTS OF THE DRAWING BASED ON ORDNANCE SURVEY MAPS ARE EXECUTED WITH THE SANCTION OF THE CONTROLLER OF H.M. STATIONARY OFFICE : CROWN COPYRIGHT RESERVED

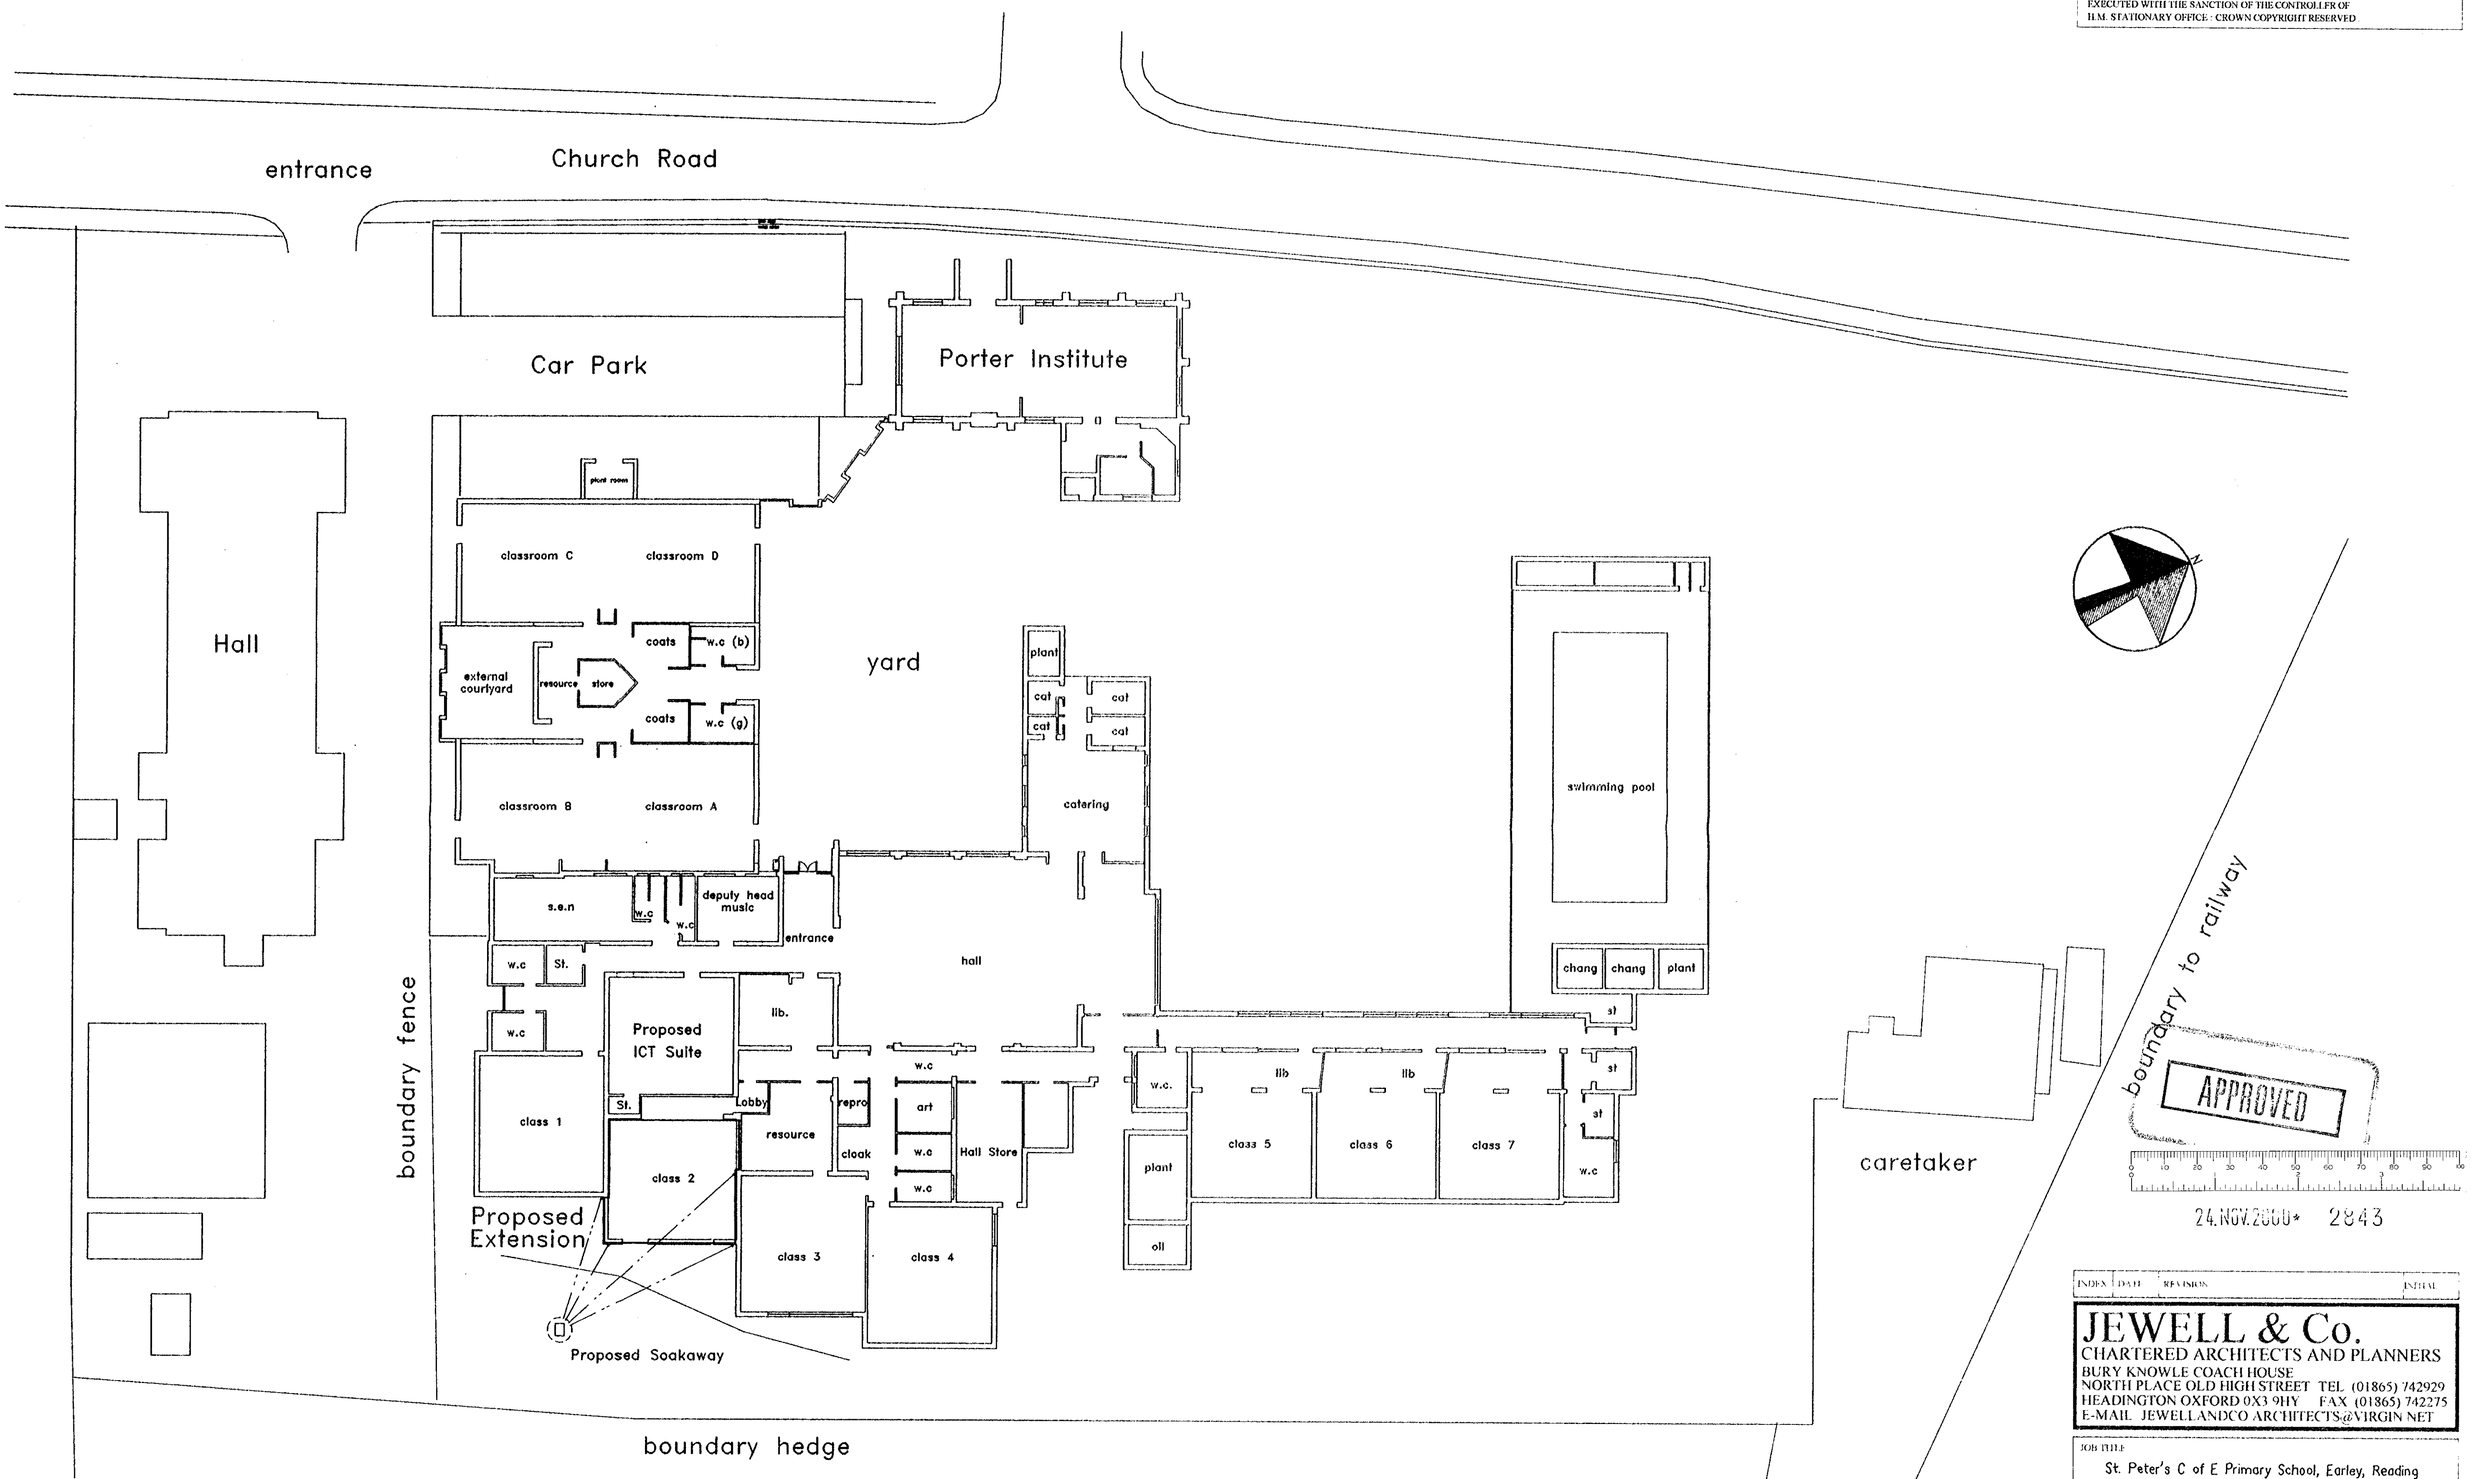

Site Plan – as Proposed

INDEX	DATE	REVISION	INITIAL

JEWELL & Co.
CHARTERED ARCHITECTS AND PLANNERS
BURY KNOWLE COACH HOUSE
NORTH PLACE OLD HIGH STREET TEL. (01865) 742929
HEADINGTON OXFORD OX3 9HY FAX (01865) 742275
E-MAIL JEWELLANDCO ARCHITECTS@VIRGIN.NET

JOB TITLE
St. Peter's C of E Primary School, Earley, Reading
Proposed ICT Extension and Interior Alterations

DRG TITLE
Proposed Site Plan

SCALE	DATE	JOB NO	DRG NO	REVISION
1:200	October 2000	0017	3	

24/1/02

NOTE : ALL DIMENSIONS AND SETTING OUT MUST BE CHECKED ON SITE
USE WRITTEN IN PREFERENCE TO SCALED DIMENSIONS.
IF IN DOUBT, ASK.
THIS DRAWING IS COPYRIGHT AND MAY NOT BE REPRODUCED OR USED
FOR ANY PURPOSE OTHER THAN THAT INTENDED WITHOUT THE PRIOR
WRITTEN AGREEMENT OF THE ARCHITECT
ANY PARTS OF THE DRAWING BASED ON ORDNANCE SURVEY MAPS ARE
EXECUTED WITH THE SANCTION OF THE CONTROLLER OF
H.M. STATIONARY OFFICE : CROWN COPYRIGHT RESERVED.

rwp
s.e.n
sh
w.c (m)
w.c (f)
entrance
depth 1400mm
w.c
lib
rooflight over
downstanding beams over
hall
rad
2480
2460
rooflights over
2180
w.c
metsec beam
lib.
electrics
manhole cover
class 2
boxing 360 x 200
mh
metsec beam
2390
rooflights over
fluorescent
fluorescent
fluorescent
high level rad
boxing
Lobby
mh 690 x 560
resource
high level electricity distribution board
rooflight over
art
rooflight over
rooflight over
class 1
rwp
Gulley
60mm ht. concrete base
recessed mat well
rooflight over
cloak
office
glazed canopy over
Gulley
rwp's
boxing ? to rwp
rooflight over
metal poles supporting canopy
rwp
Gulley
asphalt
W.C
vp
Gulley
rwp
rad
sw catchpit
1660mm dia. brick lined
2430mm depth
1380mm depth of water
380mm cover thickness
3 no. inlets 750mm inverts to GL
Yard
class 3
class 4
glazed canopy over
metal poles supporting canopy

24.NOV.2000* 2843

INDEX	DATE	REVISION	INITIAL

JEWELL & Co.
CHARTERED ARCHITECTS AND PLANNERS
BURY KNOWLE COACH HOUSE
NORTH PLACE OLD HIGH STREET TEL: (01865) 742929
HEADINGTON OXFORD OX3 9HY FAX (01865) 742275
E-MAIL JEWELLANDCO ARCHITECTS@VIRGIN NET


JOB TITLE
St. Peter's C of E Primary School, Earley, Reading
Proposed ICT Extension and Interior Alterations

DRG TITLE
Survey of Proposed Classroom Area as Existing


SCALE	DATE	JOB NO.	DRG NO.	REVISION
1:50	July 2000	0017	1	

NOTE ALL DIMENSIONS AND SETTING OUT MUST BE CHECKED ON SITE
USE WRITTEN IN PREFERENCE TO SCALED DIMENSIONS.
IF IN DOUBT, ASK.


THIS DRAWING IS COPYRIGHT AND MAY NOT BE REPRODUCED OR USED FOR ANY PURPOSE OTHER THAN THAT INTENDED WITHOUT THE PRIOR WRITTEN AGREEMENT OF THE ARCHITECT
ANY PARTS OF THE DRAWING BASED ON ORDNANCE SURVEY MAPS ARE EXECUTED WITH THE SANCTION OF THE CONTROLLER OF H.M. STATIONARY OFFICE. CROWN COPYRIGHT RESERVED

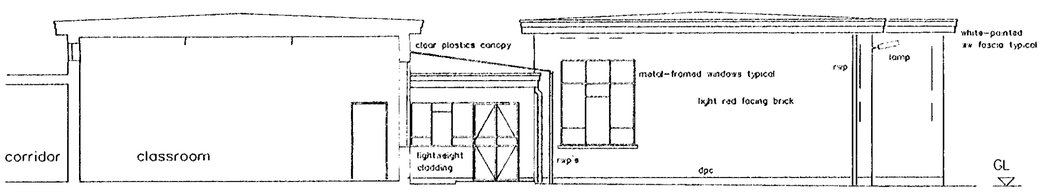


South-West Elevation / Section A-A

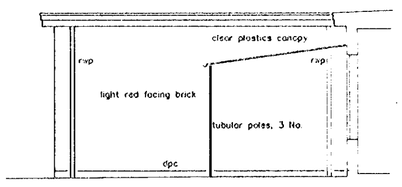

North-East Elevation / Section B-B

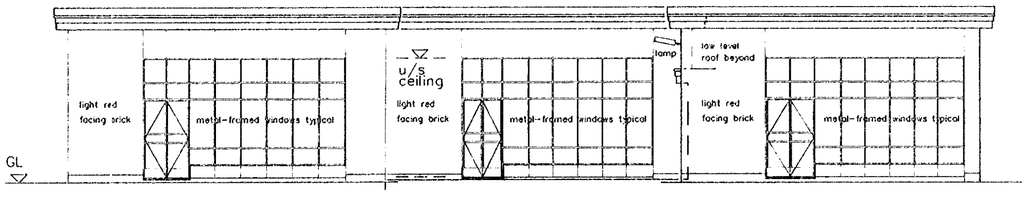

South-East Elevation

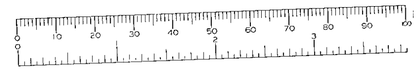

24.NOV.2000* 2843

INDEX DATE REVISIO

JEWELL & Co.
CHARTERED ARCHITECTS AND PLANNERS
BURY KNOWLE COACH HOUSE
NORTH PLACE OLD HIGH STREET TEL (01865) 742929
HEADINGTON OXFORD OX3 9HY FAX (01865) 742275
E-MAIL JEWELLANDCO-ARCHITECTS@VIRGIN.NET

JOB TITLE
St. Peter's C of E Primary School, Earley, Reading
Proposed ICT Extension and Interior Alterations

DRG TITLE
Elevations as Existing

SCALE PAPER

JOB NO. DRG NO. REVISION