
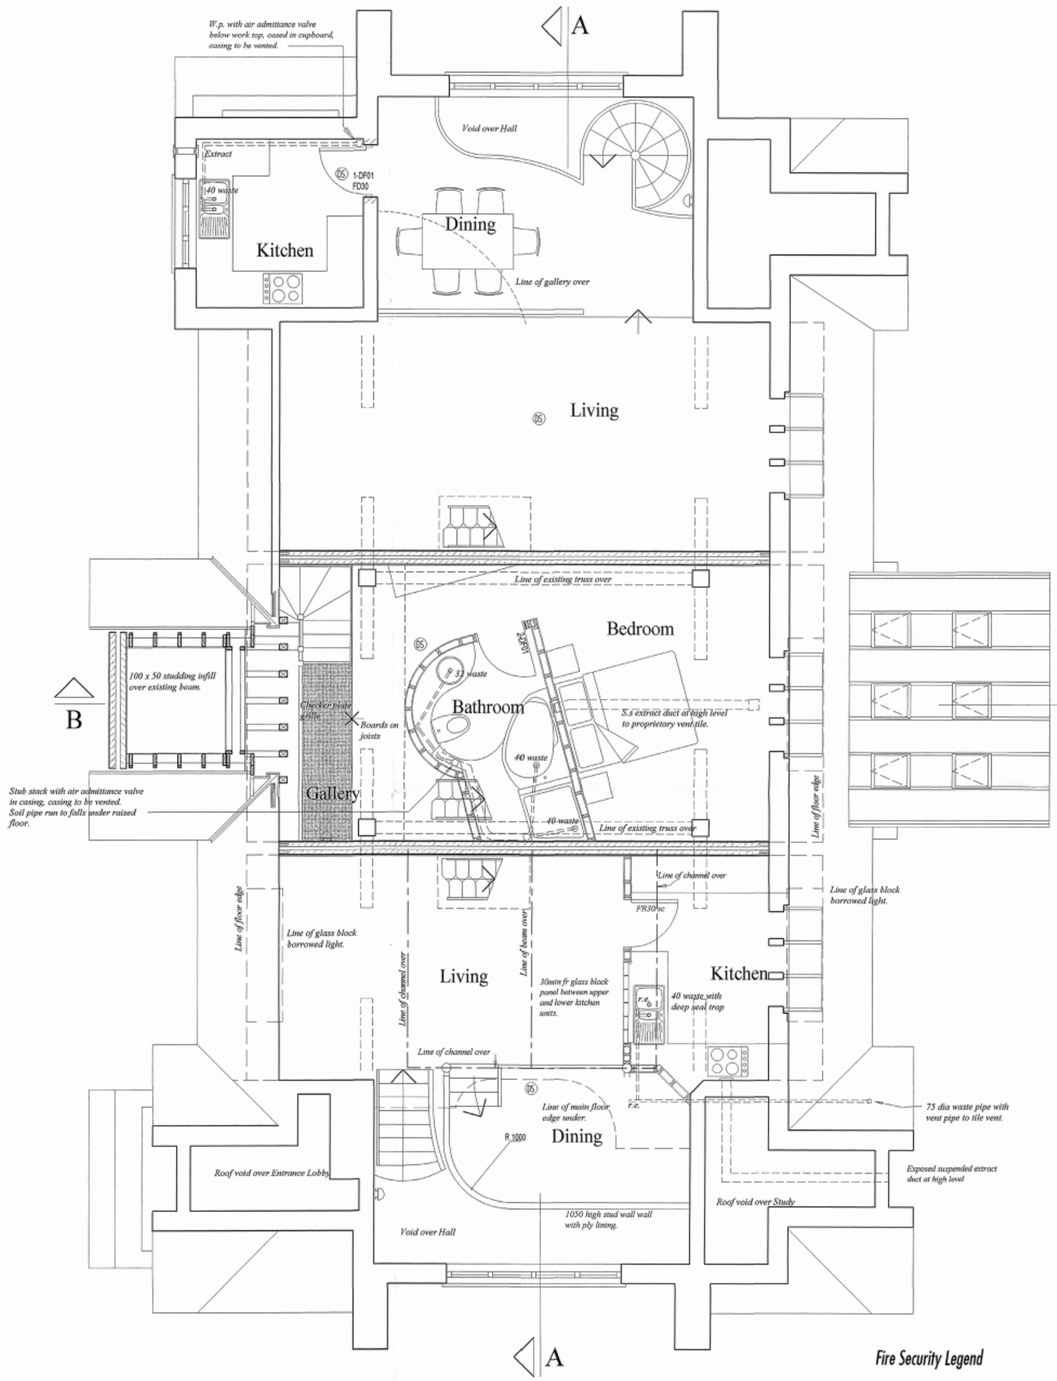


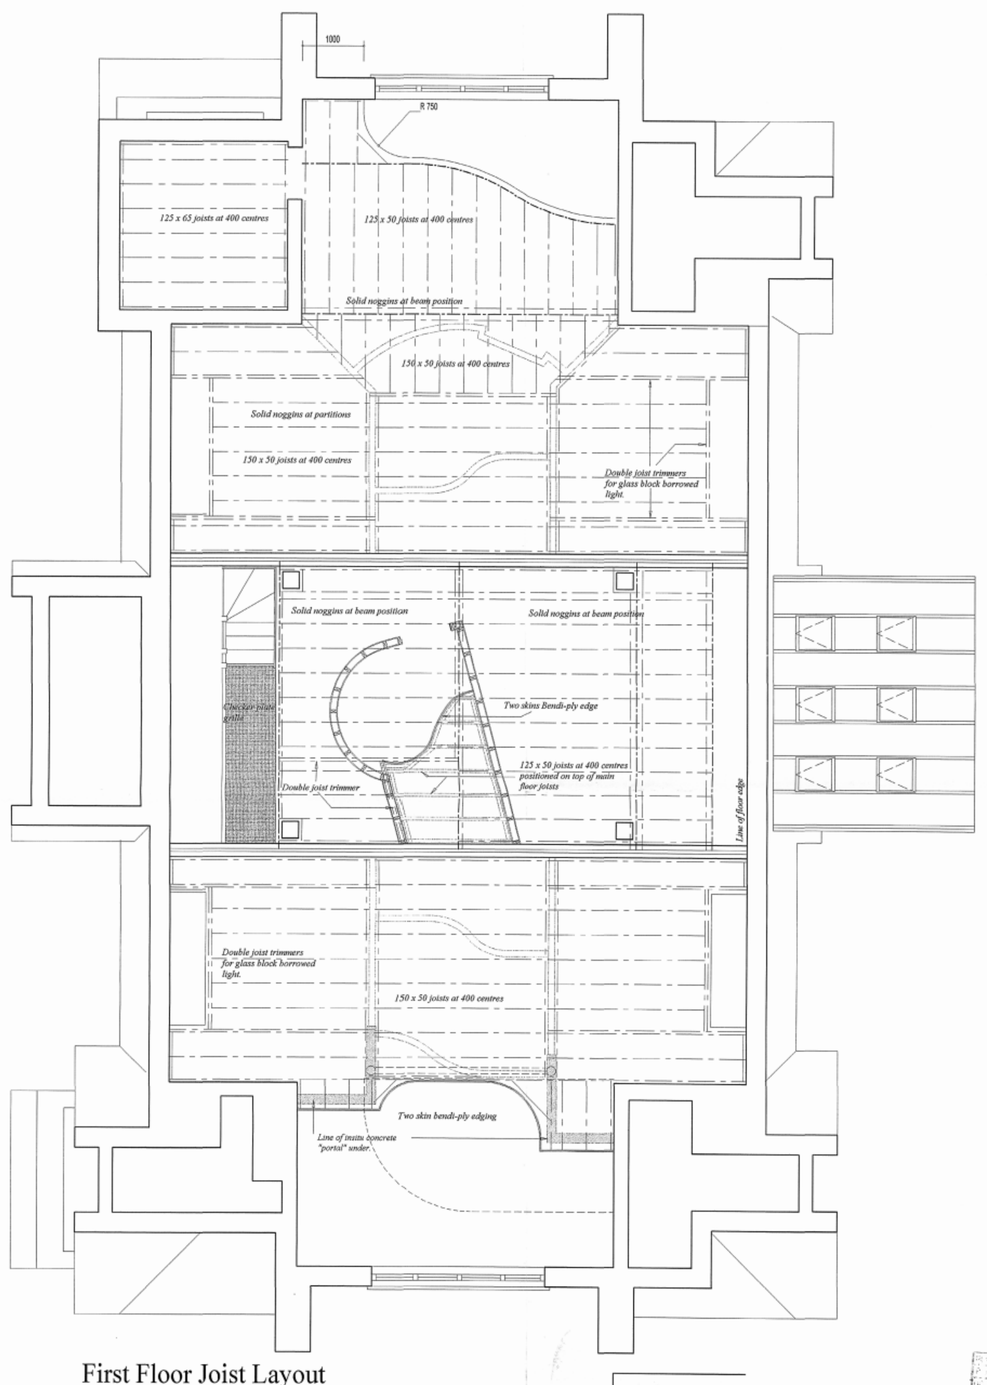

First Floor Joist Layout

PLANNING DRAWINGS | MPT | TLS | EMT | AJO | DS
08 MAR 2002
COPIES TO | MPC | FILE

All Dimensions must be checked on site and not scaled from this drawing

Prior to implementation the proposals shown should be assessed by a Structural Engineer and checked for compliance with the Building Regulations

For use in precise named location only

Copyright reserved

Notes

DO NOT SCALE

½ mm 10 20 mm 30 40 50 60 70 80 90 100 110 120 130 140 150

Do not scale from anything other than this ruler

ORIGINAL SIZE OF DRAWING A1

Revisions
A. 20AUG2001 Optimised for building regulations
B. 01SEP2001 Stone soil pipes repositioned.
C. 24OCT2001 Unit 1 FF gallery line changed, Unit 3 Kitchen outline changed
D. 22FEB2002 Unit 3 kitchen repositioned, partition and door added.

RSA ROBERT STEPHENSON ASSOCIATES
ARCHITECTS | PLANNERS
LANDSCAPE ARCHITECTS

Robert Stephenson Associates
Lombard House,
West St. Helen Street,
Abingdon, Oxon OX14 5BE

Tel: 01235 537808
Fax: 01235 537809

Client: HIGHFIELD DEVELOPMENTS SOUTH (LTD)
Date: 28/07/2001
Project: PROPOSED CONVERSION OF THE UNITED REFORM CHURCH, SPENCERS WOOD
Scale: 1:50
Drawing: GROUND FLOOR PLAN AND JOIST LAYOUT
Drawn: JF
Drawing no. ES-874-W11
rev. D