

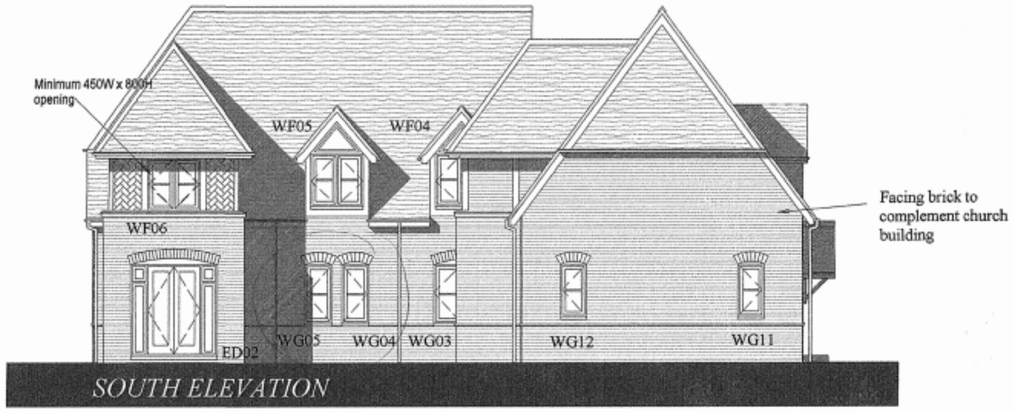


SOUTH ELEVATION

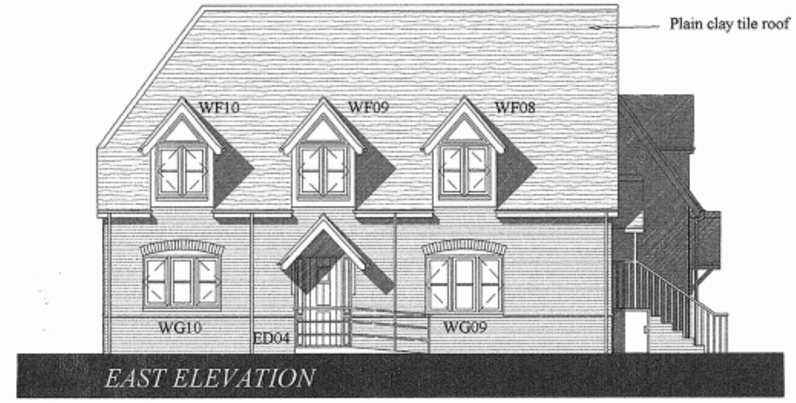

EAST ELEVATION

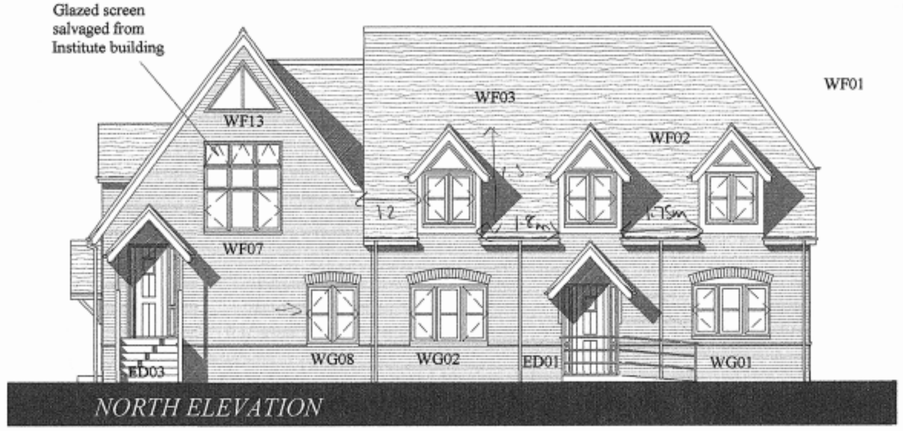

NORTH ELEVATION



WEST ELEVATION

PLANNING SERVICES
05 MAR 2002
FILE

All Dimensions must be checked on site and not scaled from this drawing

Prior to implementation the proposals shown should be assessed by a Structural Engineer and checked for compliance with the Building Regulations

For use in precise named location only

Copyright reserved

Notes

Revisions A 21/08/2001 - Minor ammendments. Building control issue.

DO NOT SCALE

½mm 10 20 mm 30 40 50 60 70 80 90 100 110 120 130 140 150

Do not scale from anything other than this ruler

ORIGINAL SIZE OF DRAWING A2

24 APR 02

RSA
ROBERT STEPHENSON ASSOCIATES
ARCHITECTS : PLANNERS
LANDSCAPE ARCHITECTS

Robert Stephenson Associates
Lombard House,
West St. Helen Street,
Abingdon, Oxon OX14 5BE

Tel: 01235 537808
Fax: 01235 537809

Client: HIGHFIELD DEVELOPMENTS (SOUTH) LTD

Date: 15/08/2001

Project: NEW BUILD ADJACENT TO THE UNITED REFORM CHURCH, SPENCERS WOOD

Scale: 1:100

Drawing: PROPOSED ELEVATIONS

Drawn: MB/OT

Drawing no. ES-874-W53

rev. A