





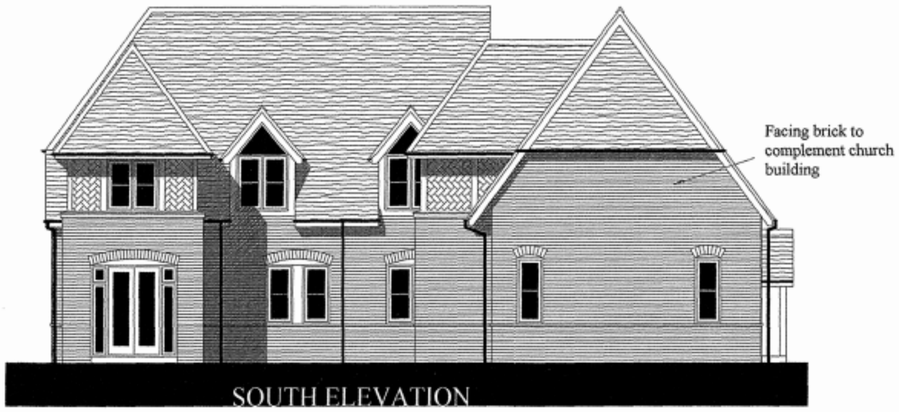

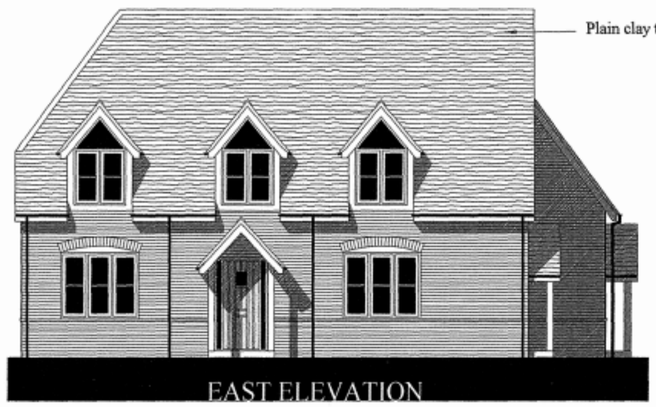

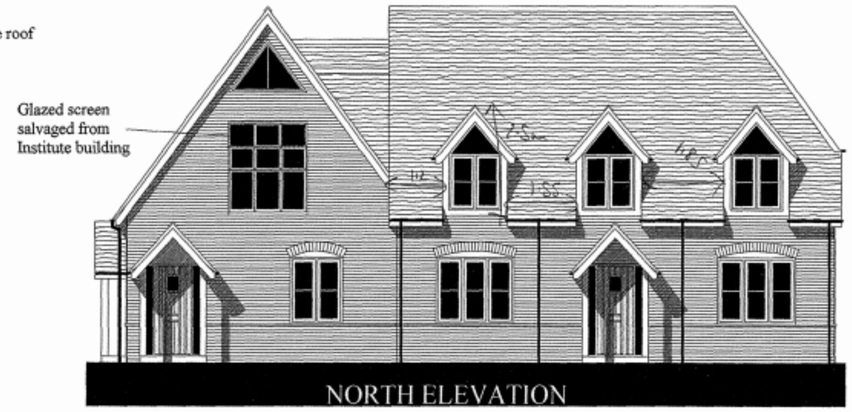


GROUND FLOOR PLAN

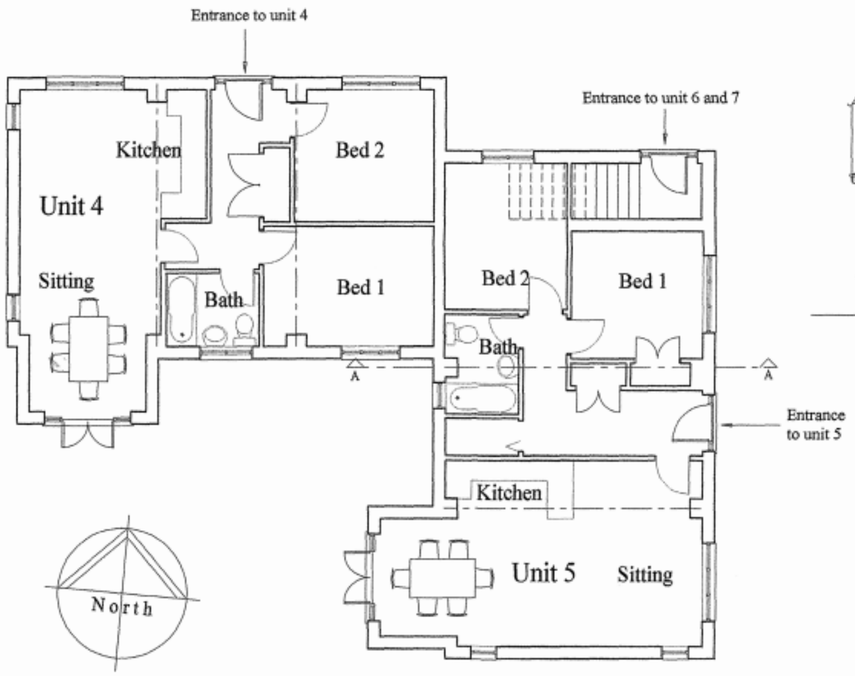

SECTION A - A



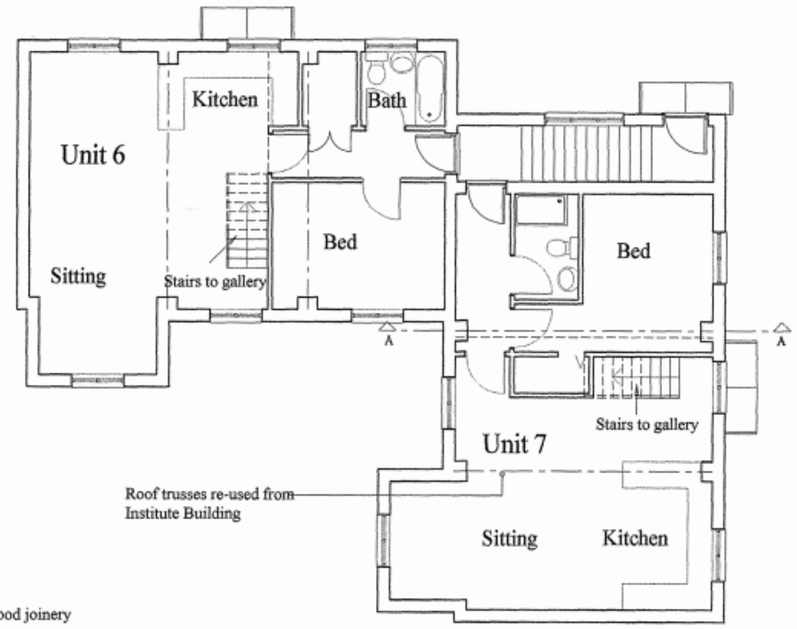

FIRST FLOOR PLAN

PLANNING SERVICES	HPT
POL	TLS
DC	ENF
APP	
CS	
08 MAR 2002	
COPIES TO	

All Dimensions must be checked on site and not scaled from this drawing

Prior to implementation the proposals shown should be assessed by a Structural Engineer and checked for compliance with the Building Regulations

For use in precise named location only

Copyright reserved

Notes

Revisions

DO NOT SCALE

½ mm 10 20 mm 30 40 50 60 70 80 90 100 110 120 130 140 150

Do not scale from anything other than this ruler

ORIGINAL SIZE OF DRAWING A2

RSA
ROBERT STEPHENSON ASSOCIATES
ARCHITECTS : PLANNERS
LANDSCAPE ARCHITECTS

Robert Stephenson Associates
Lombard House,
West St. Helen Street,
Abingdon, Oxon OX14 5BE

Tel: 01235 537808
Fax: 01235 537809

Client: HIGHFIELD DEVELOPMENTS (SOUTH) LTD

Date: 8MARCH2001

Project: PROPOSED CONVERSION OF THE UNITED REFORM CHURCH, SPENCERS WOOD

Scale: 1:100

Drawing: PROPOSED ELEVATIONS AND PLANS TO NEW BUILDING

Drawn: MB

Drawing no. ES-874-P07

rev.