
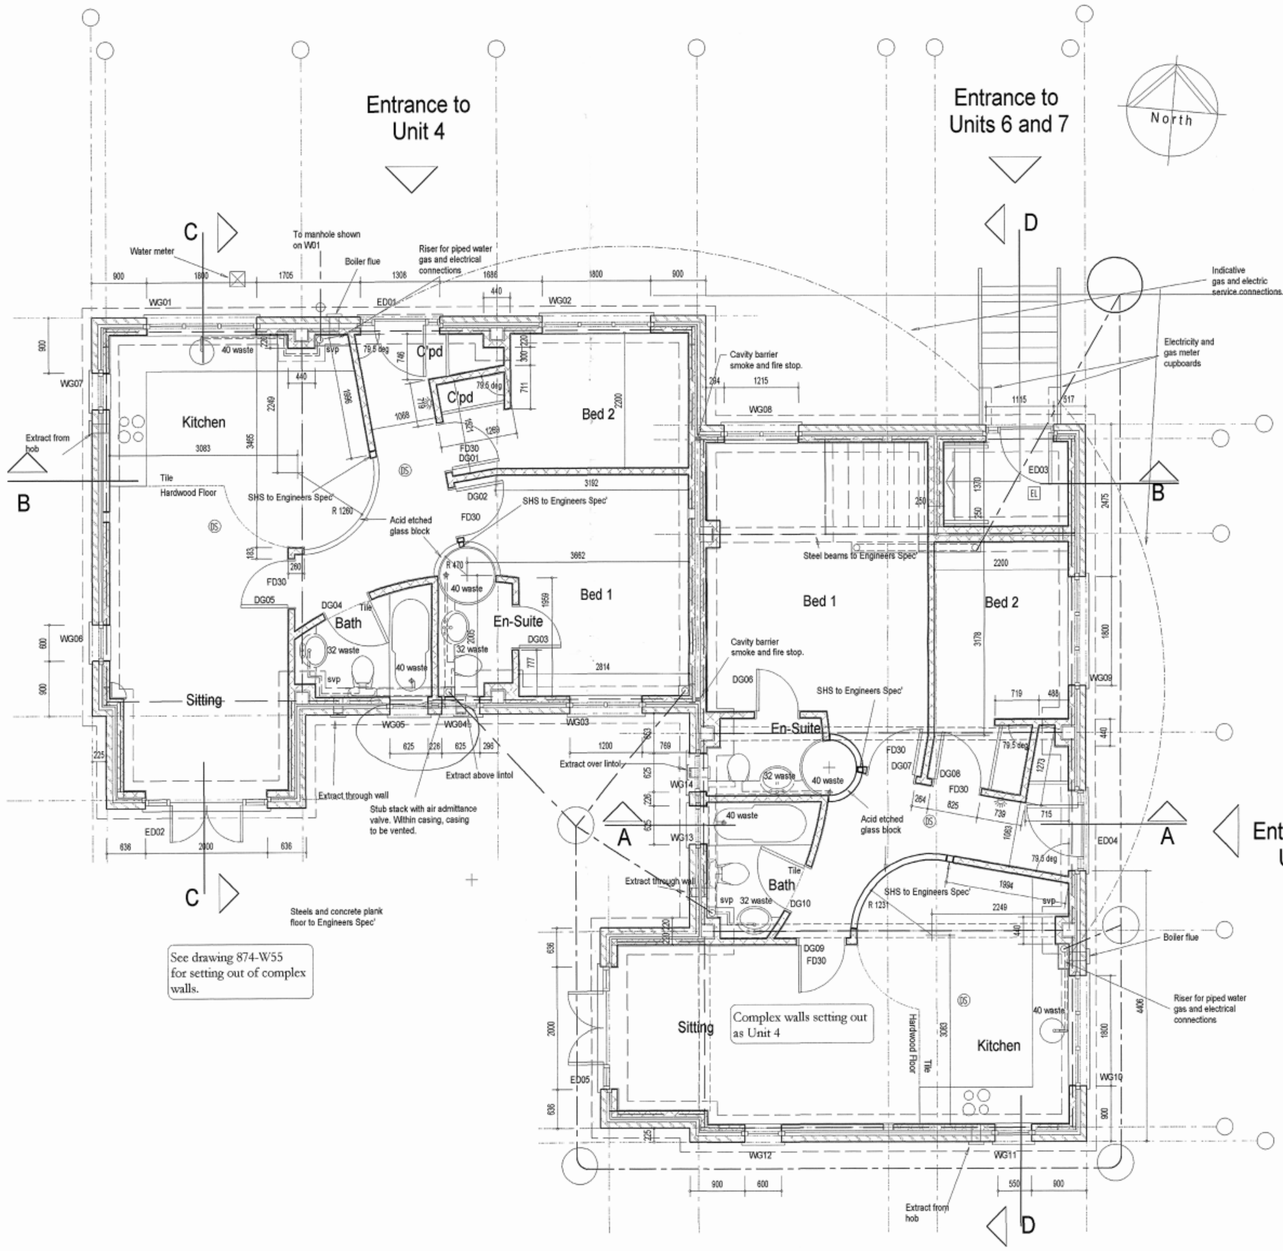


Ground Floor

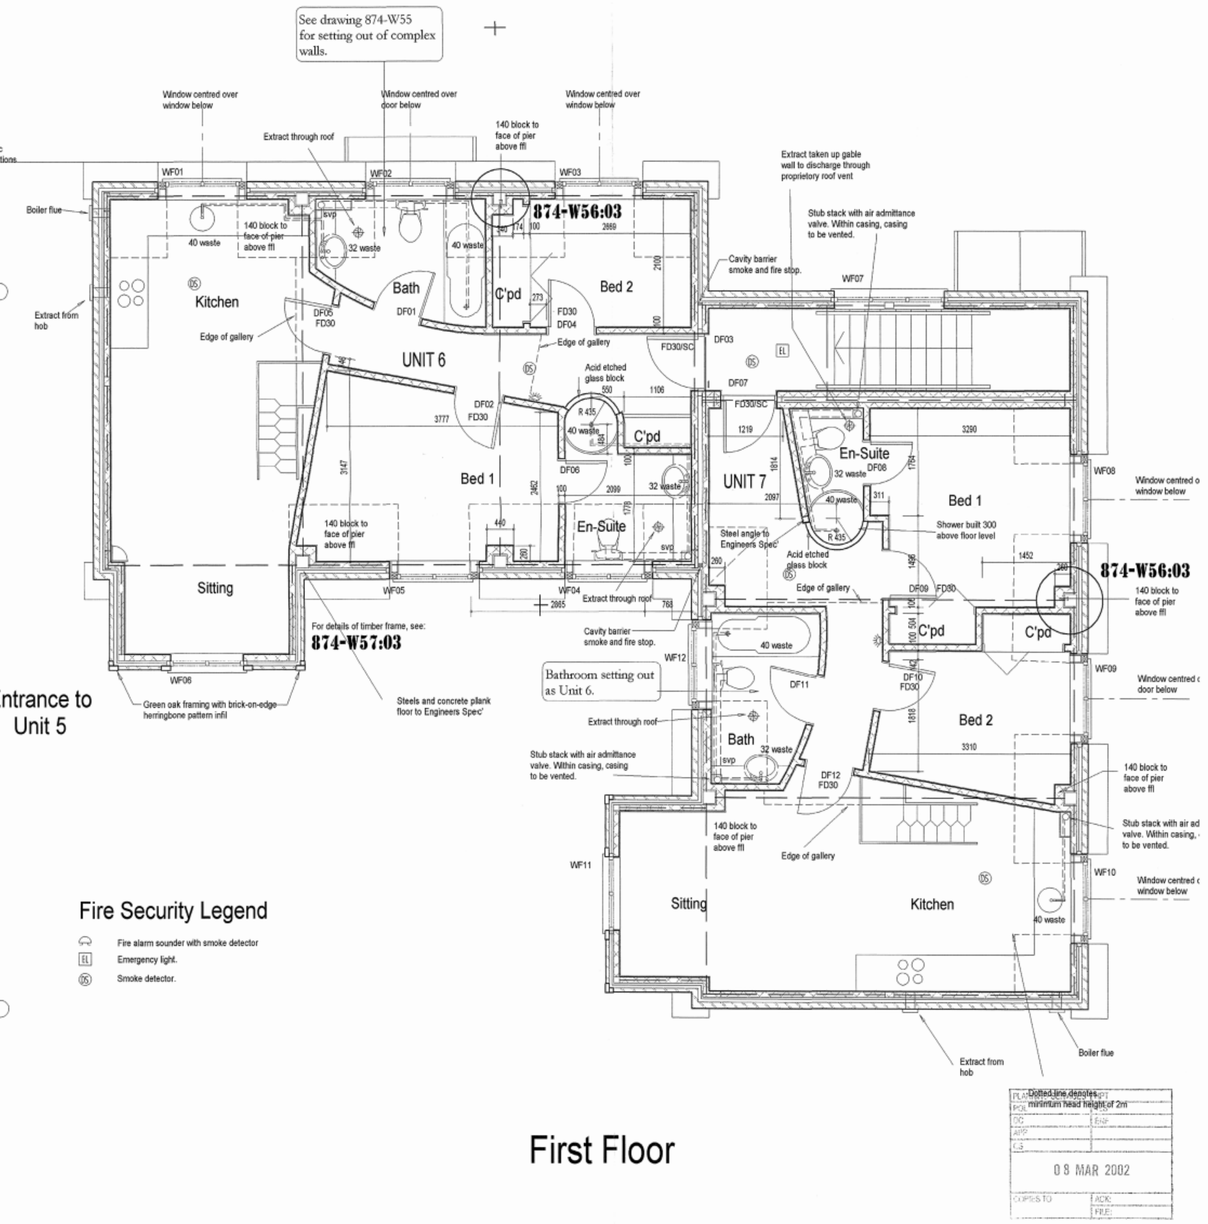

First Floor

Fire Security Legend

- Fire alarm sounder with smoke detector
- EL Emergency light.
- 05 Smoke detector.

08 MAR 2002

All Dimensions must be checked on site and not scaled from this drawing

Prior to implementation the proposals shown should be assessed by a Structural Engineer and checked for compliance with the Building Regulations

For use in precise named location only

Copyright reserved

Notes

DO NOT SCALE

Do not scale from anything other than this ruler

ORIGINAL SIZE OF DRAWING A1

Revisions
A 21AUG2001 Minor ammendments. Building control issue
B 03SEP2001 Drainage amended.
C 07FEB2002 Steel frame added and wall amended to suit, dimensions rationalised.
D 19FEB2002 FF pier fronts thickened. Detail refs added

RSA ROBERT STEPHENSON ASSOCIATES
ARCHITECTS : PLANNERS
LANDSCAPE ARCHITECTS
Robert Stephenson Associates
Lombard House,
West St. Helen Street,
Abingdon, Oxon OX14 5BE
Tel: 01235 537808
Fax: 01235 537809

Client: HIGHFIELD DEVELOPMENTS SOUTH (LTD)
Date: 15/08/2001
Project: NEW BUILD ADJACENT TO THE UNITED REFORM CHURCH, SPENCERS WOOD
Scale: 1:50
Drawing: GF AND FF PLANS
Drawn: AB/OT
Drawing no.: ES-874-W50
rev.: D