


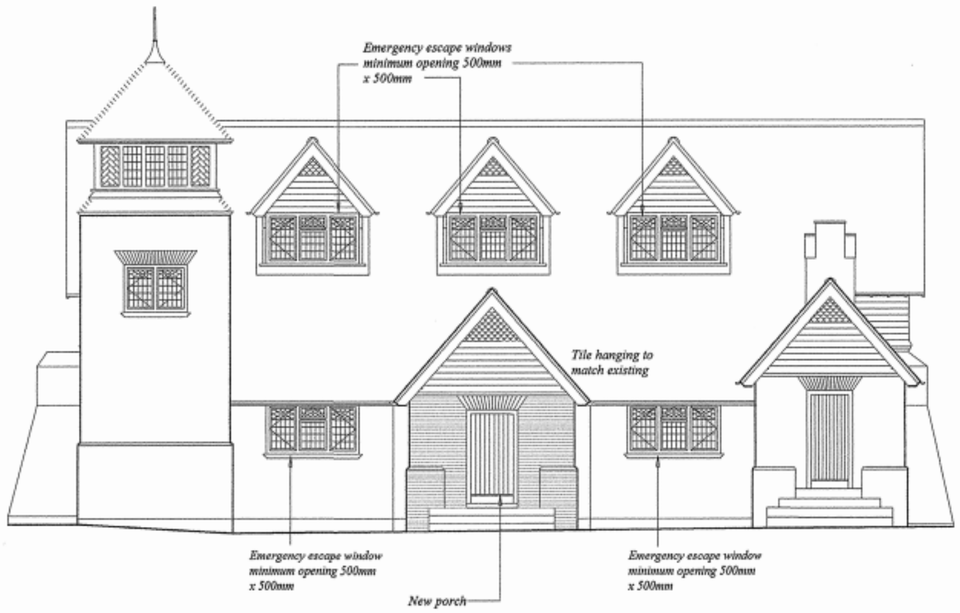





PLANNING
POL
DC
APP
CS
08 MAR 2002
COPIES TO
JACK
FILE

All Dimensions must be checked on site and not scaled from this drawing

Prior to implementation the proposals shown should be assessed by a Structural Engineer and checked for compliance with the Building Regulations

For use in precise named location only

Copyright reserved

Notes

Revisions

A. 07SEP2001 Leaded lights added to kitchen unit 1. Patent glazing shown to unit2 porch roof
B. 25OCT2001 Opening lights shown in patent glazing.

DO NOT SCALE

Do not scale from anything other than this ruler

ORIGINAL SIZE OF DRAWING A2

RSA
ROBERT STEPHENSON ASSOCIATES
ARCHITECTS : PLANNERS
LANDSCAPE ARCHITECTS

Robert Stephenson Associates
Lombard House,
West St. Helen Street,
Abingdon, Oxon OX14 5BE

Tel: 01235 537808
Fax: 01235 537809

Client: HIGHFIELD DEVELOPMENTS (SOUTH) LTD
Date: 13/08/2001
Project: PROPOSED CONVERSION OF THE UNITED REFORM CHURCH, SPENCERS WOOD
Scale: 1:100
Drawing: ELEVATIONS
Drawn: JF
Drawing no. ES-874-W16
rev. B