

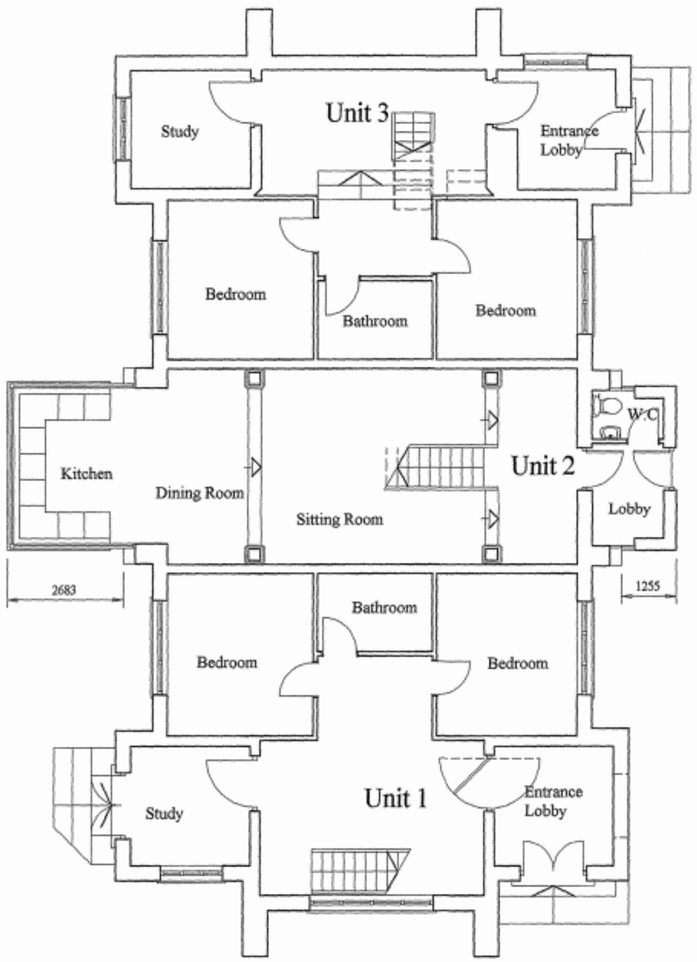


GROUND FLOOR

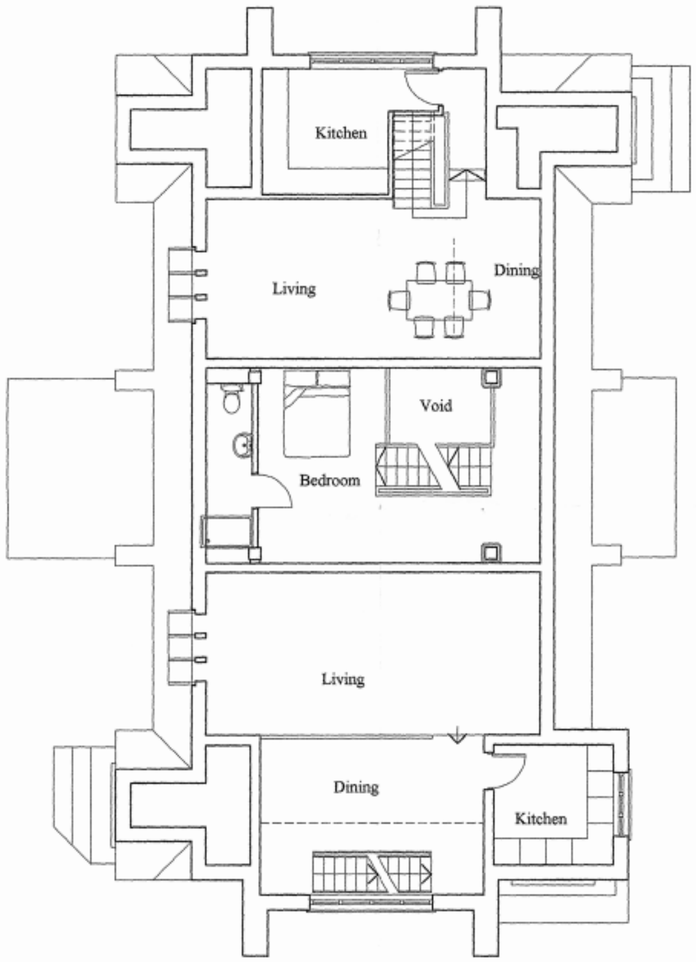

FIRST FLOOR

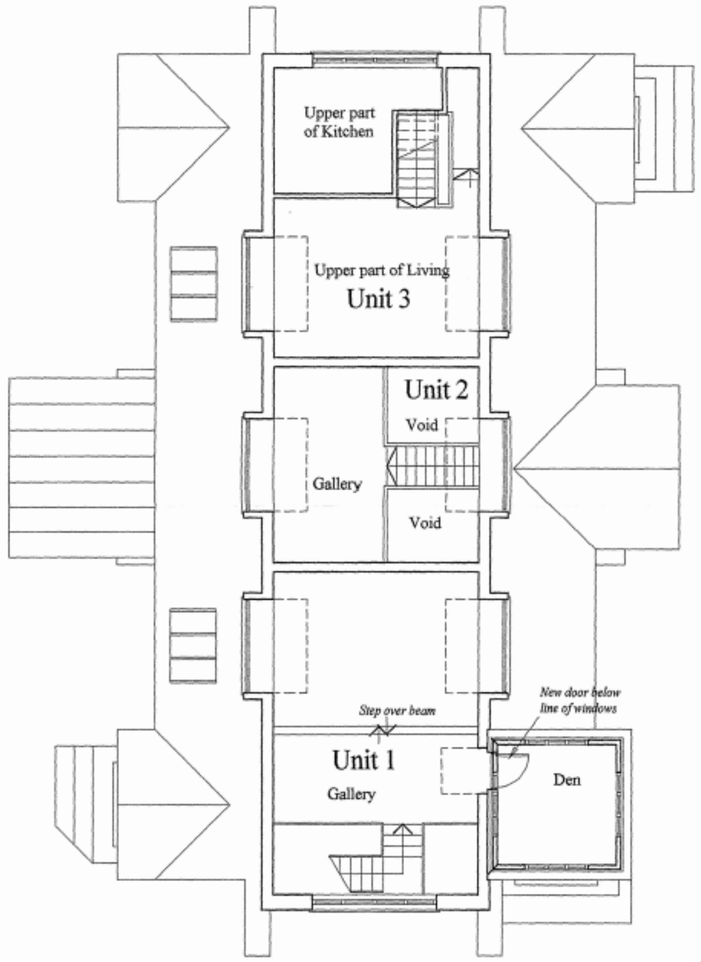

SECOND FLOOR



All Dimensions must be checked on site and not scaled from this drawing

Prior to implementation the proposals shown should be assessed by a Structural Engineer and checked for compliance with the Building Regulations

For use in precise named location only

Copyright reserved

Notes

Revisions

A. 15MAR2001 Second floor added, gallery added and stairs to Unit 1 amended
B. 20MAR2001 Unit 1 GF stair corrected.

DO NOT SCALE

½mm 10 20 mm 30 40 50 60 70 80 90 100 110 120 130 140 150

Do not scale from anything other than this ruler

ORIGINAL SIZE OF DRAWING A2

RSA
ROBERT STEPHENSON ASSOCIATES
ARCHITECTS : PLANNERS
LANDSCAPE ARCHITECTS

Robert Stephenson Associates
Lombard House,
West St. Helen Street,
Abingdon, Oxon OX14 5BE

Tel: 01235 537808
Fax: 01235 537809

Client: HIGHFIELD DEVELOPMENTS (SOUTH) LTD

Date: 12/10/2000

Project: PROPOSED CONVERSION OF THE UNITED REFORM CHURCH, SPENCERS WOOD

Scale: 1:100

Drawing: FLOOR PLANS AND SECTION

Drawn: JF/ MWA

Drawing no. ES-874-P01

rev. B