



EXISTING SOUTH ELEVATION
Scale 1 : 100

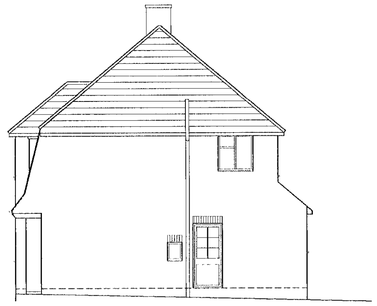


EXISTING EAST ELEVATION
Scale 1 : 100




EXISTING NORTH ELEVATION
Scale 1 : 100

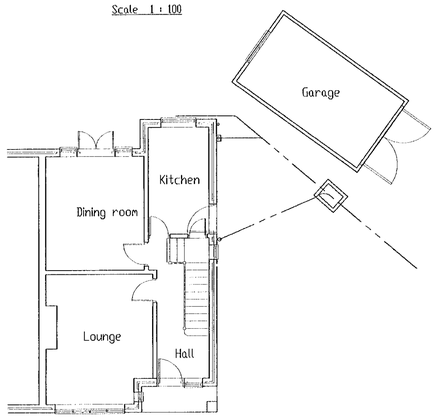


EXISTING GROUND FLOOR LAYOUT
Scale 1 : 100

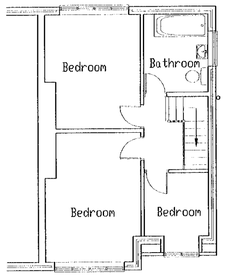


EXISTING FIRST FLOOR LAYOUT
Scale 1 : 100

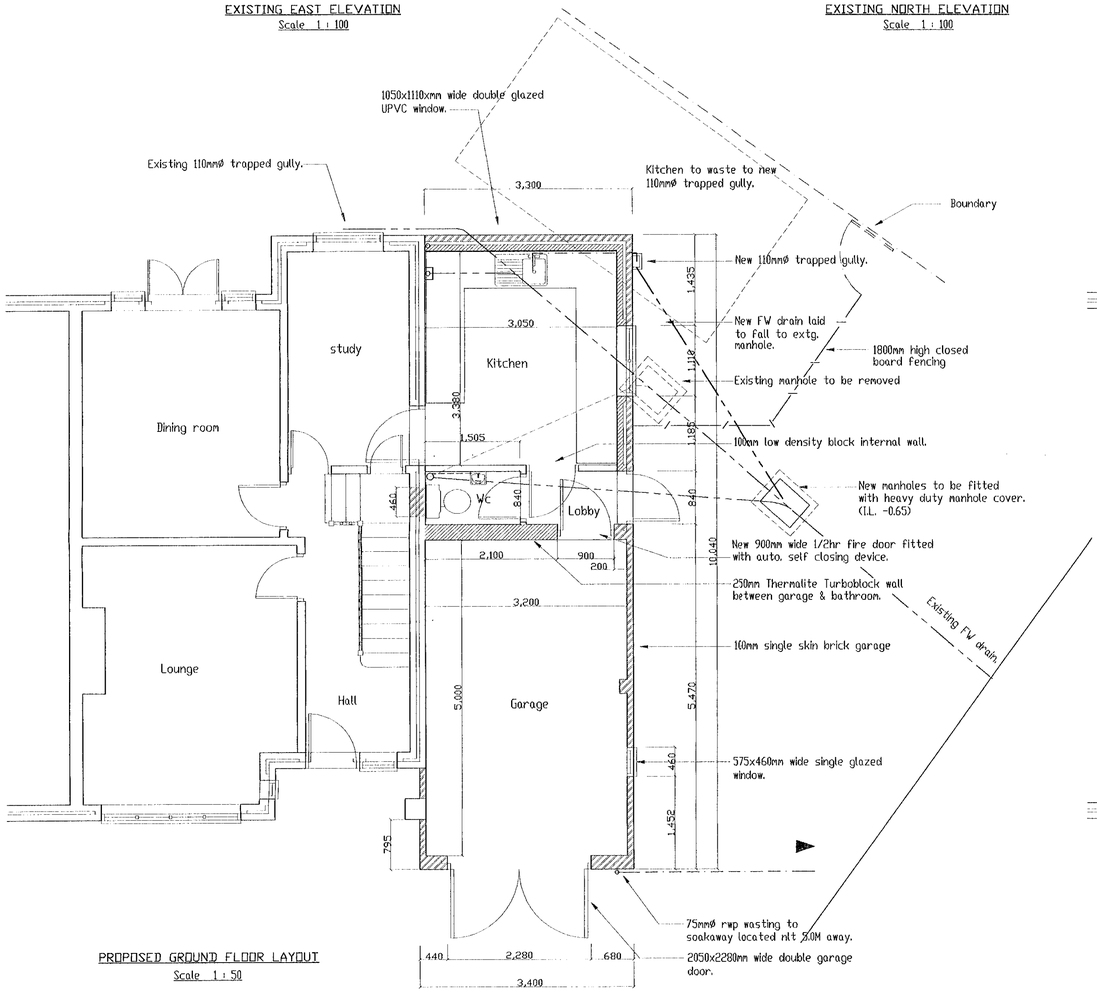


PROPOSED GROUND FLOOR LAYOUT
Scale 1 : 50

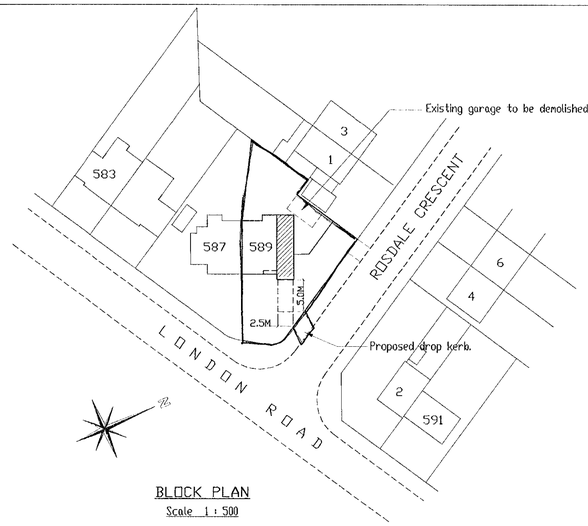


BLOCK PLAN
Scale 1 : 500

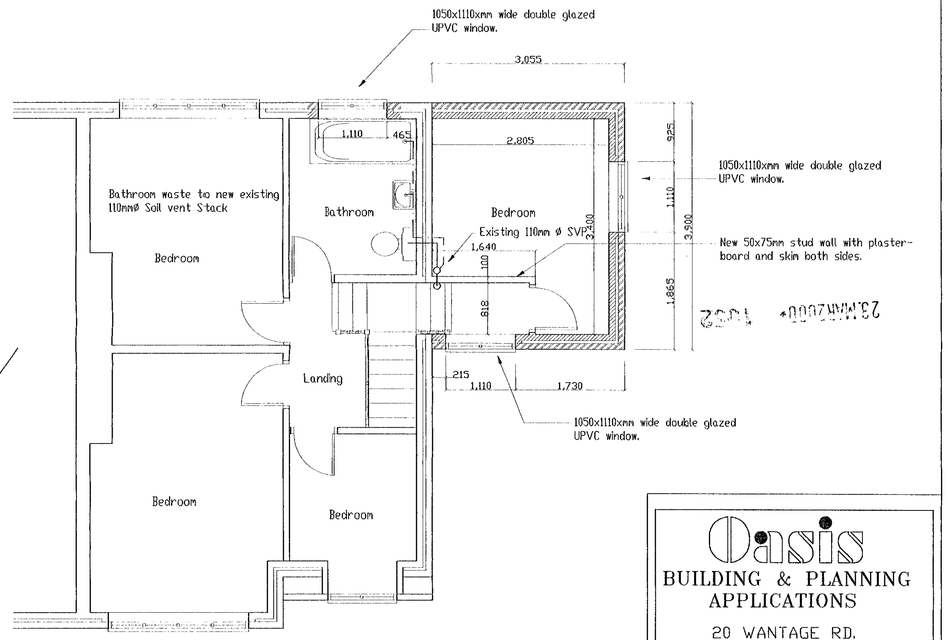

PROPOSED FIRST FLOOR LAYOUT
Scale 1 : 50

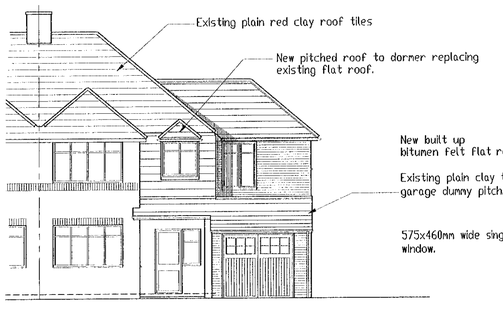

PROPOSED SOUTH ELEVATION
Scale 1 : 100

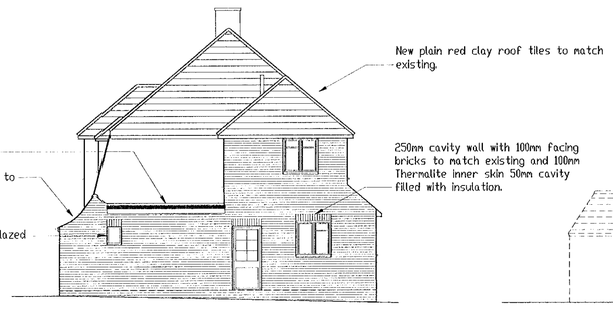

PROPOSED EAST ELEVATION
Scale 1 : 100




PROPOSED NORTH ELEVATION
Scale 1 : 100

Oasis
BUILDING & PLANNING APPLICATIONS
20 WANTAGE RD.
READING
BERKSHIRE. RG30 2SE
Tel : 0118 957 3554
Fax : 0118 961 3554

Client
Mr & Mrs G.Medford
589 London Road
Earley
Reading

Drawing Title
PROPOSED SIDE TWO STOREY GARAGE EXTENSION.

Scale	File Name:
1:50, 1:100 & 1:500	\589LONPL.dwg
Date: March 2000	Drawn by: O.A.Springer
Drawing No.: OAS/99/1040	Rev.: B

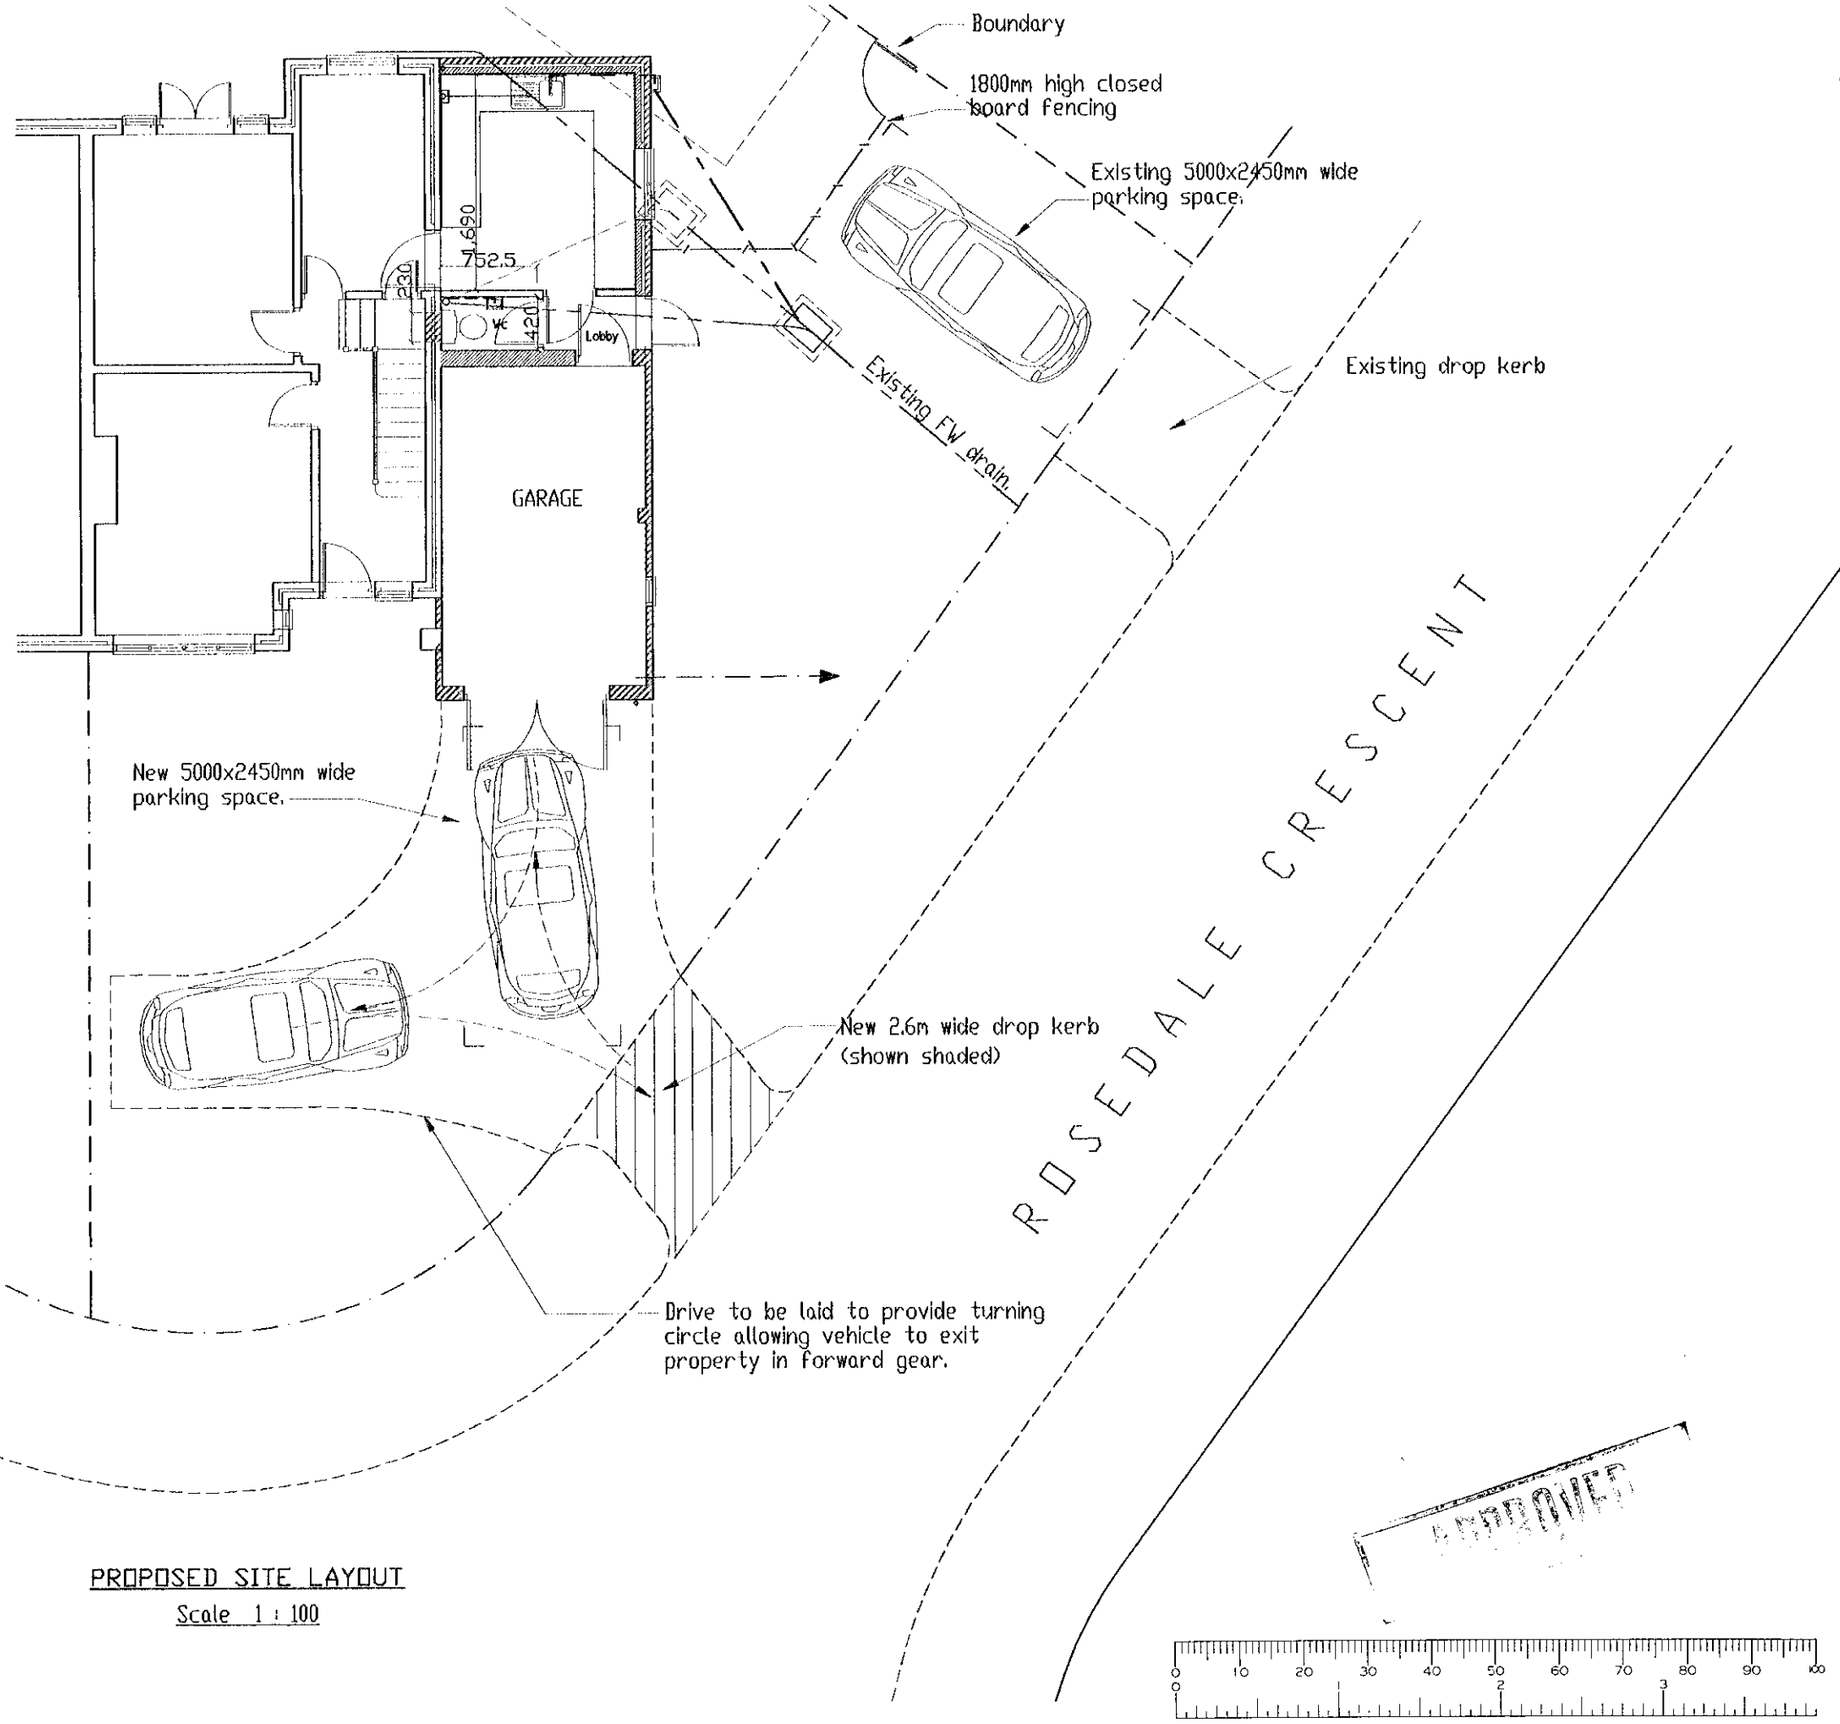

PROPOSED SITE LAYOUT

Scale 1 : 100

23.MAR2000* 1052

APPROVED

Oasis
BUILDING & PLANNING APPLICATIONS
20 WANTAGE RD.
READING
BERKSHIRE. RG30 2SE
Tel : 0118 957 3554
Fax : 0118 961 3554

Client

Mr & Mrs G.Medford
589 London Road
Earley
Reading

Drawing Title

PROPOSED SIDE TWO STOREY GARAGE EXTENSION.

Scale	File Name:
1:100	\589LONPL.dwg
Date: March 2000	Drawn by: O.A.Springer

Drawing No.	Rev.
OAS/99/1040/2	B