


FRONT SIDE REAR SIDE

garage elevations

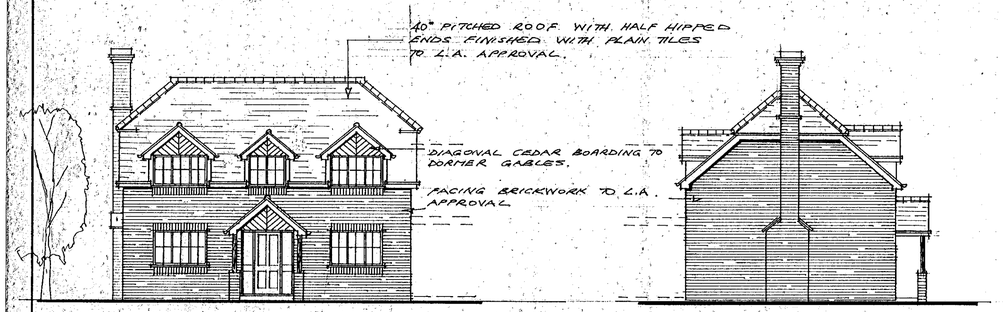


FRONT ELEVATION scale : 1- 100

SIDE ELEVATION (south)


REAR ELEVATION




SIDE ELEVATION (north)

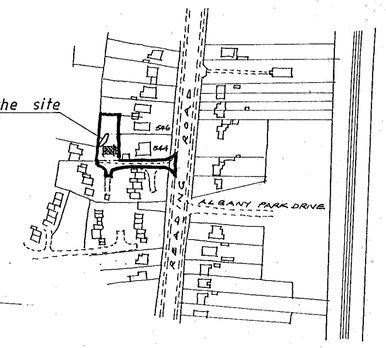


LOCATION PLAN scale : 1-2500

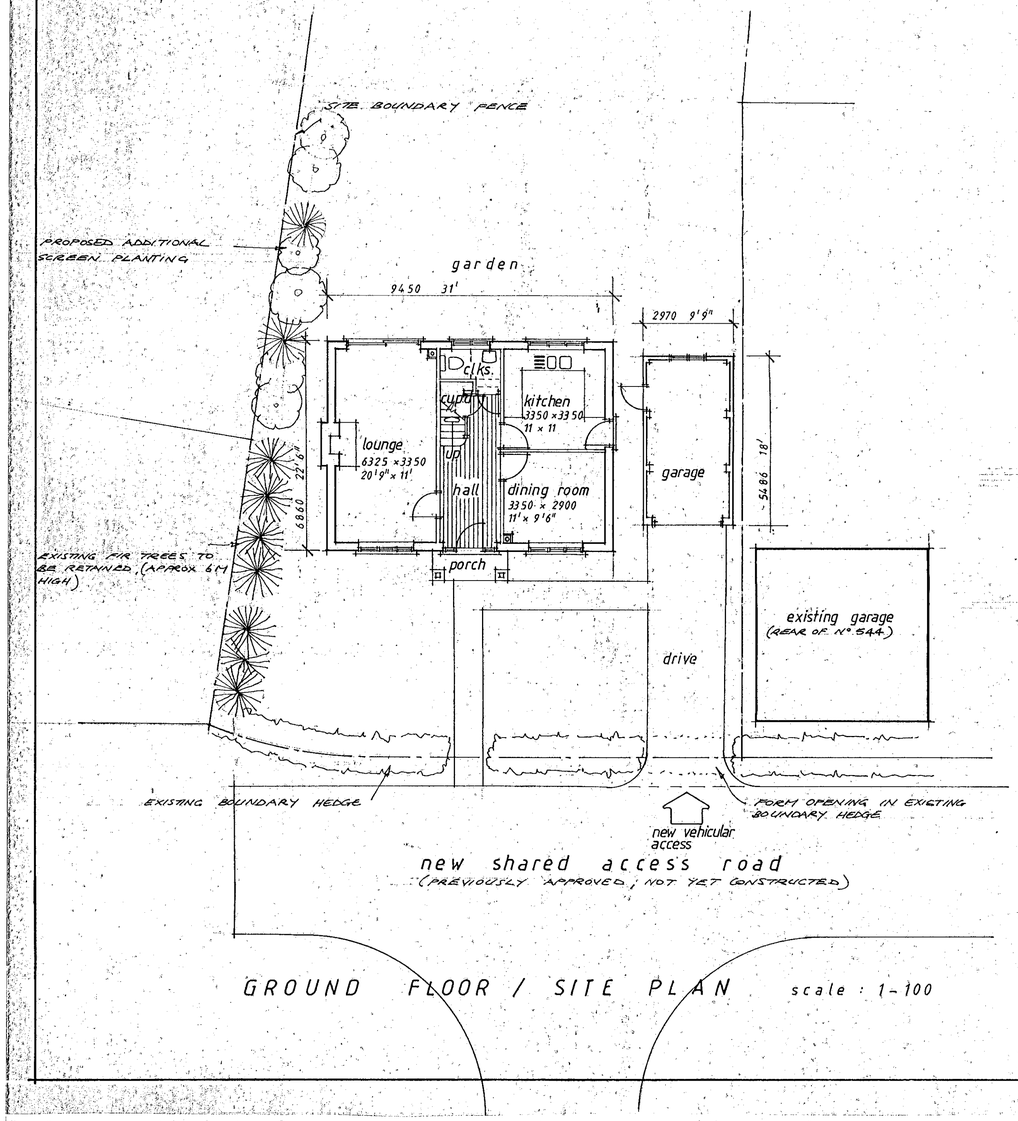

GROUND FLOOR / SITE PLAN scale : 1-100

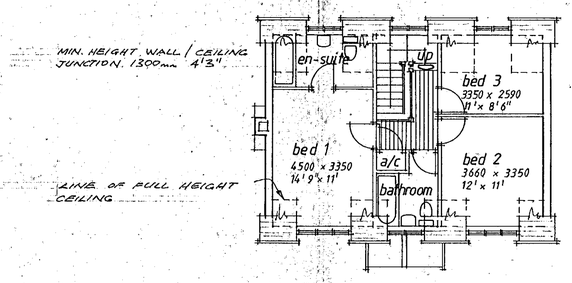

FIRST FLOOR PLAN

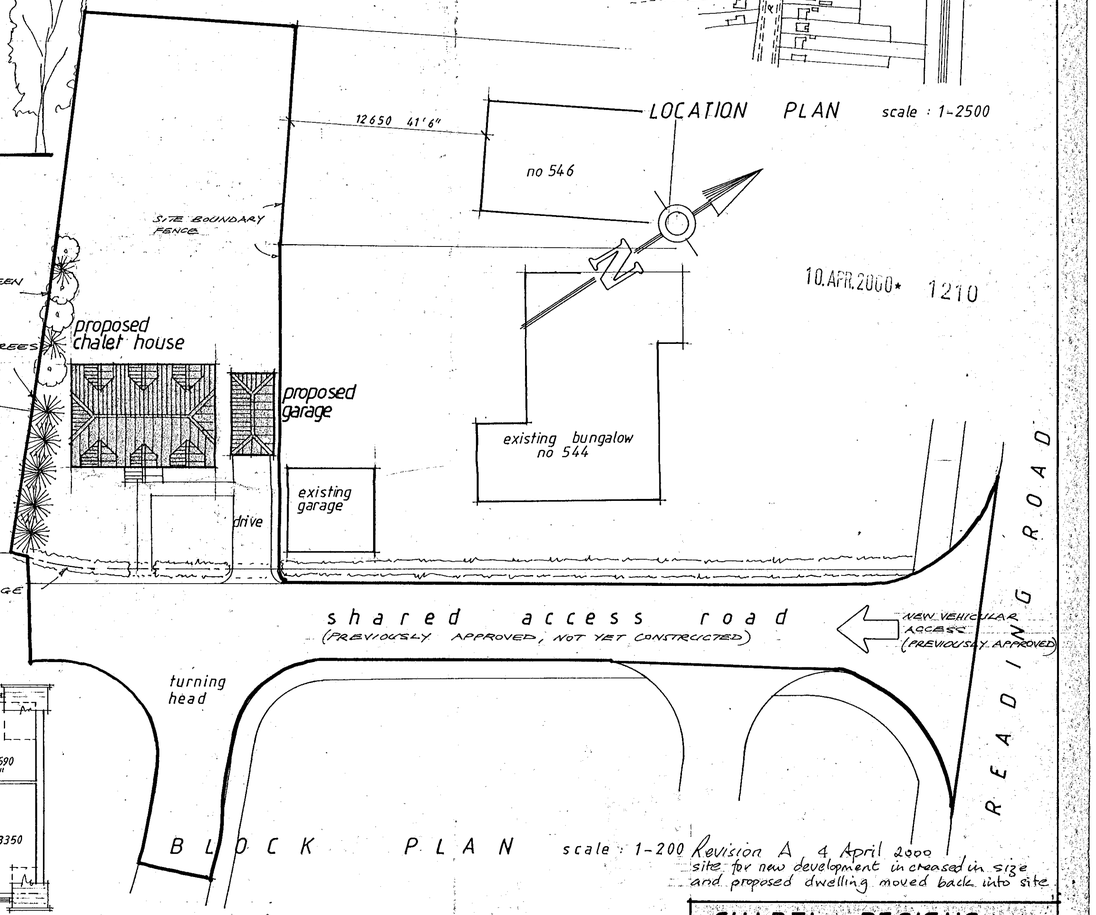

BLOCK PLAN scale : 1-200

Revision A 4 April 2000
site for new development increased in size and proposed dwelling moved back into site

F/2000/1210

CHARTA DESIGNS
planning and design consultants
21 York Road Maidenhead SL6 1SQ
tel. 01628 634665 Fax. 01628 770748

client SPRINGWOOD LAND & DEVELOPMENT Ltd.
job rear of 544 READING ROAD WINNERSH
title proposed development
scale : as shown date May 1999
job number 1250 drawing number 2 revision A