



BULB PLANTING - ACROSS ENTIRE PLANTED AREA 25m2, IN GROUPS OF x 5

- 15 x Narcissus Thalia
- 15 x Tulip 'Spring Green'
- 15 x Tulip 'Queen of Night'
- 15 x Galanthus nivalis
- 15 x Allium hollandicum 'Purple Sensation'
- 15 x Allium karataviense
- 15 x Camassia leichtlinii 'Alba'
- 15 x Camassia leichtlinii 'Caerulea'

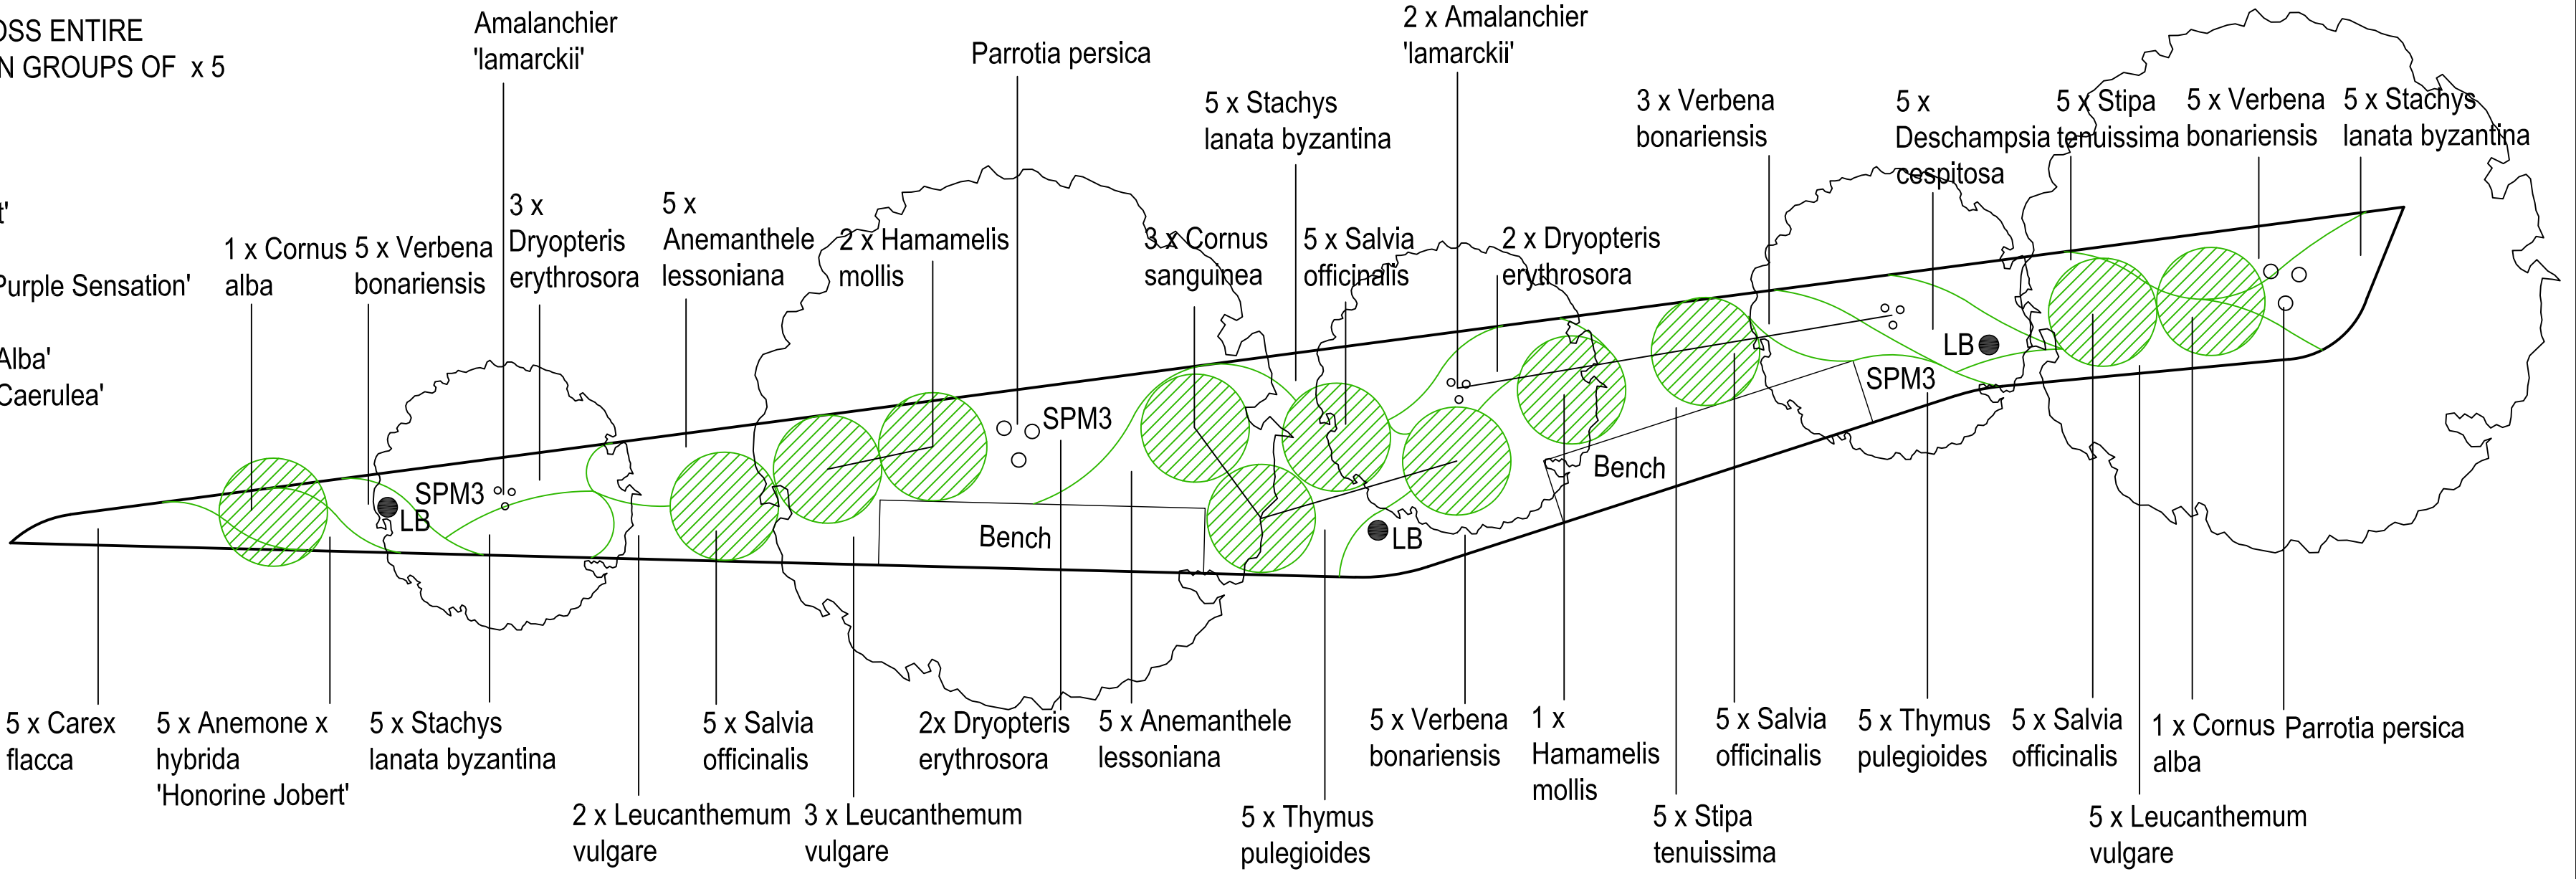

PLANTING ZONE 1 - SPM3

1:50

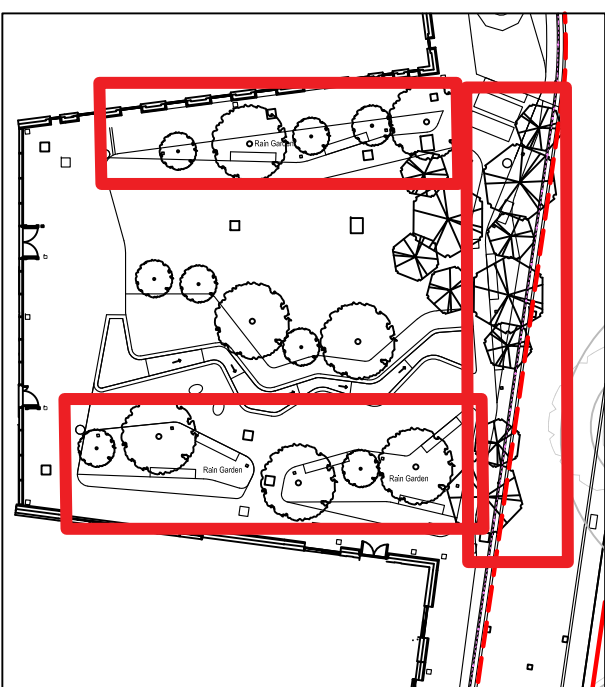

Key Plan, 1:500 Planting Zone 1, 2 & 3

BUILDING DESIGN PARTNERSHIP SHALL HAVE NO RESPONSIBILITY FOR ANY USE MADE OF THIS DOCUMENT OTHER THAN FOR THAT WHICH IT WAS PREPARED AND ISSUED.
ALL DIMENSIONS SHOULD BE CHECKED ON SITE.
DO NOT SCALE FROM THIS DRAWING
ANY DRAWING ERRORS OR DIVERGENCIES SHOULD BE BROUGHT TO THE ATTENTION OF BUILDING DESIGN PARTNERSHIP AT THE ADDRESS SHOWN BELOW.
DRAWINGS SHALL BE READ IN CONJUNCTION WITH THE FOLLOWING BEFORE WORK COMMENCES:
• THE CDM DESIGN ISSUES REGISTER
• THE BDP RISK SERIES OF DRAWINGS
• THE PROJECT CDM RISK REGISTER


NOTES

- PLANTING PLAN
PLANTING
- Proposed Trees
 - Proposed Multi-Stem Trees
 - Planting (SPM2/SPM3/SPM4)
 - Shrub
 - Species Rich Meadow Grass
 - Amenity Grass
 - Lighting Bollard

Note, to be read in conjunction with:
Landscape Masterplan
ECMWF-BDP-LA-ZZ-DR-L-000100
Soft Landscape GA 1 of 2
ECMWF-BDP-LA-ZZ-DR-L-000300
Soft Landscape GA 2 of 2
ECMWF-BDP-LA-ZZ-DR-L-000301
Landscape Hard and Soft Materials Specification
ECMWF-BDP-LA-ZZ-SP-L-001001
Planting sizes and specification shown on Planting Schedule
ECMWF-BDP-LA-ZZ-SH-L-001001
Typical Details - Soft Landscape and Tree Pit 1 of 2
ECMWF-BDP-LA-ZZ-DR-L-000600
Landscape Sections
ECMWF-BDP-LA-ZZ-DR-L-000500
ECMWF-BDP-LA-ZZ-DR-L-000501
ECMWF-BDP-LA-ZZ-DR-L-000502
ECMWF-BDP-LA-ZZ-DR-L-000503
ECMWF-BDP-LA-ZZ-DR-L-000505
Proposed tree species and sizes shown on:
Tree Strategy Plan GA 1 of 2
ECMWF-BDP-LA-ZZ-DR-L-000400
Tree Strategy Plan GA 2 of 2
ECMWF-BDP-LA-ZZ-DR-L-000401
For Bulb Planting, refer to:
Planting Schedule
ECMWF-BDP-LA-ZZ-SH-L-001001
Soft Landscape GA 1 of 2
ECMWF-BDP-LA-ZZ-DR-L-000300
Soft Landscape GA 2 of 2
ECMWF-BDP-LA-ZZ-DR-L-000301
Paving to be made good around planter edges.
Landscape Architect to review setting out of plants onsite before planting.

P03- Stage 4 Security Perimeter Change	VK	LD	13/09/24
P02- Stage 4 FINAL	VK	LD	10/05/24
P01- Stage 4 Issue	VK	MS	08/03/24

REVISION	DESCRIPTION	DRAWN	CHECKED	DATE
----------	-------------	-------	---------	------

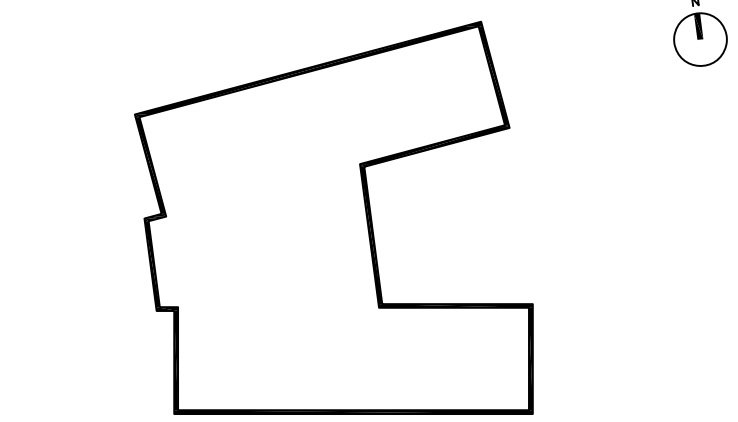

BDP.

16 Brewhouse Yard
Clerkenwell
London
EC1V 4LJ
United Kingdom
T +44 (0)20 7812 8000
www.bdp.com

PROJECT TITLE	ECMWF
REF. OR NUMBER	P3002898
DRAWING TITLE	Planting Detail Layout - Wilderness Garden
SCALE	@ A1
DATE	08/03/24
REVISION	P03


BULB PLANTING - ACROSS ENTIRE PLANTED AREA 19m2, IN GROUPS OF x 4 - 5

- 12 x Narcissus Thalia
- 12 x Tulip 'Spring Green'
- 12 x Tulip 'Queen of Night'
- 12 x Galanthus nivalis
- 12 x Allium hollandicum 'Purple Sensation'
- 12 x Allium karataviense
- 12 x Camassia leichtlinii 'Alba'
- 12 x Camassia leichtlinii 'Caerulea'

Shrub and Perennial Mix 01 (SPM1):

- Ligustrum vulgare
- Ilex aquifolium
- Crataegus monogyna
- Carpinus betulus

Planted in groups of 5 to form a dense planting boundary

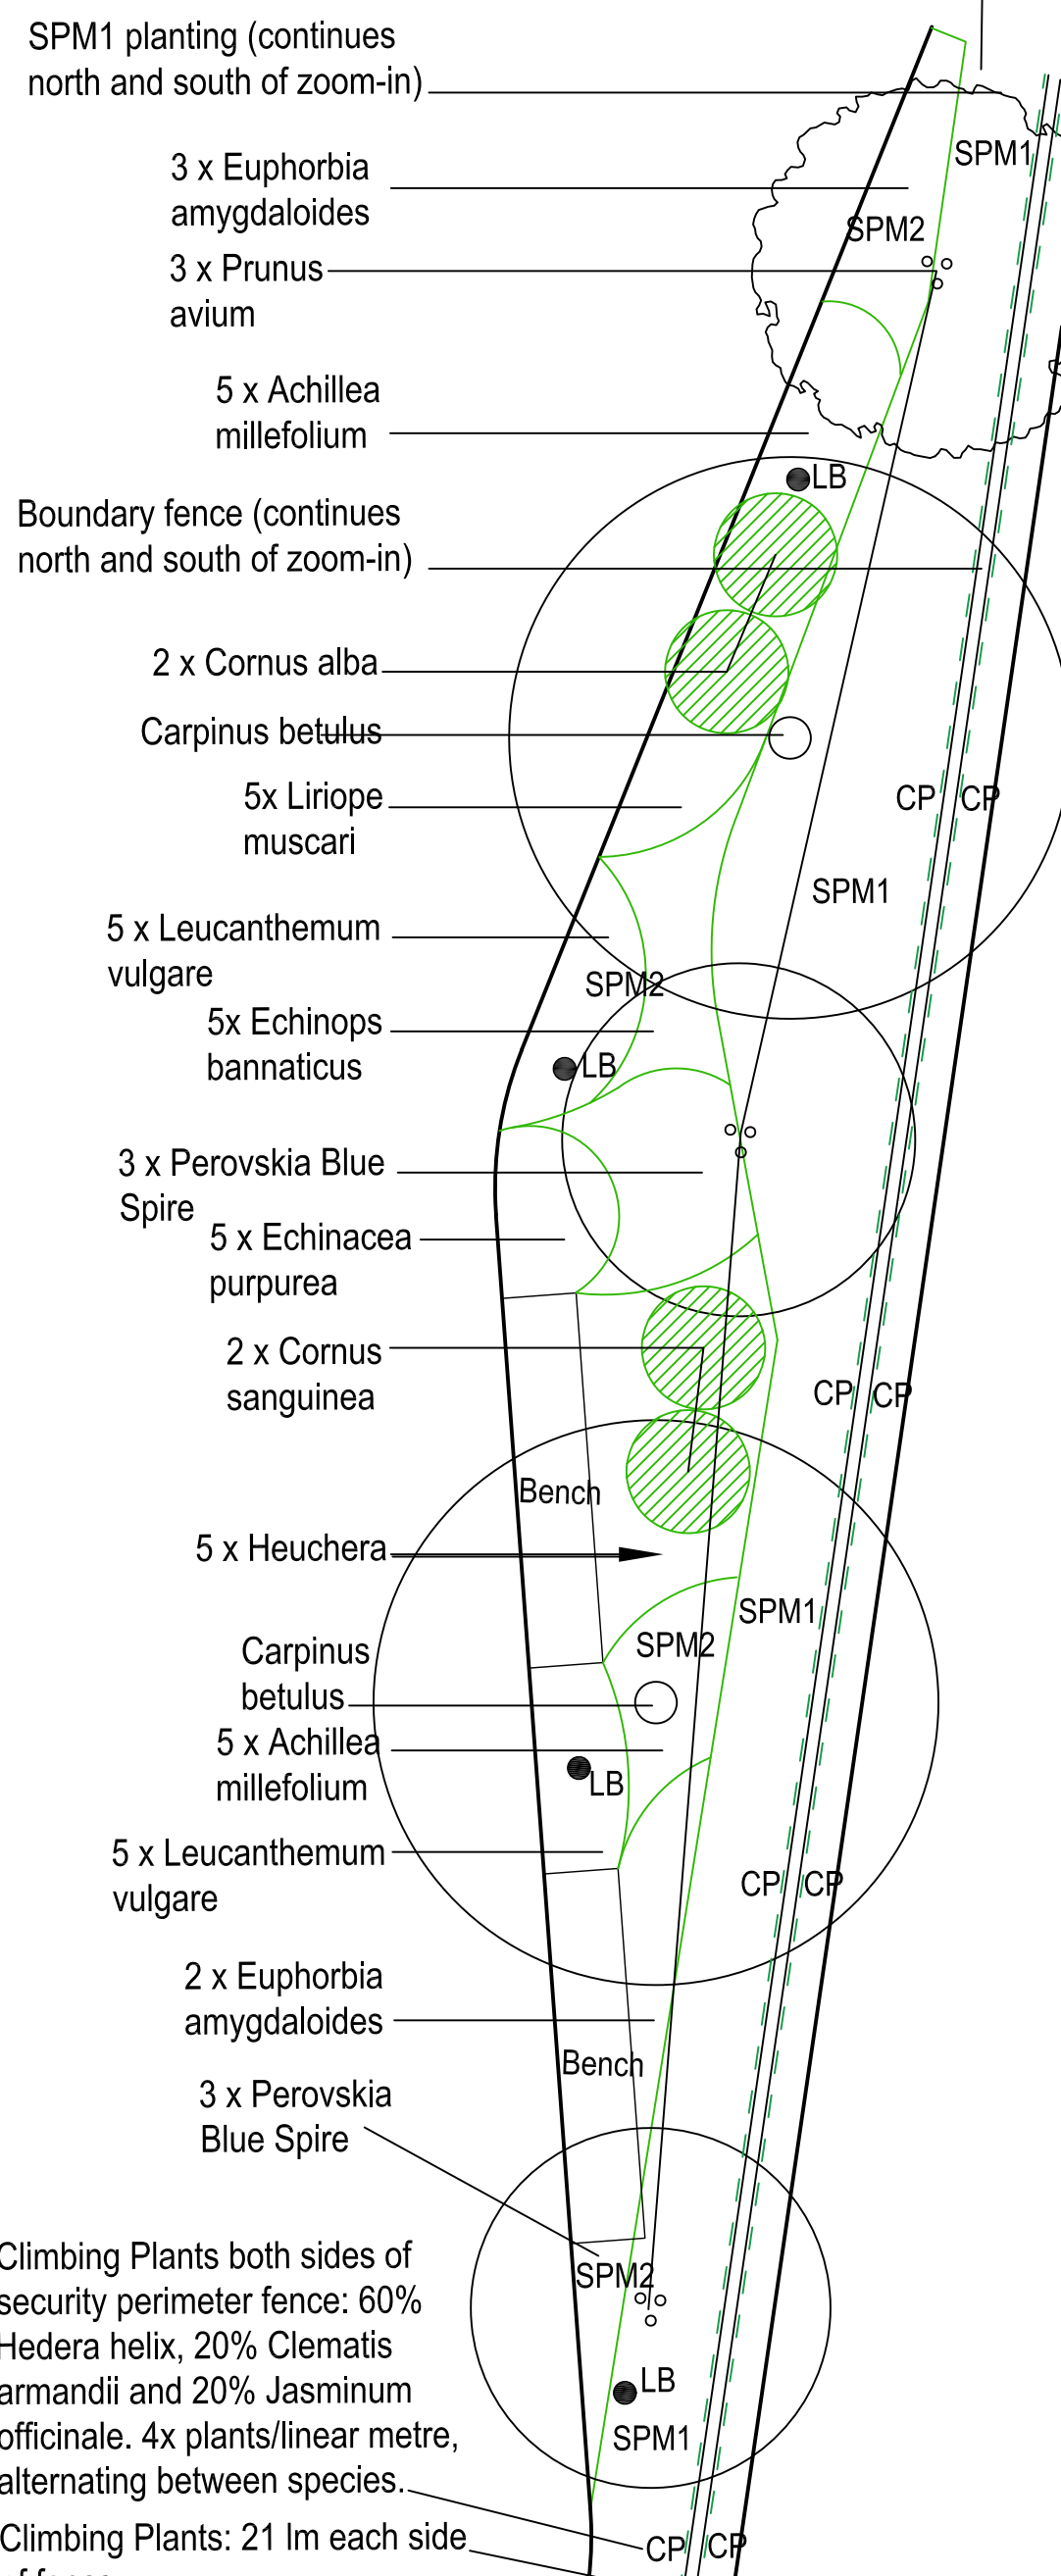

PLANTING ZONE 4 - SPM1 AND SPM2

1:60

Climbing Plants both sides of security perimeter fence: 60% Hedera helix, 20% Clematis armandii and 20% Jasminum officinale. 4x plants/linear metre, alternating between species.
Climbing Plants: 21 lm each side of fence

BULB PLANTING - ACROSS ENTIRE PLANTED AREA 31m2, IN GROUPS OF x5

- 25 x Narcissus Thalia
- 25 x Tulip 'Spring Green'
- 25 x Tulip 'Queen of Night'
- 25 x Galanthus nivalis
- 25 x Camassia leichtlinii 'Alba'
- 25 x Camassia leichtlinii 'Caerulea'

PLANTING ZONE 2 - SPM3

1:50

BULB PLANTING - ACROSS ENTIRE PLANTED AREA 40m2, IN GROUPS OF x5

- 33 x Narcissus Thalia
- 33 x Tulip 'Spring Green'
- 33 x Tulip 'Queen of Night'
- 33 x Galanthus nivalis
- 33 x Camassia leichtlinii 'Alba'
- 33 x Camassia leichtlinii 'Caerulea'

PLANTING ZONE 3 - SPM3

1:50