BULB PLANTING - SPM2 114m2, IN GROUPS OF x 5

95 x Narcissus Thalia
95 x Galanthus nivalis
95 x Allium hollandicum 'Purple Sensation'
95 x Allium karataviense
95 x Camassia leichtlinii 'Alba'
95 x Camassia leichtlinii 'Caerulea'

BULB PLANTING - MEADOW GRASS 136m2, IN GROUPS OF x 5

340 x Narcissus Thalia
340 x Galanthus nivalis

Shrub and Perennial Mix 01 (SPM1), total area 145m2:


181 x Ligustrum vulgare
181 x Ilex aquifolium
181 x Crataegus monogyna
181 x Carpinus betulus

Planted in groups of 5 to form a dense planting boundary

Climbing Plants both sides of security perimeter fence: 60% Hedera helix, 20% Clematis armandii and 20% Jasminum officinale. 4x plants/ linear metre, alternating between species


Climbing Plants: 72 lm each side of fence

Shrub and Perennial Mix 01. (SPM1) Planted in groups of 5 to form a dense planting boundary, 500mm (width) offset from the outer edge of the demise/ fence line.

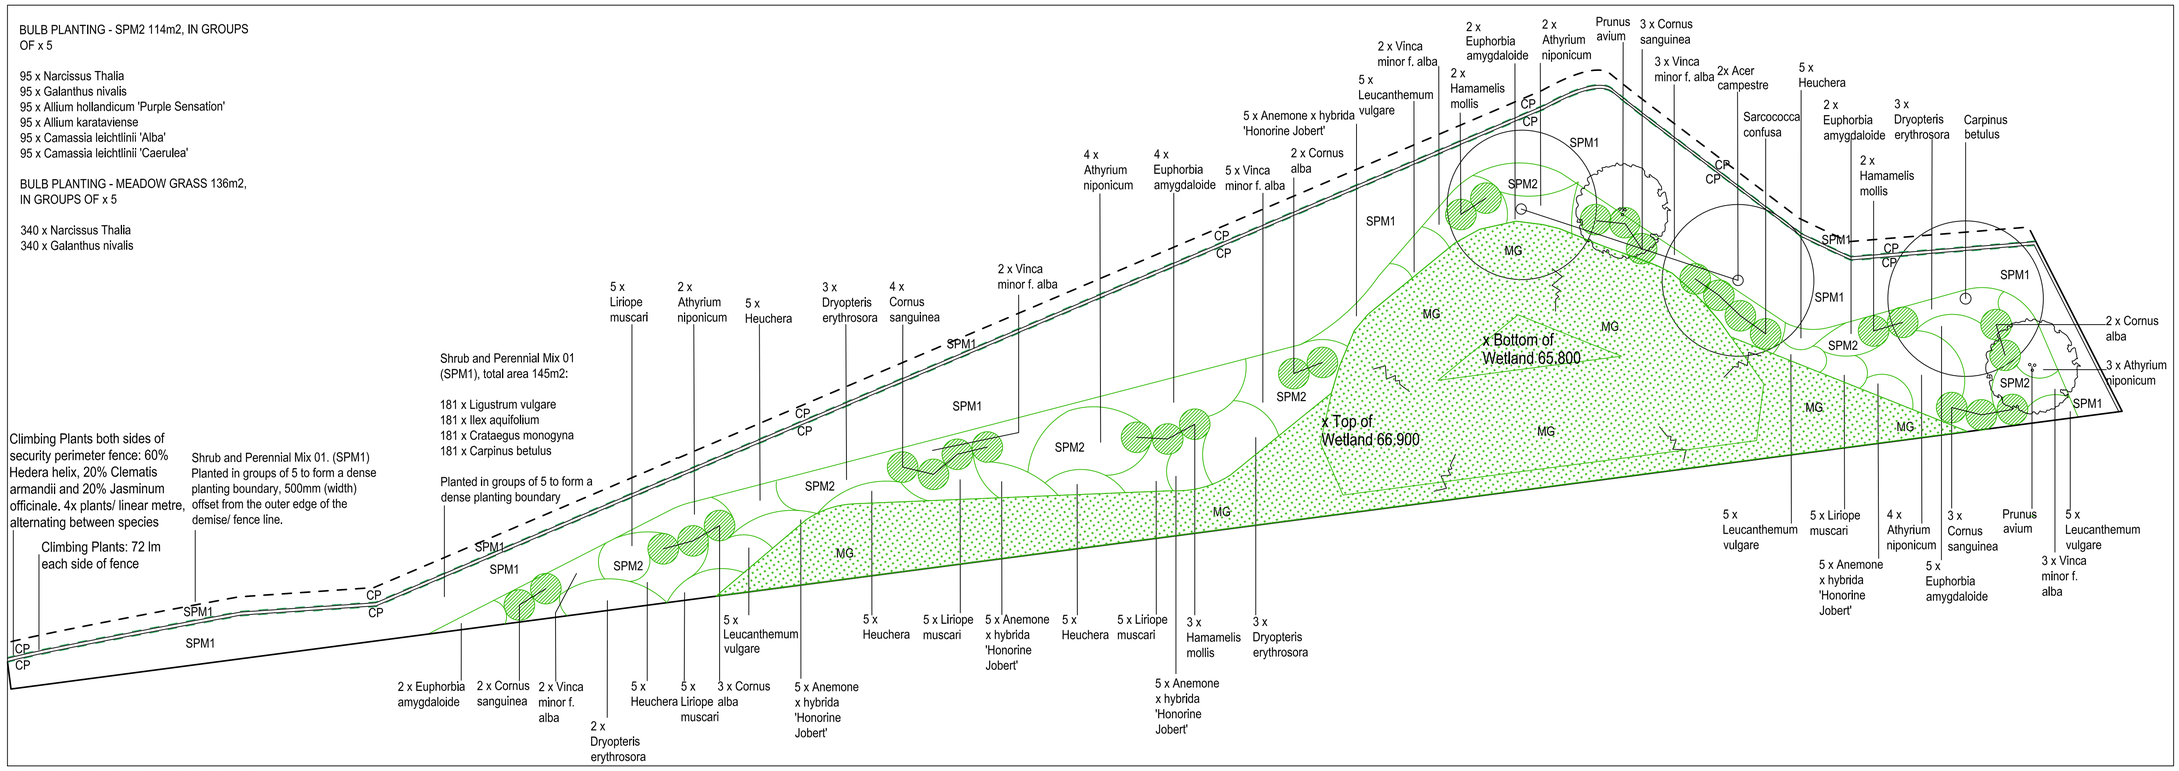


PLANTING ZONE 1 - SPM1 AND SPM2


1:100

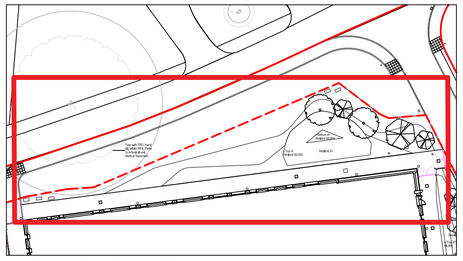

Key Plan, 1:500 Planting Zone 1

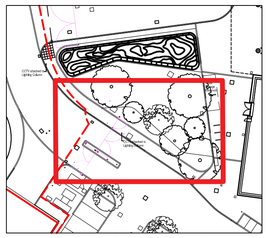

Key Plan, 1:500 Planting Zone 2

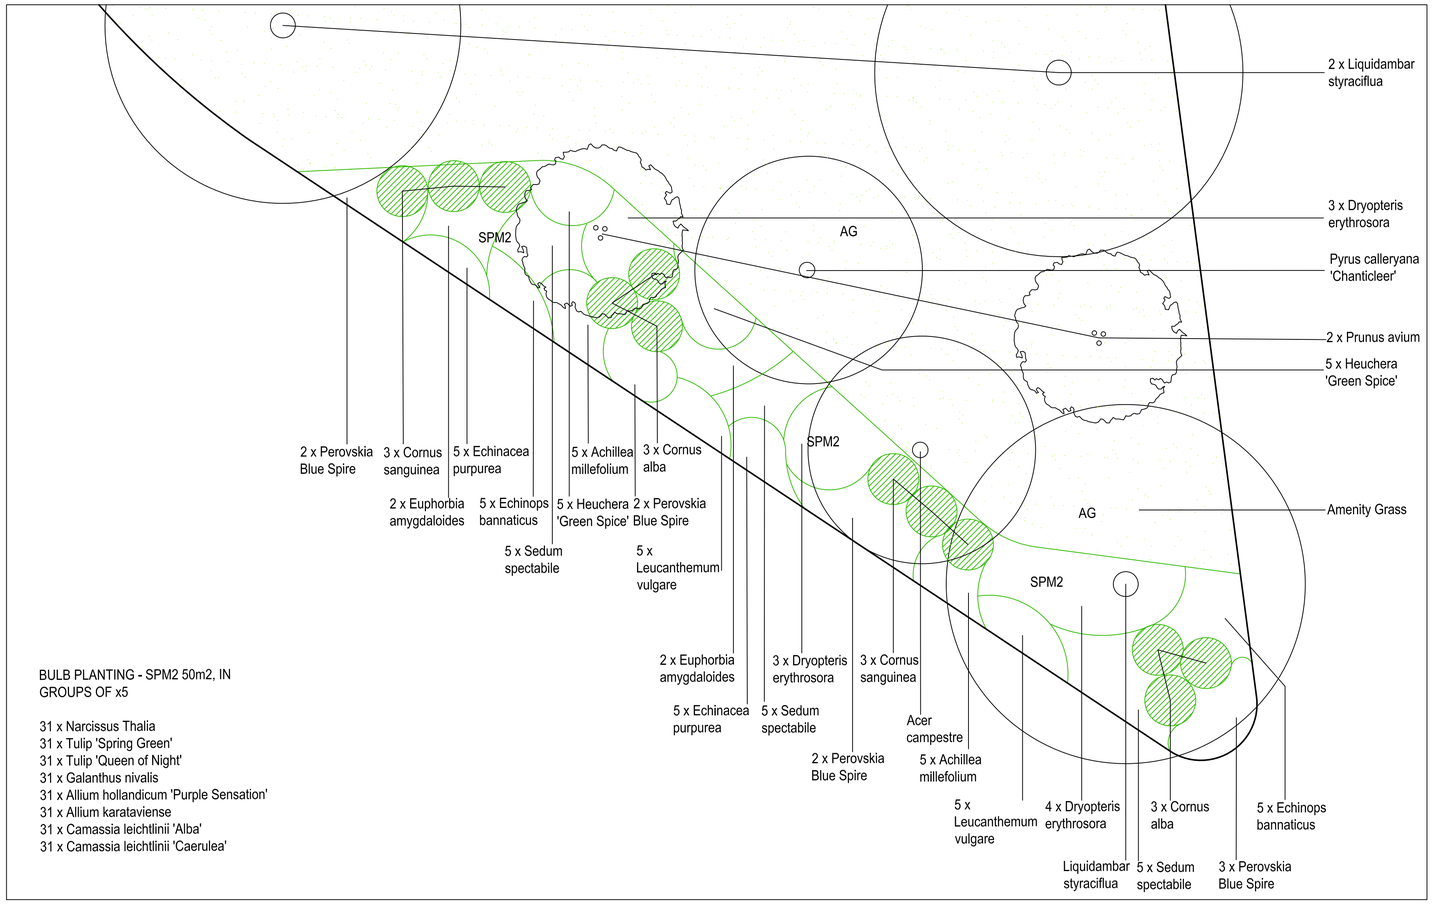

BULB PLANTING - SPM2 50m2, IN GROUPS OF x5

31 x Narcissus Thalia
31 x Tulip 'Spring Green'
31 x Tulip 'Queen of Night'
31 x Galanthus nivalis
31 x Allium hollandicum 'Purple Sensation'
31 x Allium karataviense
31 x Camassia leichtlinii 'Alba'
31 x Camassia leichtlinii 'Caerulea'

PLANTING ZONE 2 - SPM2 AND AG

1:60

BUILDING DESIGN PARTNERSHIP SHALL HAVE NO RESPONSIBILITY FOR ANY USE MADE OF THIS DOCUMENT OTHER THAN FOR THAT WHICH IT WAS PREPARED AND ISSUED.

ALL DIMENSIONS SHOULD BE CHECKED ON SITE.

DO NOT SCALE FROM THIS DRAWING

ANY DRAWING ERRORS OR DIVERGENCIES SHOULD BE BROUGHT TO THE ATTENTION OF BUILDING DESIGN PARTNERSHIP AT THE ADDRESS SHOWN BELOW.

DRAWINGS SHALL BE READ IN CONJUNCTION WITH THE FOLLOWING BEFORE WORK COMMENCES:
- THE CDM DESIGN ISSUES REGISTER
- THE BDP RISK SERIES OF DRAWINGS
- THE PROJECT CDM RISK REGISTER

NOTES

PLANTING PLAN

PLANTING

- Proposed Trees
- Proposed Multi-Stem Trees
- Planting (SPM2/SPM3/SPM4)
- Shrub
- MG Species Rich Meadow Grass
- AG Amenity Grass
- LB Lighting Bollard

Note, to be read in conjunction with:
Landscape Masterplan
ECMWF-BDP-LA-ZZ-DR-L-000100
Soft Landscape GA 1 of 2
ECMWF-BDP-LA-ZZ-DR-L-000300
Soft Landscape GA 2 of 2
ECMWF-BDP-LA-ZZ-DR-L-000301
Landscape Hard and Soft Materials Specification
ECMWF-BDP-LA-ZZ-SP-L-001001
Planting sizes and specification shown on Planting Schedule
ECMWF-BDP-LA-ZZ-SH-L-001001
Typical Details - Soft Landscape and Tree Pit 1 of 2
ECMWF-BDP-LA-ZZ-DR-L-000600
Landscape Sections
ECMWF-BDP-LA-ZZ-DR-L-000500
ECMWF-BDP-LA-ZZ-DR-L-000501
ECMWF-BDP-LA-ZZ-DR-L-000502
ECMWF-BDP-LA-ZZ-DR-L-000503
ECMWF-BDP-LA-ZZ-DR-L-000505

Proposed tree species and sizes shown on:
Tree Strategy Plan GA 1 of 2
ECMWF-BDP-LA-ZZ-DR-L-000400
Tree Strategy Plan GA 2 of 2
ECMWF-BDP-LA-ZZ-DR-L-000401


For Bulb Planting, refer to:
Planting Schedule
ECMWF-BDP-LA-ZZ-SH-L-001001
Soft Landscape GA 1 of 2
ECMWF-BDP-LA-ZZ-DR-L-000300
Soft Landscape GA 2 of 2
ECMWF-BDP-LA-ZZ-DR-L-000301

Paving to be made good around planter edges.

Landscape Architect to review setting out of plants onsite before planting.

REVISION	DESCRIPTION	DRAWN	CHECKED	DATE
P03	Stage 4 Security Perimeter Change	VK	LD	13/09/24
P02	Stage 4 FINAL	VK	LD	10/05/24
P01	Stage 4 Issue	VK	MS	08/03/24

KEY PLAN

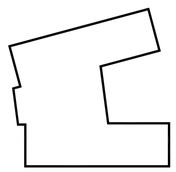

CLIENT

Government Property Agency

BDP.

16 Brewhouse Yard
Clerkenwell
London
EC1V 4LJ
United Kingdom

T +44 (0)20 7812 8000
www.bdp.com

PROJECT TITLE
ECMWF

BDP JOB NUMBER
P3002898

DRAWING TITLE
Planting Detail Layout - North Swale and Arrival Place

SCALE @ A1
Varies

STATUS SUITABILITY
S4

DATE (DD/MM/YY)
08/03/24

DRAWING No.
ECMWF-BDP-LA-ZZ-DR-L-000304

REVISION
P03