




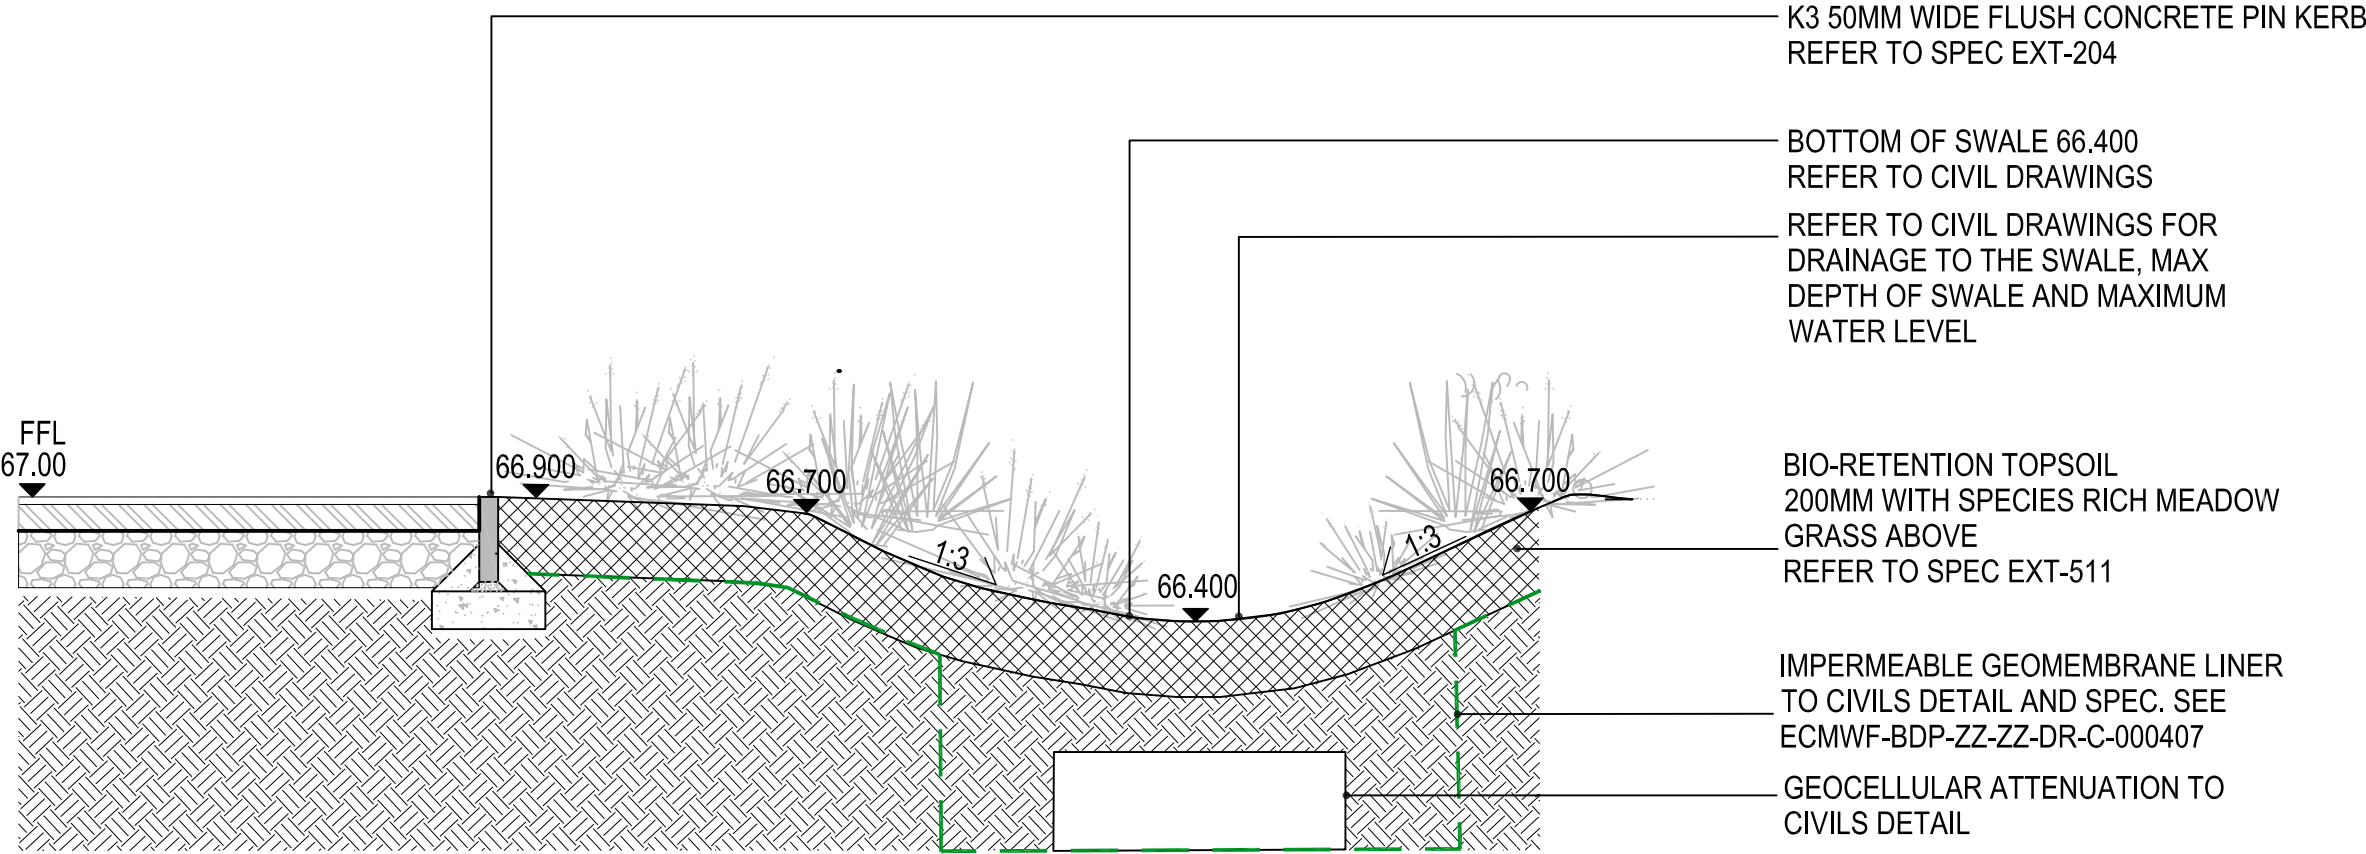


Swale Planting
Typical Section Detail 1:10

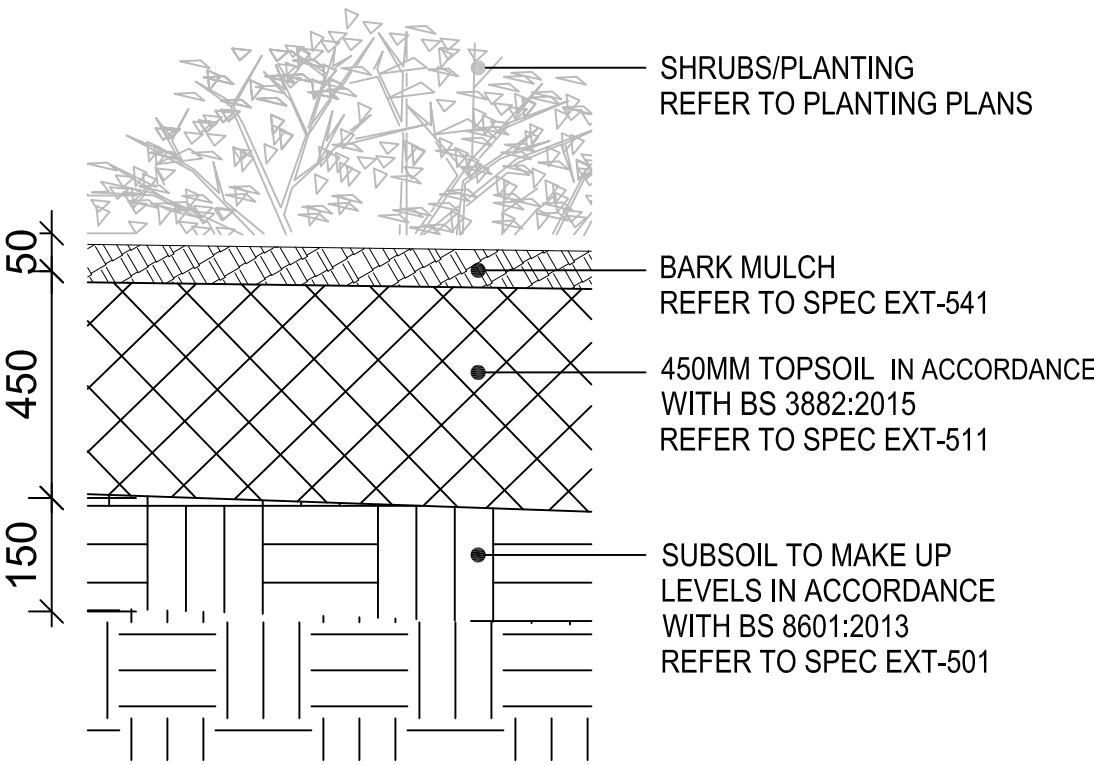

Shrub and Perennial Mixes Detail
1:10

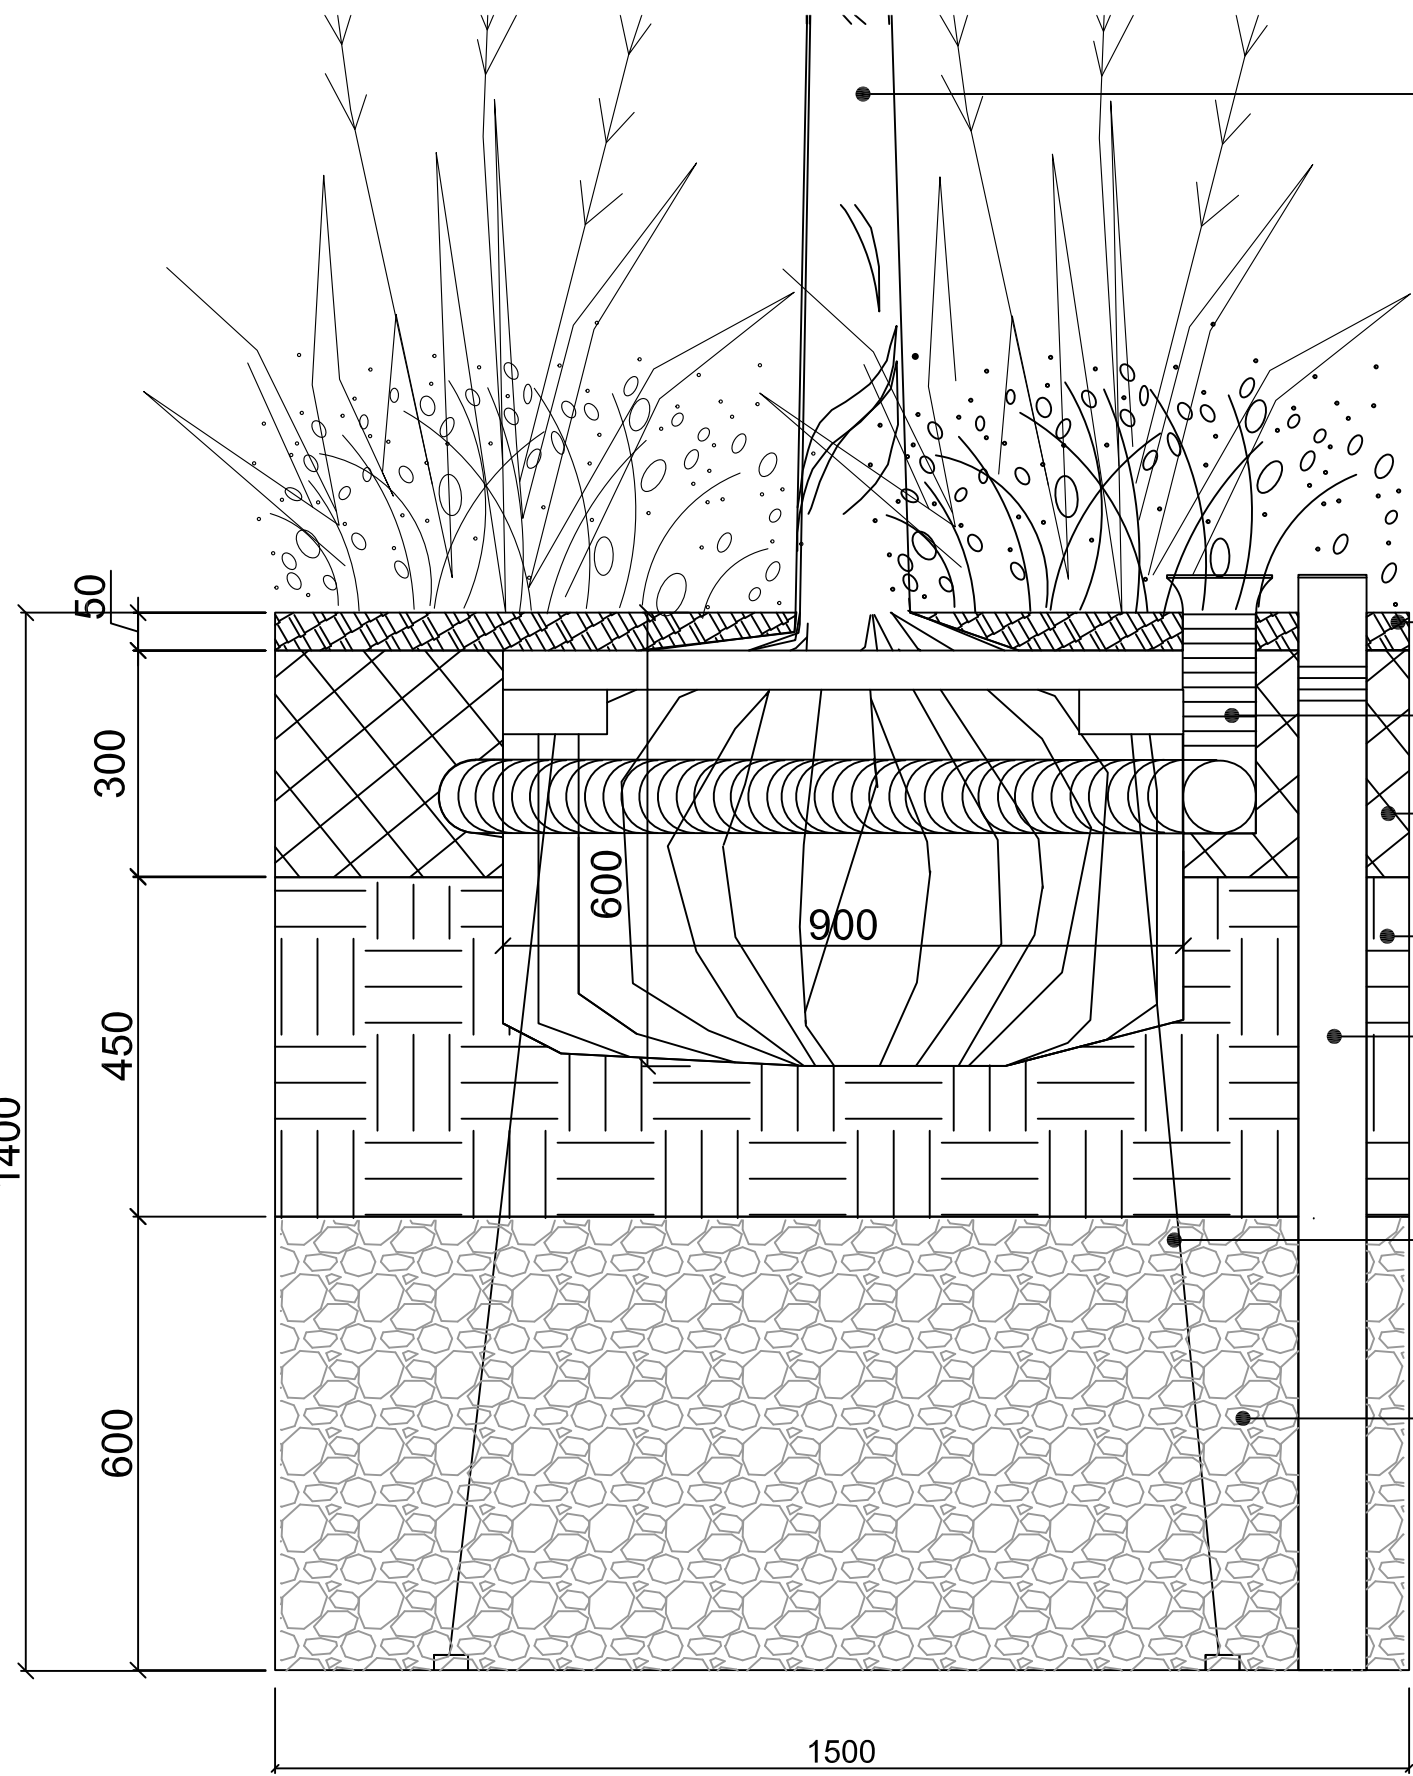


Typical Tree Pit Detail in Soft Landscape Areas
1:10

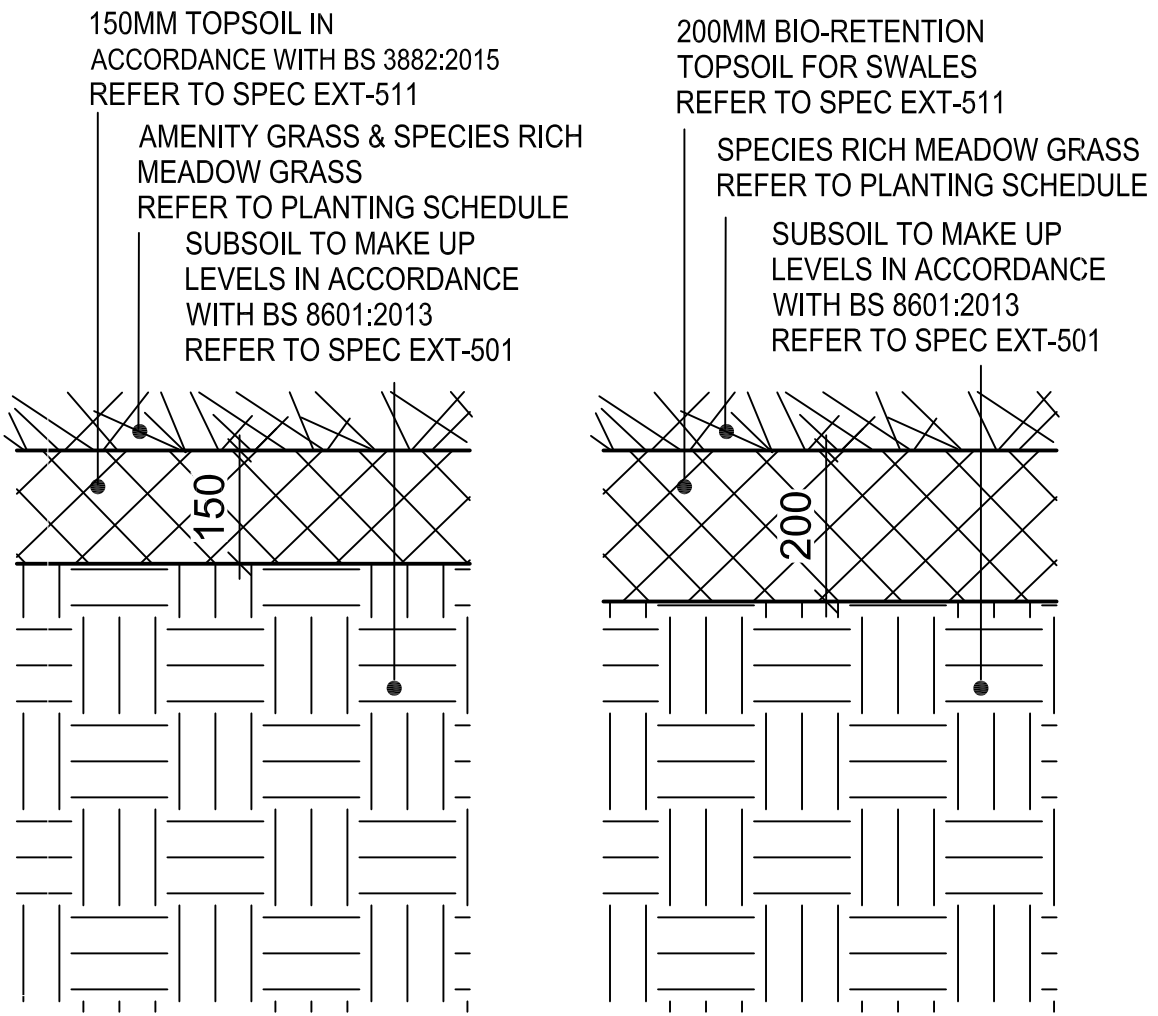


Amenity Grass & Species
Rich Meadow Detail
1:10

Swale Species Rich
Meadow Detail
1:10

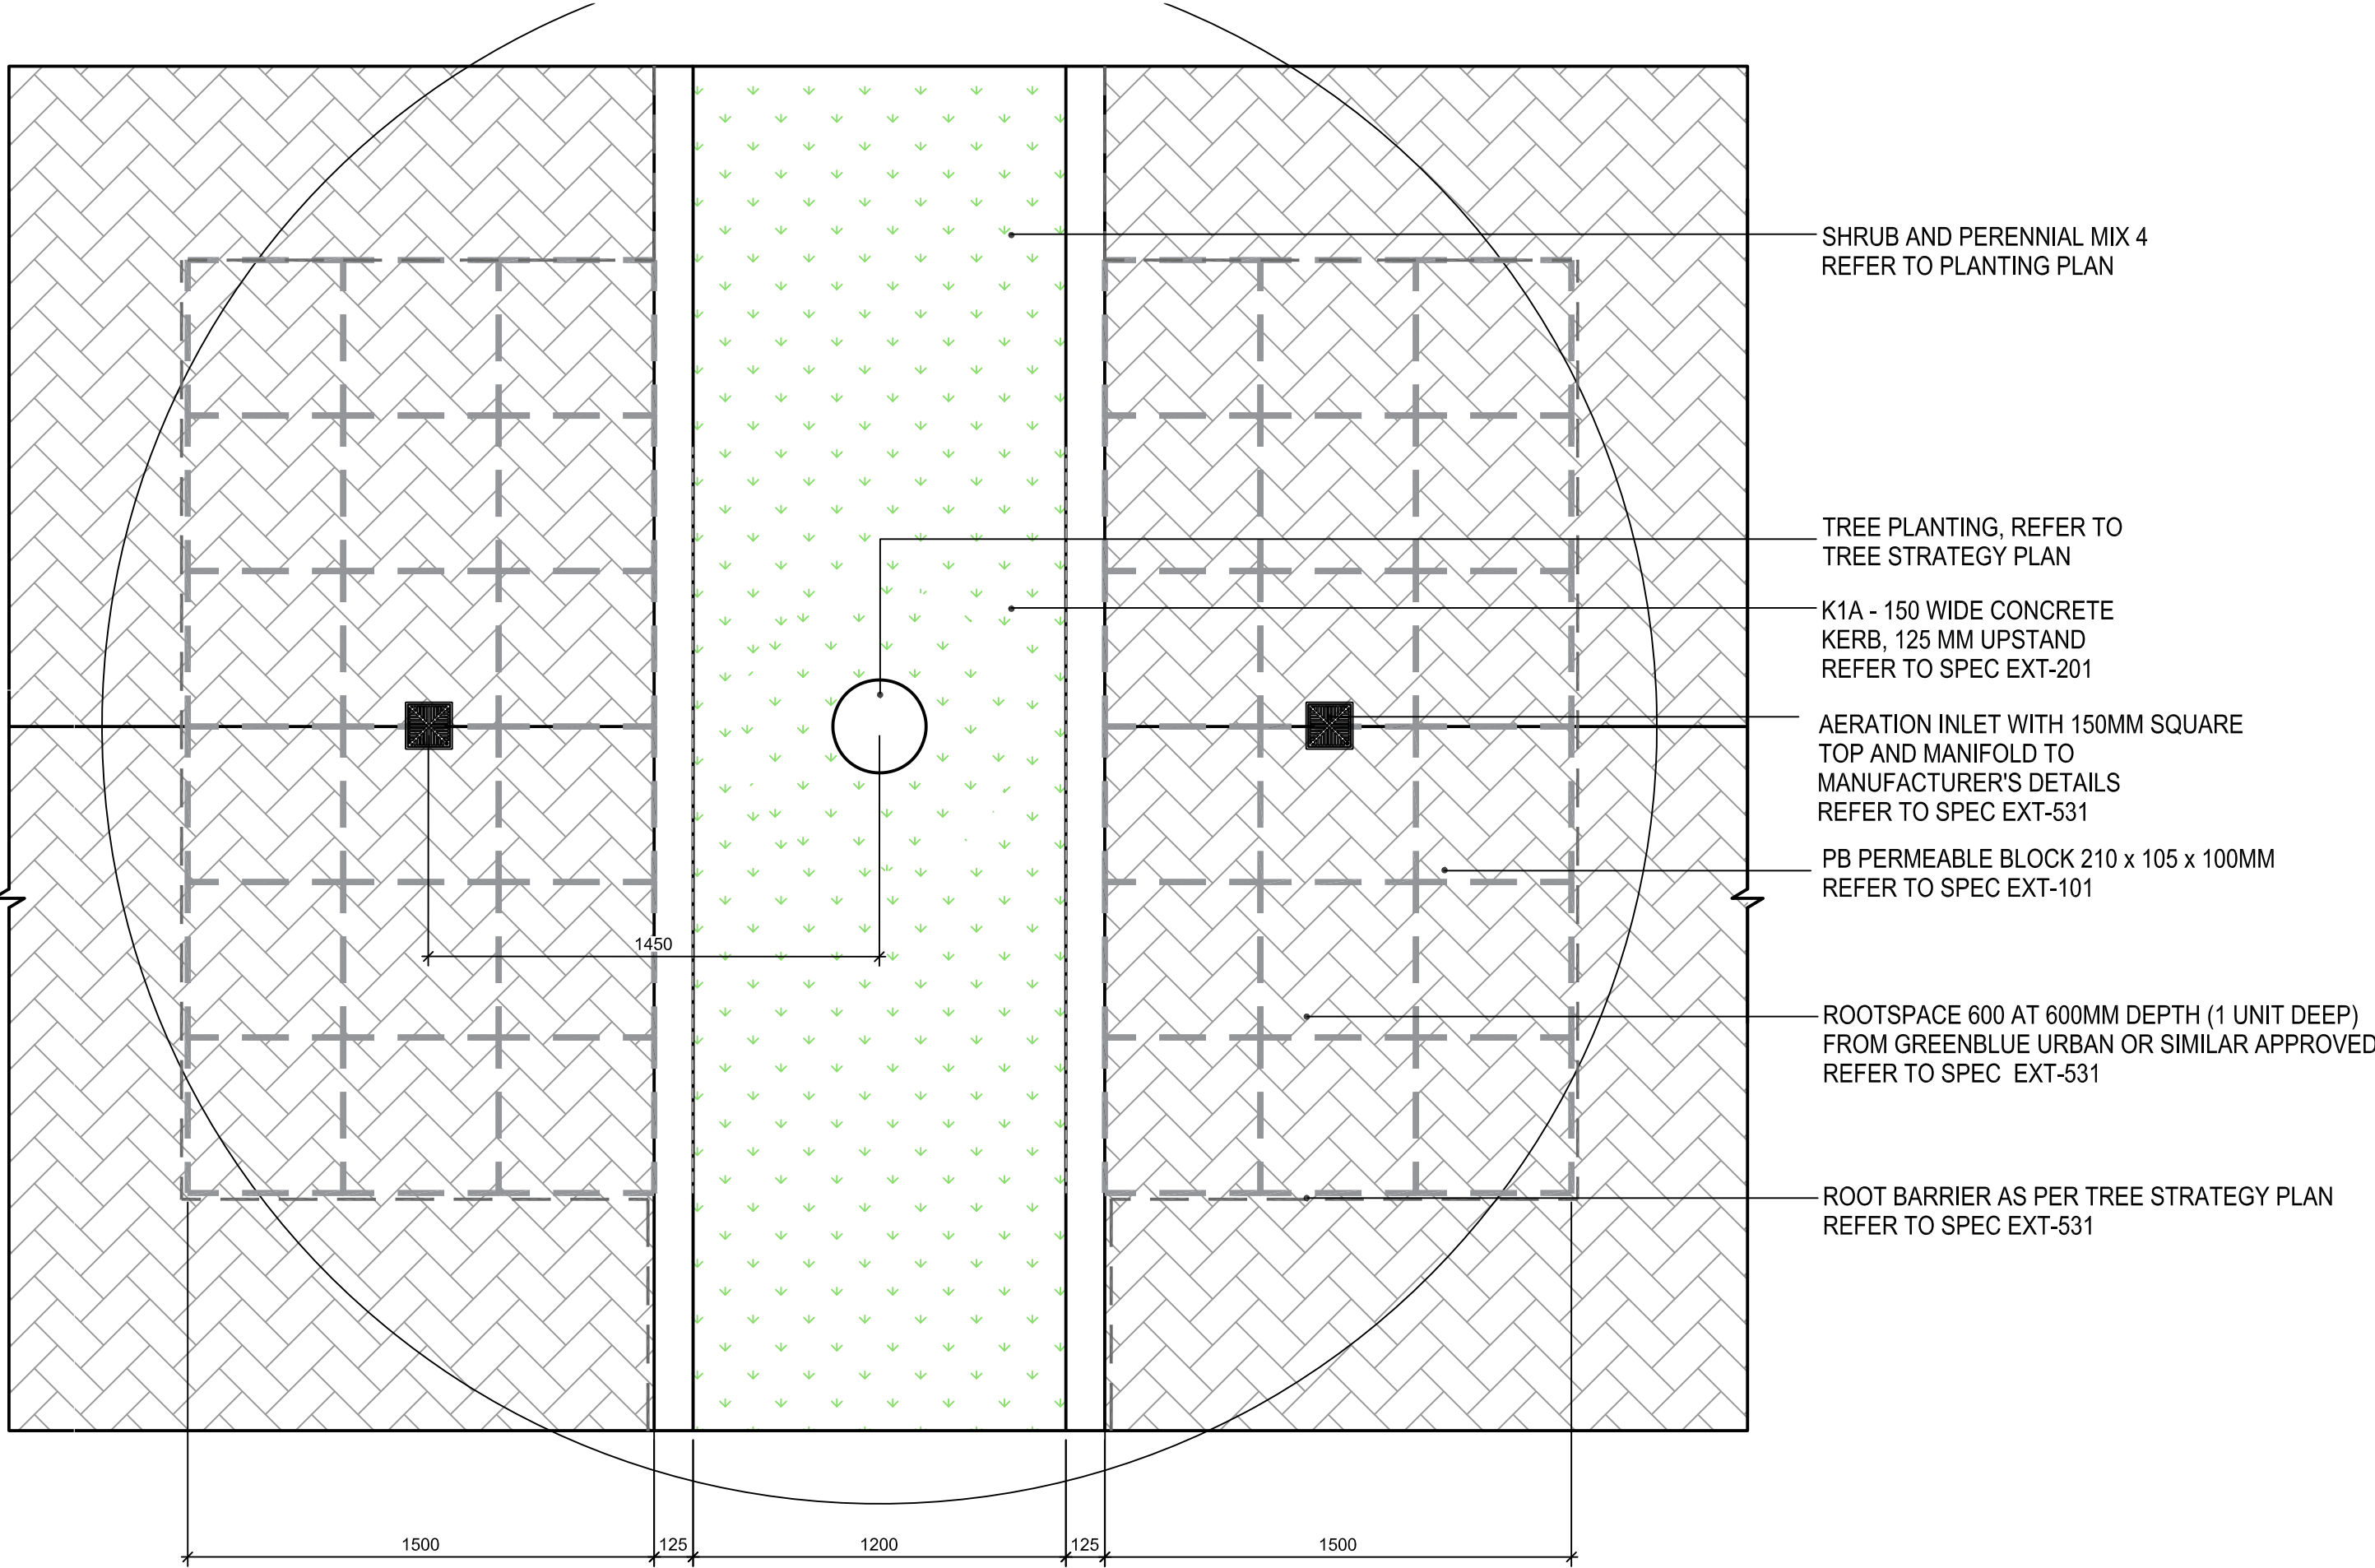

Car Park Tree Trench Planting Detail
Plan
1:20

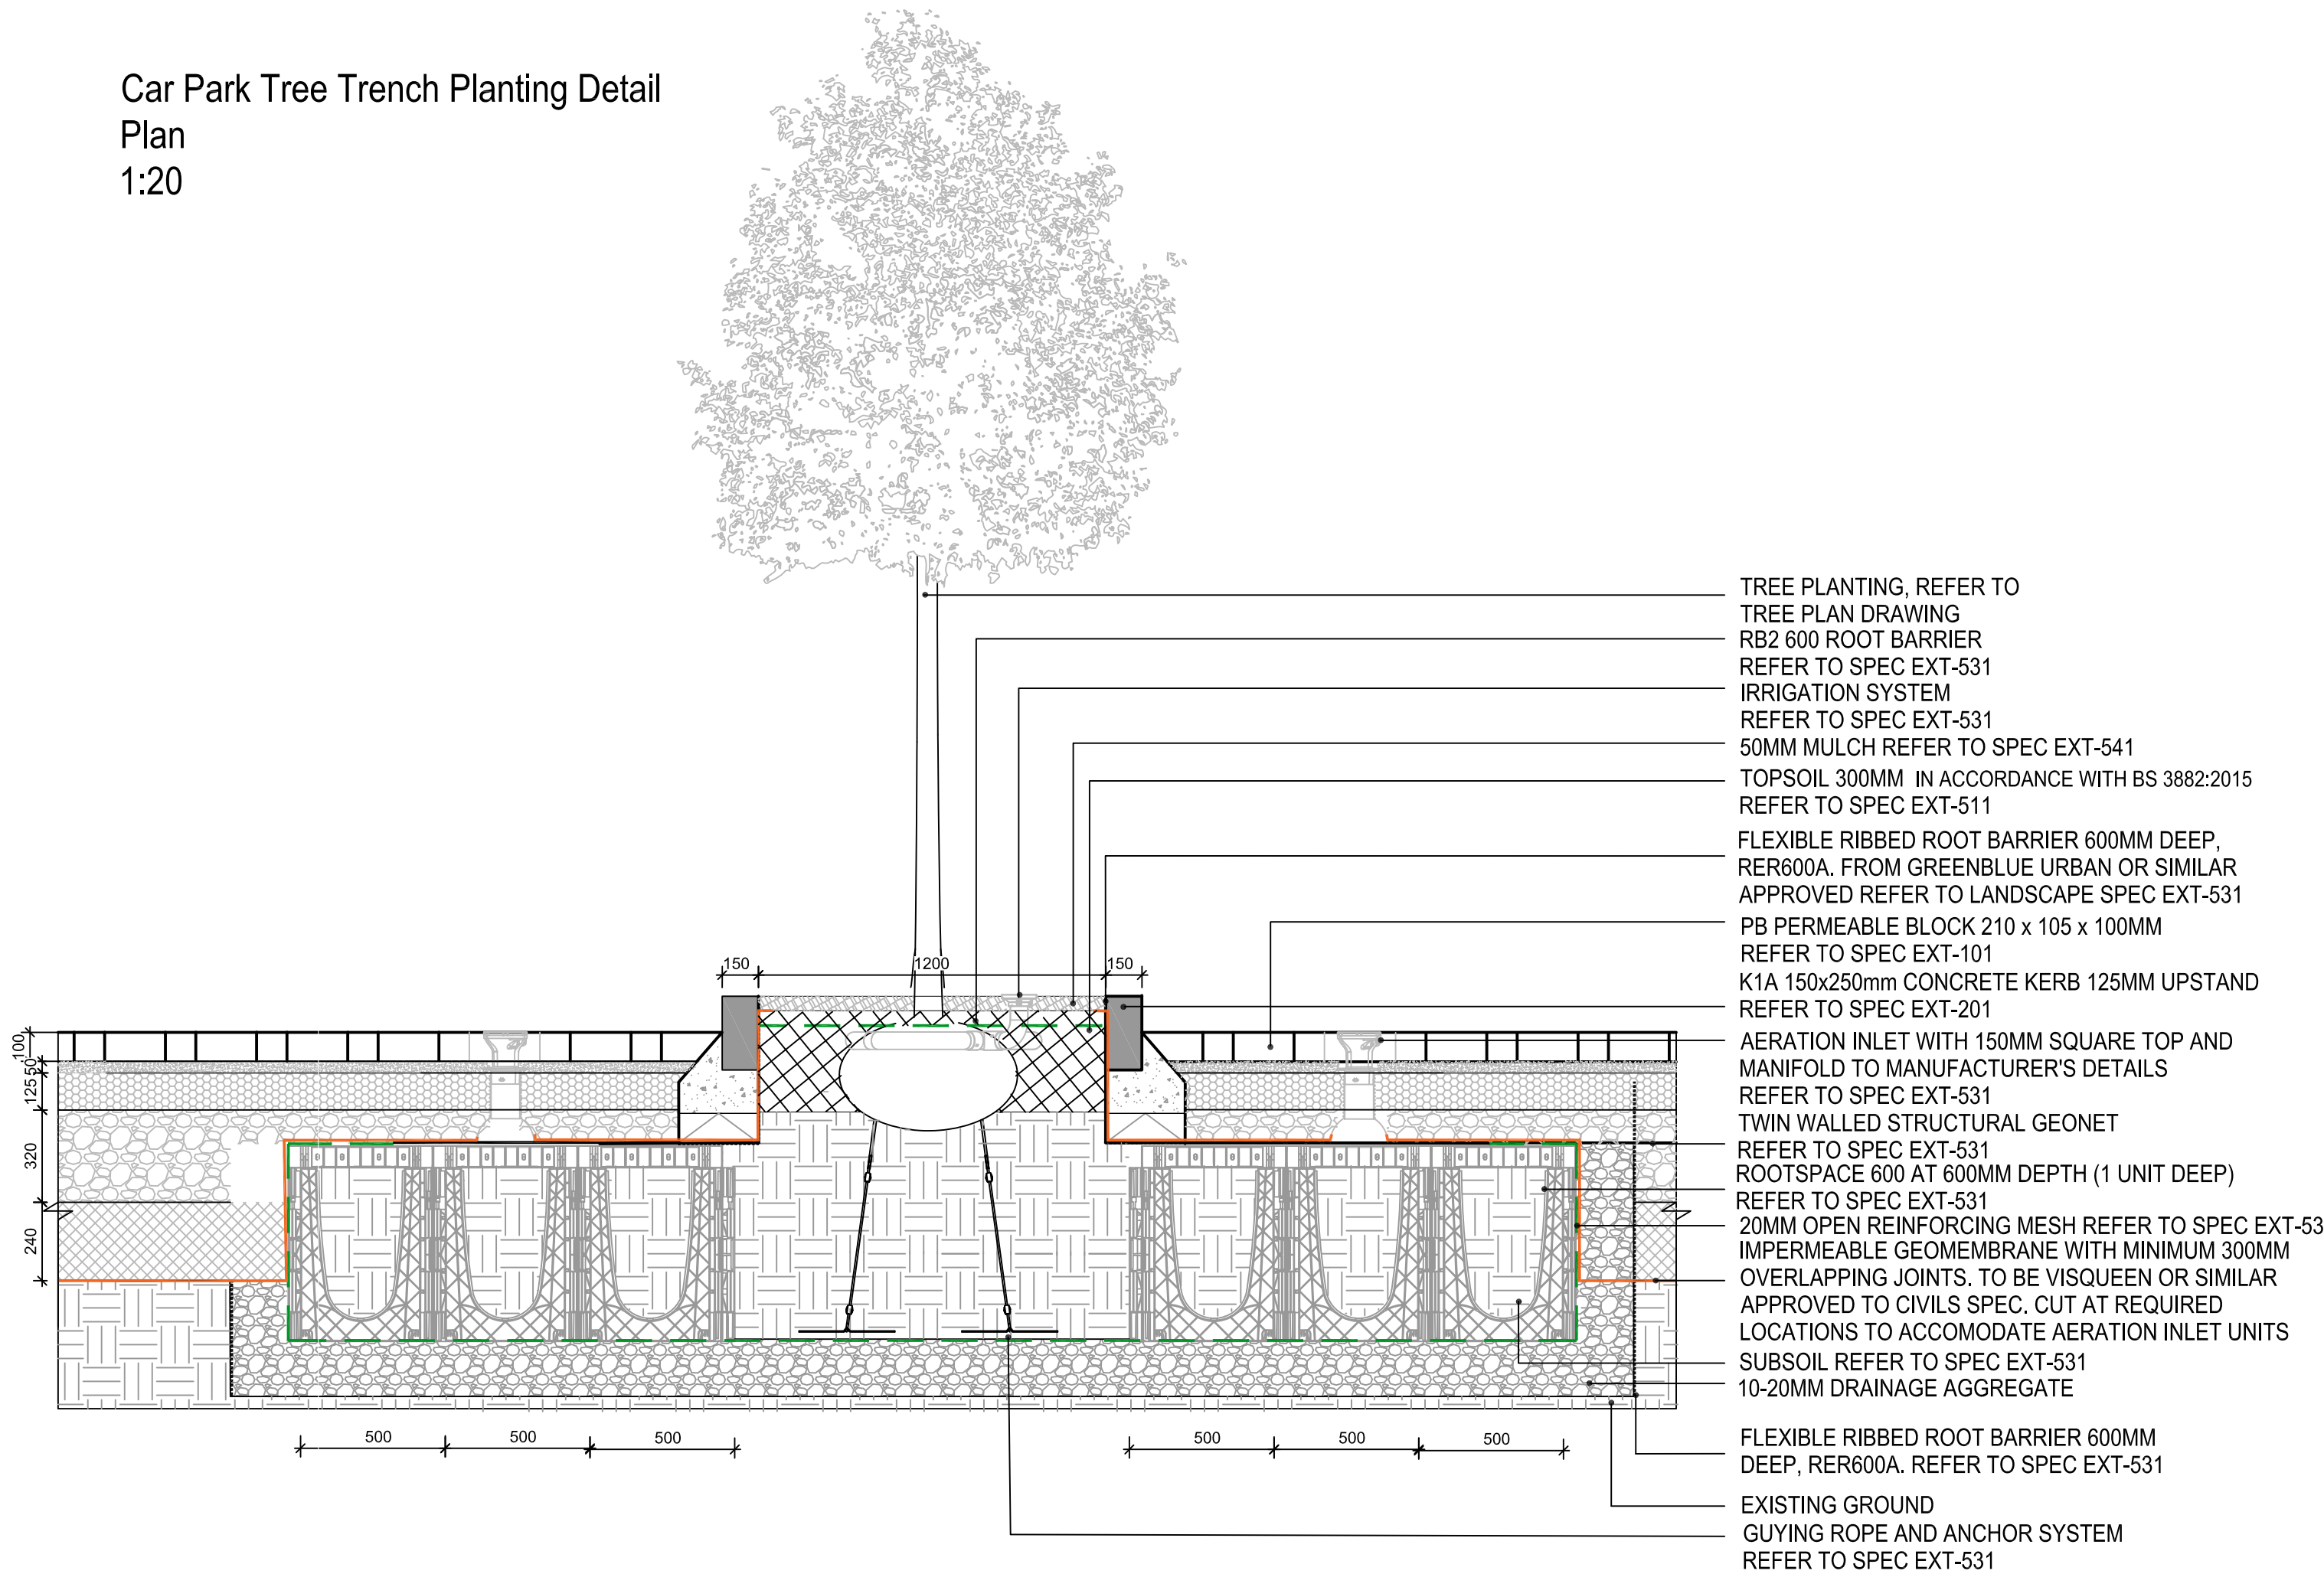

Car Park Tree Trench Planting Detail
1:20

BUILDING DESIGN PARTNERSHIP SHALL HAVE NO RESPONSIBILITY FOR ANY USE MADE OF THIS DOCUMENT OTHER THAN FOR THAT WHICH IT WAS PREPARED AND ISSUED.

ALL DIMENSIONS SHOULD BE CHECKED ON SITE.

DO NOT SCALE FROM THIS DRAWING

ANY DRAWING ERRORS OR DIVERGENCIES SHOULD BE BROUGHT TO THE ATTENTION OF BUILDING DESIGN PARTNERSHIP AT THE ADDRESS SHOWN BELOW.

DRAWINGS SHALL BE READ IN CONJUNCTION WITH THE FOLLOWING BEFORE WORK COMMENCES:

- THE CDM DESIGN ISSUES REGISTER
- THE BDP RISK SERIES OF DRAWINGS
- THE PROJECT CDM RISK REGISTER

NOTES

Note, to be read in conjunction with Landscape Drawings:

Hard Landscape GAs
ECMWF-BDP-LA-ZZ-DR-L-000200
ECMWF-BDP-LA-ZZ-DR-L-000201


Soft Landscape GAs
ECMWF-BDP-LA-ZZ-DR-L-000300
ECMWF-BDP-LA-ZZ-DR-L-000301
Landscape Hard and Soft Materials Specification
ECMWF-BDP-LA-ZZ-SP-L-001001
Planting Schedule
ECMWF-BDP-LA-ZZ-SH-L-001001

To be read in conjunction with Civils Drawings:

Typical Construction Details 4 of 5
ECMWF-BDP-ZZ-ZZ-DR-C-000403
Typical Construction Details 4 of 5
ECMWF-BDP-ZZ-ZZ-DR-C-000404
Typical Details 8 of 12
ECMWF-BDP-ZZ-ZZ-DR-C-000407
Below Ground Drainage Typical Details Sheet 2 of 12
ECMWF-BDP-ZZ-ZZ-DR-C-000401
Specification
ECMWF-BDP-ZZ-ZZ-SP-C-000001

Note: Upon excavation of tree pits - ground water level is to be assessed if water is appearing. Please check with engineer and landscape architect on how to proceed.

P05- Stage 4 Security Perimeter Change	VK	LD	13/09/24
P04- Stage 4 FINAL	FP	LD	10/05/24
P03- Stage 4	FP	MS	08/03/24
P02- Stage 4 Costing WIP	FP	MS	21/12/23
P01- Stage 3 Issue	FP	MS	20/10/23

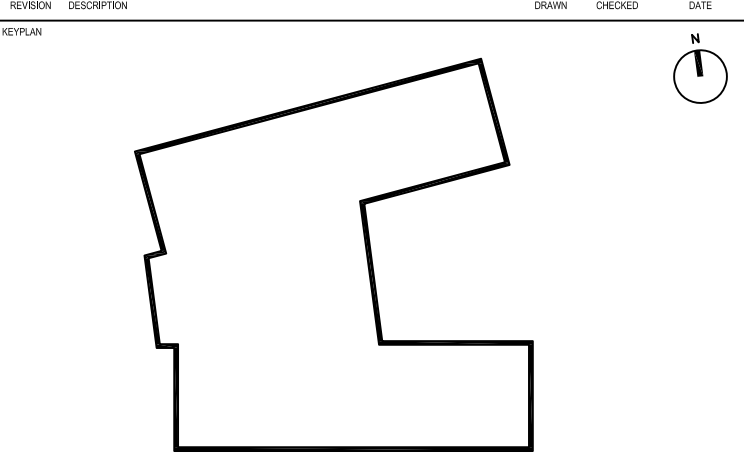

16 Brewhouse Yard
Clerkenwell
London
EC1V 4LJ
United Kingdom

T +44 (0)20 7812 8000
www.bdp.com

PROJECT TITLE	ECMWF
REF OR NUMBER	P3002898
DRAWING TITLE	Typical Details Soft Landscape and Tree Pit 1 of 2
DISCIPLINE	S4
REVISION	ECMWF-BDP-LA-ZZ-DR-L-000600
SCALE	@ A1
DATE	20/10/23
REVISION	P05