

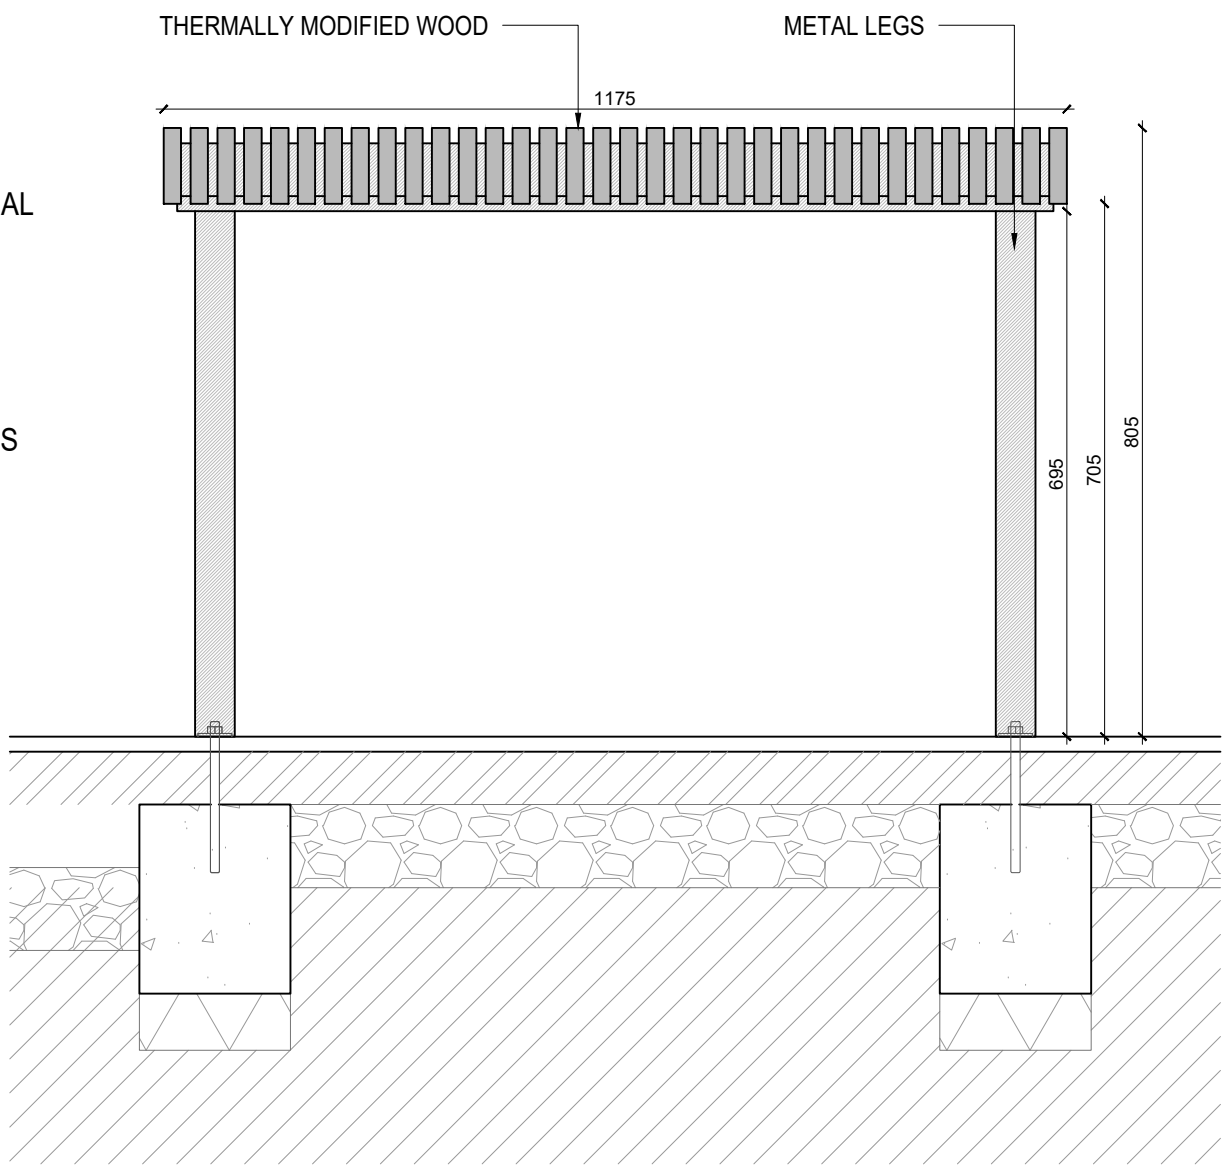



Fixing Typical Detail D - 1:10

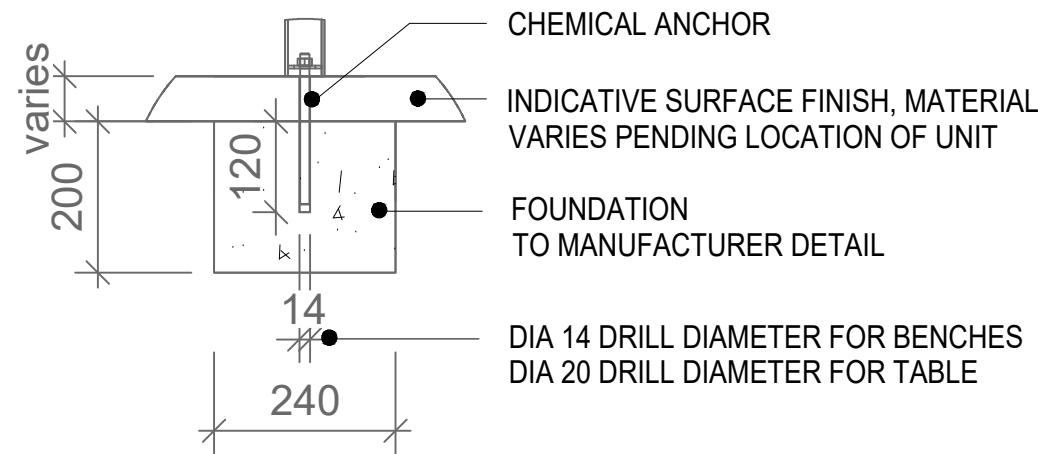


Section
(TA) EXT - 451
Wheelchair accessible table Typical Detail
1:10

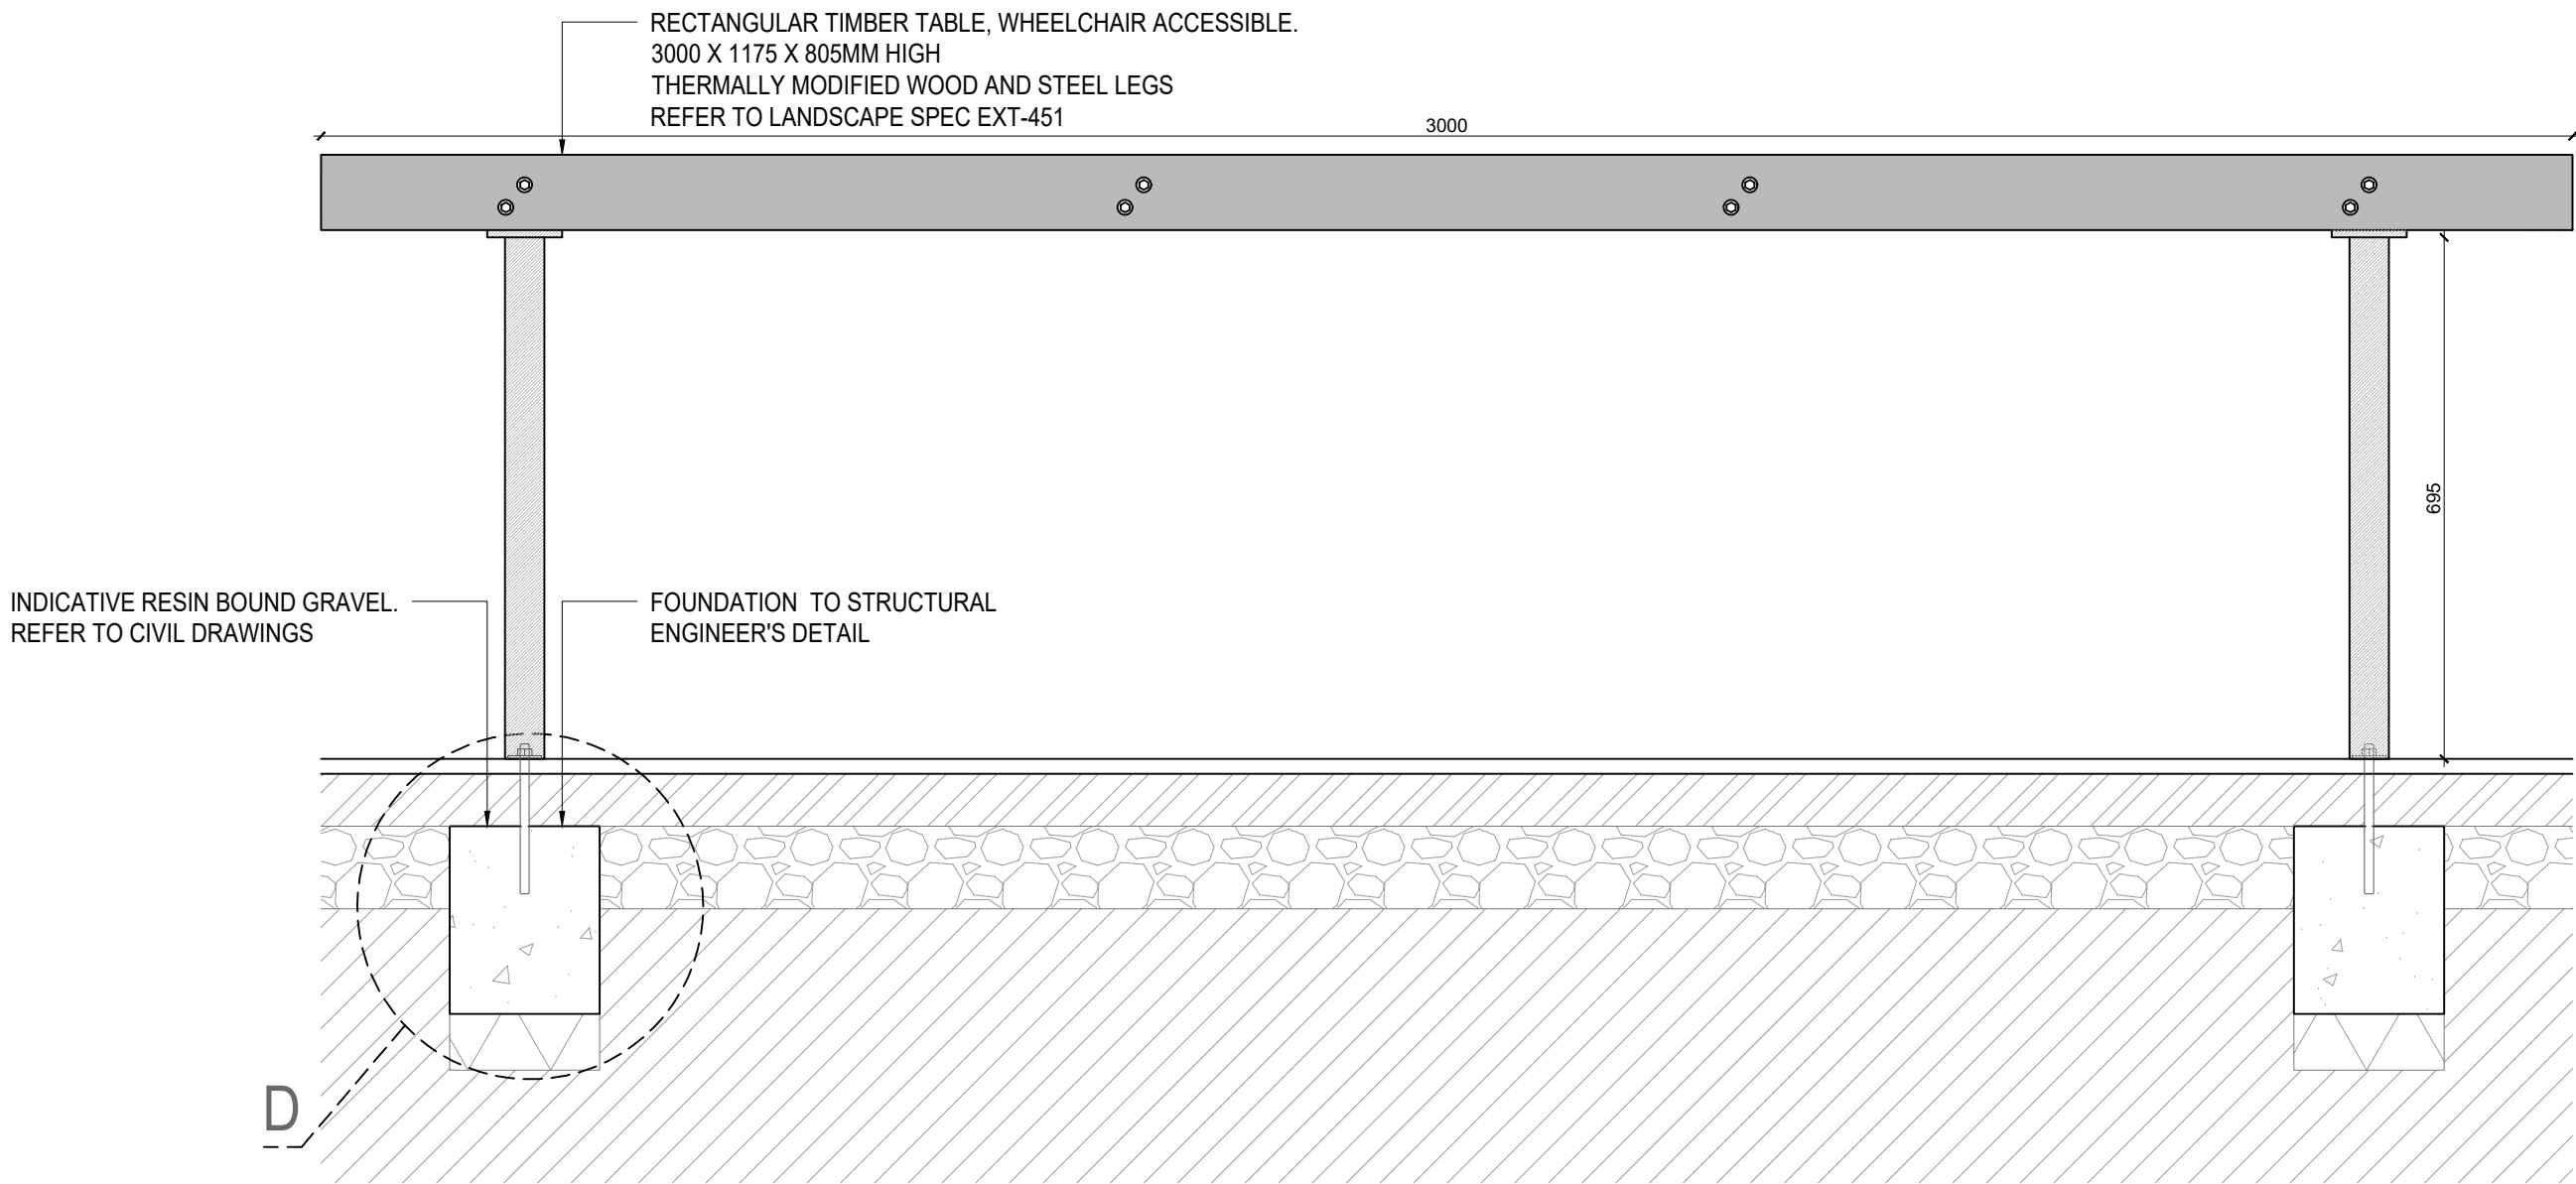


Elevation
(TA) EXT - 451
Wheelchair accessible table Typical Detail
1:10

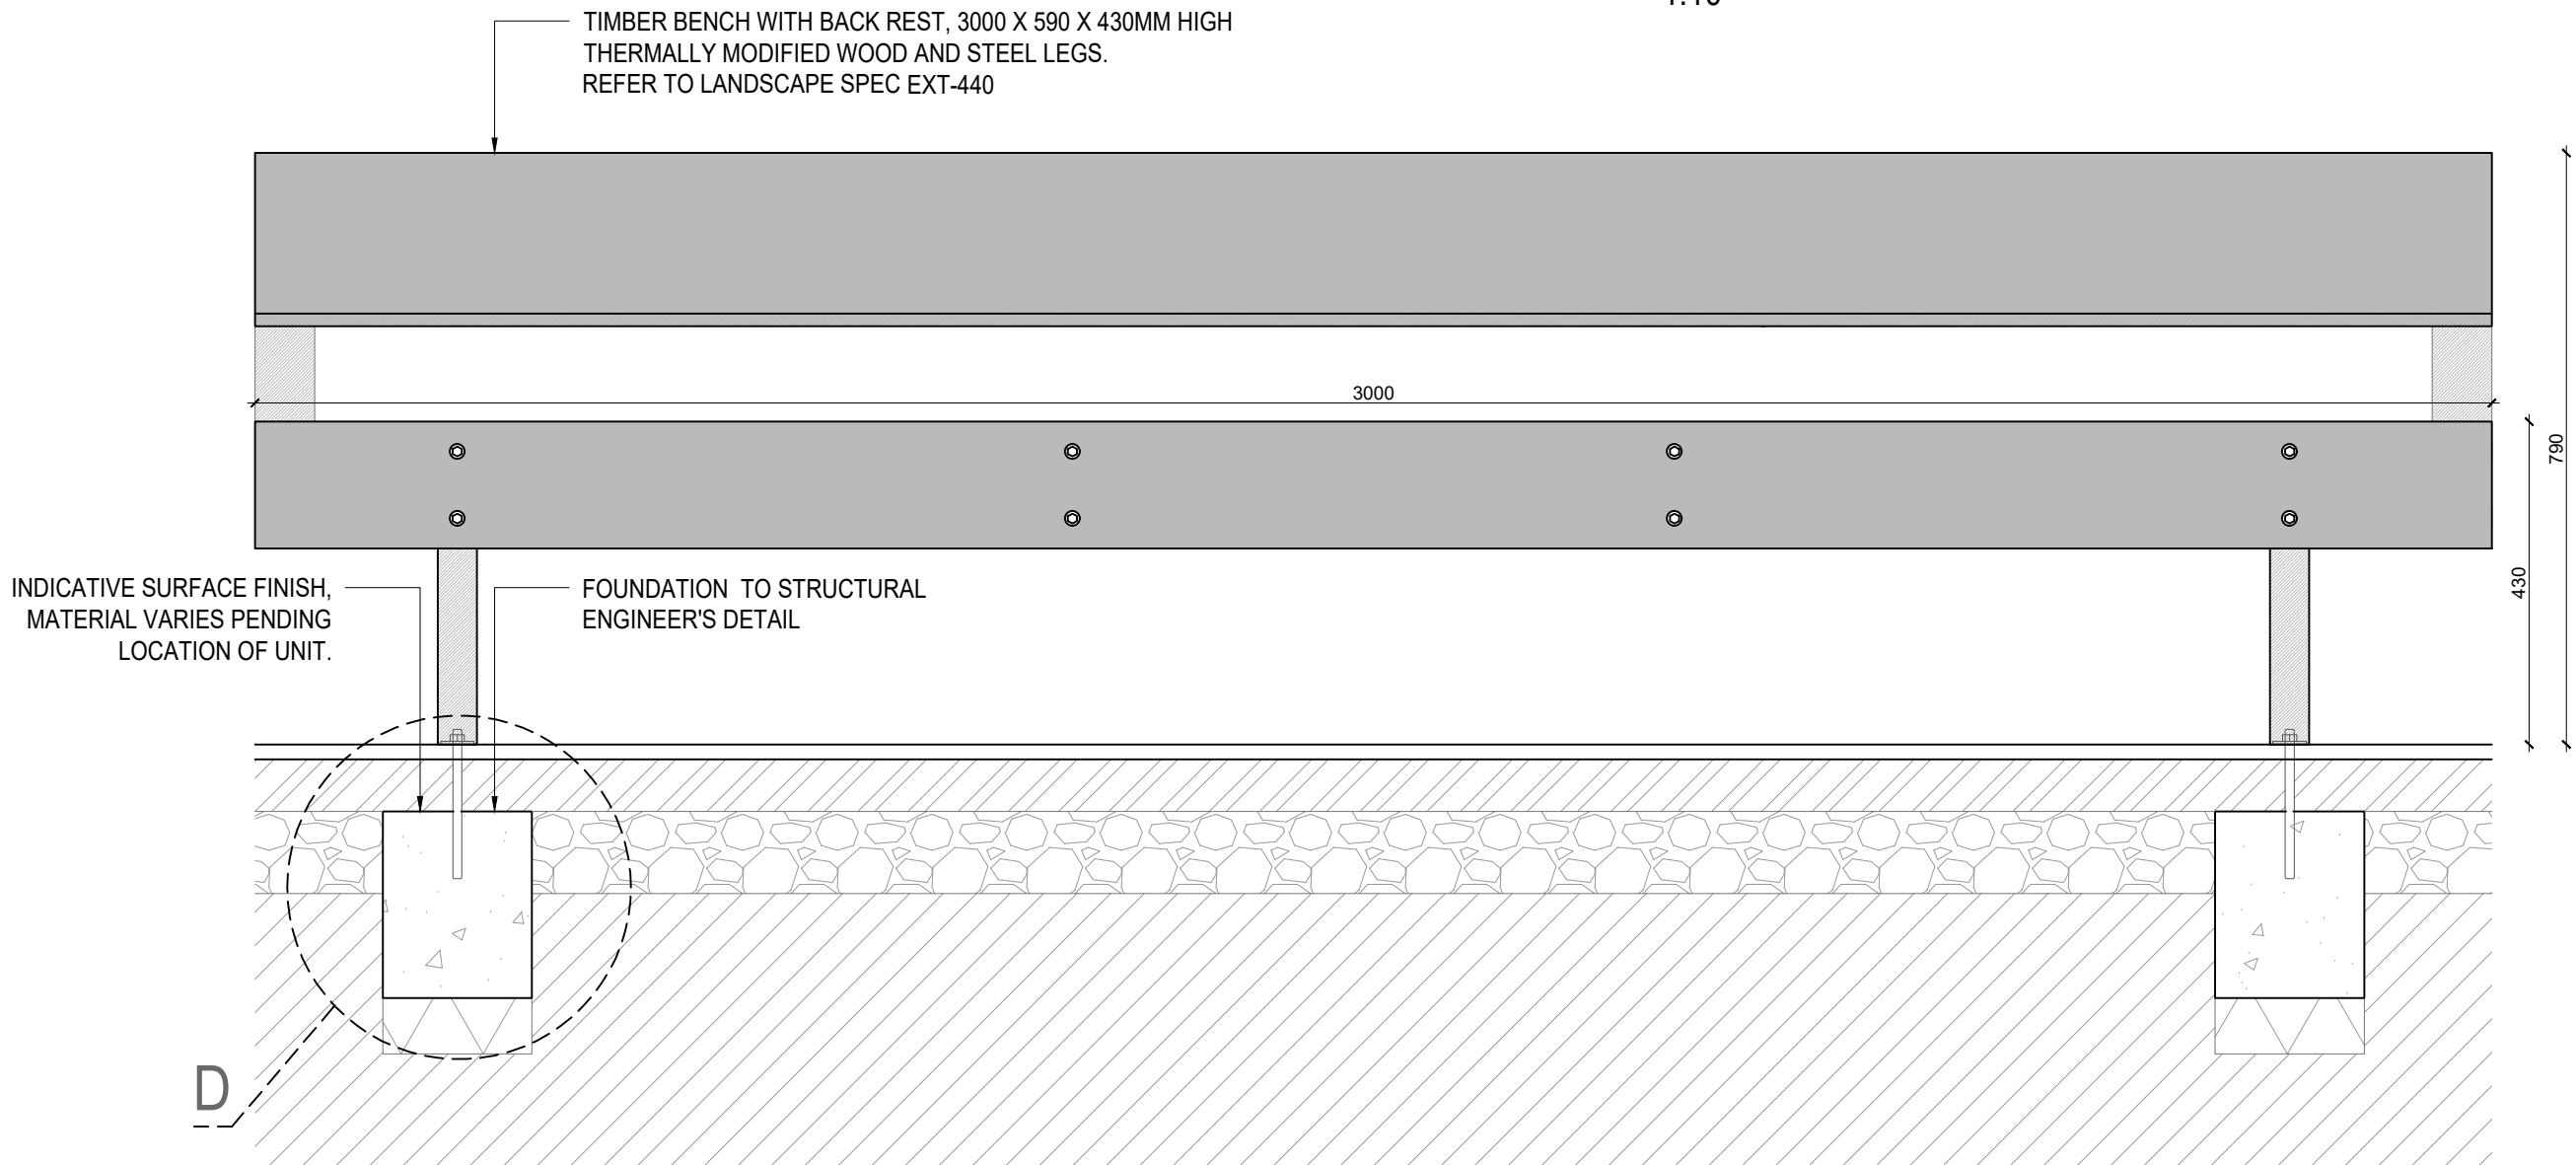


Elevation
(BE1) EXT - 440
Bench with back rest Typical Detail
1:10

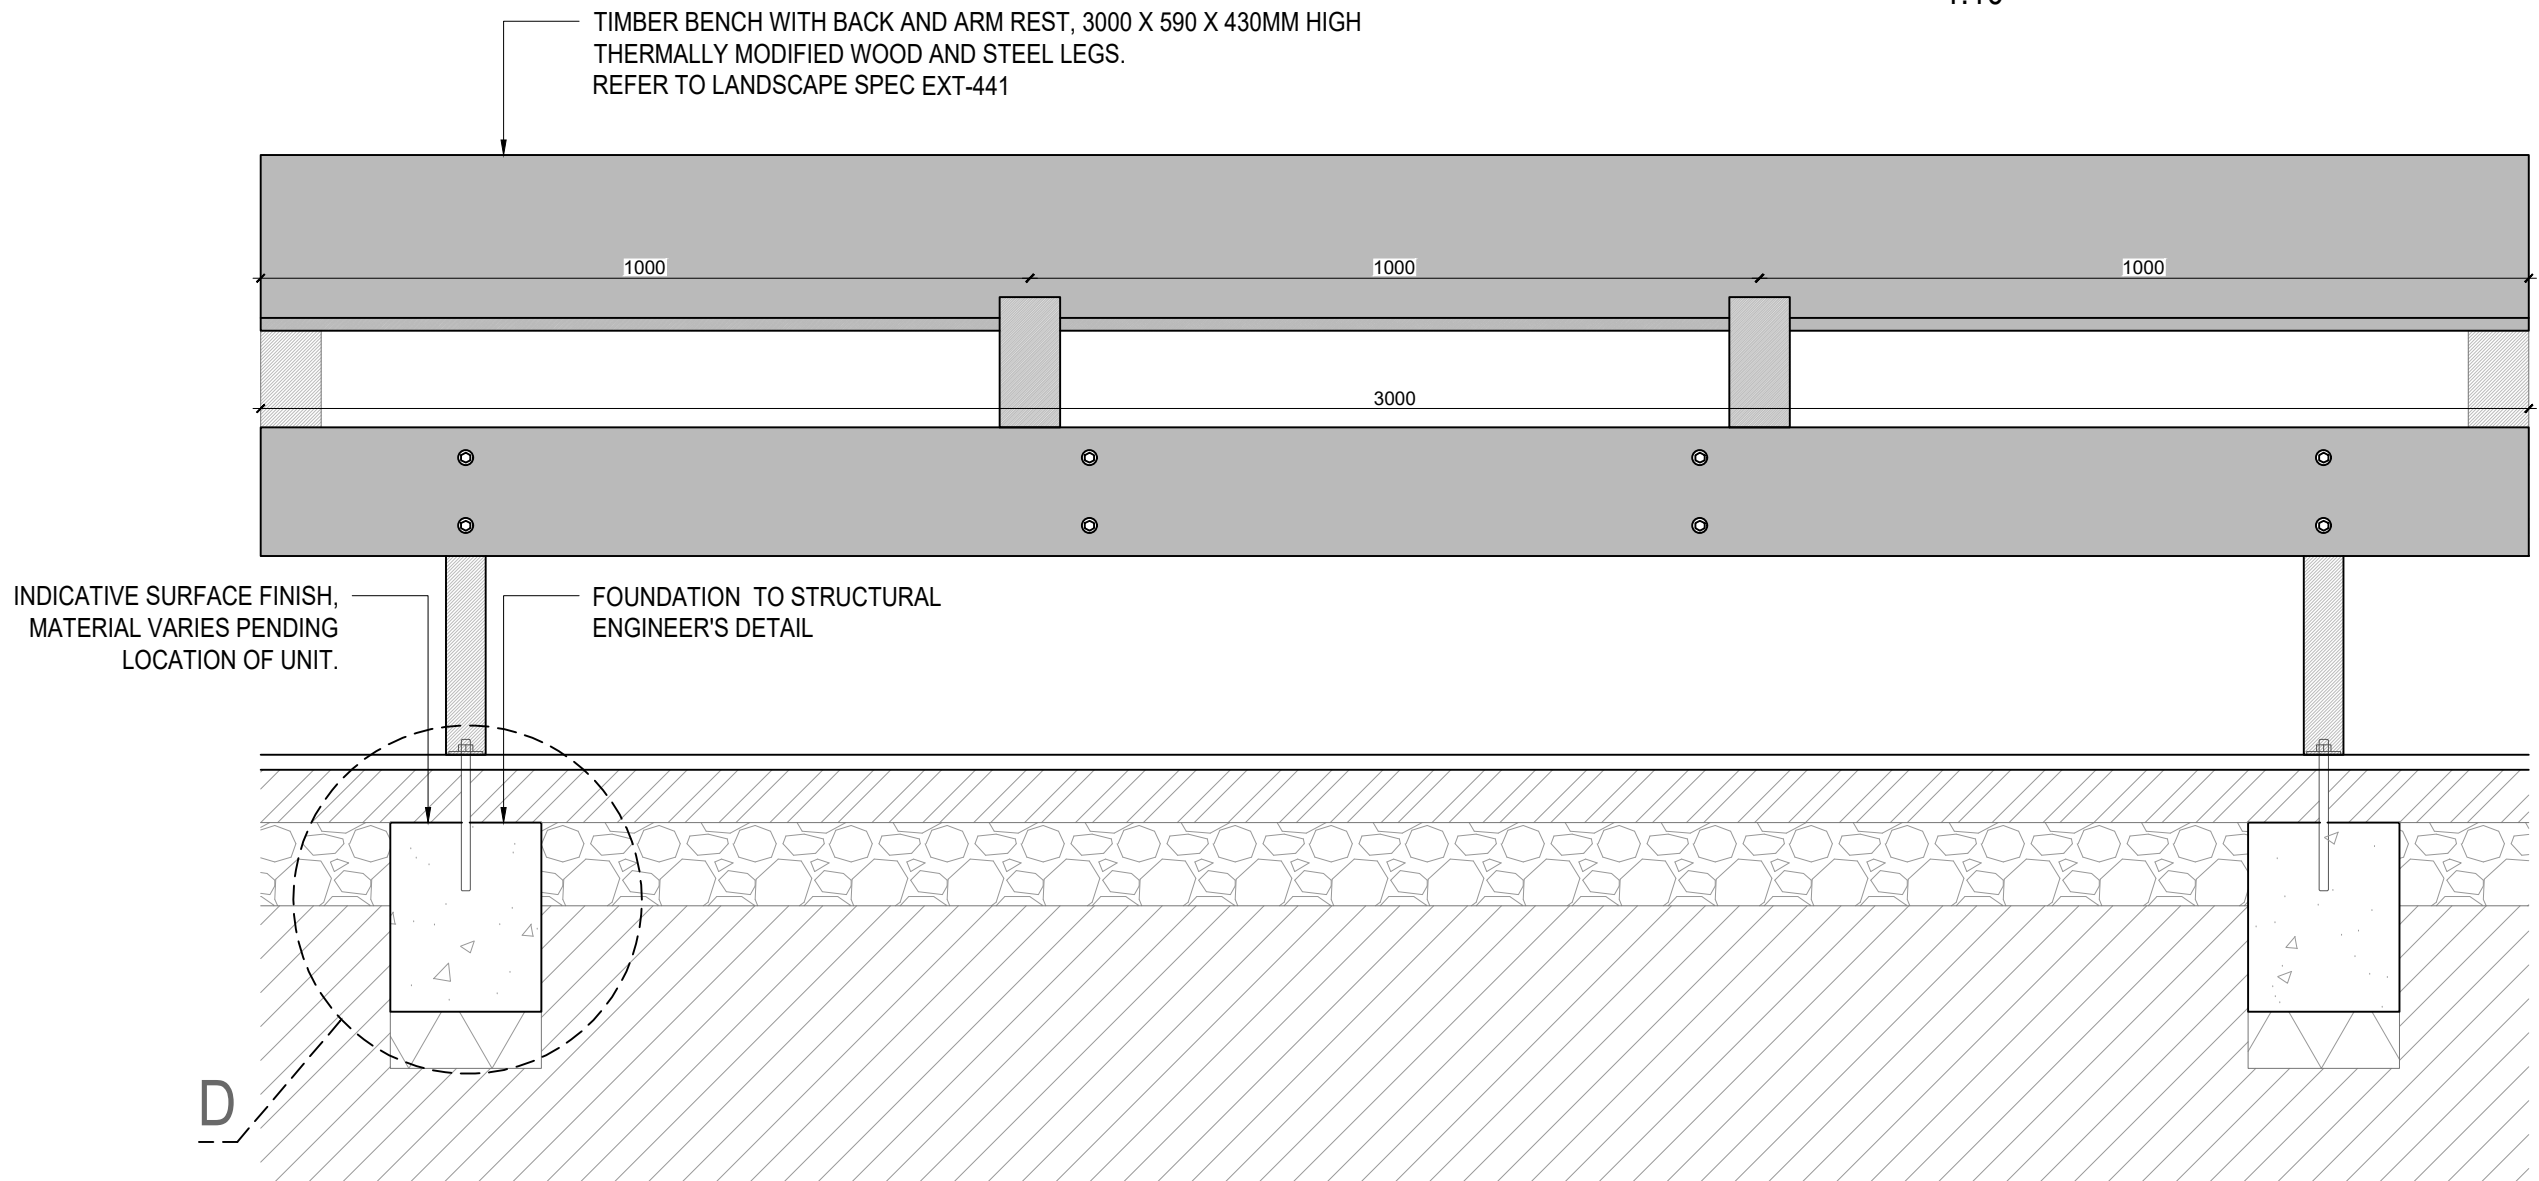


Elevation
(BE) EXT - 441
Bench with back rest and arm rest Typical Detail
1:10

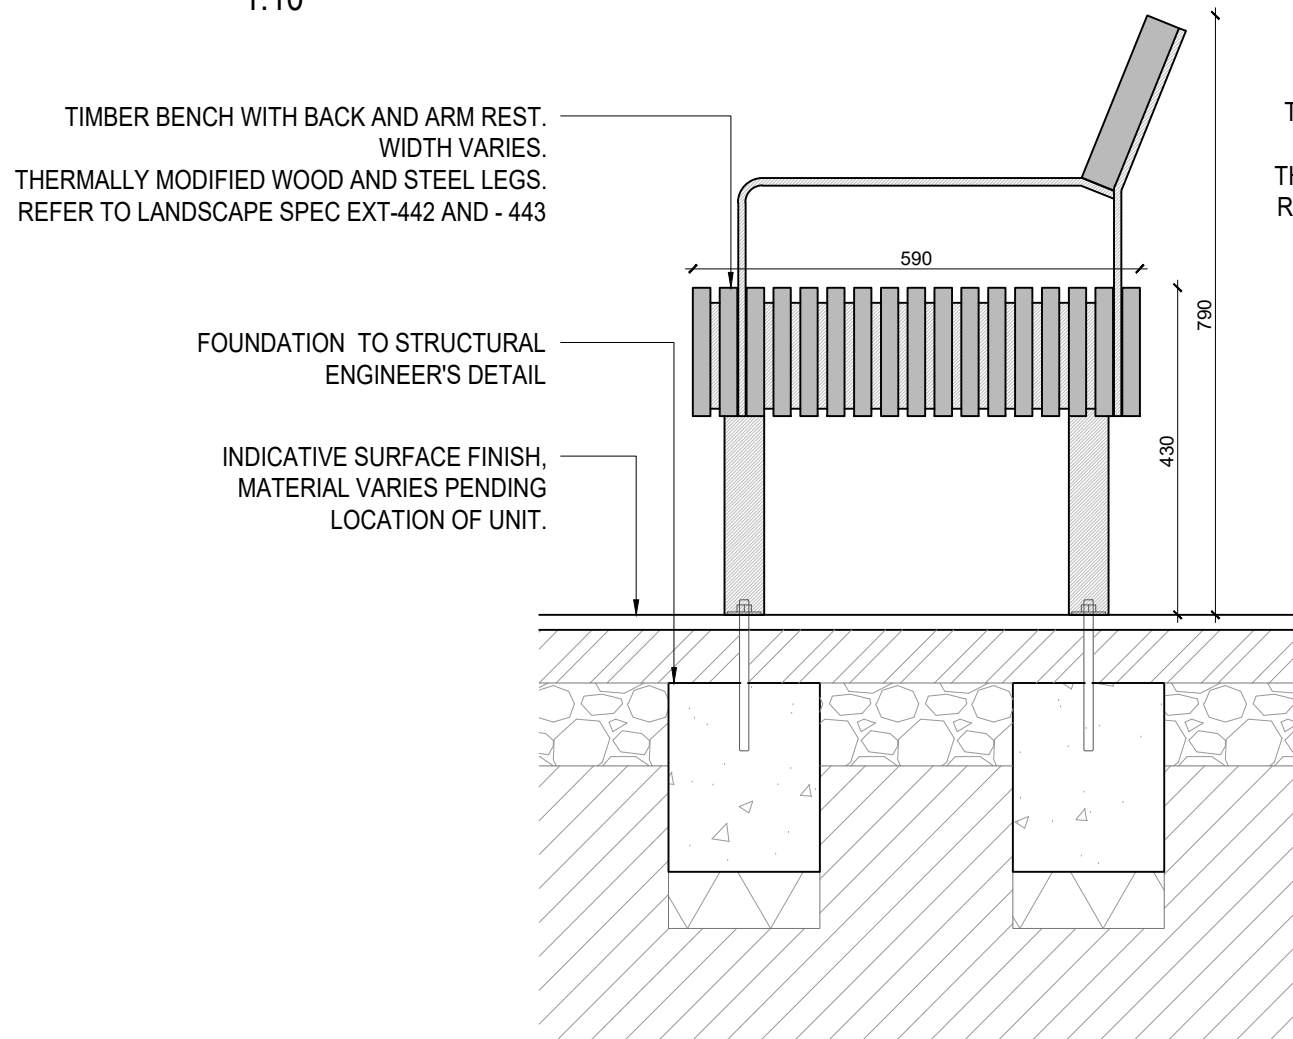

Section
(BE) EXT - 441
Bench with back rest and arm rest Typical Detail
1:10

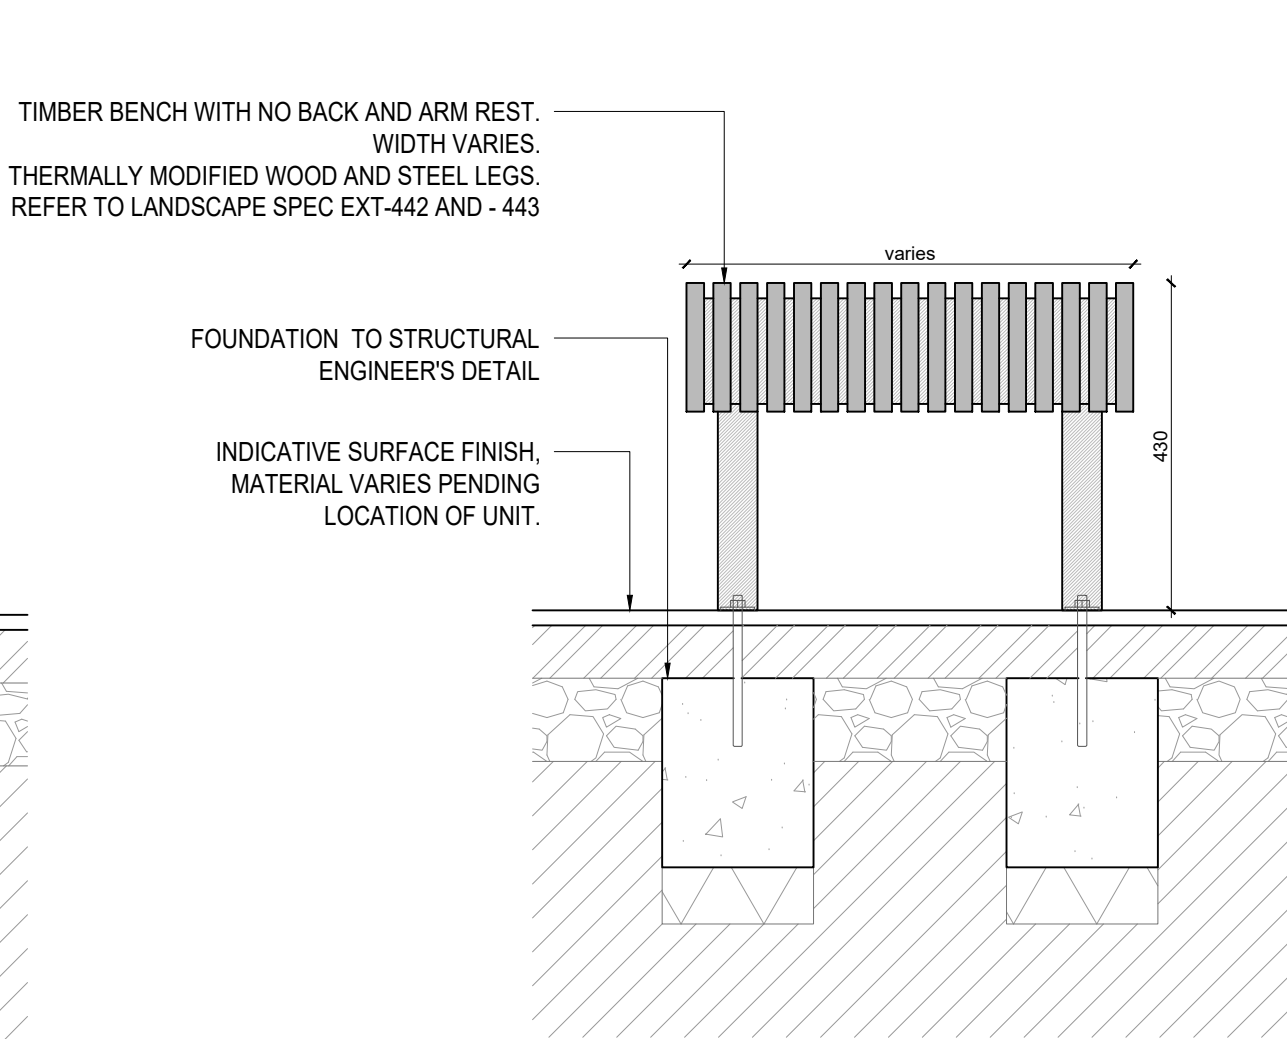

Section
(BE2) EXT - 442
Bench with no back or arm rest Typical Detail
1:10
(BE3) EXT - 443
Bench with no back or arm rest Typical Detail
1:10

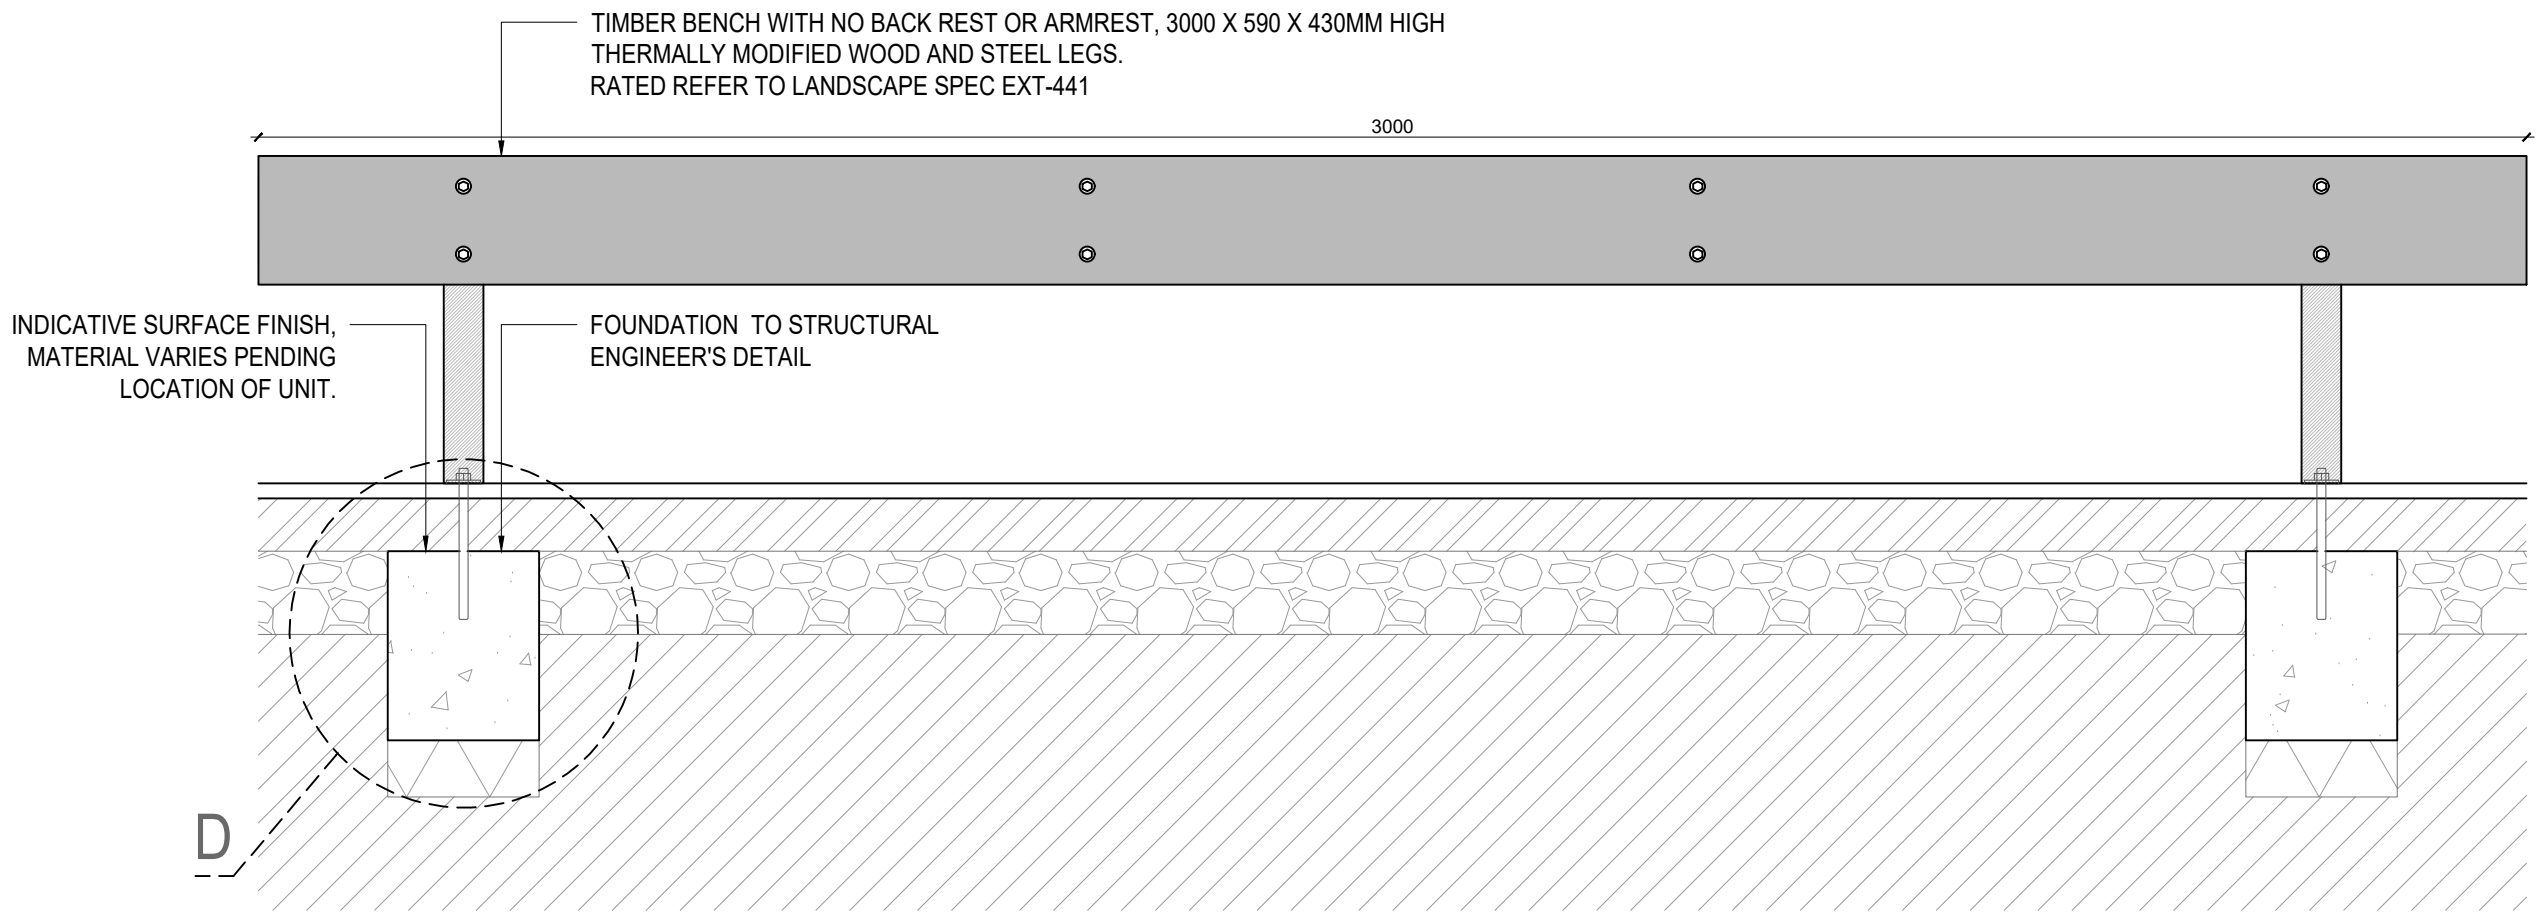

Elevation
(BE2) EXT - 442
Bench with no back or arm rest Typical Detail
1:10
(BE3) EXT - 443
Bench with no back or arm rest Typical Detail
1:10

BUILDING DESIGN PARTNERSHIP SHALL HAVE NO RESPONSIBILITY FOR ANY USE MADE OF THIS DOCUMENT OTHER THAN FOR THAT WHICH IT WAS PREPARED AND ISSUED.
ALL DIMENSIONS SHOULD BE CHECKED ON SITE.
DO NOT SCALE FROM THIS DRAWING
ANY DRAWING ERRORS OR DIVERGENCIES SHOULD BE BROUGHT TO THE ATTENTION OF BUILDING DESIGN PARTNERSHIP AT THE ADDRESS SHOWN BELOW.
DRAWINGS SHALL BE READ IN CONJUNCTION WITH THE FOLLOWING BEFORE WORK COMMENCES:
• THE CDM DESIGN ISSUES REGISTER
• THE BDP RISK SERIES OF DRAWINGS
• THE PROJECT CDM RISK REGISTER

NOTES

Note, to be read in conjunction with:


Hard Landscape GAs
ECMWF-BDP-LA-ZZ-DR-L-000200
ECMWF-BDP-LA-ZZ-DR-L-000201

Soft Landscape GAs
ECMWF-BDP-LA-ZZ-DR-L-000300
ECMWF-BDP-LA-ZZ-DR-L-000301

Landscape Hard and Soft Materials Specification
ECMWF-BDP-LA-ZZ-SP-L-001001

P05- Stage 4 - Materials Update	VK	LD	10/10/24
P04- Stage 4 Security Perimeter Change	VK	LD	13/09/24
P03- Stage 4 FINAL	FP	LD	10/05/24
P02- Stage 4 Costing	FP	MS	08/03/24
P01- Stage 4 Costing WIP	FP	MS	21/12/23

REVISION	DESCRIPTION	DRAWN	CHECKED	DATE
----------	-------------	-------	---------	------

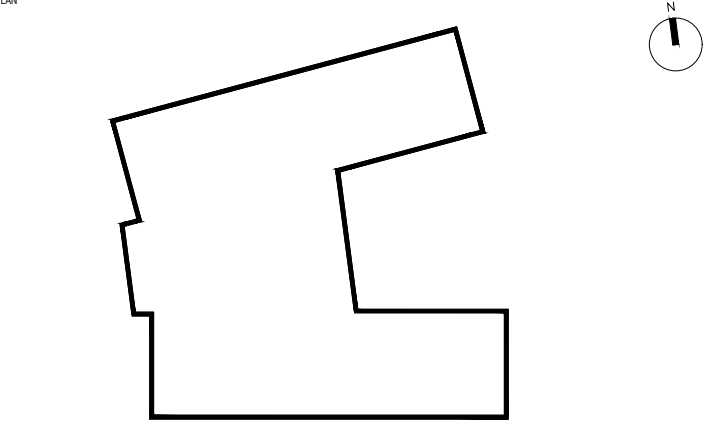

BDP.

16 Brewhouse Yard
Clerkenwell
London
EC1V 4LJ
United Kingdom
T +44 (0)20 7812 8000
www.bdp.com

ECMWF

P3002898

DRAWING TITLE Typical Landscape Details Page 2 of 3	SCALE 1:10 @ A1
DATE FIRST ISSUED 21/12/23	REVISION P05