




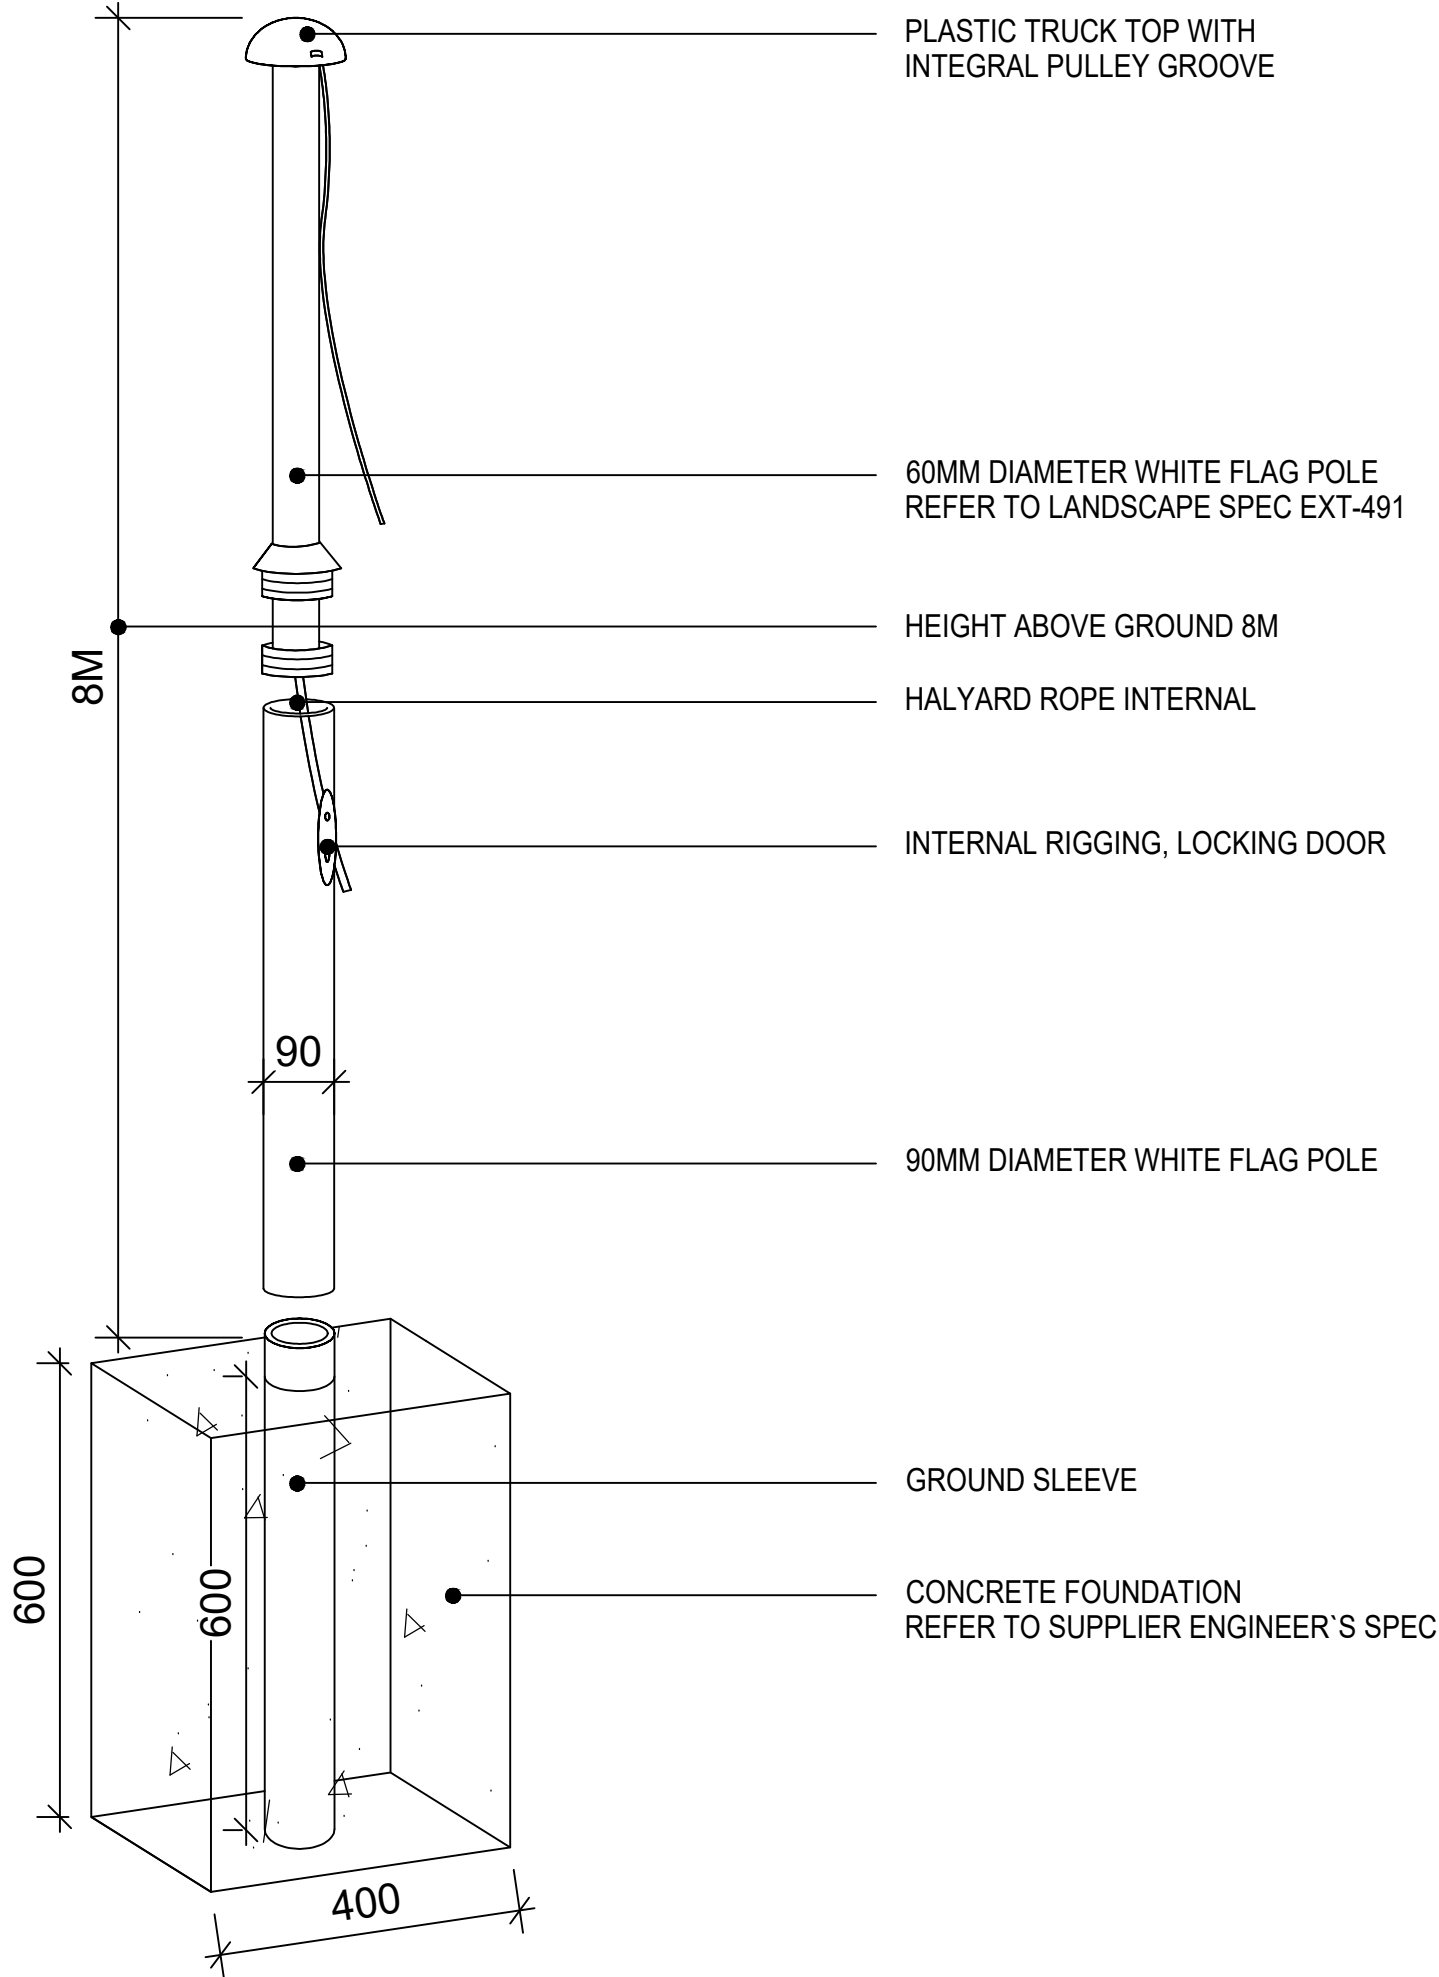


Two Part Flagpole Detail
Flagpole (FP) EXT-491
1:10

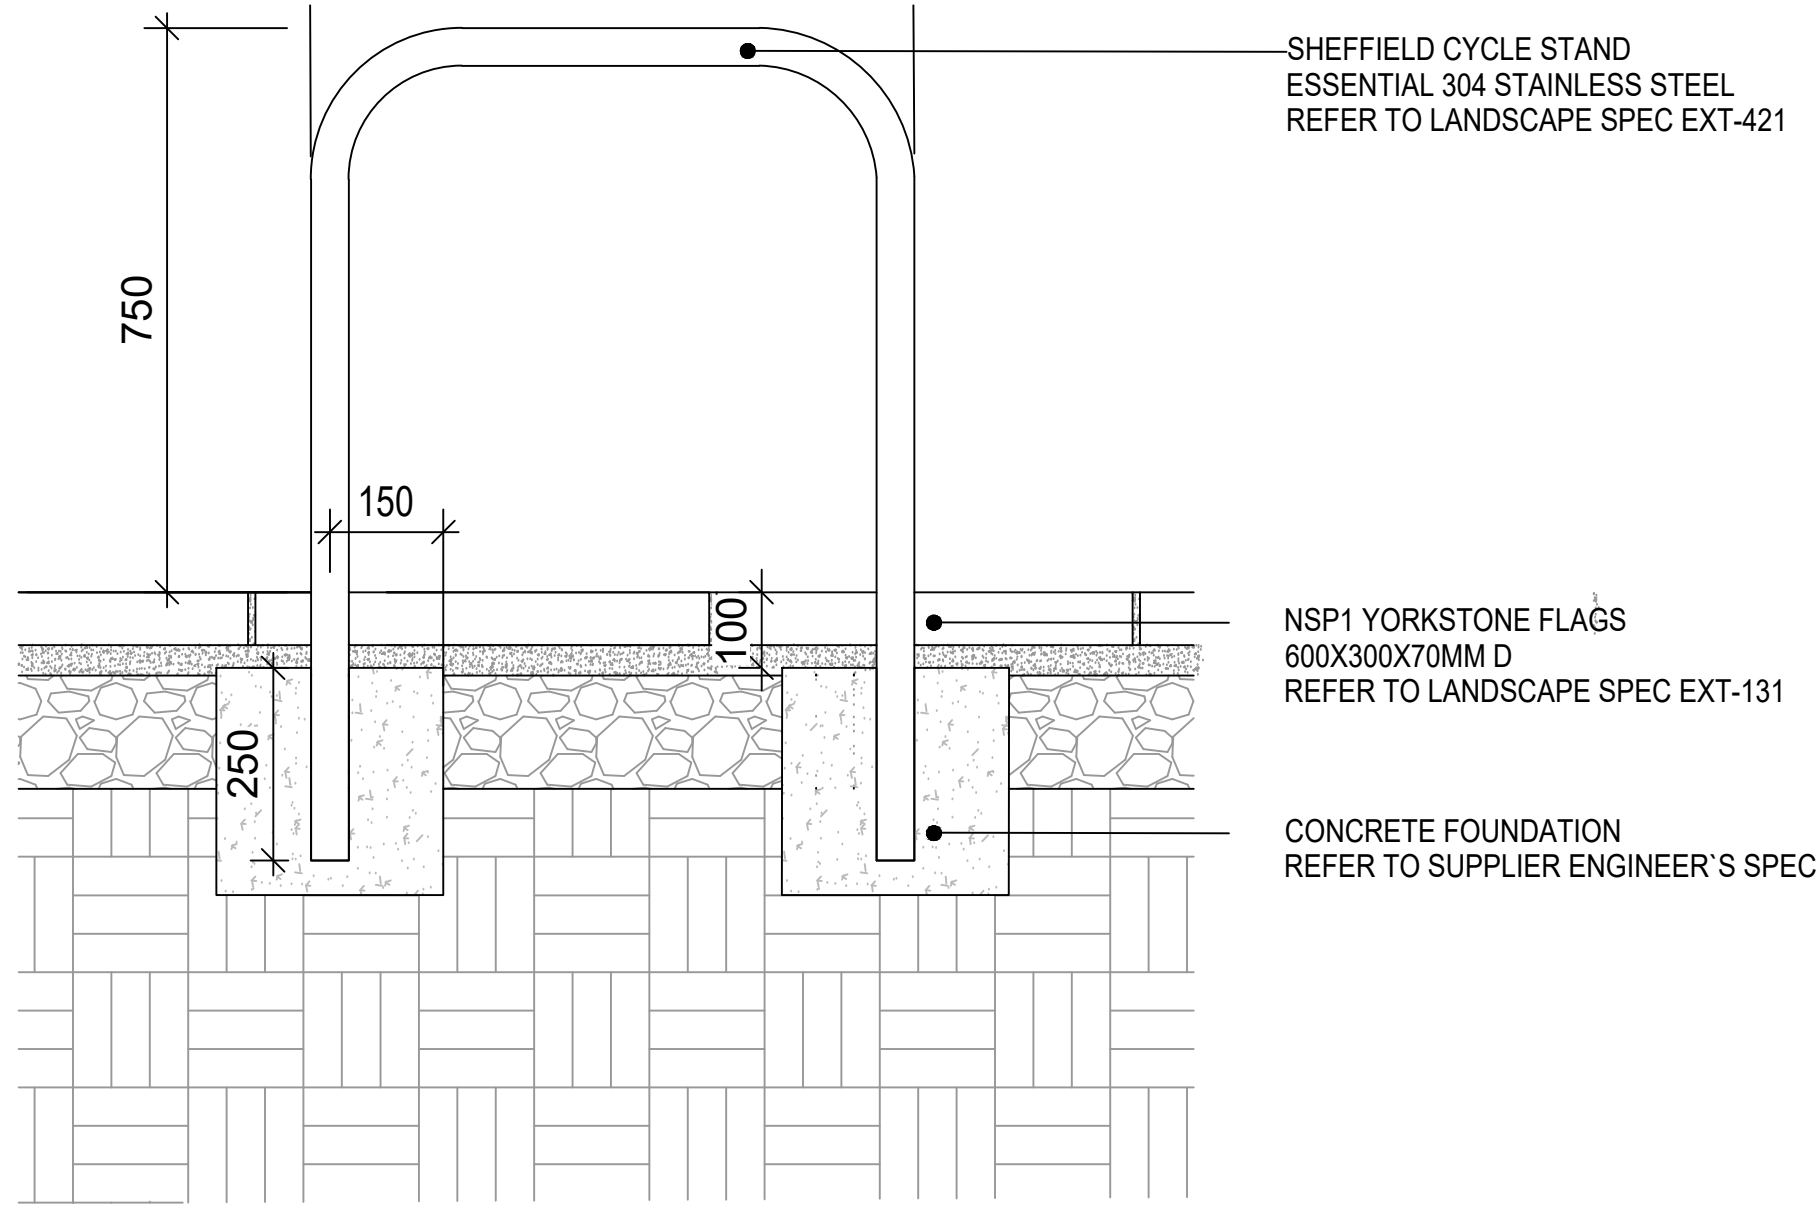

Cycle Stand Detail
Cycle Stand (CS) EXT-421
1:10

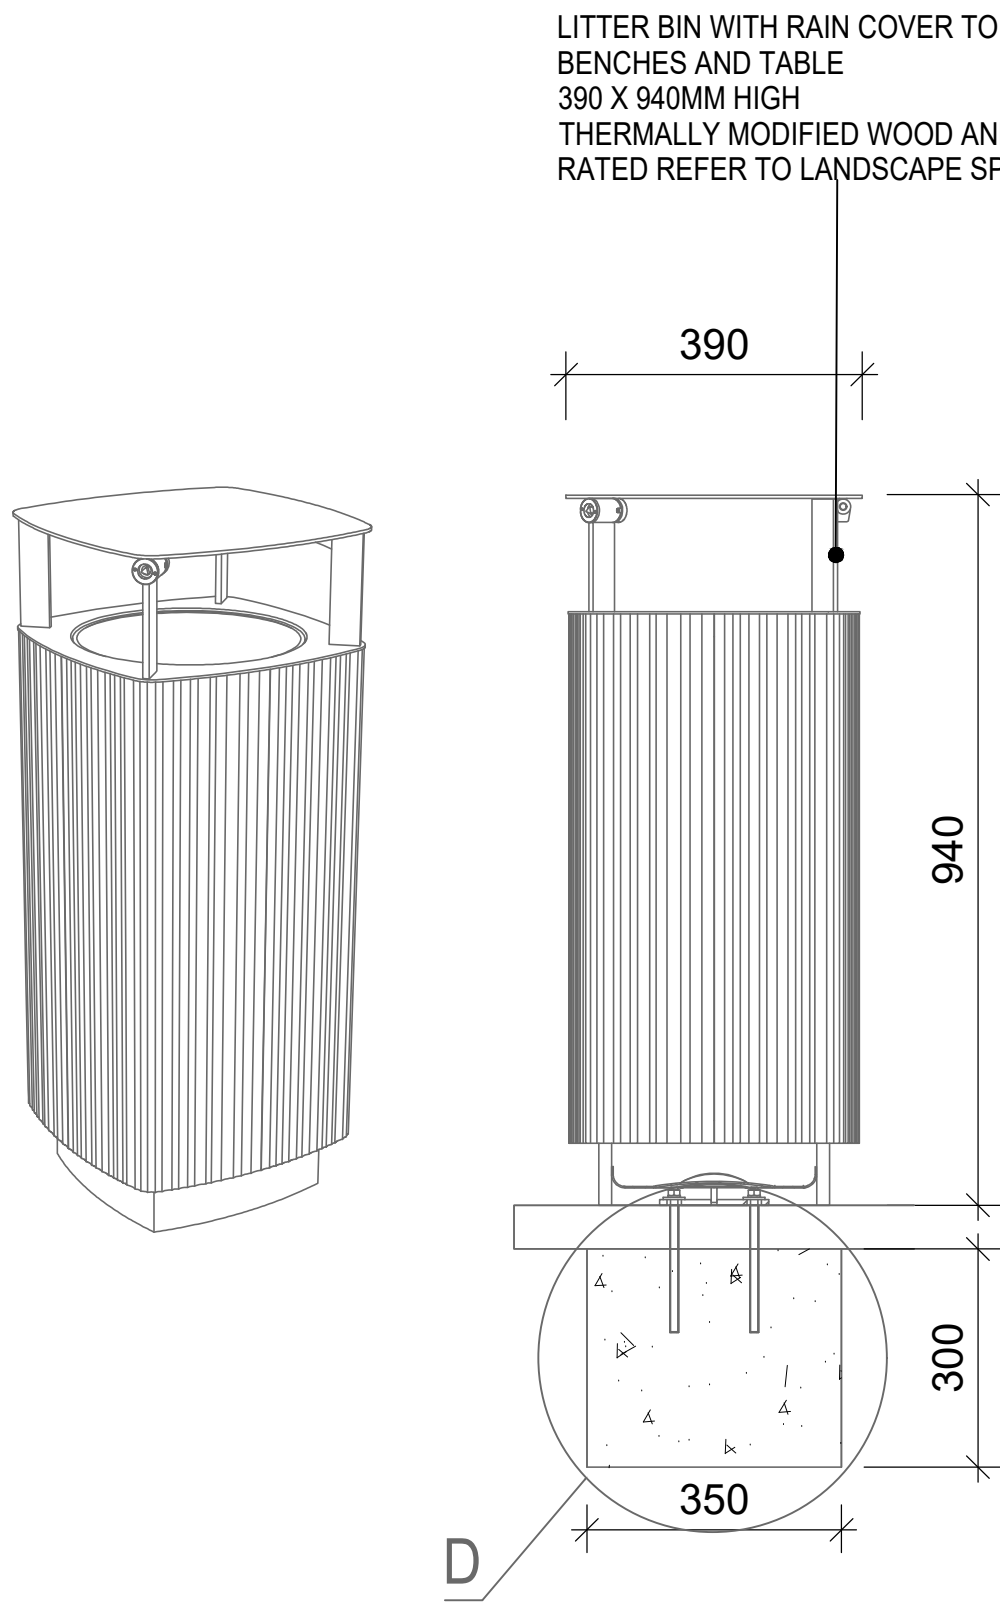

Litter Bin Typical Detail
Litter Bin (BI) EXT-401
1:10

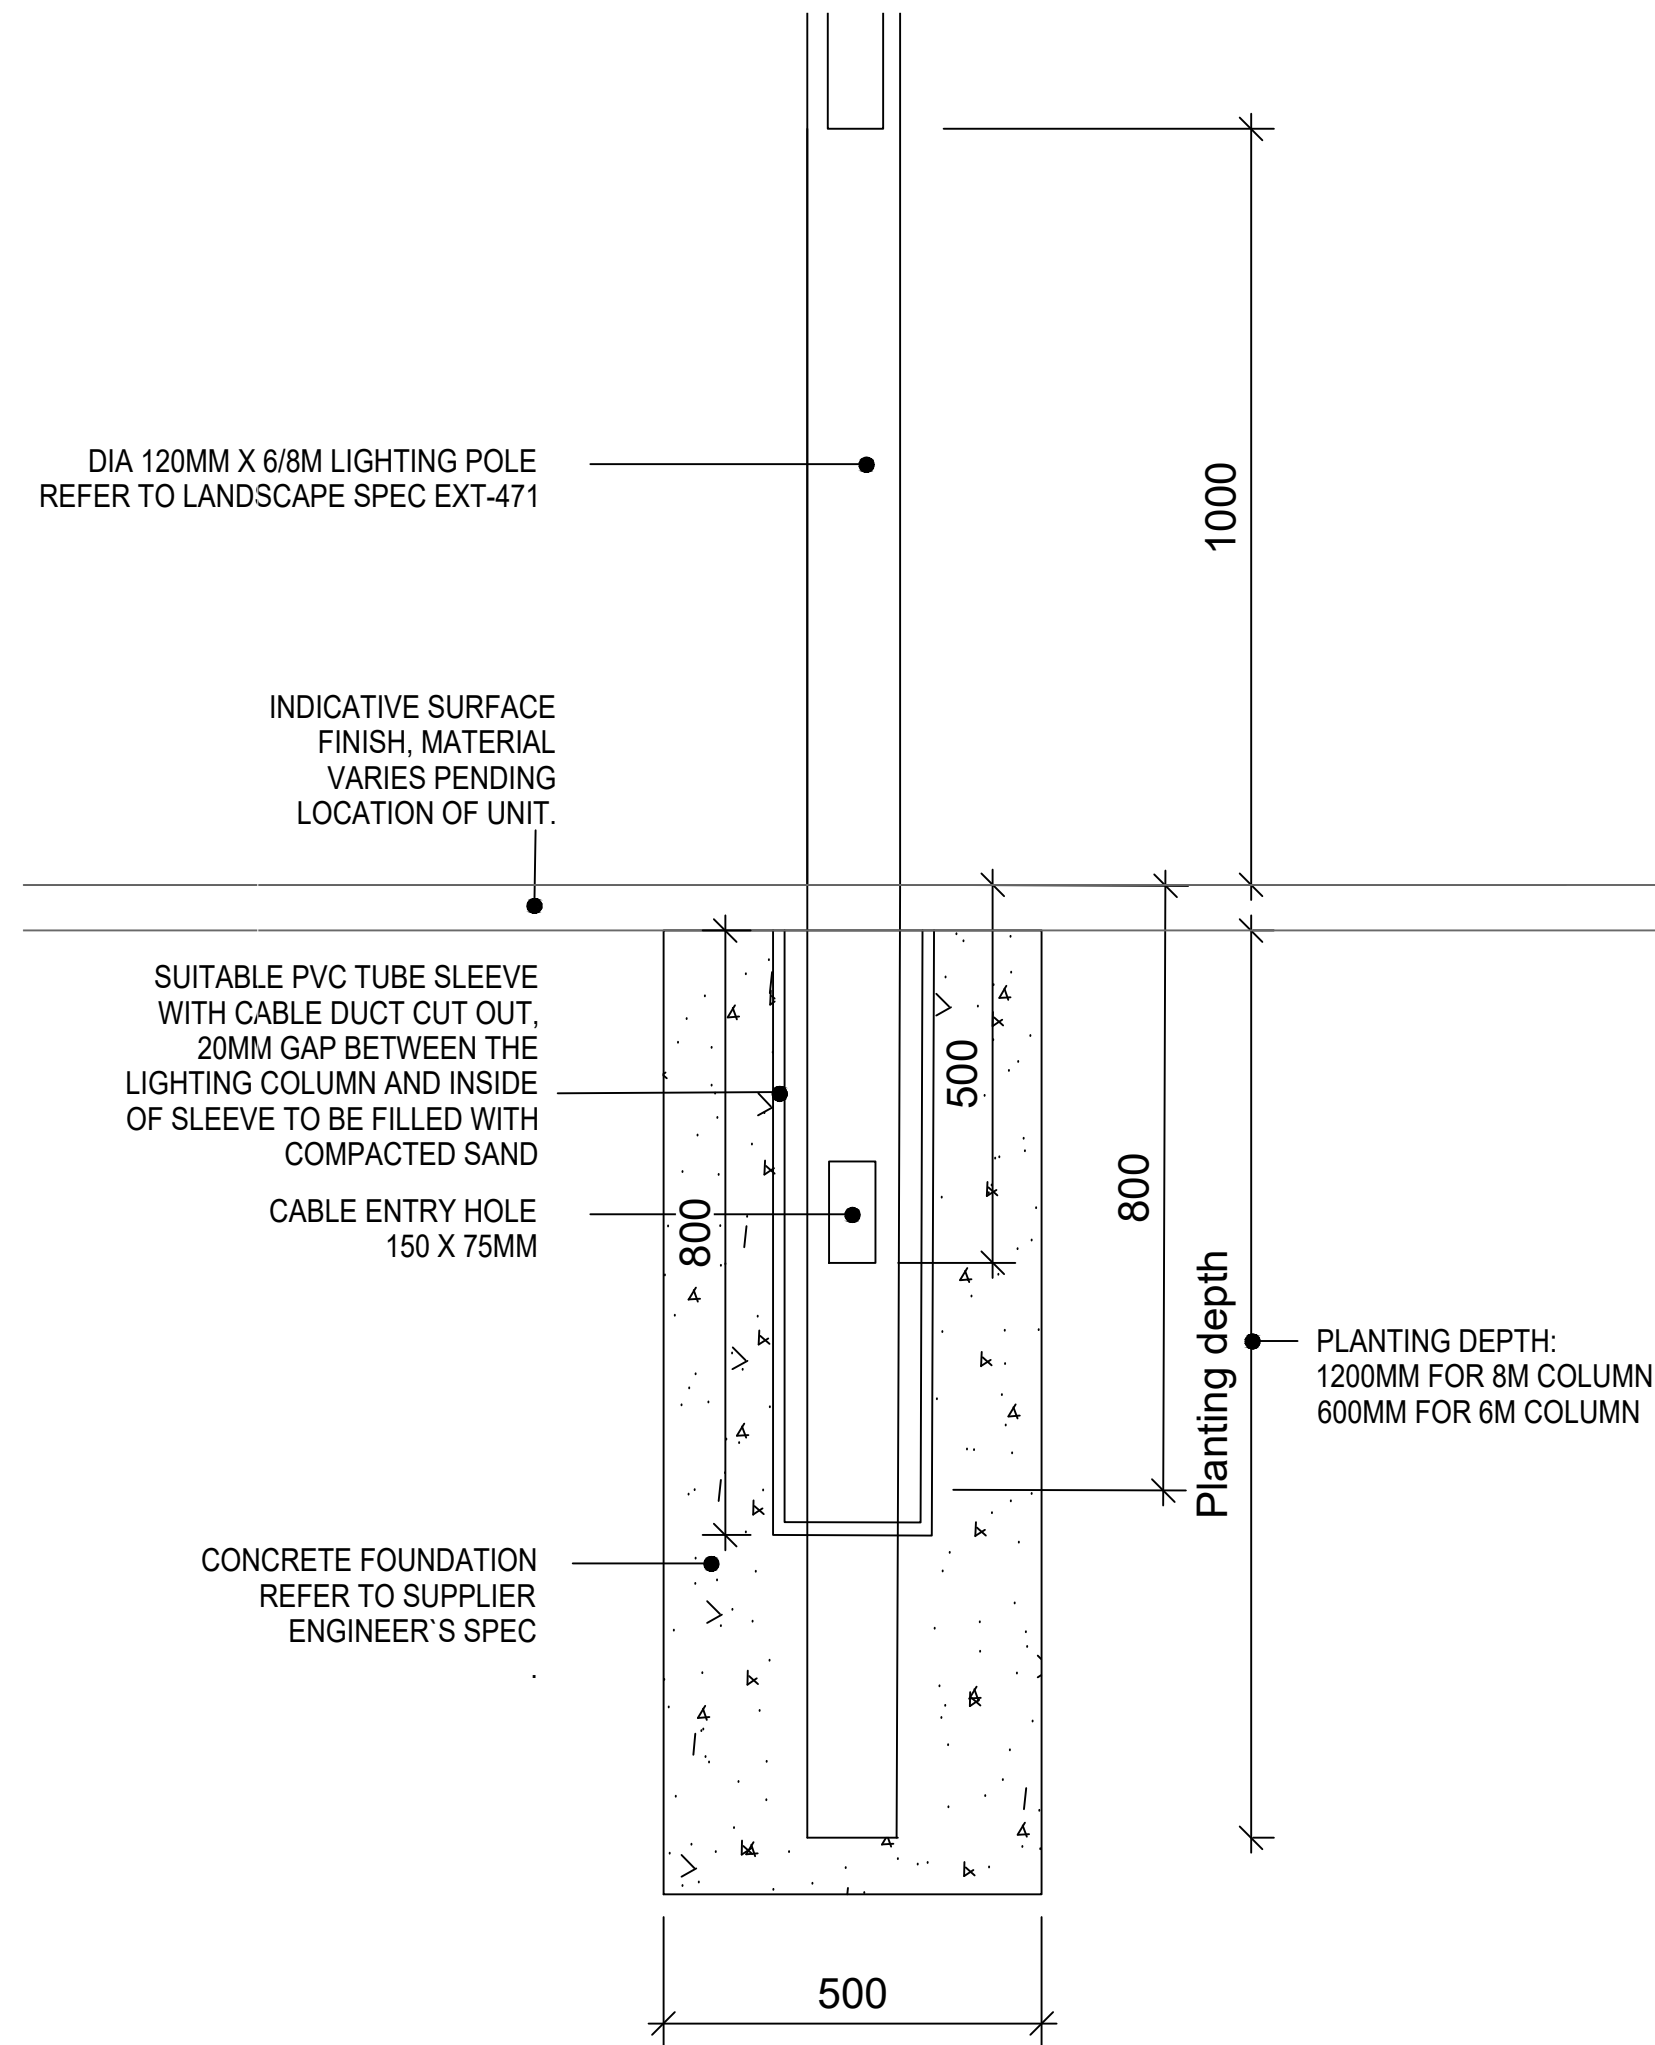

Lighting Column Detail
Lighting Column 6m(h) (L6) EXT-475
Lighting Column 8m(h) (L8) EXT-471
1:10

BUILDING DESIGN PARTNERSHIP SHALL HAVE NO RESPONSIBILITY FOR ANY USE MADE OF THIS DOCUMENT OTHER THAN FOR THAT WHICH IT WAS PREPARED AND ISSUED.

ALL DIMENSIONS SHOULD BE CHECKED ON SITE.

DO NOT SCALE FROM THIS DRAWING

ANY DRAWING ERRORS OR DIVERGENCIES SHOULD BE BROUGHT TO THE ATTENTION OF BUILDING DESIGN PARTNERSHIP AT THE ADDRESS SHOWN BELOW.

DRAWINGS SHALL BE READ IN CONJUNCTION WITH THE FOLLOWING BEFORE WORK COMMENCES:

- THE CDM DESIGN ISSUES REGISTER
- THE BDP RISK SERIES OF DRAWINGS
- THE PROJECT CDM RISK REGISTER

NOTES


Note, to be read in conjunction with:

Hard Landscape GAs
ECMWF-BDP-LA-ZZ-DR-L-000200
ECMWF-BDP-LA-ZZ-DR-L-000201

Soft Landscape GAs
ECMWF-BDP-LA-ZZ-DR-L-000300
ECMWF-BDP-LA-ZZ-DR-L-000301

Landscape Hard and Soft Materials Specification
ECMWF-BDP-LA-ZZ-SP-L-001001

P05- Stage 4 - Materials Update	VK	LD	10/10/24
P04- Stage 4 Security Perimeter Change	VK	LD	13/09/24
P03- Stage 4 FINAL	FP	LD	10/05/24
P02- Stage 4	FP	MS	08/03/24
P01- Stage 4 Costing WIP	FP	MS	21/12/23

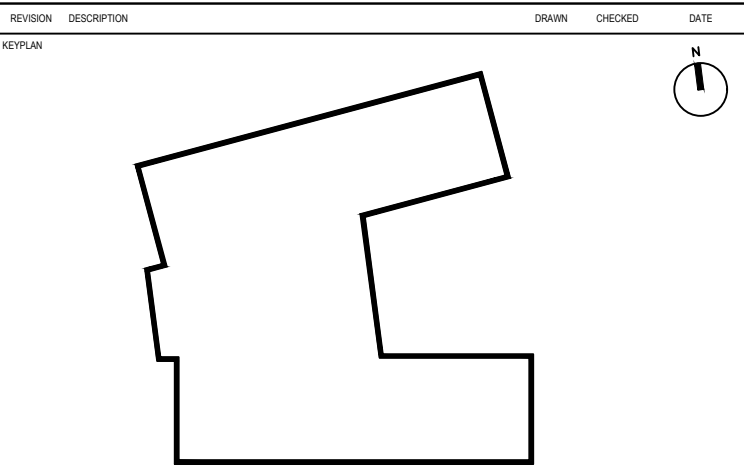

BDP.

16 Brewhouse Yard
Clerkenwell
London
EC1V 4LJ
United Kingdom

T +44 (0)20 7812 8000
www.bdp.com

PROJECT TITLE	ECMWF
REF ID NUMBER	P3002898
DRAWING TITLE	Typical Landscape Details
Page 3 of 3	SCALE @ A1 1:10
DATE	21/12/23
REVISION	P05