

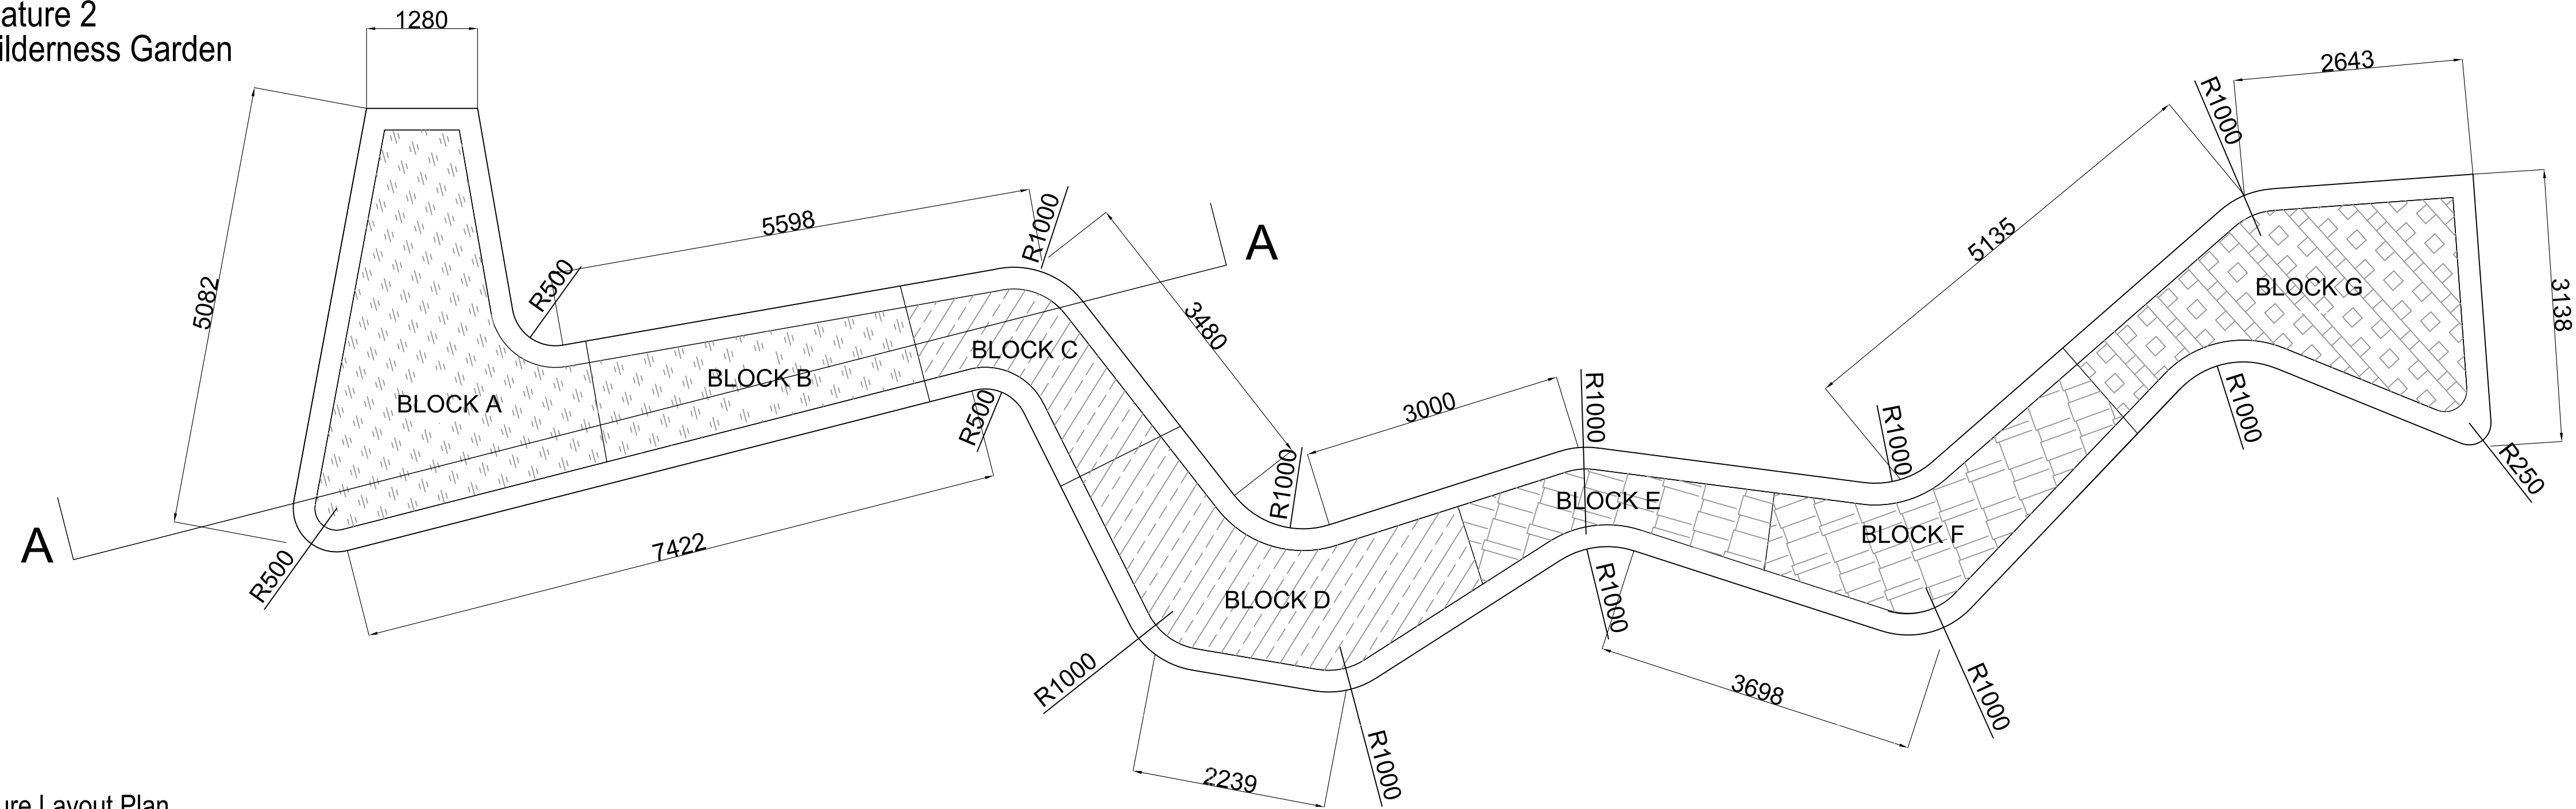


Water Feature 2 Within Wilderness Garden

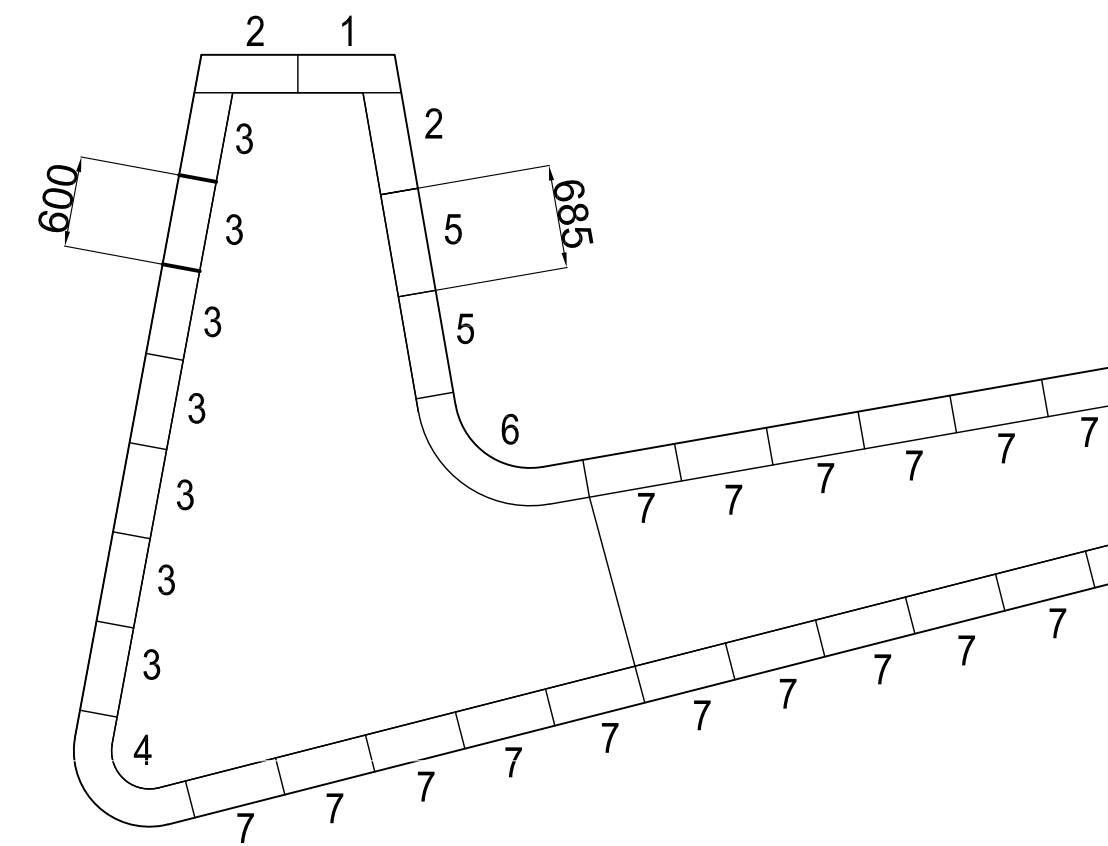

Water Feature Layout Plan


1:50

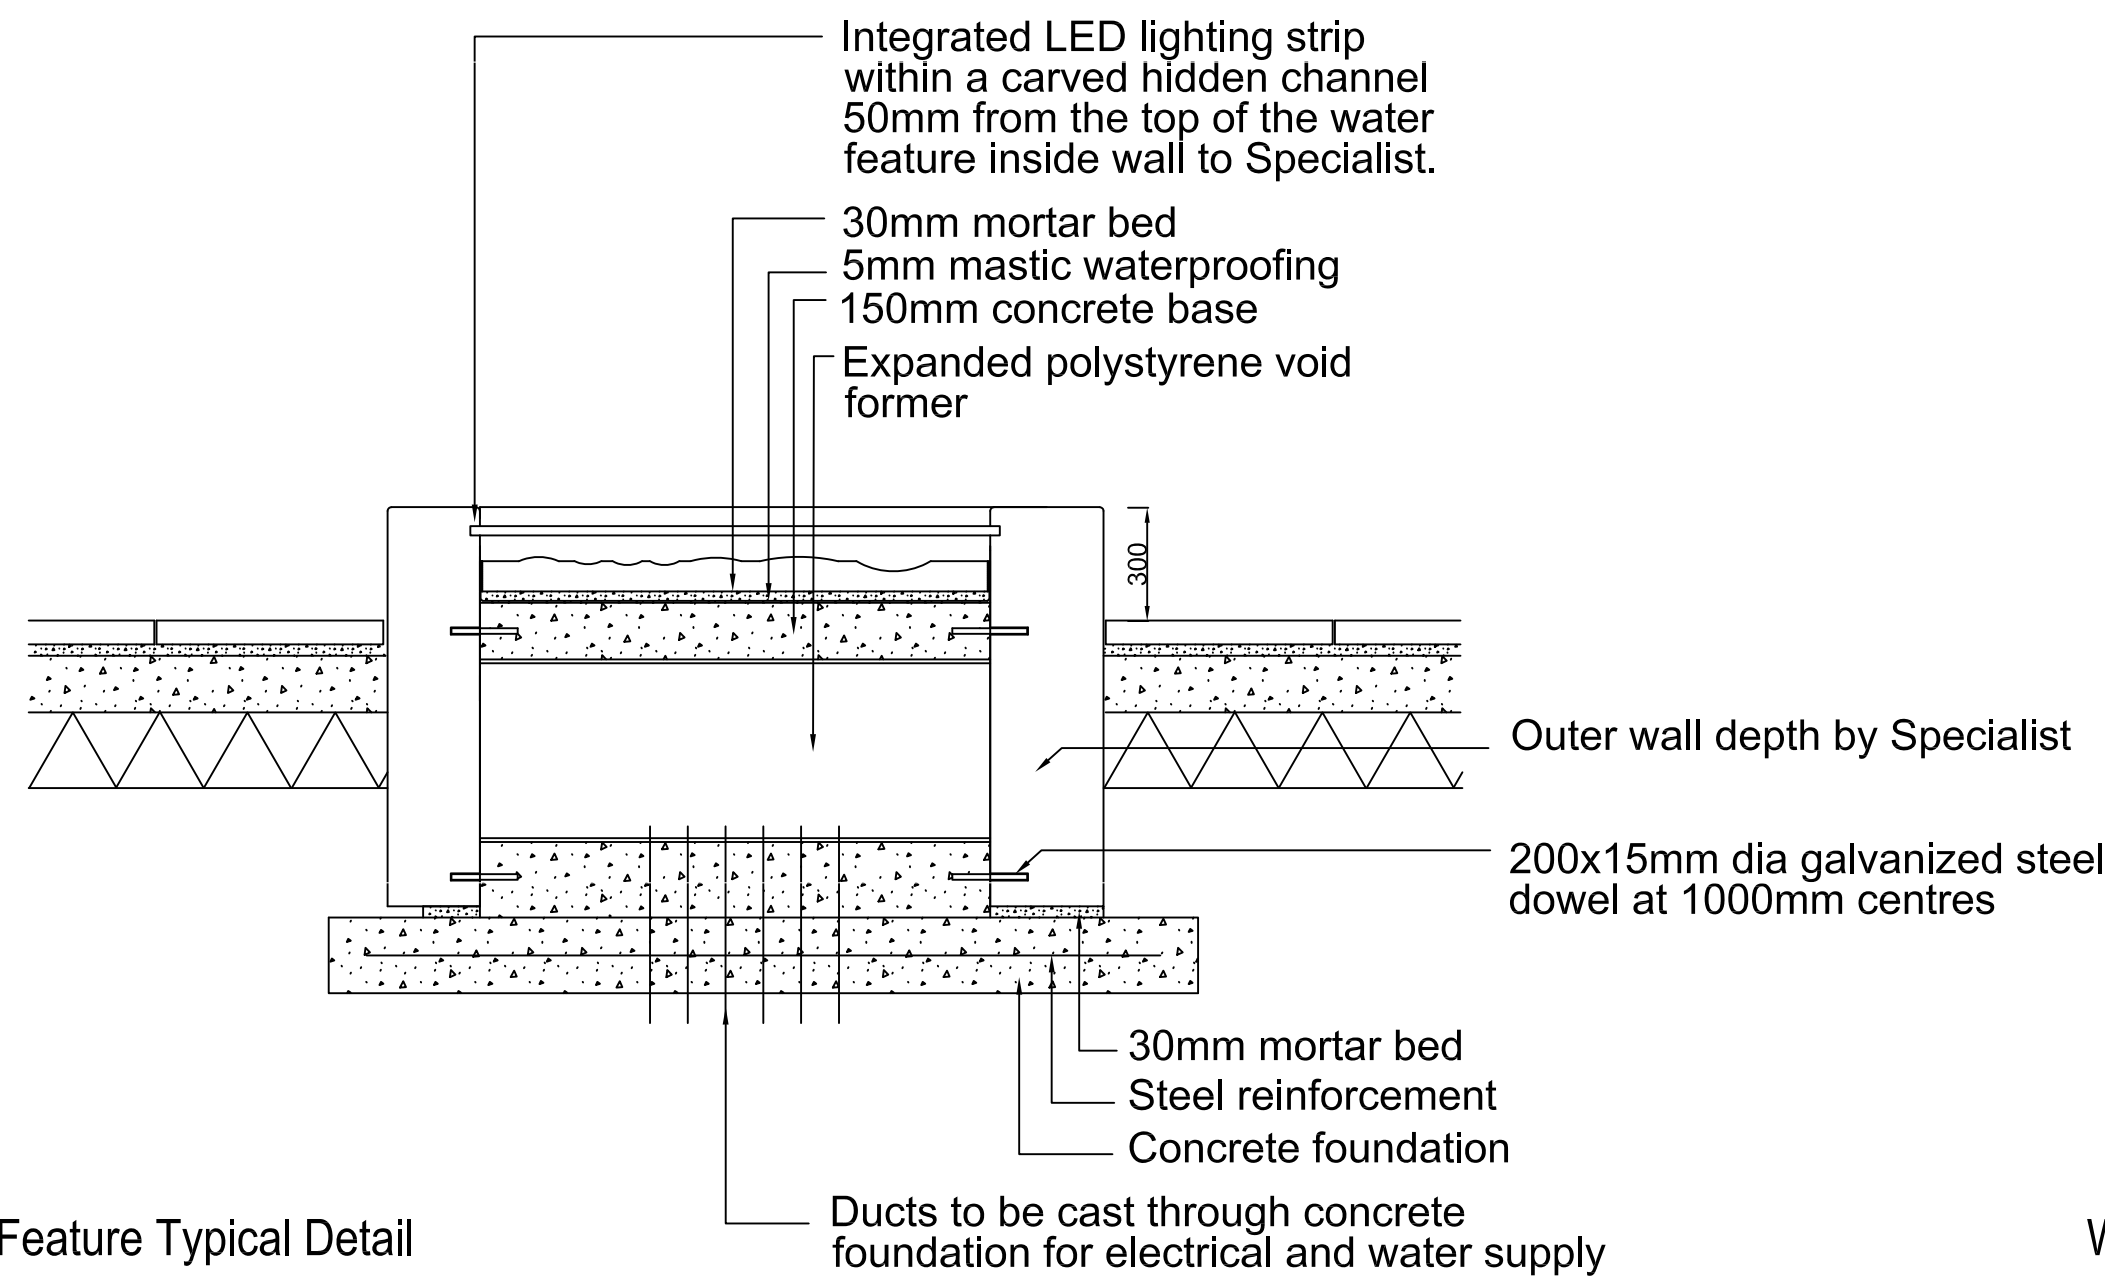

Note:
Bed of water feature to consist of 7 different blocks.
Each block to have varying textured finish from an 80mm thick silver gray granite unit.
Fall across granite to be minimum 1:200.


Water Feature Typical Detail

1:20

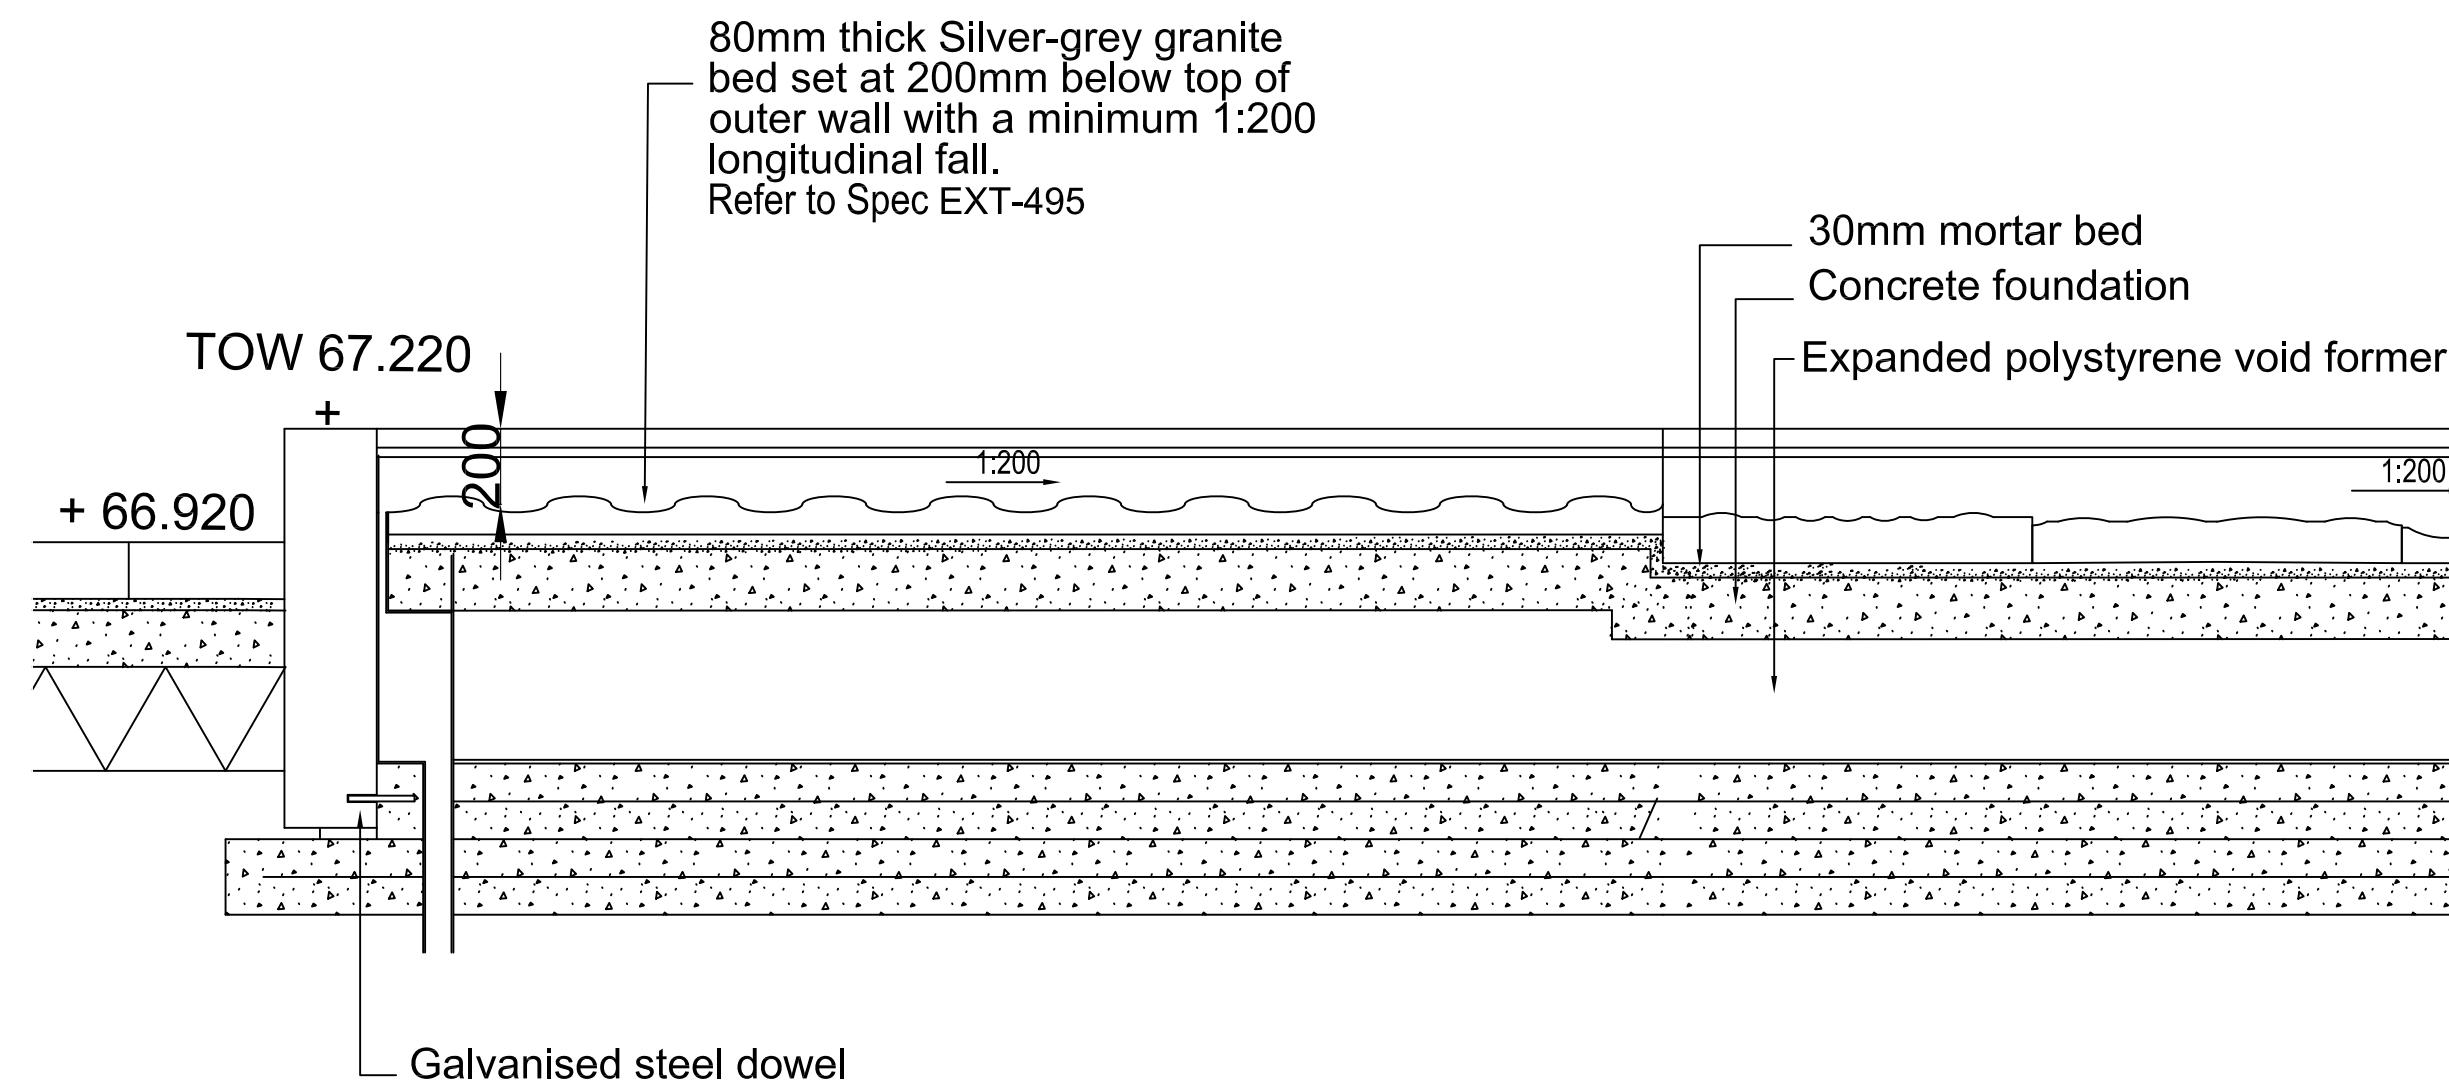

Water Feature Section AA
1:20

Water Feature Typical Plan
1:50

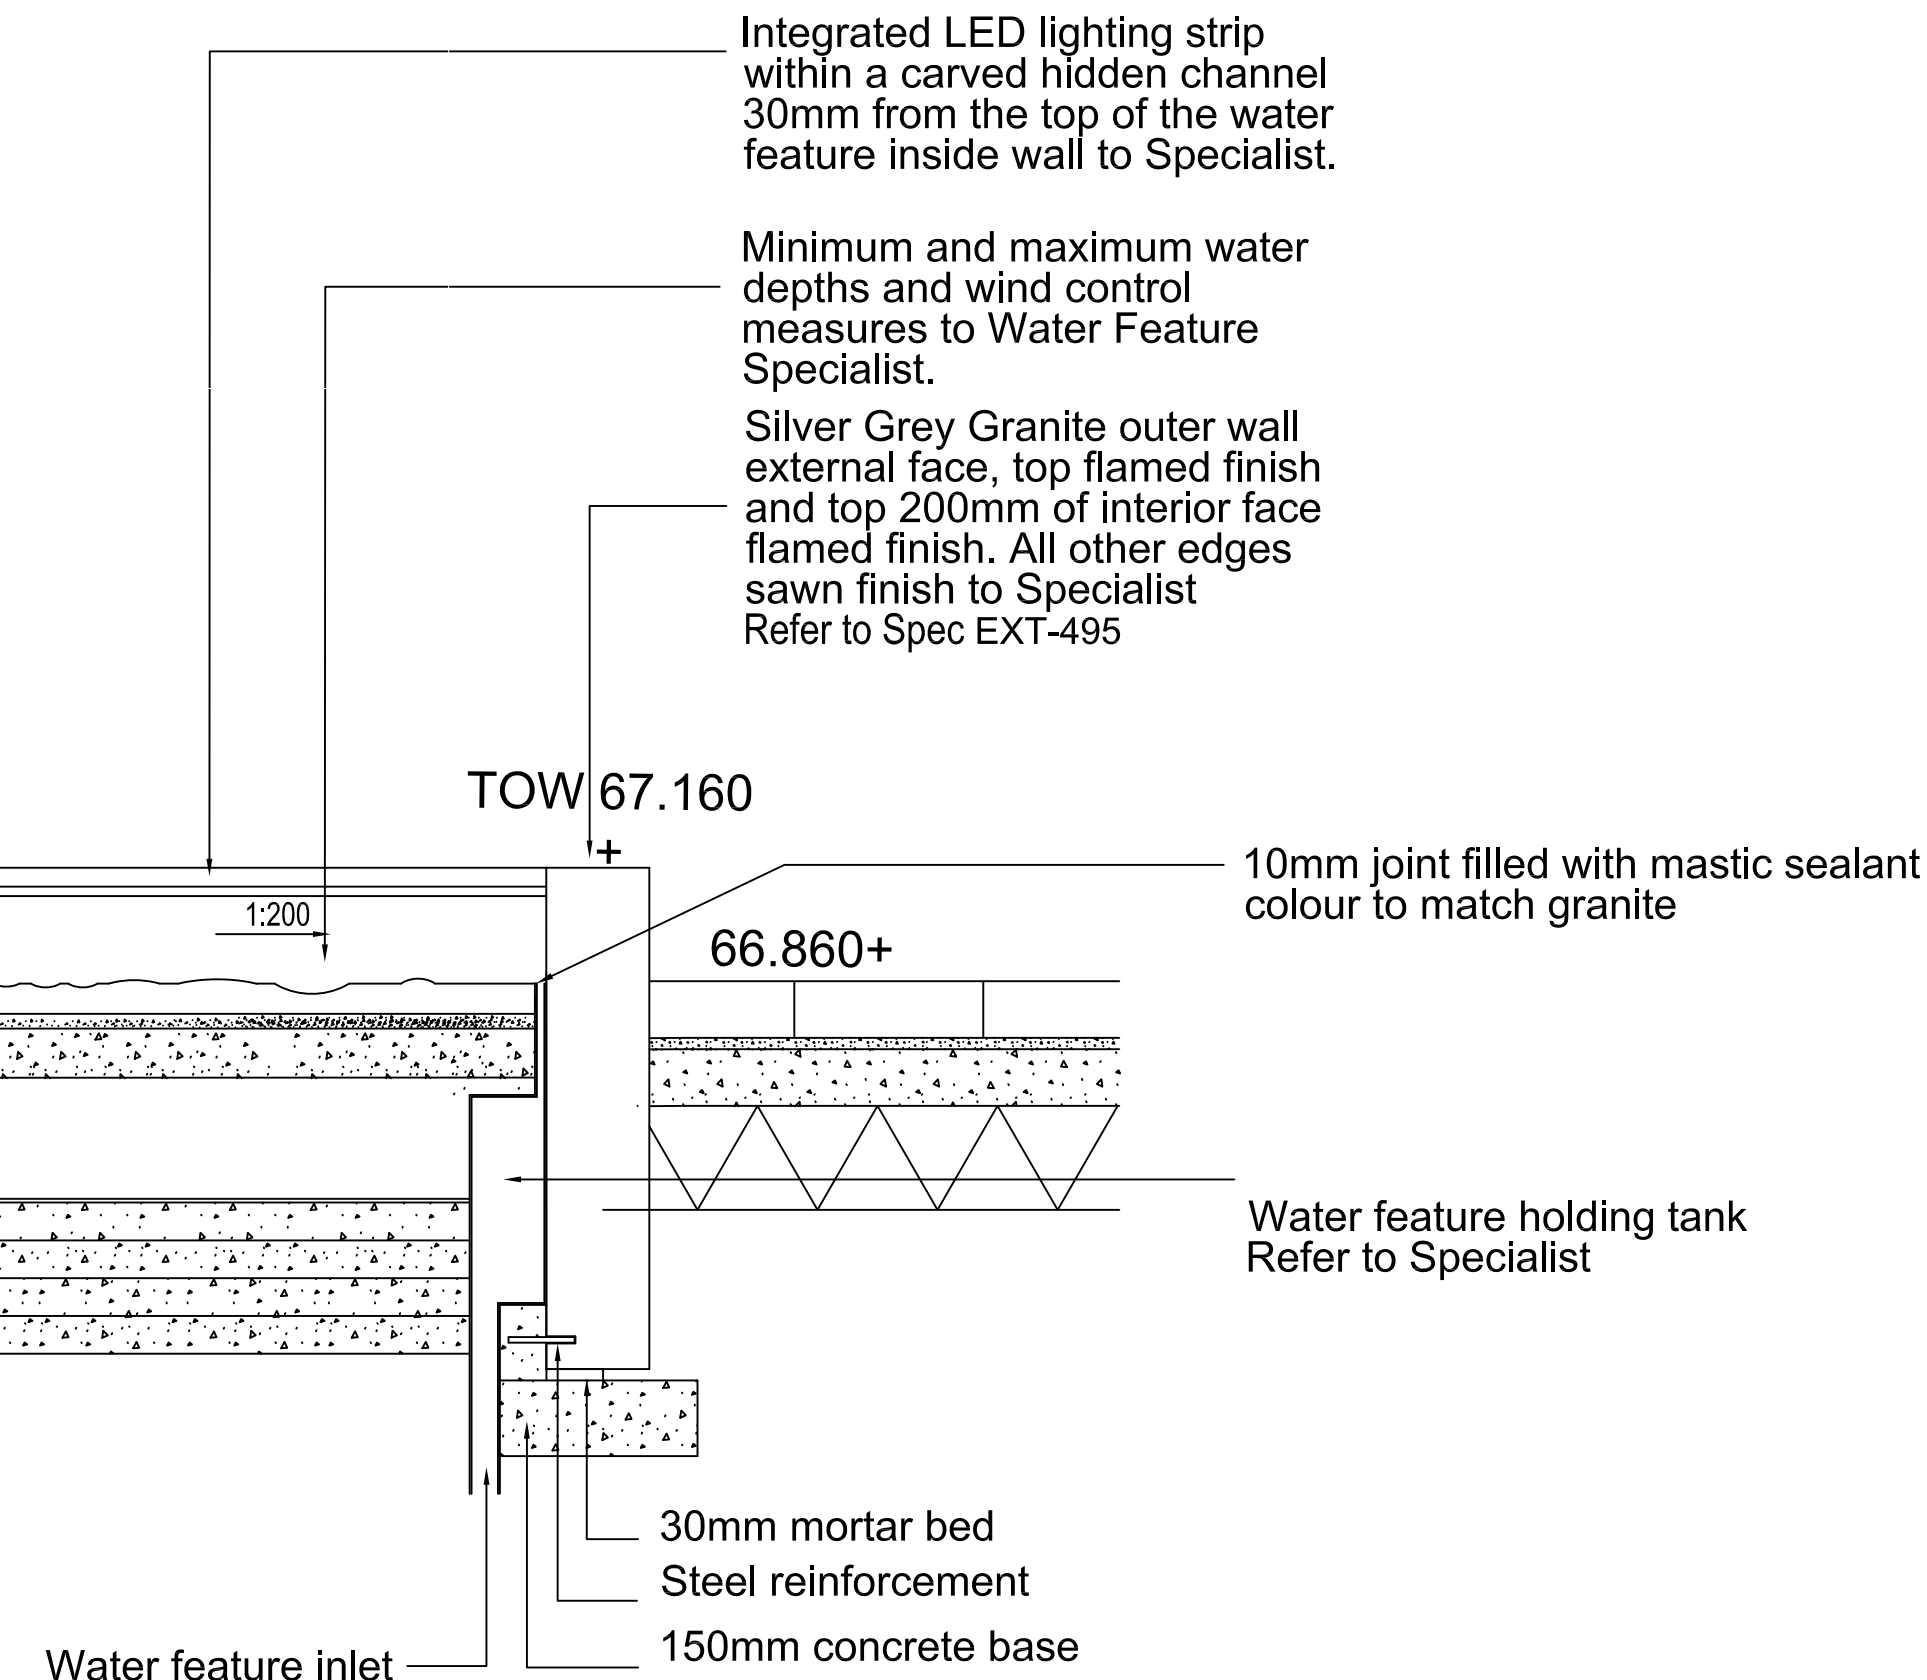

BUILDING DESIGN PARTNERSHIP SHALL HAVE NO RESPONSIBILITY FOR ANY USE MADE OF THIS DOCUMENT OTHER THAN FOR THAT WHICH IT WAS PREPARED AND ISSUED.

ALL DIMENSIONS SHOULD BE CHECKED ON SITE.

DO NOT SCALE FROM THIS DRAWING

ANY DRAWING ERRORS OR DIVERGENCIES SHOULD BE BROUGHT TO THE ATTENTION OF BUILDING DESIGN PARTNERSHIP AT THE ADDRESS SHOWN BELOW.

DRAWINGS SHALL BE READ IN CONJUNCTION WITH THE FOLLOWING BEFORE WORK COMMENCES.


- THE CDM DESIGN ISSUES REGISTER
- THE BDP RISK SERIES OF DRAWINGS
- THE PROJECT CDM RISK REGISTER

NOTES

Note, to be read in conjunction with:
Landscape Masterplan ECMWF-BDP-LA-ZZ-DR-L-000100
Landscape Hard and Soft Materials Specification
ECMWF-BDP-LA-ZZ-SP-L-001001
Typical Details - Soft Landscape and Tree Pit 2 of 2
ECMWF-BDP-LA-ZZ-DR-L-000601
Typical Landscape Details
ECMWF-BDP-LA-ZZ-DR-L-000602
ECMWF-BDP-LA-ZZ-DR-L-000603
ECMWF-BDP-LA-ZZ-DR-L-000604
Landscape Sections
ECMWF-BDP-LA-ZZ-DR-L-000500
ECMWF-BDP-LA-ZZ-DR-L-000501
ECMWF-BDP-LA-ZZ-DR-L-000502
ECMWF-BDP-LA-ZZ-DR-L-000503
ECMWF-BDP-LA-ZZ-DR-L-000504
ECMWF-BDP-LA-ZZ-DR-L-000505
Please refer to MEP drawings for external services layout
ECMWF-BDP-MB-ZZ-DR-N-901002
ECMWF-BDP-MB-ZZ-DR-N-901003

Note: Details are indicative only - Water Feature design to be developed by Specialist. Fixings and foundations to be developed by Engineers.

P05- Stage 4 Security Perimeter Change	DK	LD	13/09/24
P04- Stage 4 FINAL	FP	LD	10/05/24
P03- Stage 4	FP	MS	08/03/24
P02- Stage 4 Costing WIP	FP	MS	21/12/23
P01- Stage 3 Issue	FP	MS	20/10/23

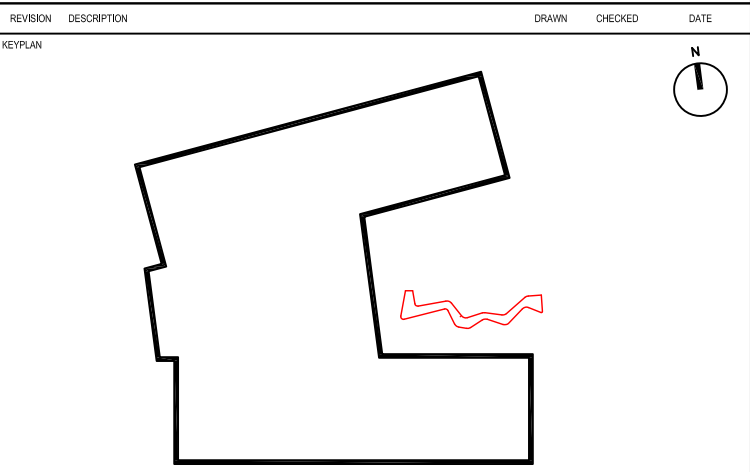

BDP.

16 Brewhouse Yard
Clerkenwell
London
EC1V 4LJ
United Kingdom

T +44 [0]20 7812 8000
www.bdp.com

PROJECT TITLE			
ECMWF			
APP. CNO NUMBER			
P3002898			
PROJECT TITLE		SCALE	@ A1
Water feature design strategy		1:10	
1 of 2		1:10 (300mm)	
PROJECT NUMBER		20/10/23	
S4			
DRAWING NO.		P05	
ECMWF-BDP-LA-ZZ-DR-L-000700			