


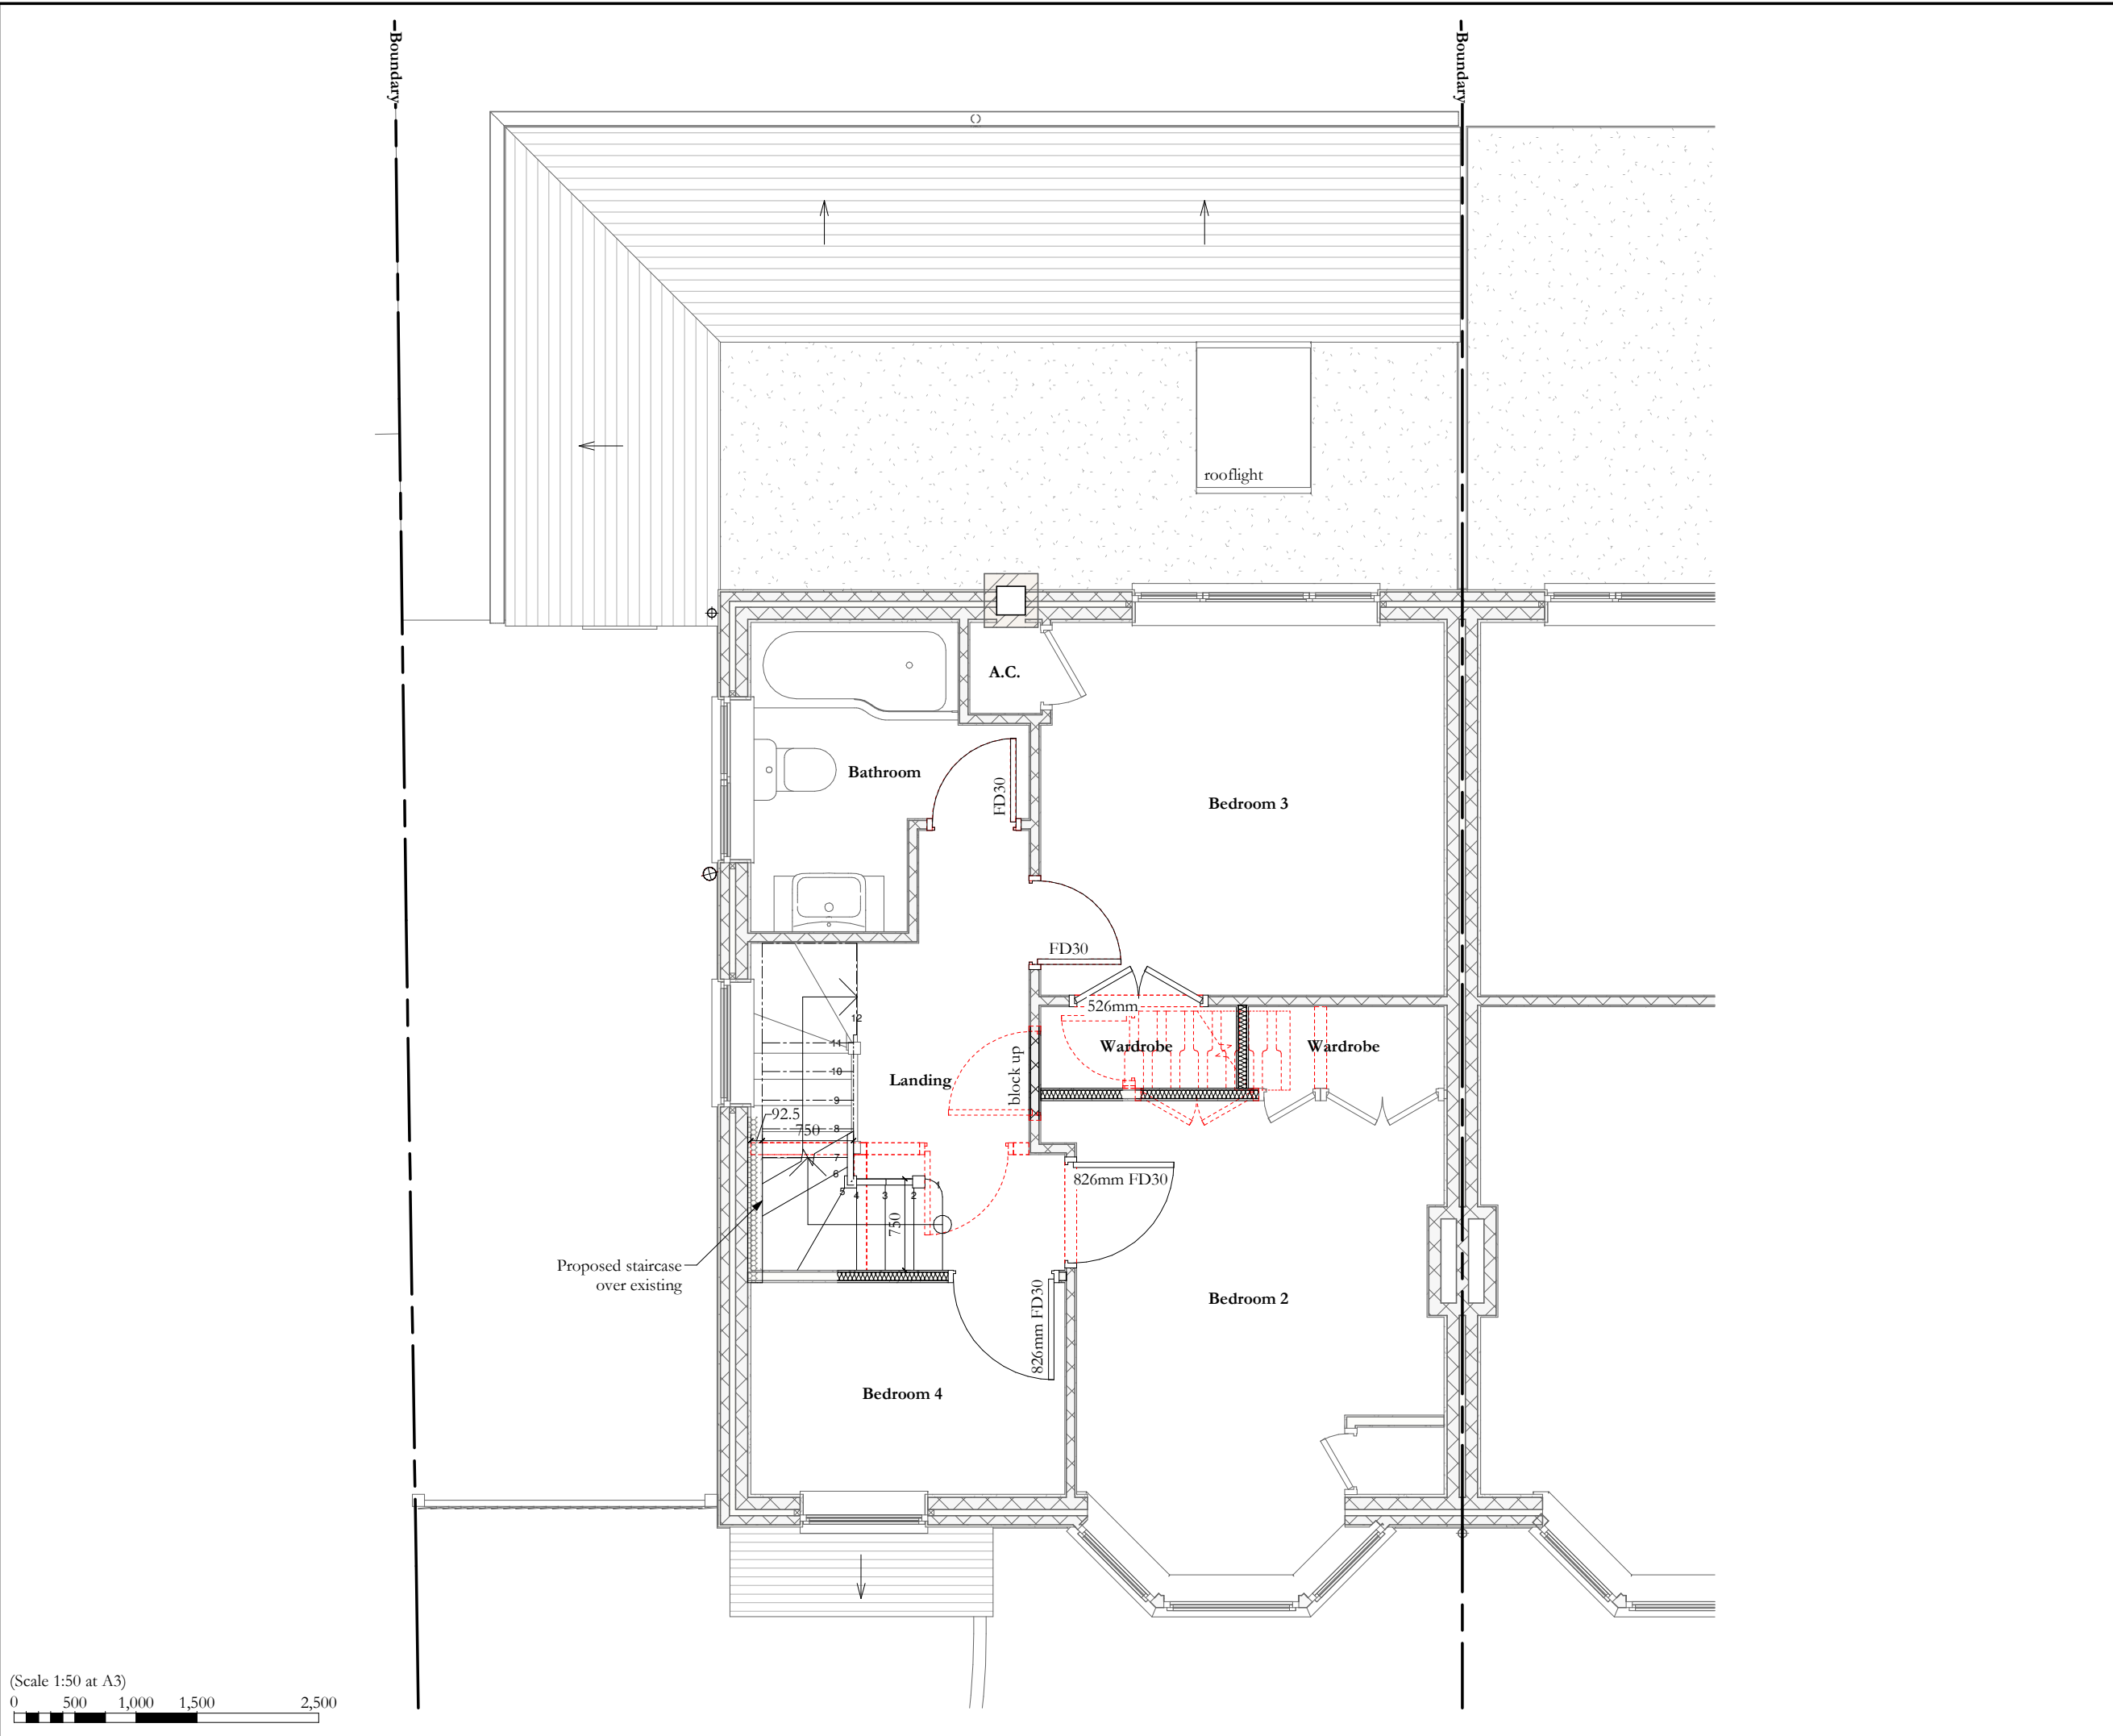

© Copyright of J M Redman Architecture. No disclosure or copy may be made without the written permission of J M Redman Architecture. All dimensions to be verified on site, all works to comply with current building regulations

A	Planning issue	JMR	03/11/2025
P2	Preliminary	JMR	17/10/2025
P1	Preliminary	JMR	03/10/2025
Rev.	Revision Details	By	Date

This drawing is preliminary only, intended for conceptual purposes and not for construction

Client

MR. & MRS. WOLFF

Project Location

**45 ROWAN DRIVE,
WOODLEY, READING,
BERKSHIRE. RG5 4LN**

Project Description

**PROPOSED HIP TO GABLE
LOFT CONVERSION**

Drawing Title

**PROPOSED FIRST FLOOR
PLAN**

Drawn	JMR	Drawing No.	JMR-25006-021-A
Date	03/11/2025		
Scale	1 : 50	Sheet Size	A3

JMREDMAN
ARCHITECTURE

Jamie M. Redman MCIAAT
jamie@jmr.co.uk | 07823774153
www.JMRedman.co.uk