



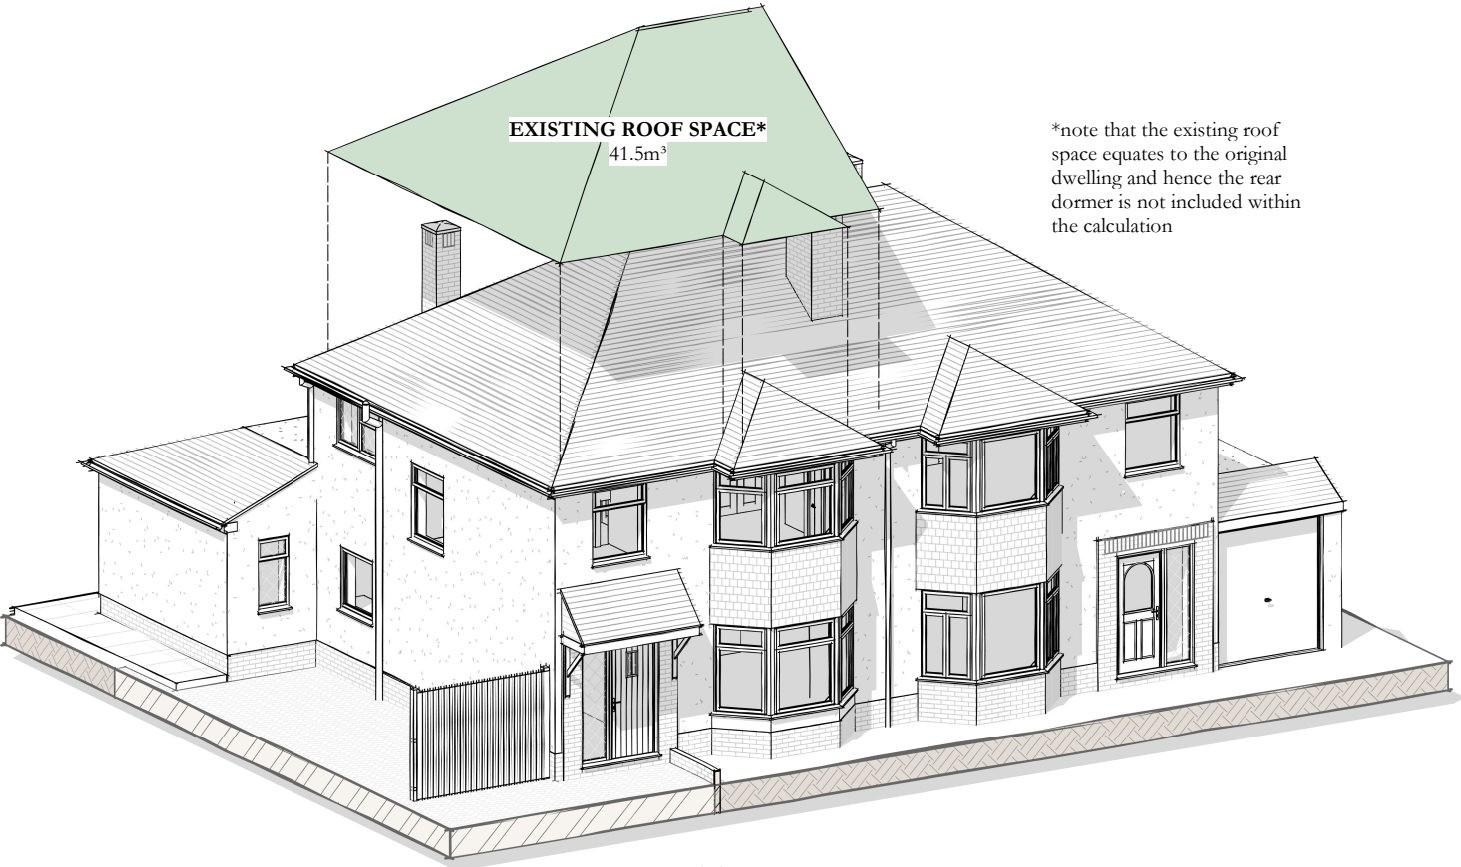

EXISTING 3D ROOF VOLUME DIAGRAM

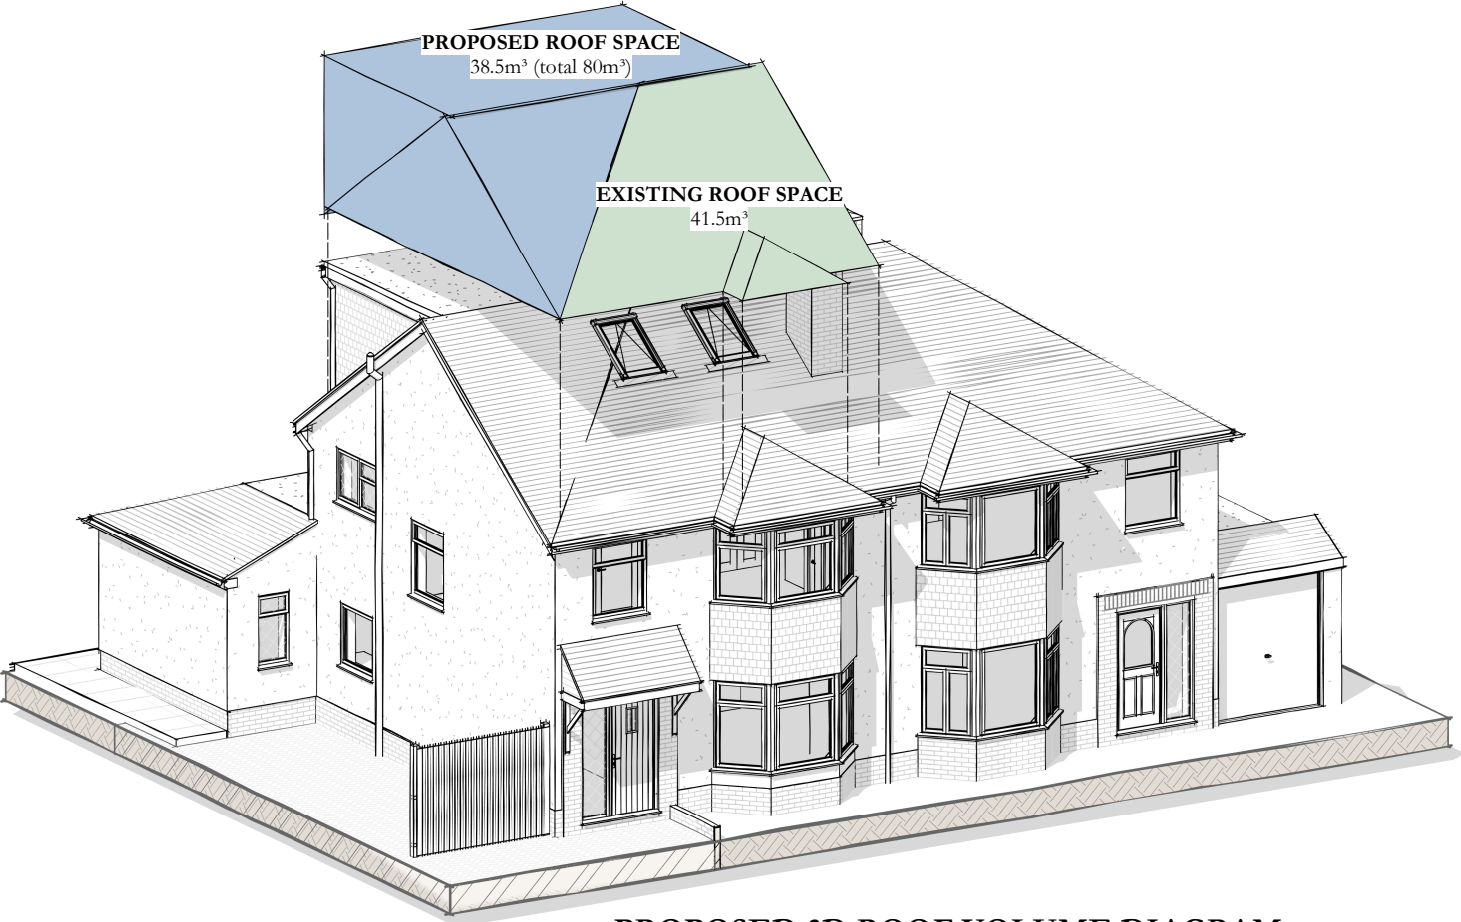

PROPOSED 3D ROOF VOLUME DIAGRAM

A	Planning issue	JMR	03/11/2025
P2	Preliminary	JMR	17/10/2025
P1	Preliminary	JMR	03/10/2025
Rev.	Revision Details	By	Date

This drawing is preliminary only, intended for conceptual purposes and not for construction

Client
MR. & MRS. WOLFF

Project Location
**45 ROWAN DRIVE,
WOODLEY, READING,
BERKSHIRE. RG5 4LN**

Project Description
**PROPOSED HIP TO GABLE
LOFT CONVERSION**

Drawing Title
**3D ROOF VOLUME
DIAGRAMS**

Drawn	JMR	Drawing No.	JMR-25006-017-A
Date	03/11/2025		
Scale		Sheet Size	A3

JMREDMAN
ARCHITECTURE

Jamie M. Redman MCIAAT
Jamie@jmr.co.uk | 07823774153
www.JMRedman.co.uk