




PROPOSED ELEVATION

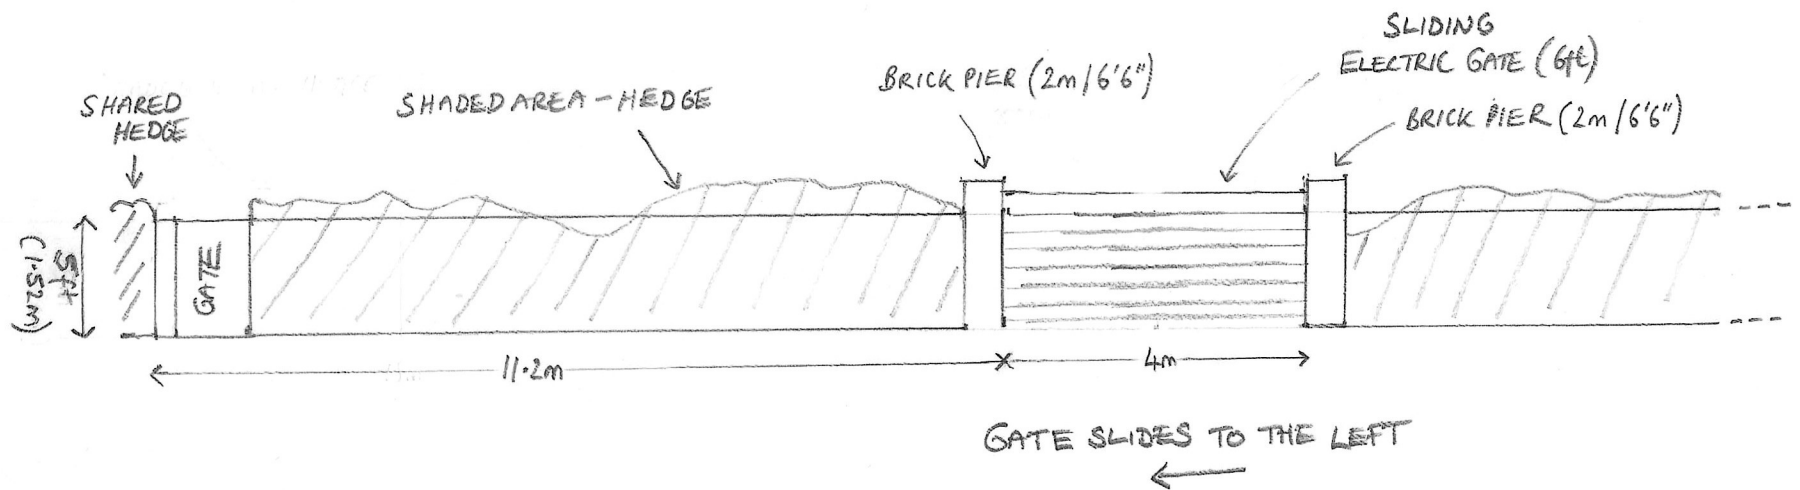

EXISTING ELEVATION

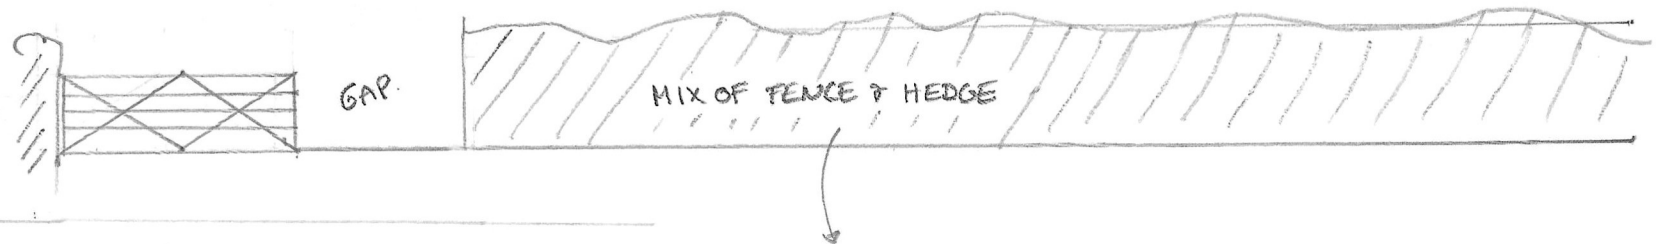

PROPOSED GATE

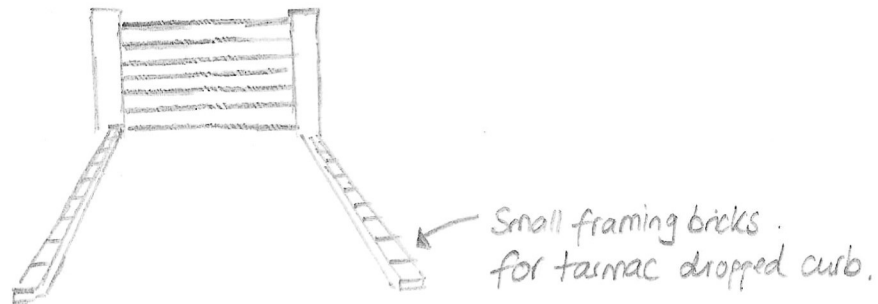

1m
Scale 1:100 (at A4)