


0 5m

Metric Scale 1:500

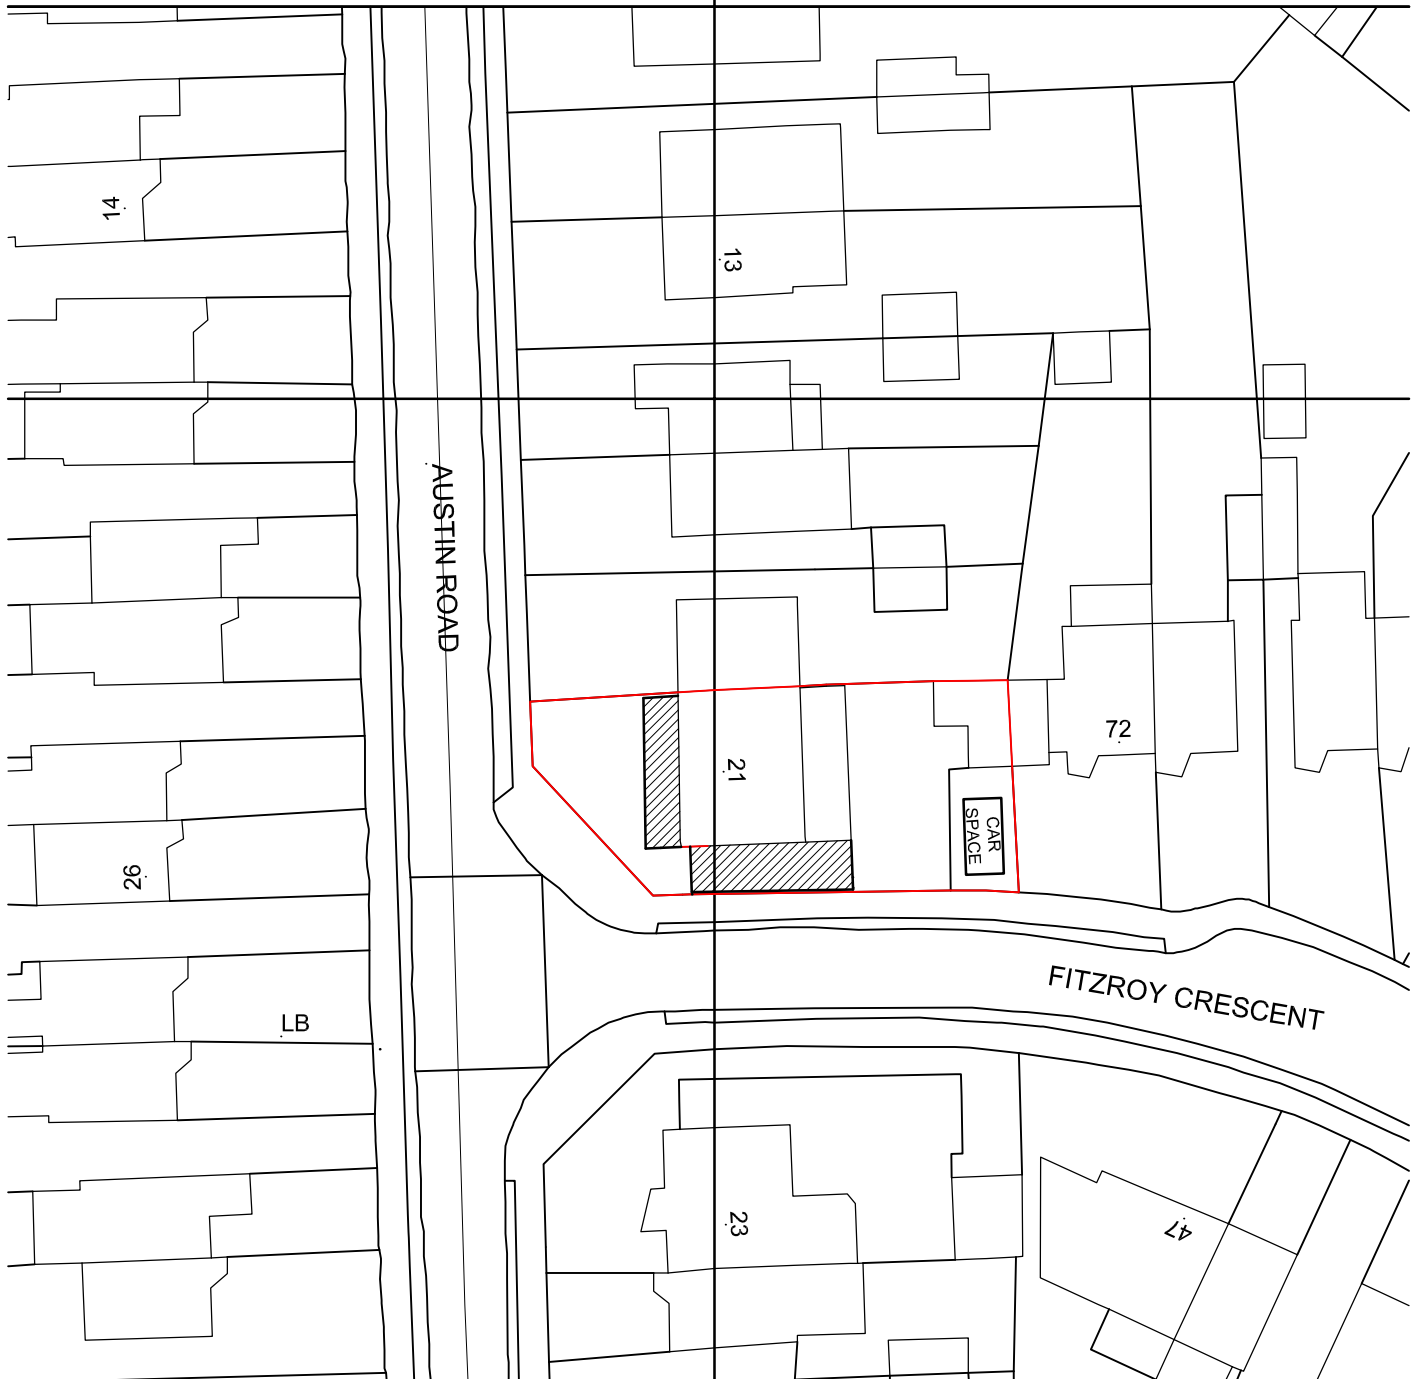

JOB
TITLE 21 AUSTIN ROAD, WOODLEY, RG5 4EJ

DRG.
TITLE BLOCK PLAN

DRAWN

CHECKED

DATE


JULY 24

SCALE

1:500

DRG. NO

S02124-BP01 REV B

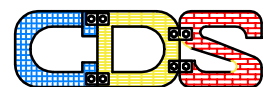

CREATIVE DESIGN
(STRUCTURAL) Ltd.

Tel 01753 543129
M 07877519947

info@cdstructural.com
www.cdstructural.com