
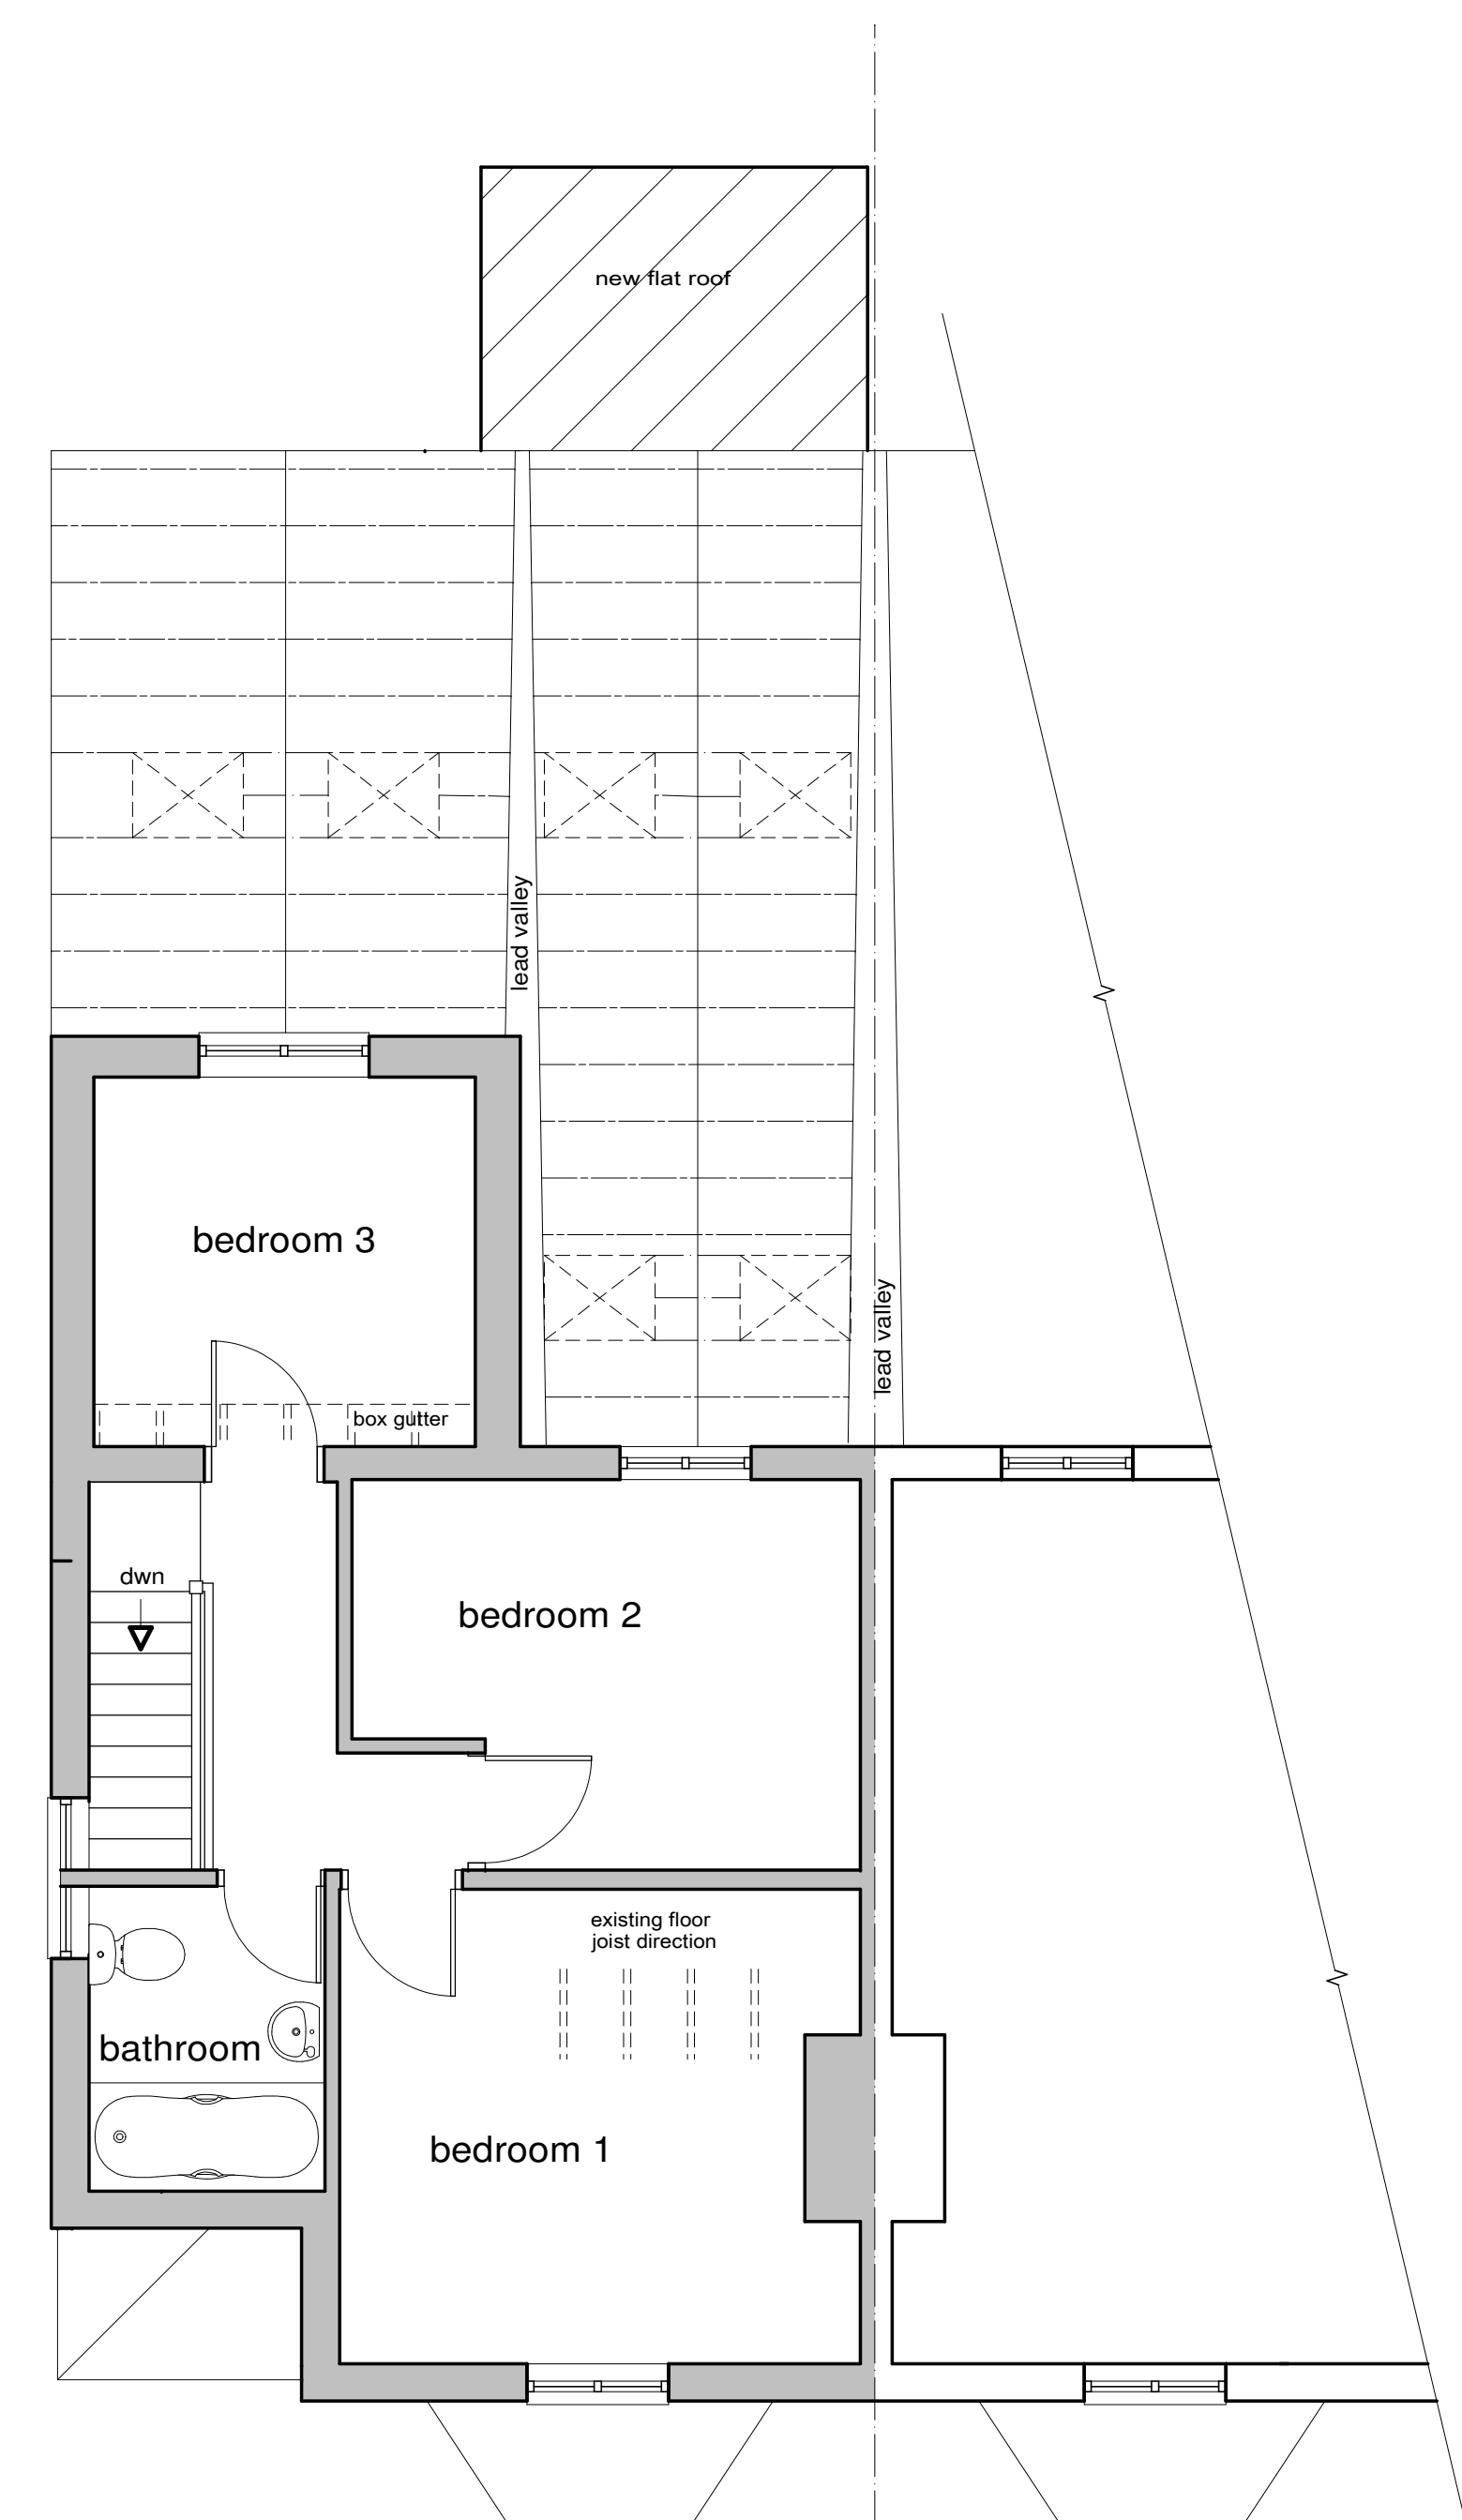
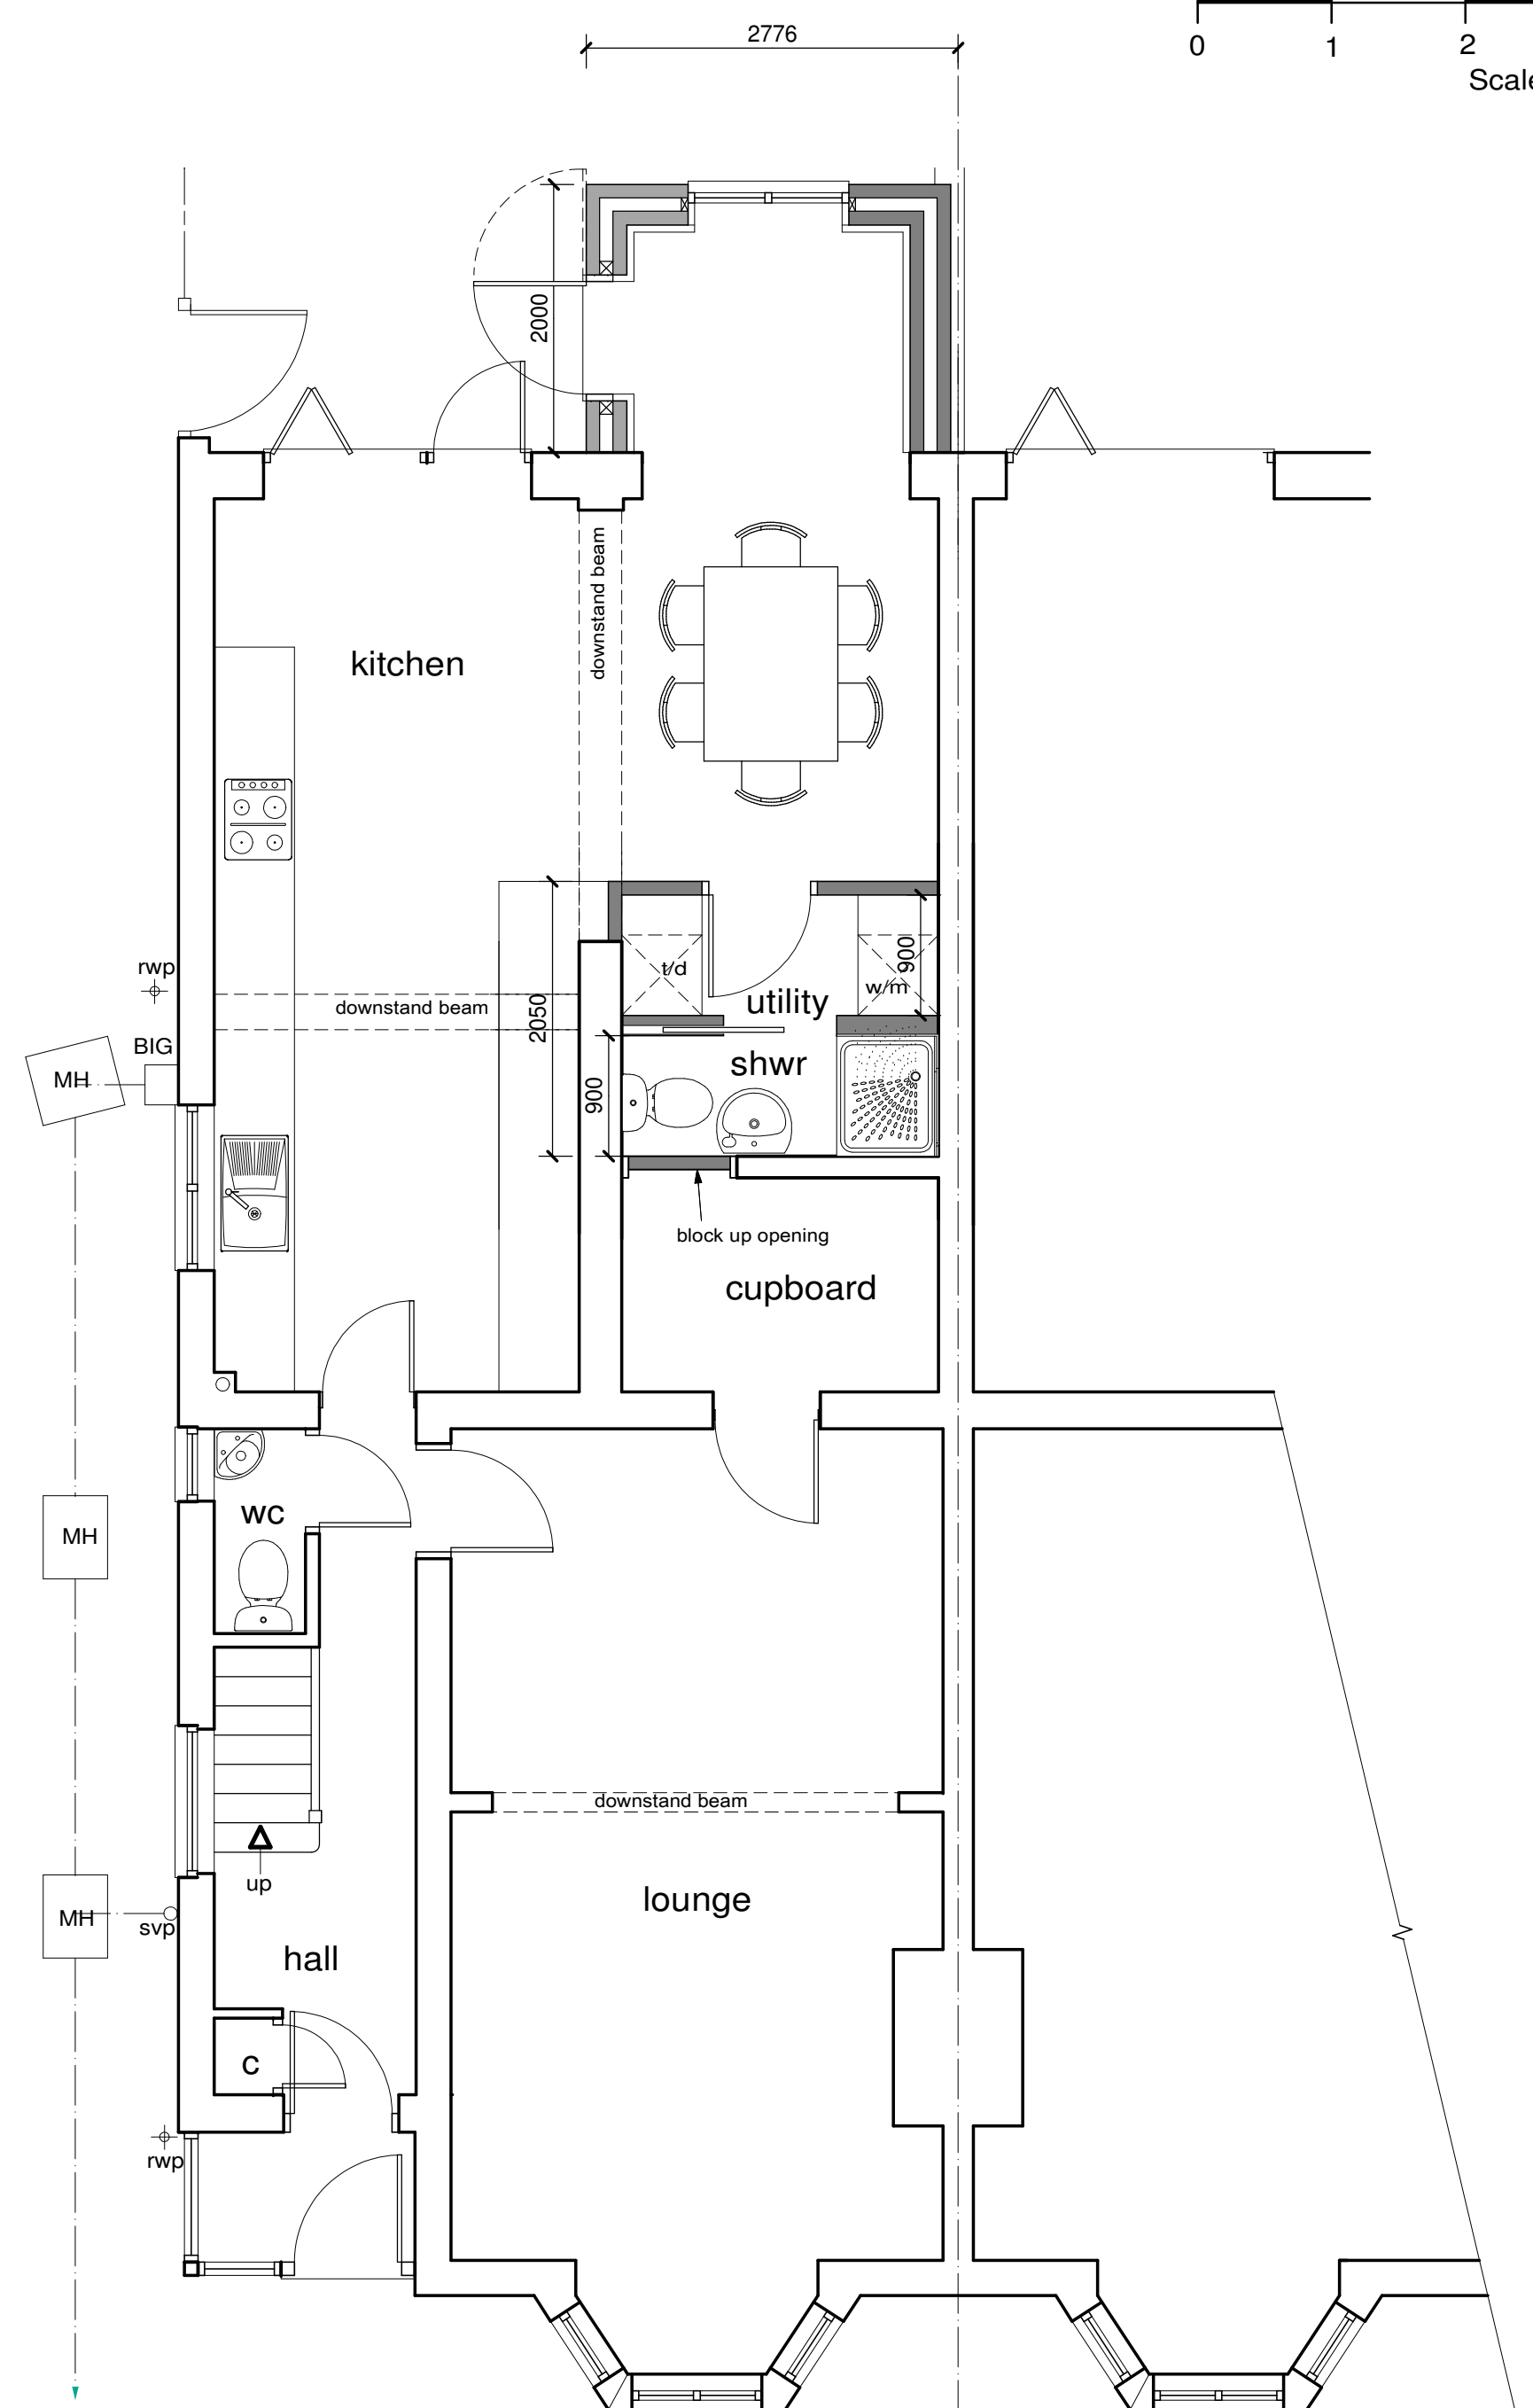
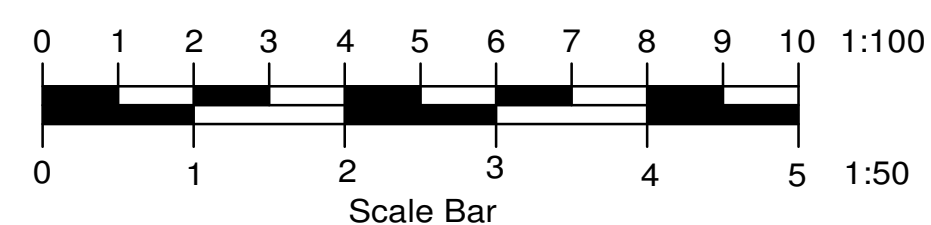


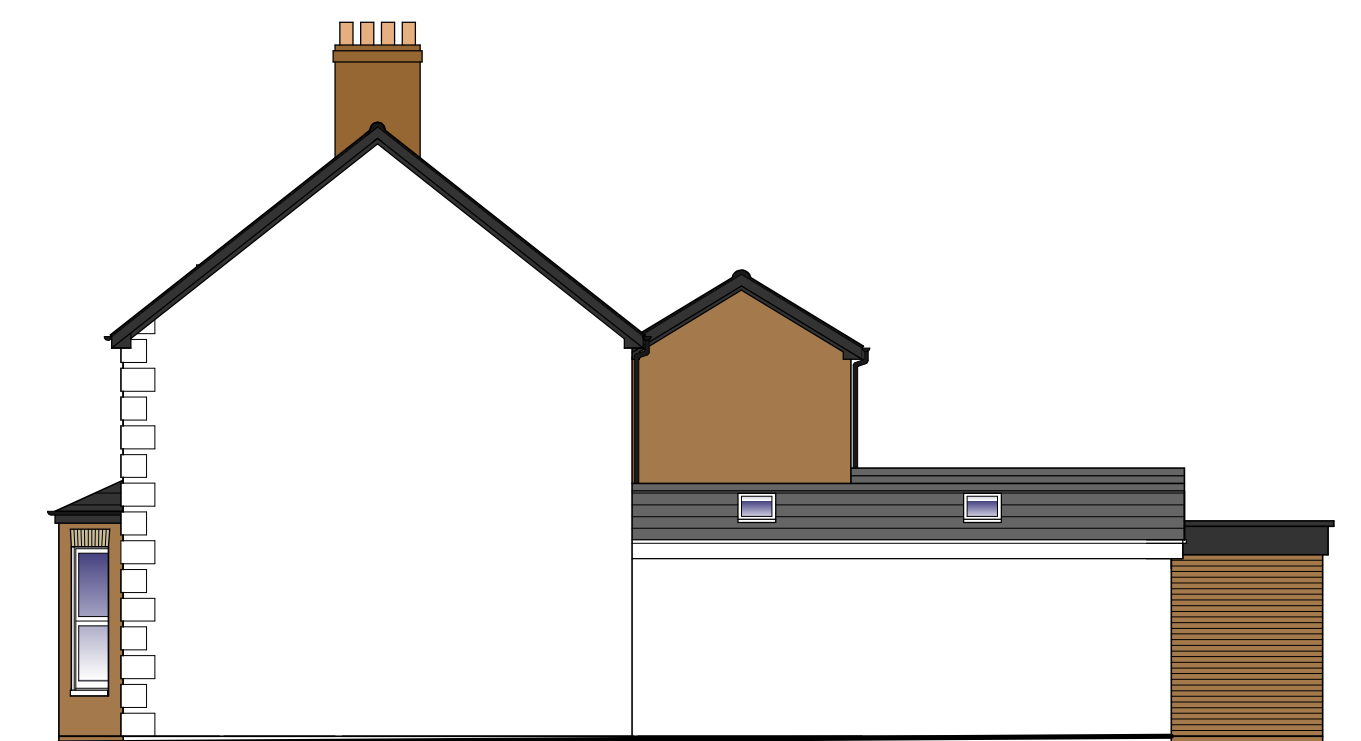

	...		...
A	DEC 25	PLANNING REVISION	
Client			
Claire Ramage			
Job Title			
35 Barkham Road			
Wokingham			
RG41 2XR			
Drawing Title			
Proposed Plans			
and Elevations			
Scale			
1-50 1-100			
Date		Drawn by	
Oct 25		wen	
Drg No.			Rev.
R- 2845/1			A