



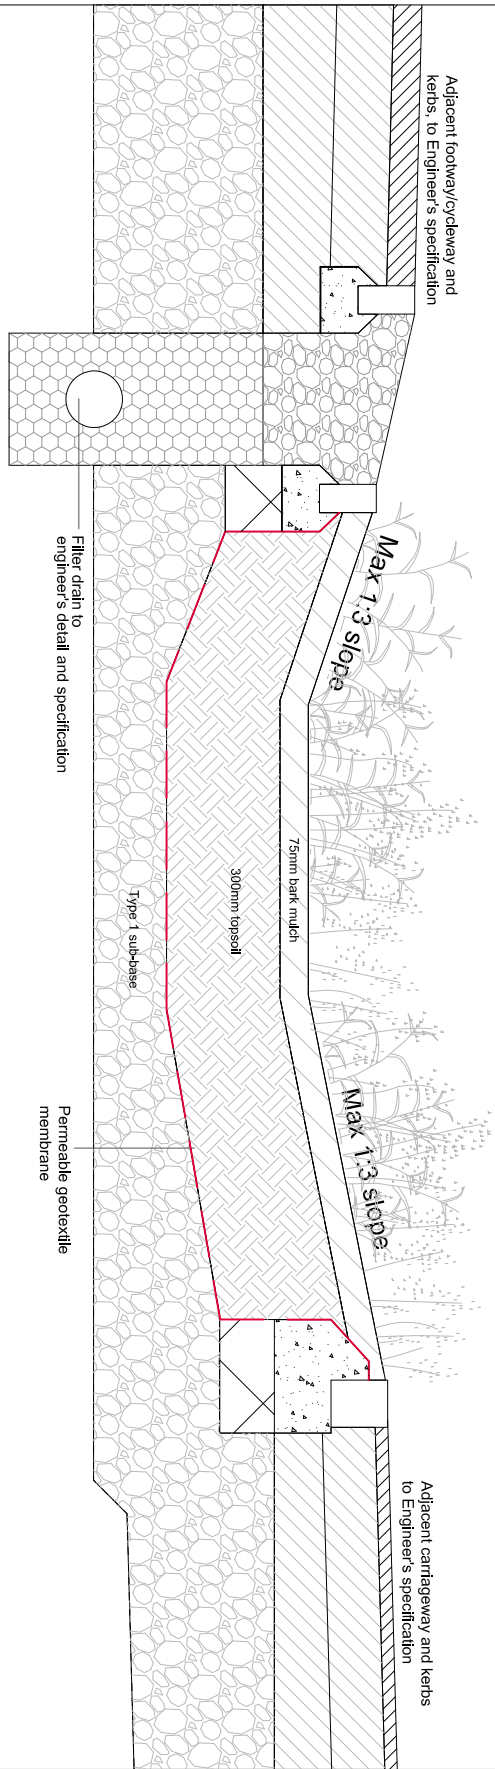

Swale build-up to engineer's detail and specification

Detail 01 - Swale planting

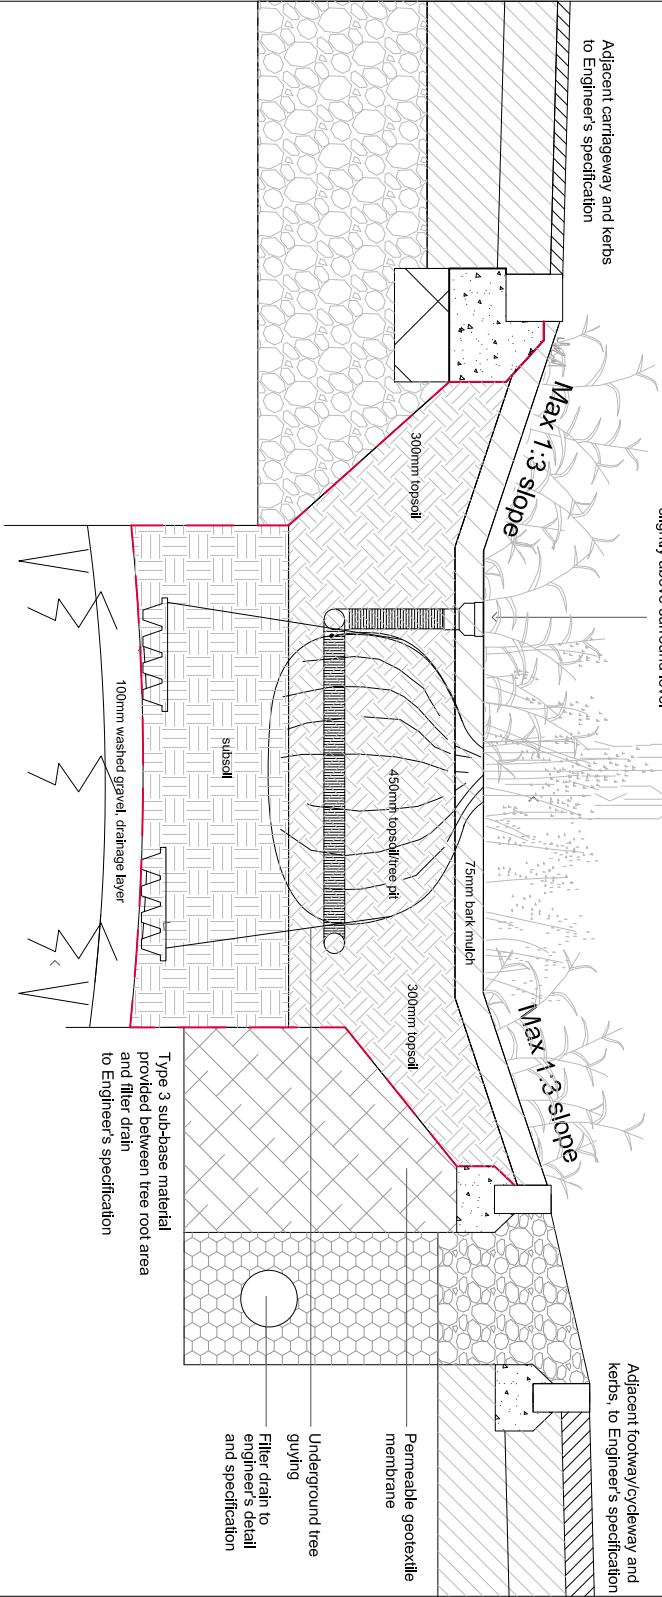

Swale build-up to engineer's detail and specification

Detail 02 - Swale planting with trees

savills URBAN DESIGN STUDIO			
Client			
University of Reading			
Job			
Thames Valley Science Park Primary Infrastructure			
Drawing Title			
NHM Access Road: Soft Landscape Details			
JOB No.	08.03.2024	Date	
498048	08.03.2024		
Drawn By	RB	Checked By	
EM	RB		
Scale	1:20@A1	Drawing No.	LA083
		Rev.	A