



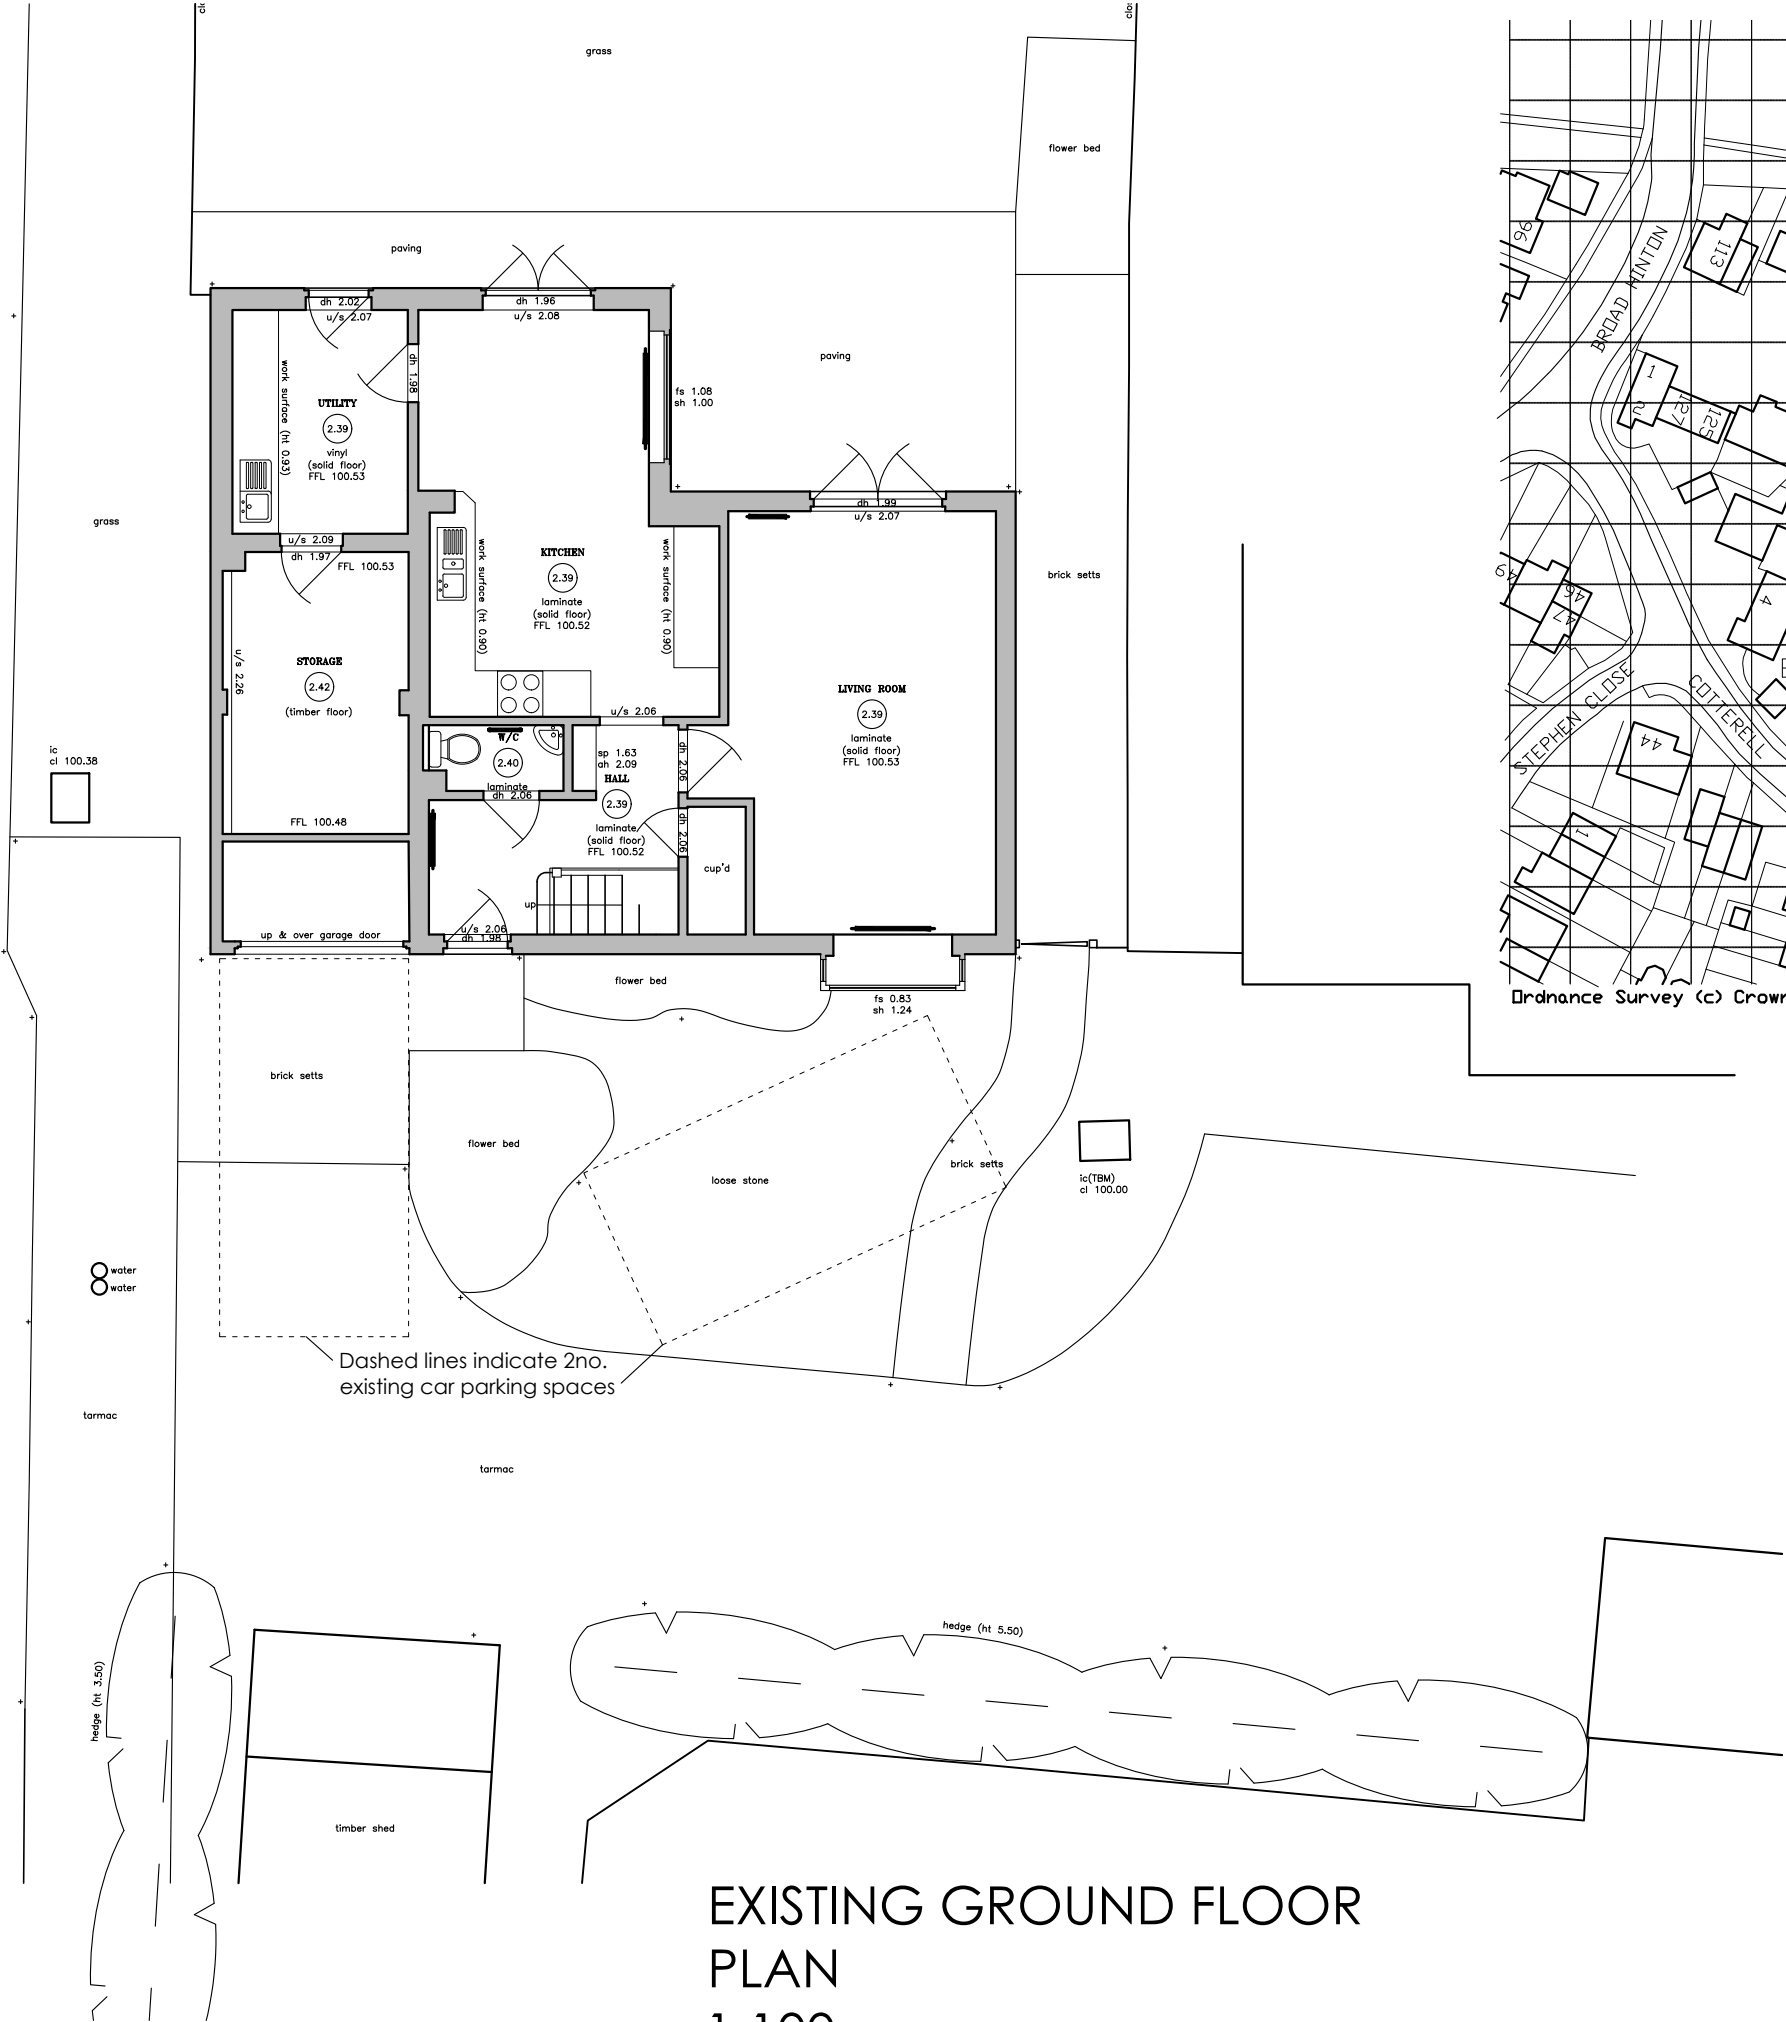

EXISTING GROUND FLOOR
PLAN
1:100

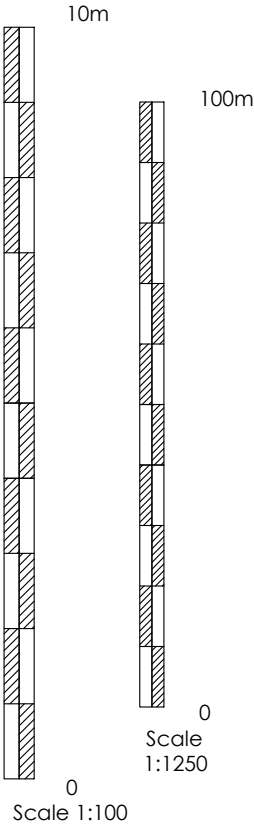

LOCATION PLAN
1:1250

CLIENT

Mr & Mrs R Arthan

JOB TITLE

Proposed extension
26 Cotterell Gardens

DATE

Oct 2024

SCALE

1:100

REV.

01

DRG TITLE

Existing Plans

JOB No.

2447

DWG No.

01