


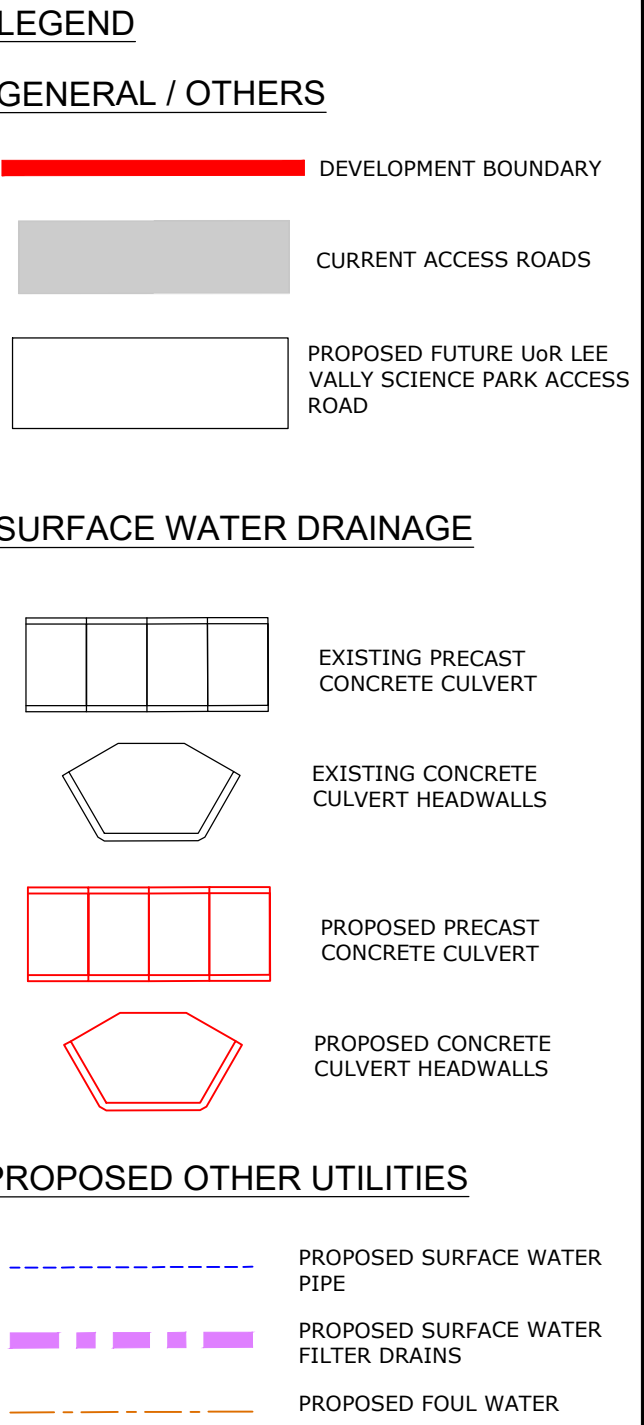

- # NOTES
1. THIS DRAWING IS TO BE READ IN CONJUNCTION WITH ALL RELEVANT ENGINEERS, ARCHITECTS AND SPECIALISTS DRAWINGS AND THE SPECIFICATION.
  2. **DO NOT SCALE** FROM THIS DRAWING MANUALLY OR ELECTRONICALLY. WRITTEN PERMISSION MUST BE OBTAINED FROM MLM PRIOR TO SCALING ELECTRONICALLY OR USING THIS ELECTRONIC FILE.
  3. PRIOR TO COMMENCEMENT OF THE WORKS, THE CONTRACTOR SHALL LAISE WITH ALL RELEVANT AUTHORITIES AND SERVICE PROVIDERS TO ENSURE THAT ALL PIPES, CABLES AND OTHER PLANT IS/ARE LOCATED, PROTECTED AND WHERE NECESSARY DIVERTED.
  4. PRIOR TO COMMENCEMENT OF THE WORKS, THE CONTRACTOR SHALL DETERMINE THE LOCATION AND DEPTH OF EXISTING UTILITIES ACROSS THE SITE; LAISE WITH ALL RELEVANT AUTHORITIES AND SERVICE PROVIDERS TO ENSURE THAT ALL PIPES, CABLES AND OTHER PLANT IS/ARE LOCATED, PROTECTED AND WHERE NECESSARY DIVERTED.
  5. ALL WORK IS TO BE CARRIED OUT IN ACCORDANCE WITH THE RELEVANT BRITISH STANDARDS, EUROPEAN NORMS, CODES OF PRACTICE AND BUILDING PRACTICE.
  6. ALL DIMENSIONS ARE TO BE CHECKED BY THE CONTRACTOR PRIOR TO STARTING THE WORKS ON SITE, ANY DISCREPANCIES ARE TO BE REPORTED TO THE ENGINEER IMMEDIATELY.
  7. FOR CIVIL & STRUCTURAL HEALTH & SAFETY HAZARDS PLEASE REFER TO DESIGNERS RISK ASSESSMENTS.
  8. IF YOU DO NOT UNDERSTAND FULLY ANY OF THE DETAILS SHOWN ON THIS DRAWING CONTACT THE ENGINEER FOR CLARIFICATION.
  9. THE CONTRACTOR SHALL OBTAIN PRIOR APPROVAL AND ALL NECESSARY LICENCES FROM THE THE HIGHWAY AUTHORITY BEFORE CARRYING OUT ANY WORKS WITHIN THE EXISTING PUBLIC HIGHWAY.
- NOTE: CONTRACTOR IS OBLIGED TO PROVIDE THE DETAIL FOR THE BOXES, HEADWALL UNITS AND THE WINGWALL SHOULD BE PRESENTED AS DETAILED DESIGN SUBMISSIONS WITH SUITABLE CERTIFICATIONS IN ACCORDANCE WITH CG300 APPENDIX I FOR APPROVAL PRIOR TO CONSTRUCTION.

|   |            |                        |      |      |      |
|---|------------|------------------------|------|------|------|
| P01   | 17.04.2024 | ISSUED FOR INFORMATION | CN   | CW   | PD   |
| Rev   | Date       | Amendment Details      | Dr'n | Chk' | App' |
| <p>This drawing should not be relied on or used in circumstances other than those for which it was originally prepared and for which Sweco UK Limited was commissioned. Sweco UK Limited accepts no responsibility for this drawing to any party other than the person by whom it was commissioned. Any party which breaches the provisions of this disclaimer shall indemnify Sweco UK Limited for all loss or damage arising therefrom.</p> <p>COPYRIGHT © Sweco 2021</p> |            |                        |      |      |      |

Sweco  
3rd Floor, Eldon House  
2 Eldon Street  
London  
EC2M 7LS  
Tel: +44 (0)20 3002 1210  
Web: [www.sweco.co.uk](http://www.sweco.co.uk)

The Sweco logo consists of the word "SWECO" in a bold, sans-serif font, followed by a stylized graphic element. The graphic is a black silhouette of a person with arms raised, forming a cross-like shape, with a small circle above the head.

ABLEY LETCHFORD  
PARTNERSHIP (ALP)

Project Title

THAMES VALLEY SCIENCE PARK  
PRIMARY INFRASTRUCTURE

Drawing Title

SURFACE WATER CULVERTS  
DETAILED LAYOUT PLAN

|                  |             |
|------------------|-------------|
| Purpose Of Issue | FOR COMMENT |
|------------------|-------------|

|                  |                   |                       |                 |
|------------------|-------------------|-----------------------|-----------------|
| Status<br>S01    |                   | Status Description    |                 |
| Designed<br>CN   | Drawn<br>CN       | Checked<br>CW         | Approved<br>PD  |
| Sheet Size<br>A1 | Scale<br>1:200@A1 | SWECD Ref<br>65212661 | Revision<br>P01 |

65212661-SWE-XX-XX-DR-C-0001