


6. LANDSCAPING.

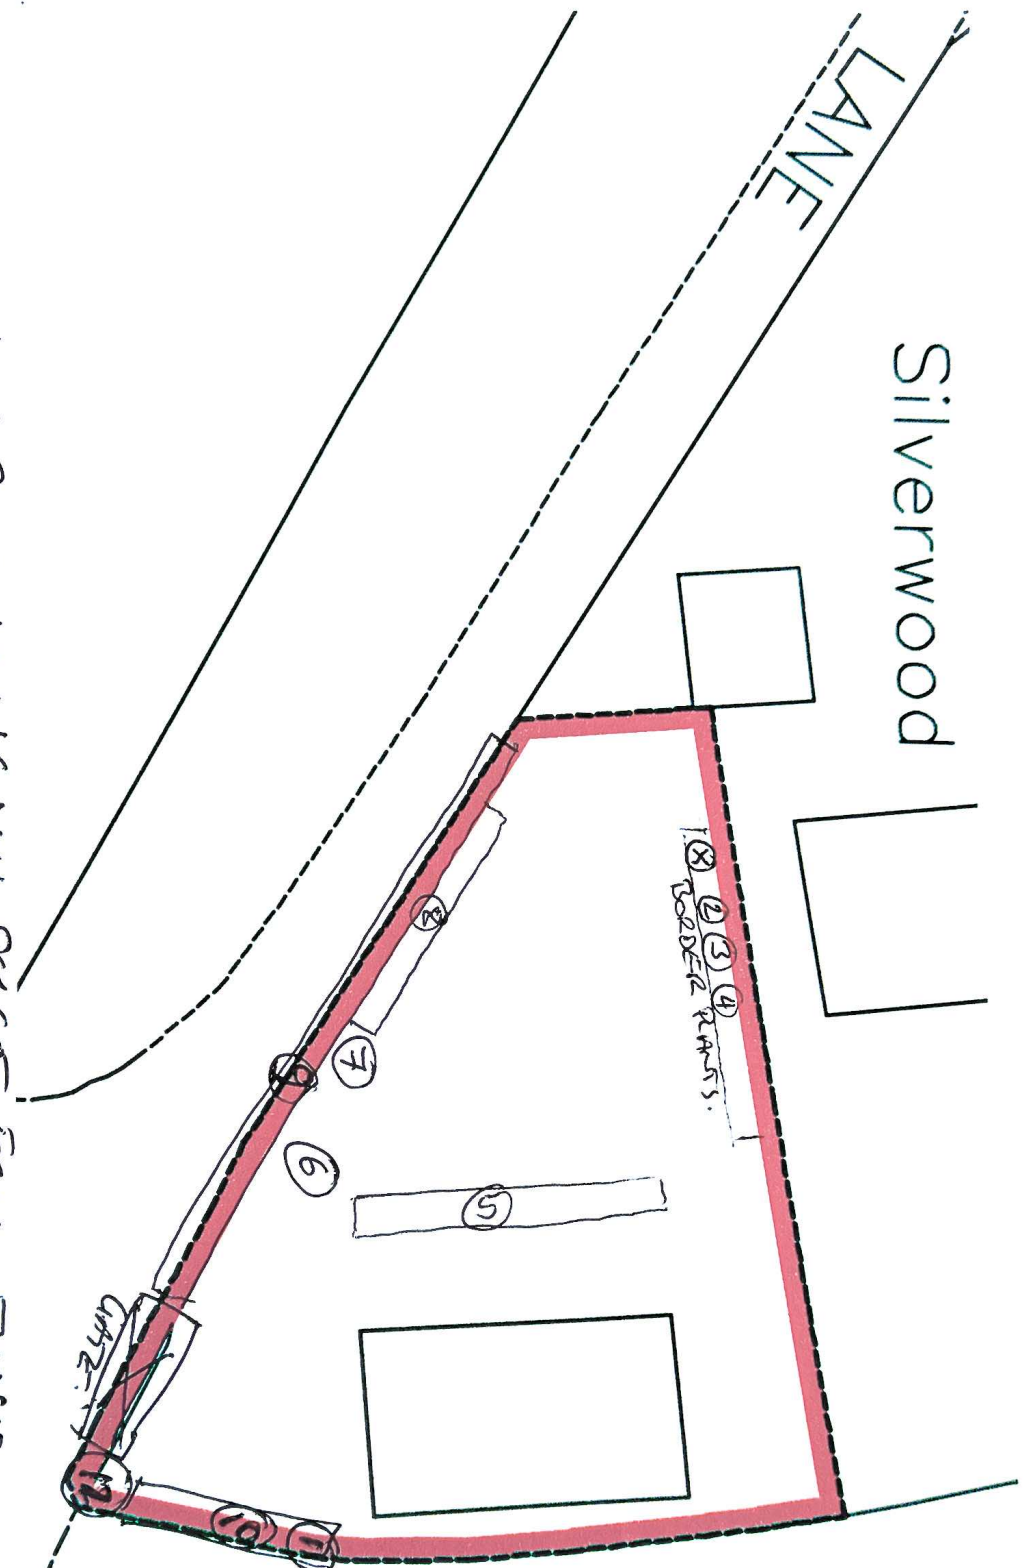

WHEN PLANNING WE WILL SELECT FROM THOSE ITEMS WITHIN APPENDIX 5 OF THE RAT SURVEY TO DIVERSITY ENHANCEMENTS.
I HAVE ATTACHED THIS REPORT.

- (X) = CHERRY BLOSSOM
- (2) = CHINESE WINDMILL PALM
- (3) FAN APPLE TREE
- (4) CHINESE WINDMILL PALM
- (5) = VARIOUS BULBS AND FLOWERING SHRUBS.
- (6) = CHINESE WINDMILL PALM
- (7) = ACER TREE
- (8) = SHADE LOVING PLANTS CLEMATIS / CROCUS VINE
- (9) = MATURE LAUREL HEDGE PLANTED 4 YEARS AGO, INSIDE OUR BOUNDARY.
- (10) = NATURAL LAUREL HEDGE.
- (11) = LARGE ~~BE~~ MAPLE TREE ^{SKAMORE}
- (12) = LARGE MATURE OAK