



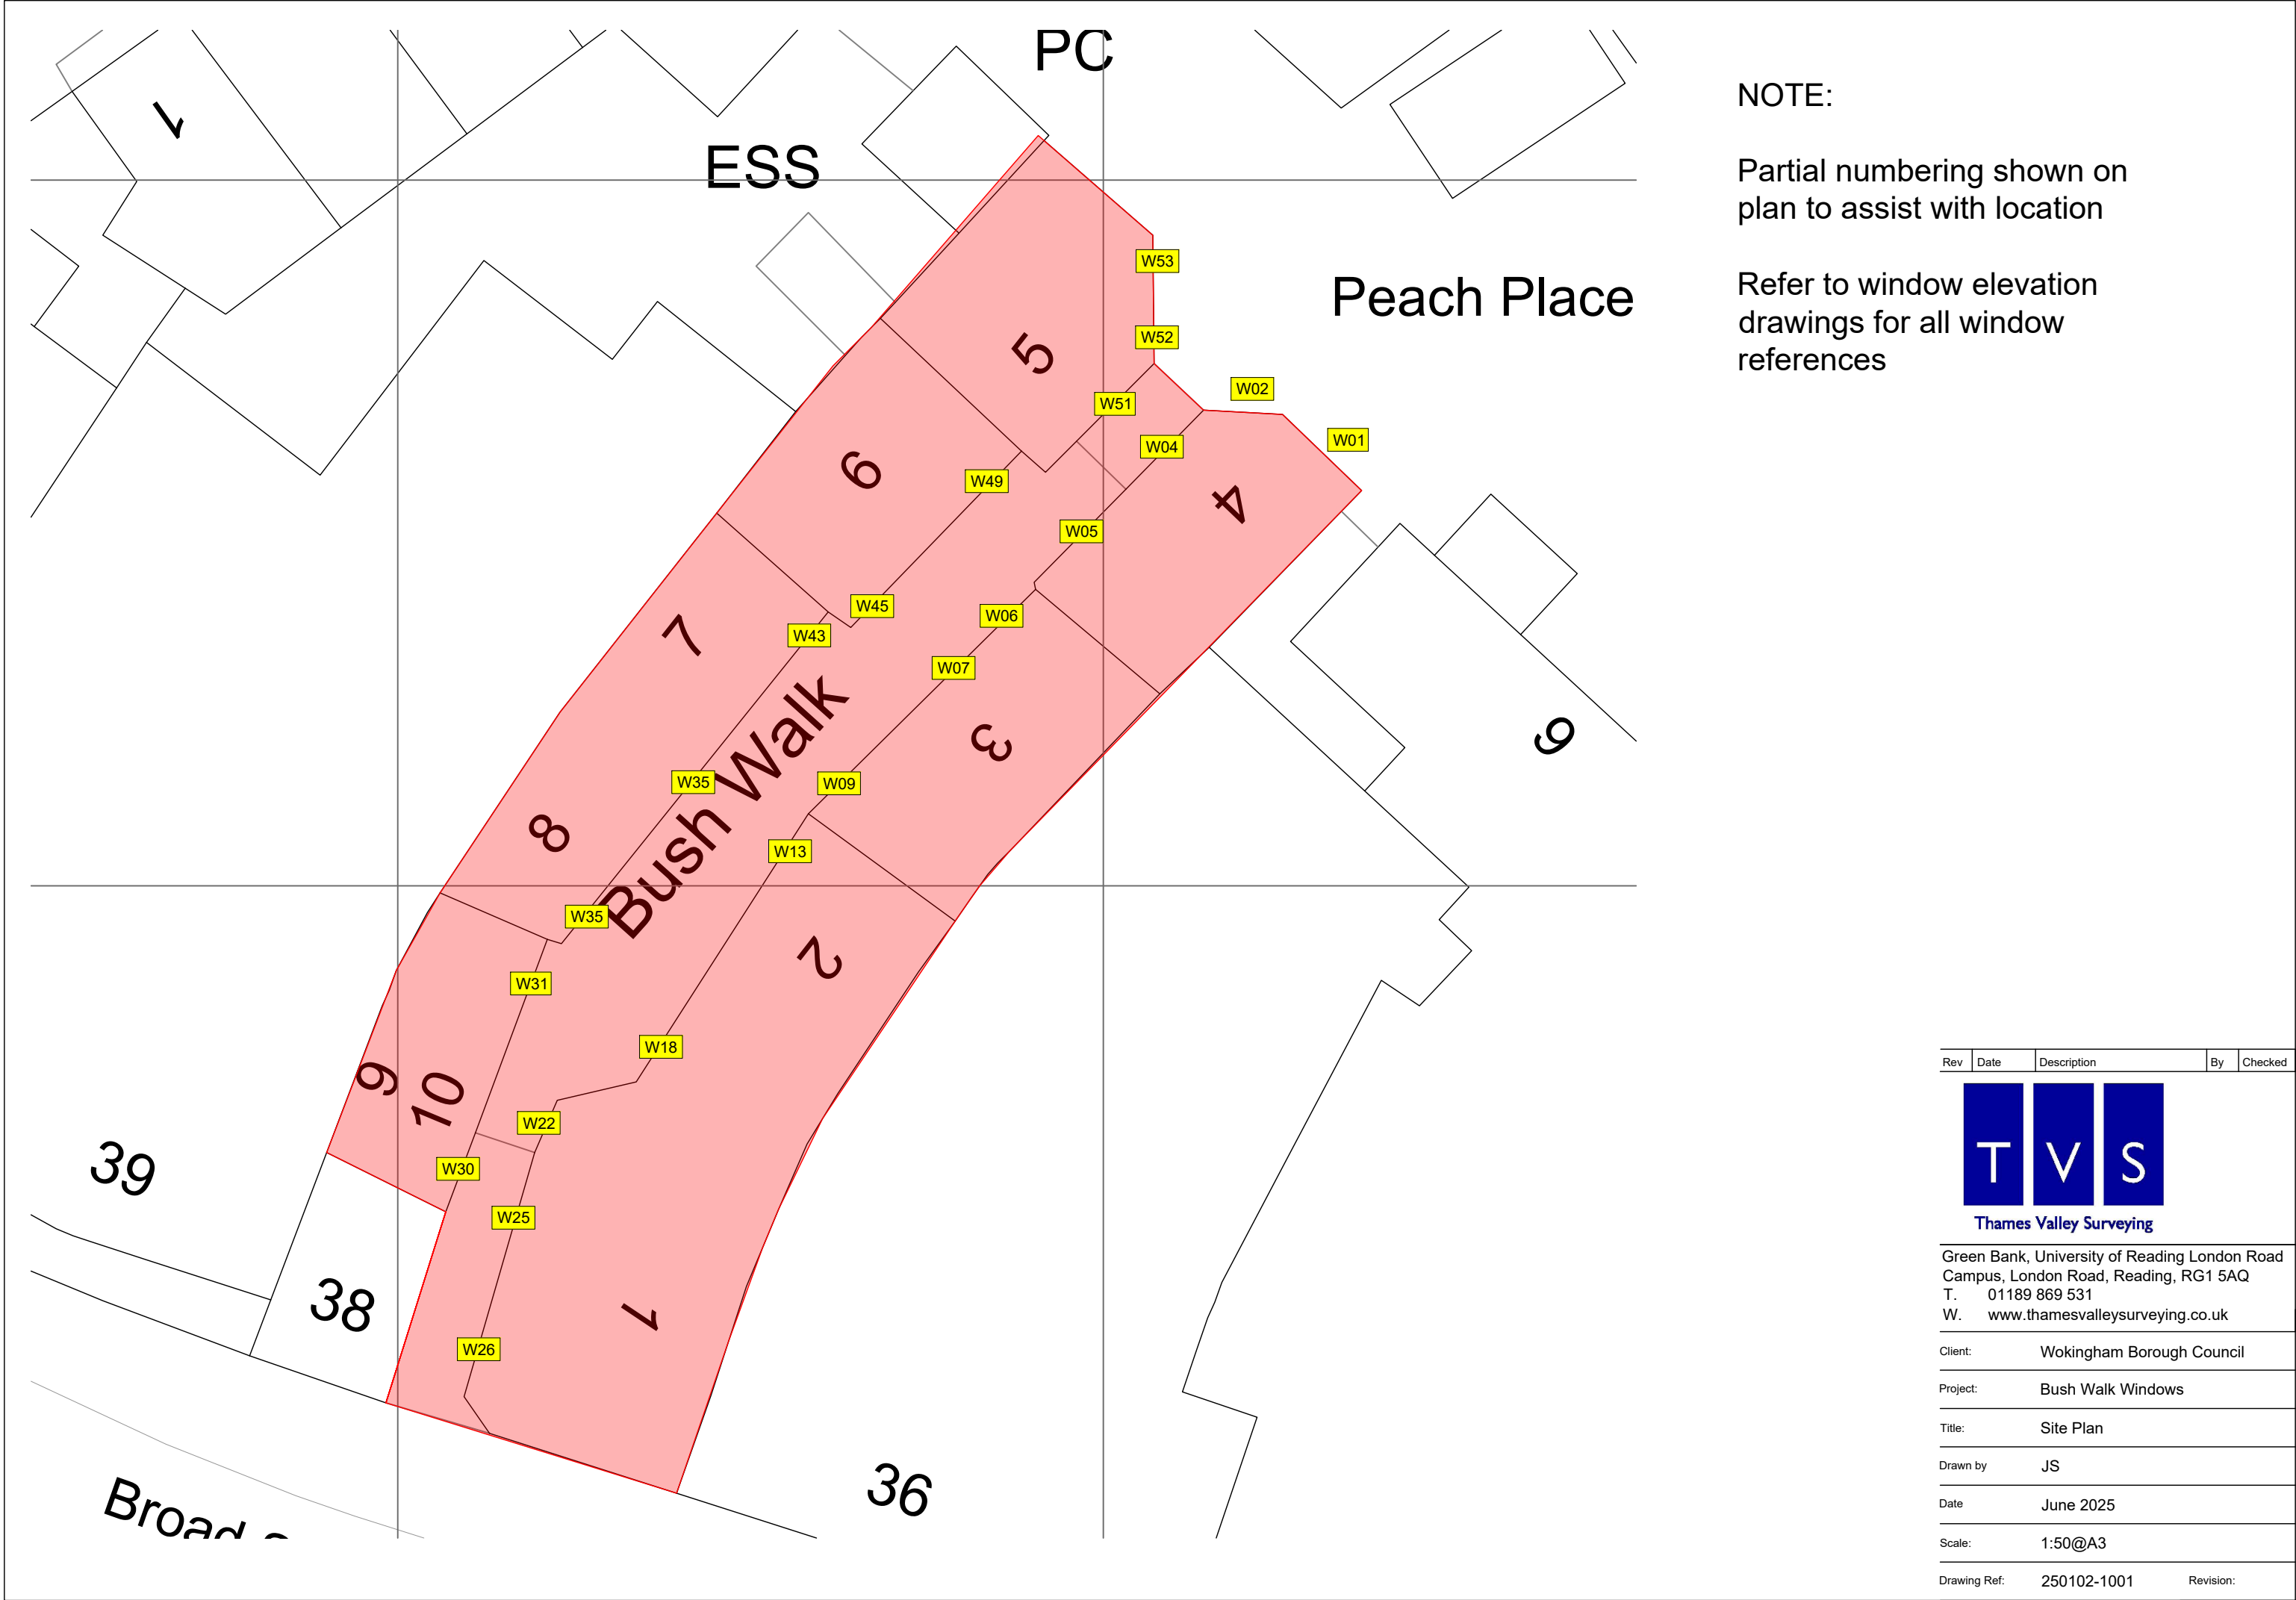



Repair and redecorate timber window	
Replace timber window with timber	
Replace timber window with aluminium	
Replace glazed roof with thermally broken aluminium double glazed system	

Rev	Date	Description	By	Checked
-----	------	-------------	----	---------

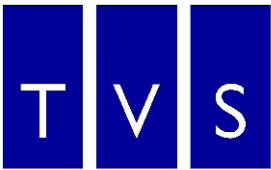

Thames Valley Surveying

Green Bank, University of Reading London Road
Campus, London Road, Reading, RG1 5AQ
T. 01189 869 531
W. www.thamesvalleysurveying.co.uk

Client: Wokingham Borough Council

Project: Bush Walk Windows


Title: Unit 4 Elevation - Peach Place

Drawn by JS

Date June 2025


Scale: 1:50@A3

Drawing Ref: 250102-40-100 Revision:

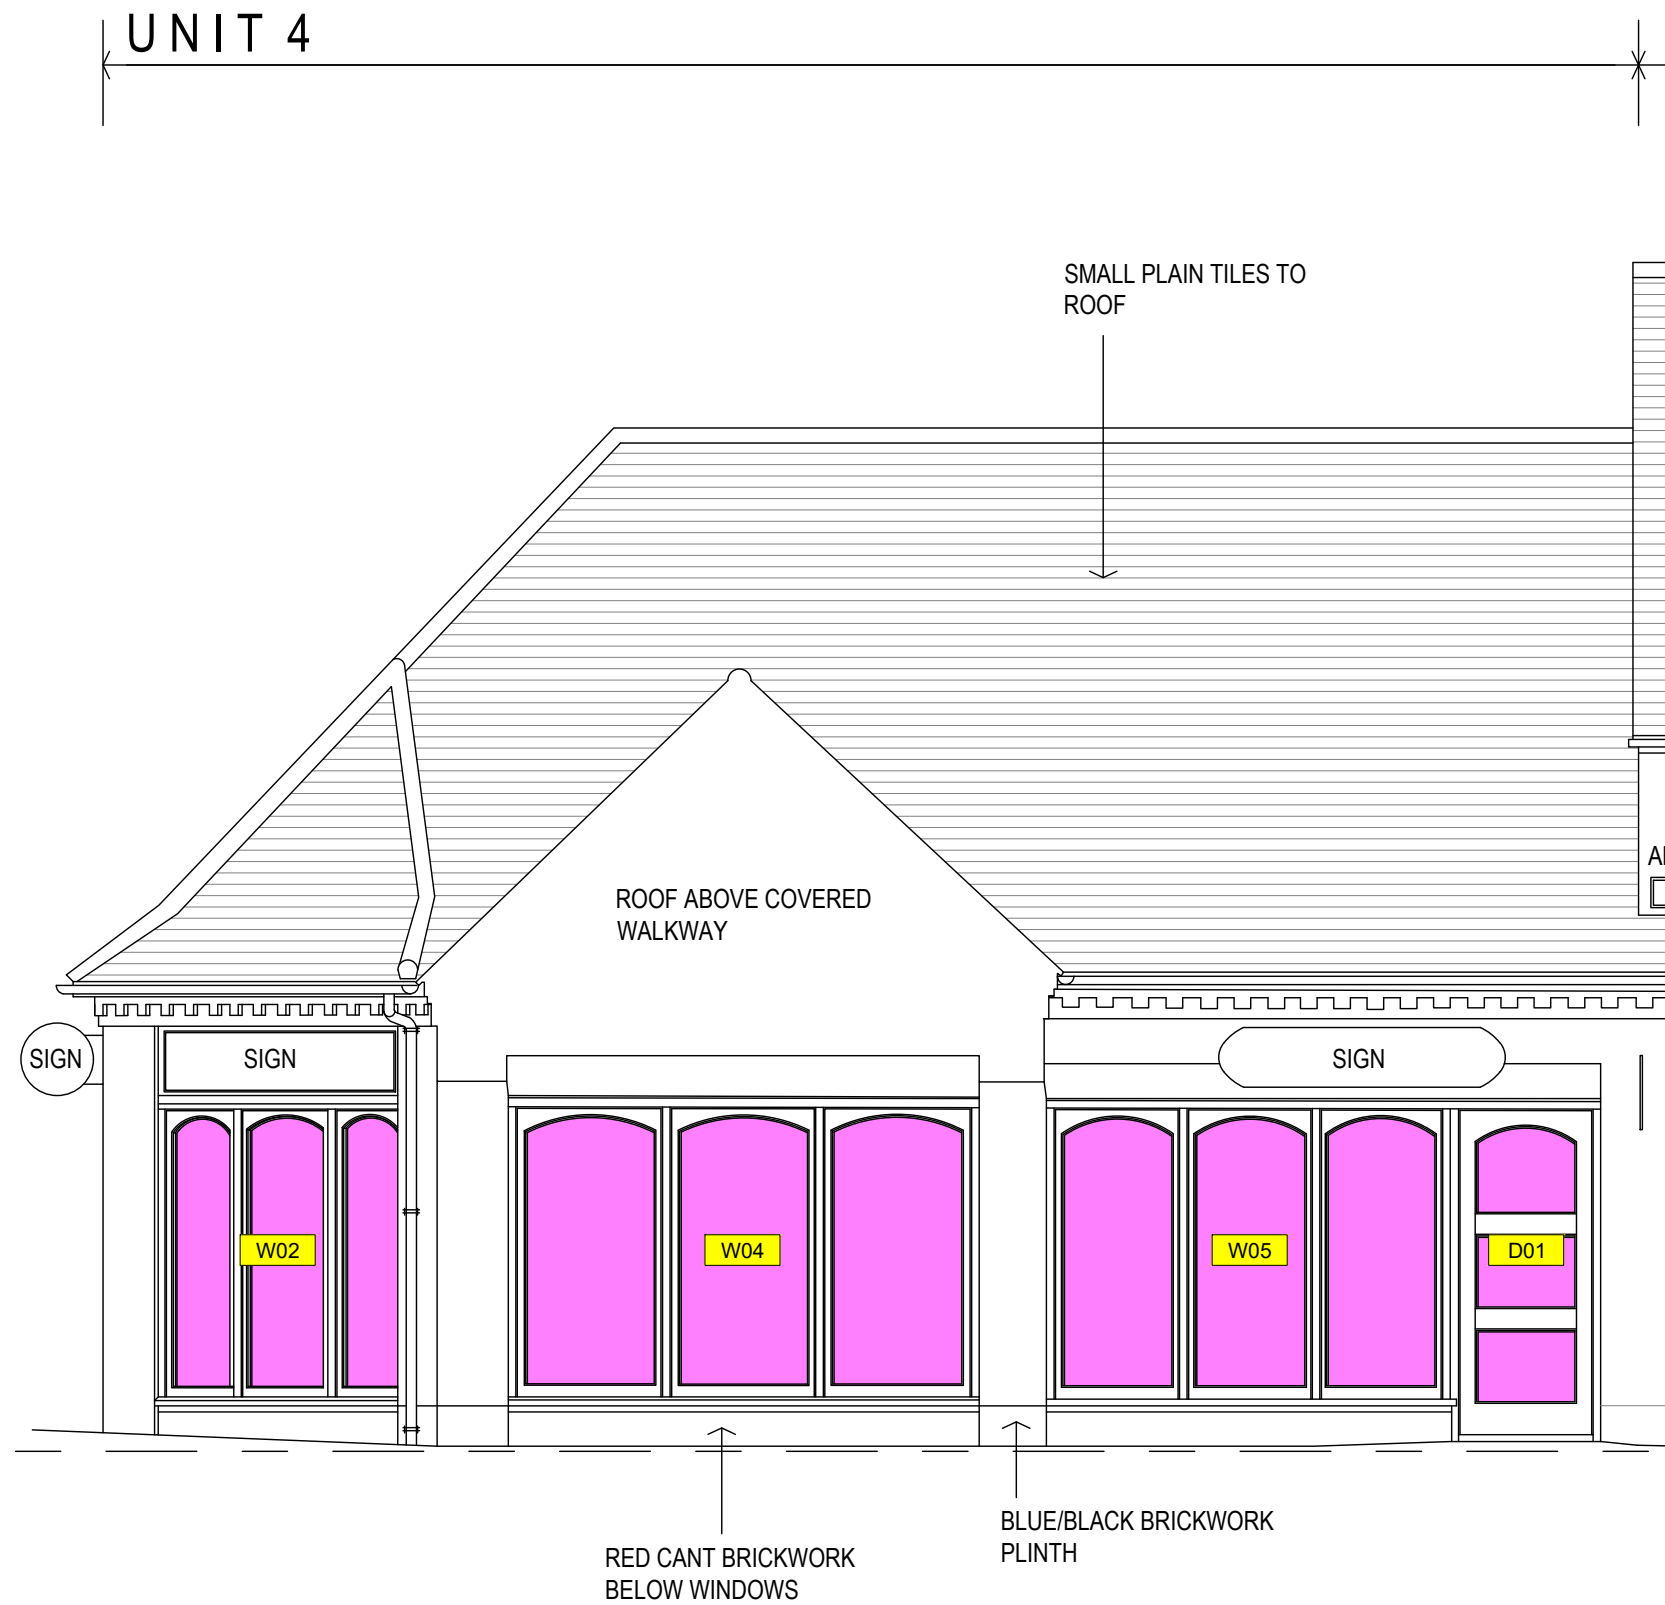

Repair and redecorate timber window	
Replace timber window with timber	
Replace timber window with aluminium	
Replace glazed roof with thermally broken aluminium double glazed system	


Rev	Date	Description	By	Checked
-----	------	-------------	----	---------

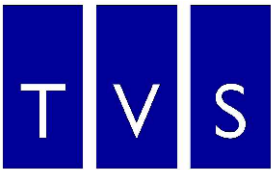

Thames Valley Surveying


Green Bank, University of Reading London Road
Campus, London Road, Reading, RG1 5AQ
T. 01189 869 531
W. www.thamesvalleysurveying.co.uk

Client:	Wokingham Borough Council
Project:	Bush Walk Windows
Title:	Unit 4 Elevation - Bush Walk
Drawn by	JS
Date	June 2025
Scale:	1:50@A3
Drawing Ref:	250102-40-101
Revision:	

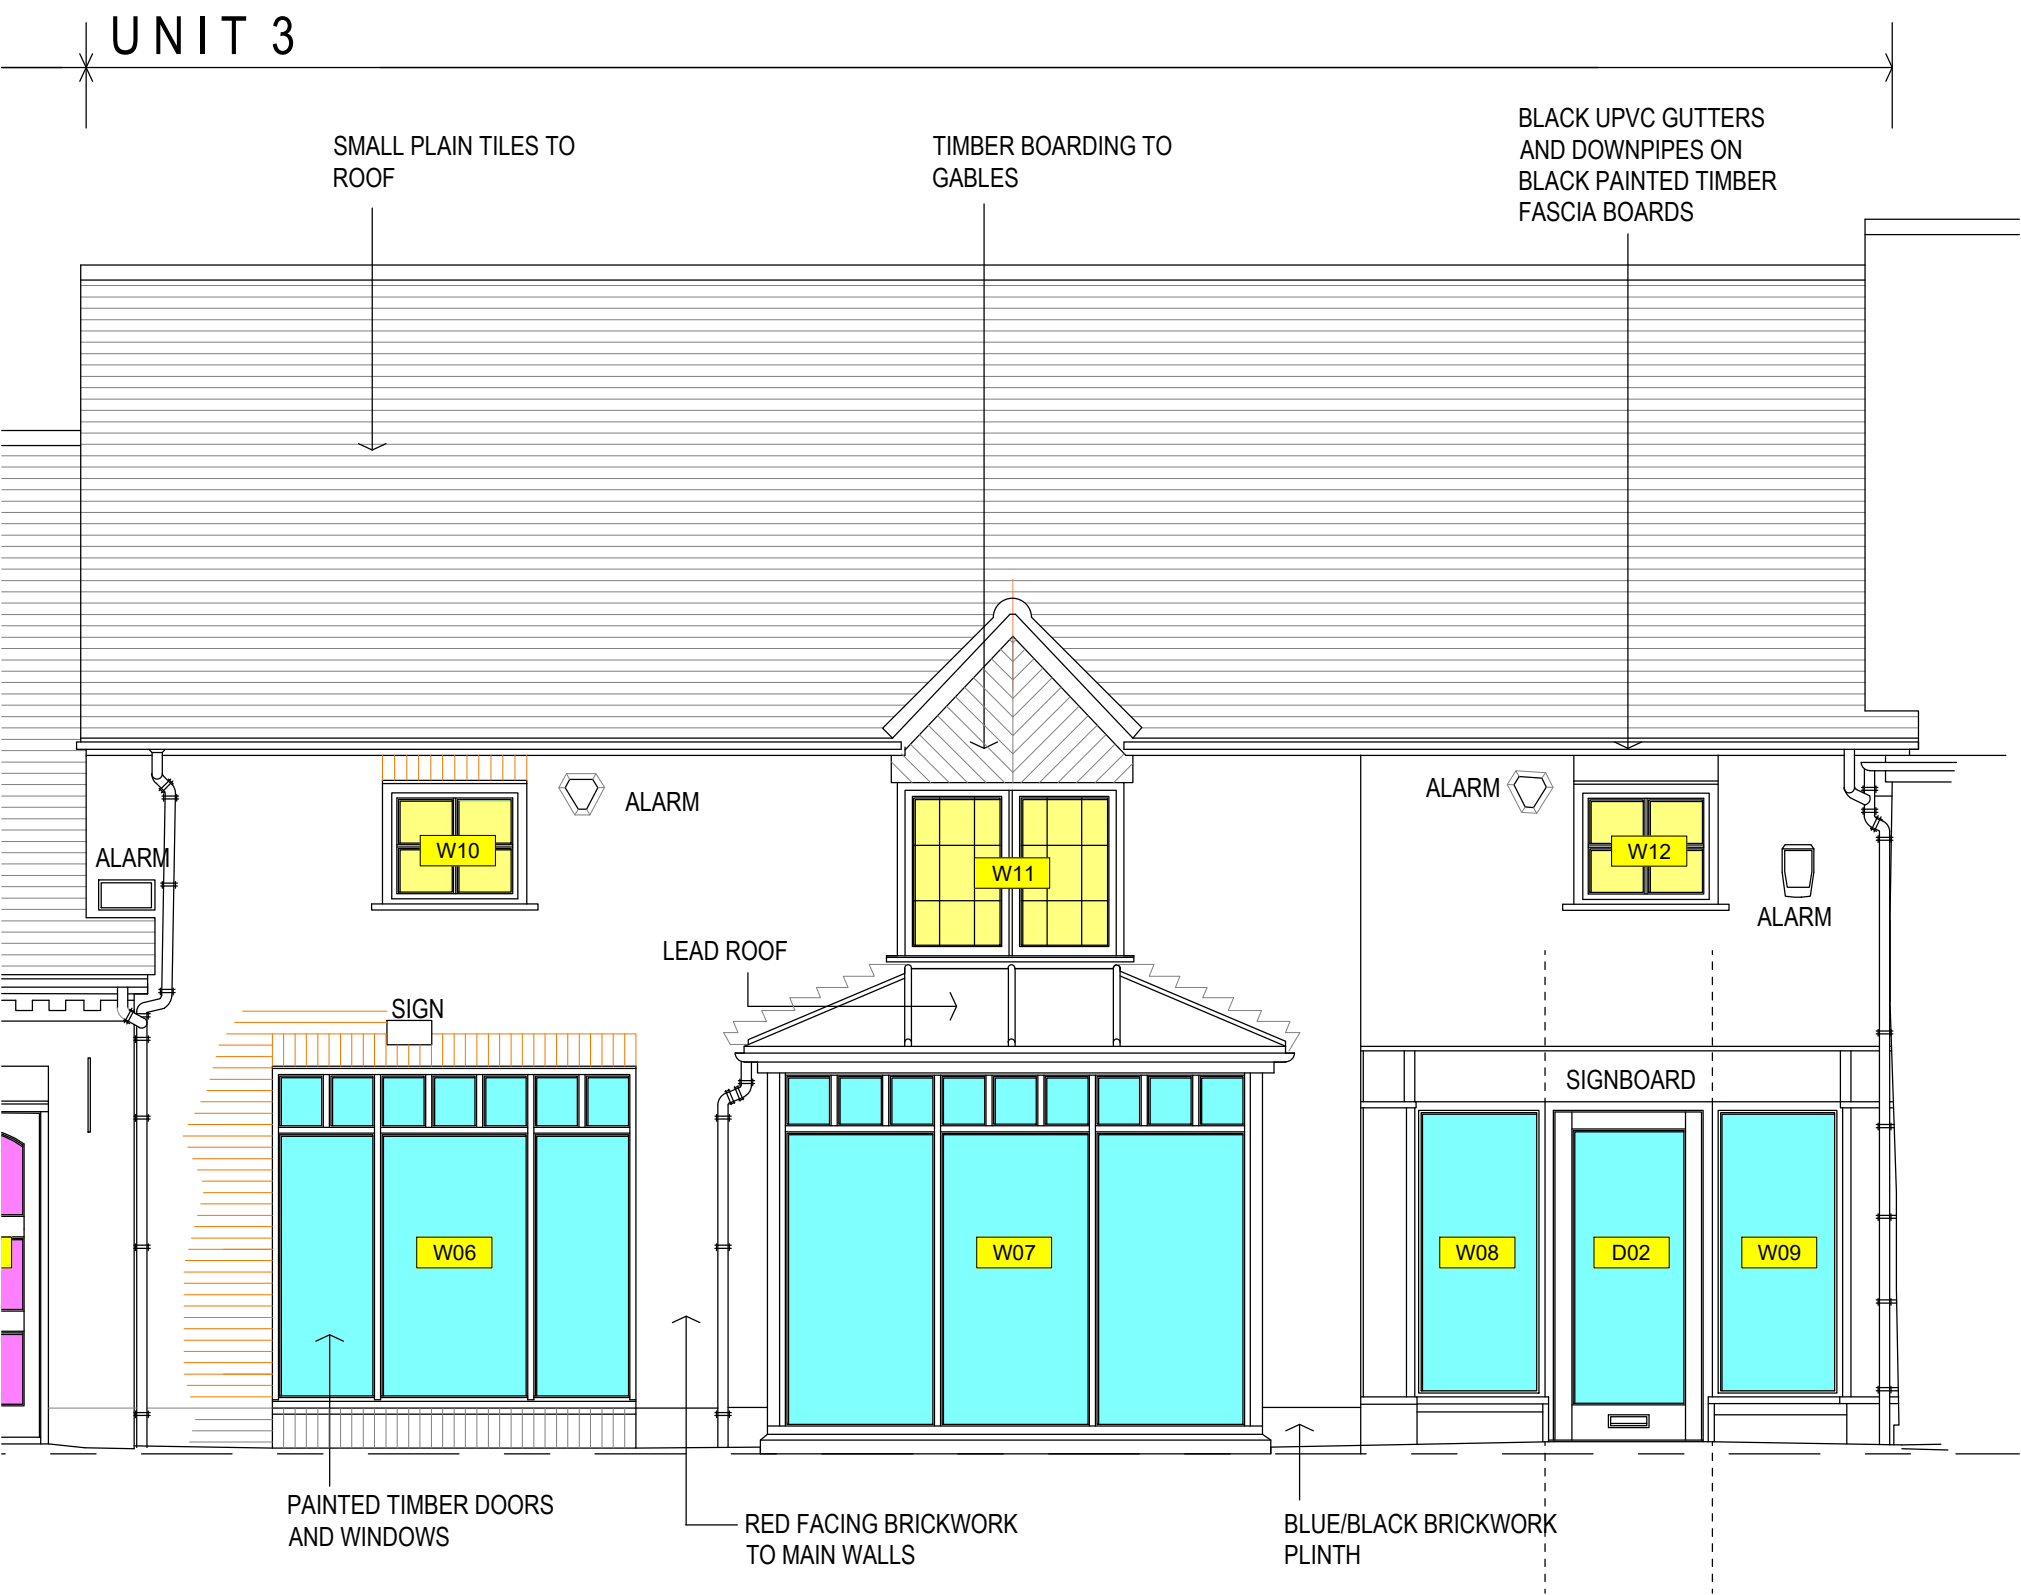

Repair and redecorate timber window	
Replace timber window with timber	
Replace timber window with aluminium	
Replace glazed roof with thermally broken aluminium double glazed system	

Rev	Date	Description	By	Checked
-----	------	-------------	----	---------

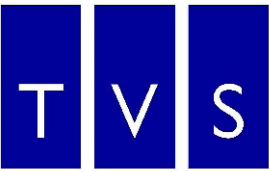

Thames Valley Surveying

Green Bank, University of Reading London Road
Campus, London Road, Reading, RG1 5AQ
T. 01189 869 531
W. www.thamesvalleysurveying.co.uk

Client: Wokingham Borough Council

Project: Bush Walk Windows

Title: Unit 3 Elevation

Drawn by JS

Date June 2025

Scale: 1:50@A3

Drawing Ref: 250102-40-102 Revision:




Repair and redecorate timber window	
Replace timber window with timber	
Replace timber window with aluminium	
Replace glazed roof with thermally broken aluminium double glazed system	

Rev	Date	Description	By	Checked
T V S Thames Valley Surveying Green Bank, University of Reading London Road Campus, London Road, Reading, RG1 5AQ T. 01189 869 531 W. www.thamesvalleysurveying.co.uk Client: Wokingham Borough Council Project: Bush Walk Windows Title: Unit 2 Elevation Drawn by JS Date June 2025 Scale: 1:50@A3 Drawing Ref: 250102-40-103 Revision:				



Repair and redecorate timber window	
Replace timber window with timber	
Replace timber window with aluminium	
Replace glazed roof with thermally broken aluminium double glazed system	

Rev	Date	Description	By	Checked
-----	------	-------------	----	---------

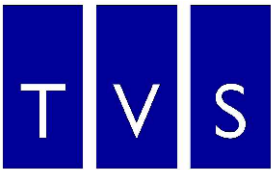

Thames Valley Surveying

Green Bank, University of Reading London Road
Campus, London Road, Reading, RG1 5AQ
T. 01189 869 531
W. www.thamesvalleysurveying.co.uk

Client: Wokingham Borough Council

Project: Bush Walk Windows


Title: Unit 1 Elevation - Bush Walk

Drawn by JS

Date June 2025


Scale: 1:50@A3

Drawing Ref: 250102-40-104 Revision:

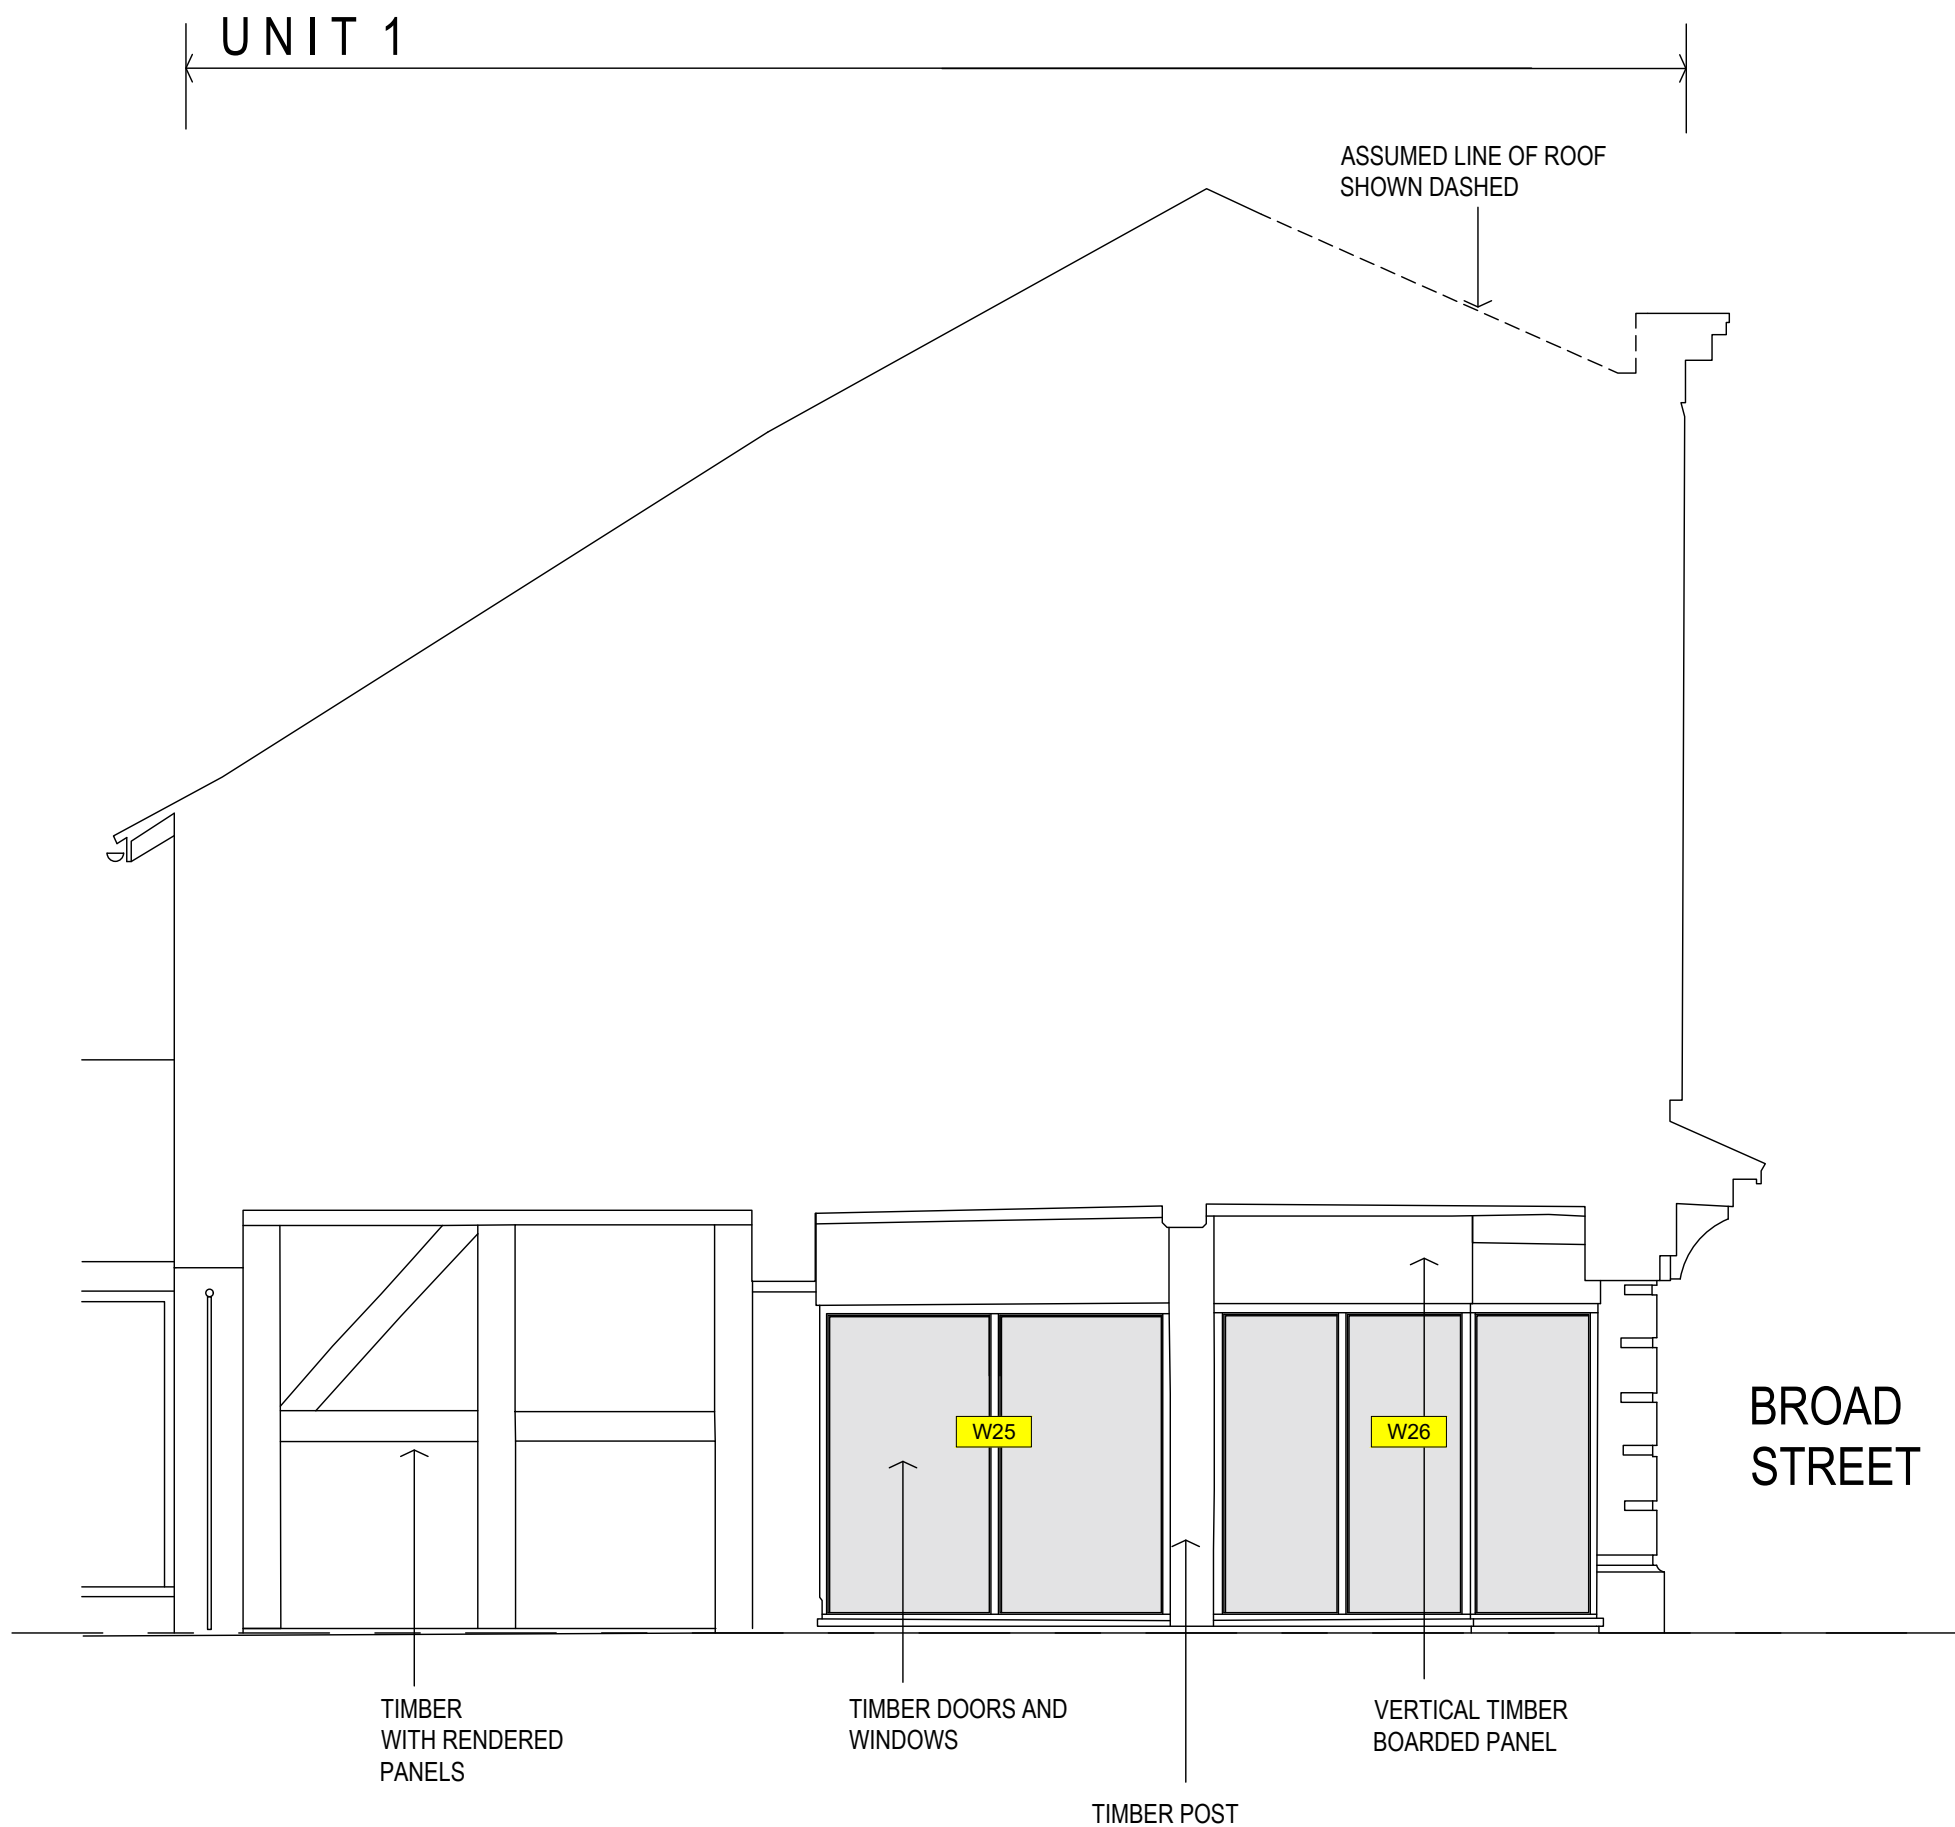


Repair and redecorate timber window	
Replace timber window with timber	
Replace timber window with aluminium	
Replace glazed roof with thermally broken aluminium double glazed system	

Rev	Date	Description	By	Checked
T V S Thames Valley Surveying Green Bank, University of Reading London Road Campus, London Road, Reading, RG1 5AQ T. 01189 869 531 W. www.thamesvalleysurveying.co.uk				
Client:		Wokingham Borough Council		
Project:		Bush Walk Windows		
Title:		Unit 1 Elevation - Bush Walk		
Drawn by		JS		
Date		June 2025		
Scale:		1:50@A3		
Drawing Ref:		250102-40-105	Revision:	

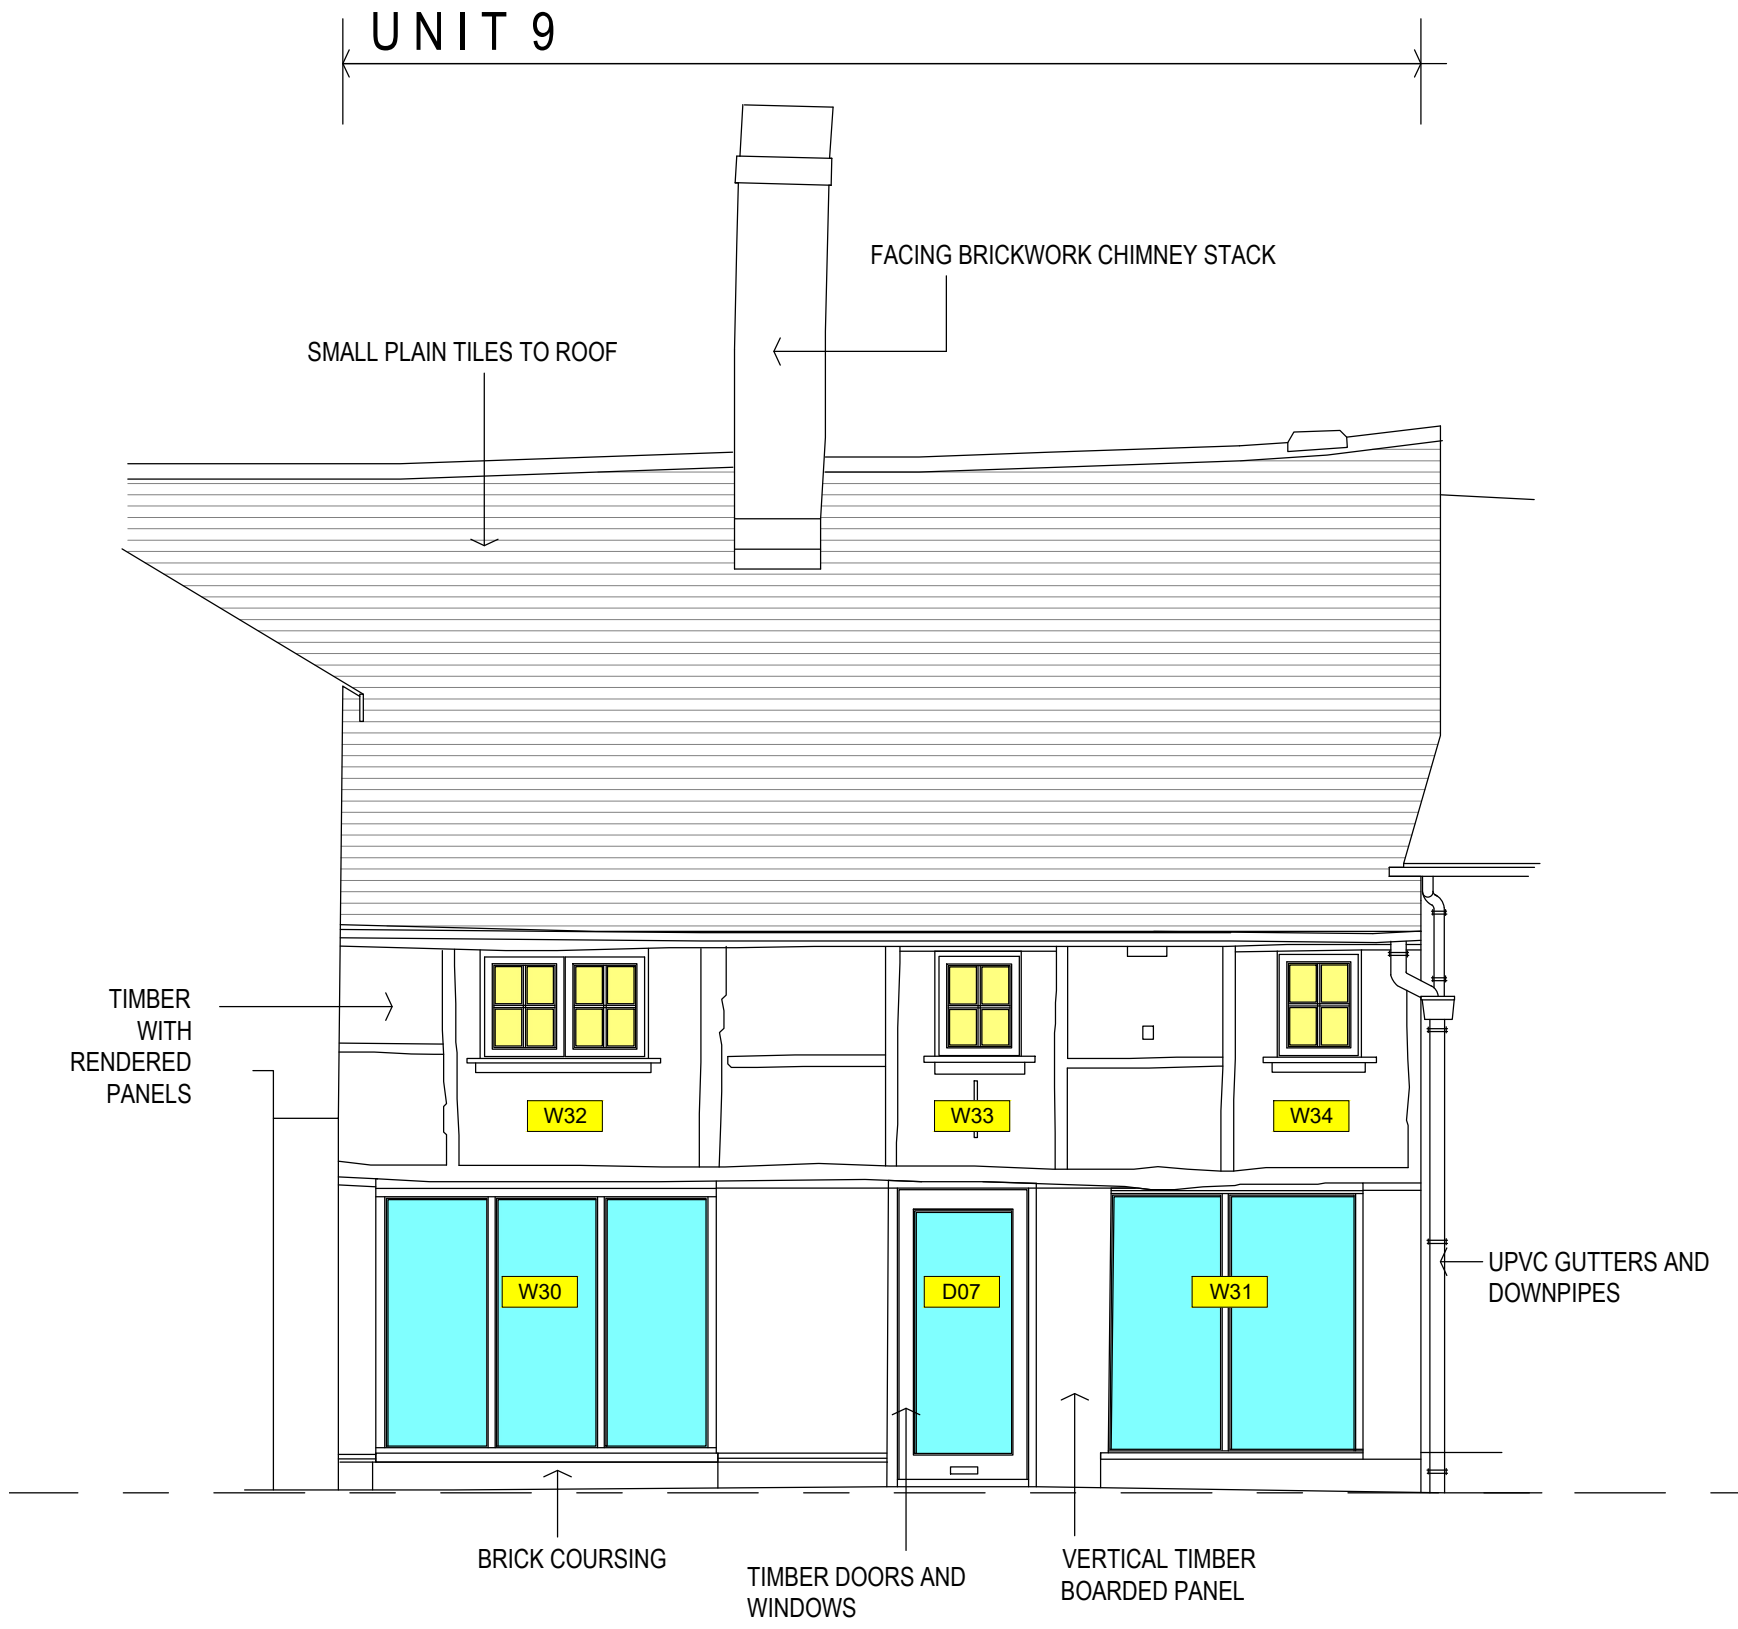

Repair and redecorate timber window	
Replace timber window with timber	
Replace timber window with aluminium	
Replace glazed roof with thermally broken aluminium double glazed system	


Rev	Date	Description	By	Checked
-----	------	-------------	----	---------

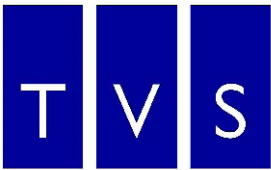

Thames Valley Surveying


Green Bank, University of Reading London Road
Campus, London Road, Reading, RG1 5AQ
T. 01189 869 531
W. www.thamesvalleysurveying.co.uk

Client:	Wokingham Borough Council
Project:	Bush Walk Windows
Title:	Unit 9 Elevation
Drawn by	JS
Date	June 2025
Scale:	1:50@A3
Drawing Ref:	250102-40-106
Revision:	

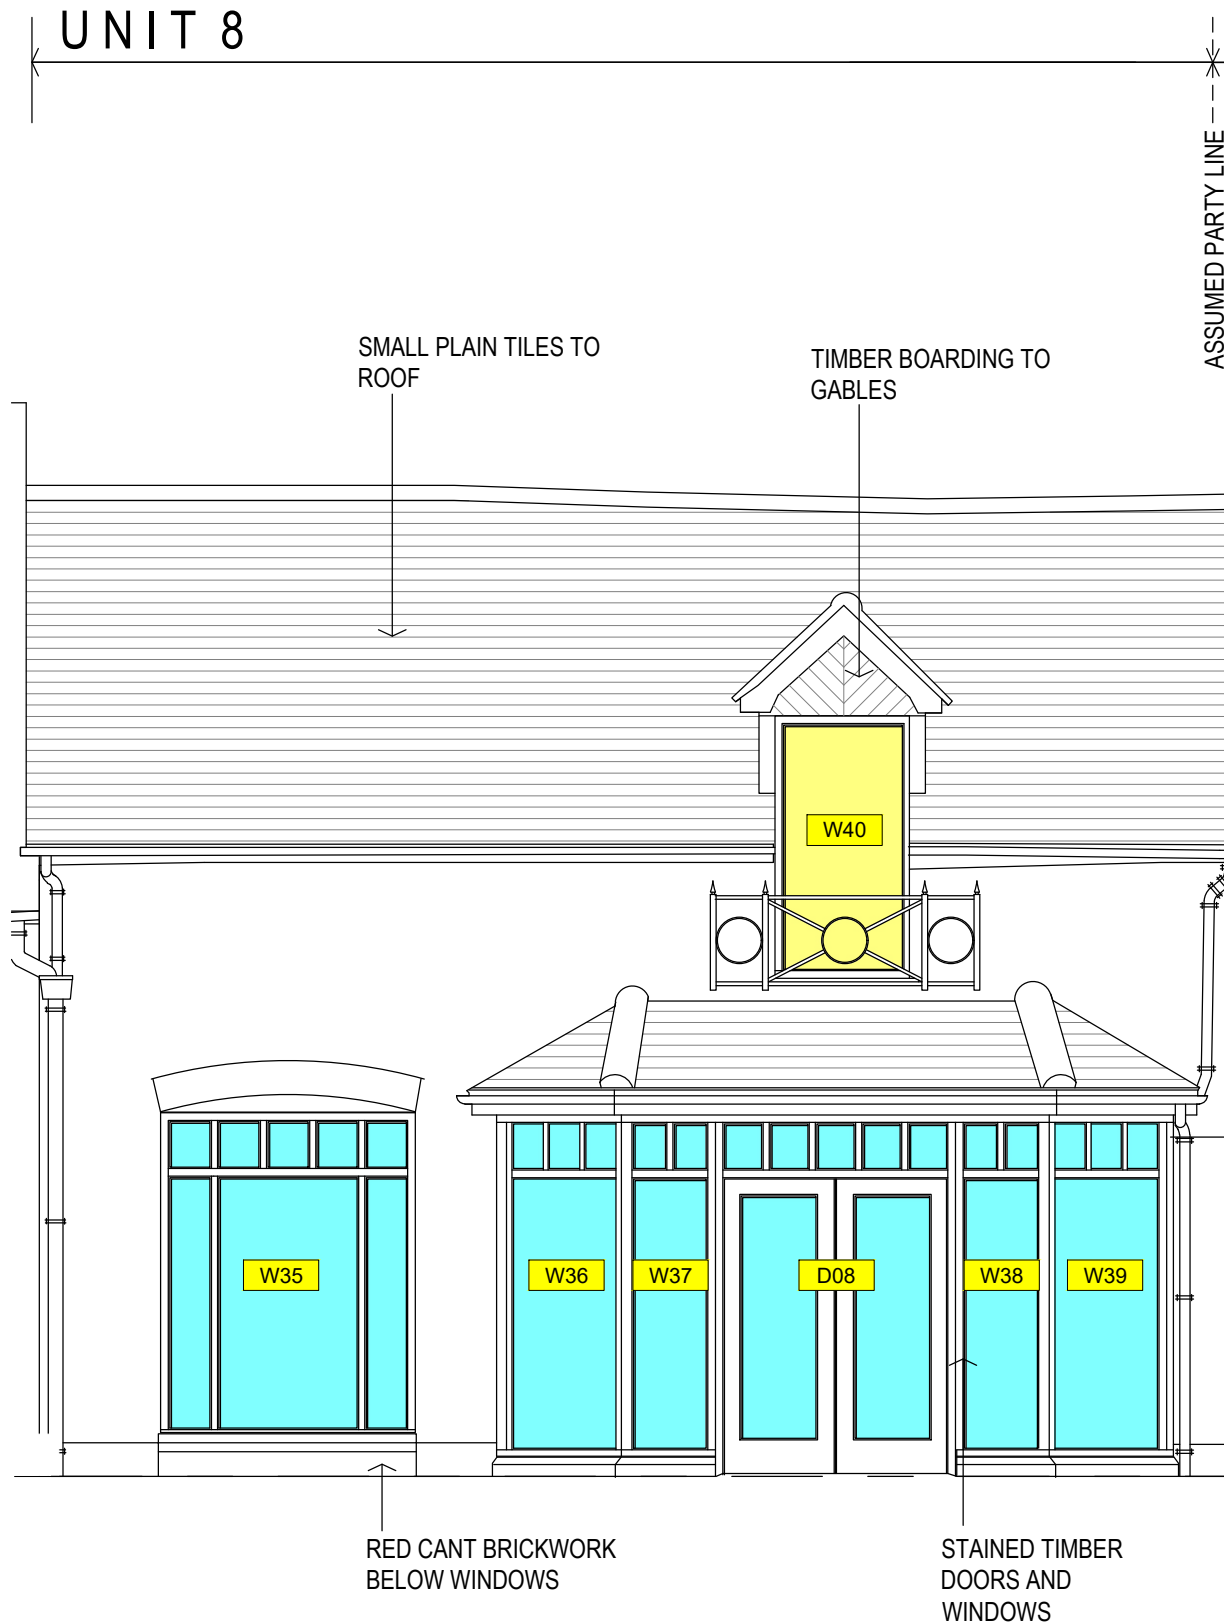

Repair and redecorate timber window	
Replace timber window with timber	
Replace timber window with aluminium	
Replace glazed roof with thermally broken aluminium double glazed system	

Rev	Date	Description	By	Checked
-----	------	-------------	----	---------

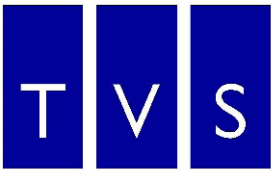

Thames Valley Surveying


Green Bank, University of Reading London Road
Campus, London Road, Reading, RG1 5AQ
T. 01189 869 531
W. www.thamesvalleysurveying.co.uk

Client:	Wokingham Borough Council
Project:	Bush Walk Windows
Title:	Unit 8 Elevation
Drawn by	JS
Date	June 2025
Scale:	1:50@A3
Drawing Ref:	250102-40-107
Revision:	



Repair and redecorate timber window	
Replace timber window with timber	
Replace timber window with aluminium	
Replace glazed roof with thermally broken aluminium double glazed system	


Rev	Date	Description	By	Checked
-----	------	-------------	----	---------

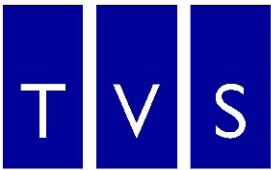

Thames Valley Surveying


Green Bank, University of Reading London Road
Campus, London Road, Reading, RG1 5AQ
T. 01189 869 531
W. www.thamesvalleysurveying.co.uk

Client:	Wokingham Borough Council
Project:	Bush Walk Windows
Title:	Unit 7 Elevation
Drawn by	JS
Date	June 2025
Scale:	1:50@A3
Drawing Ref:	250102-40-108
Revision:	

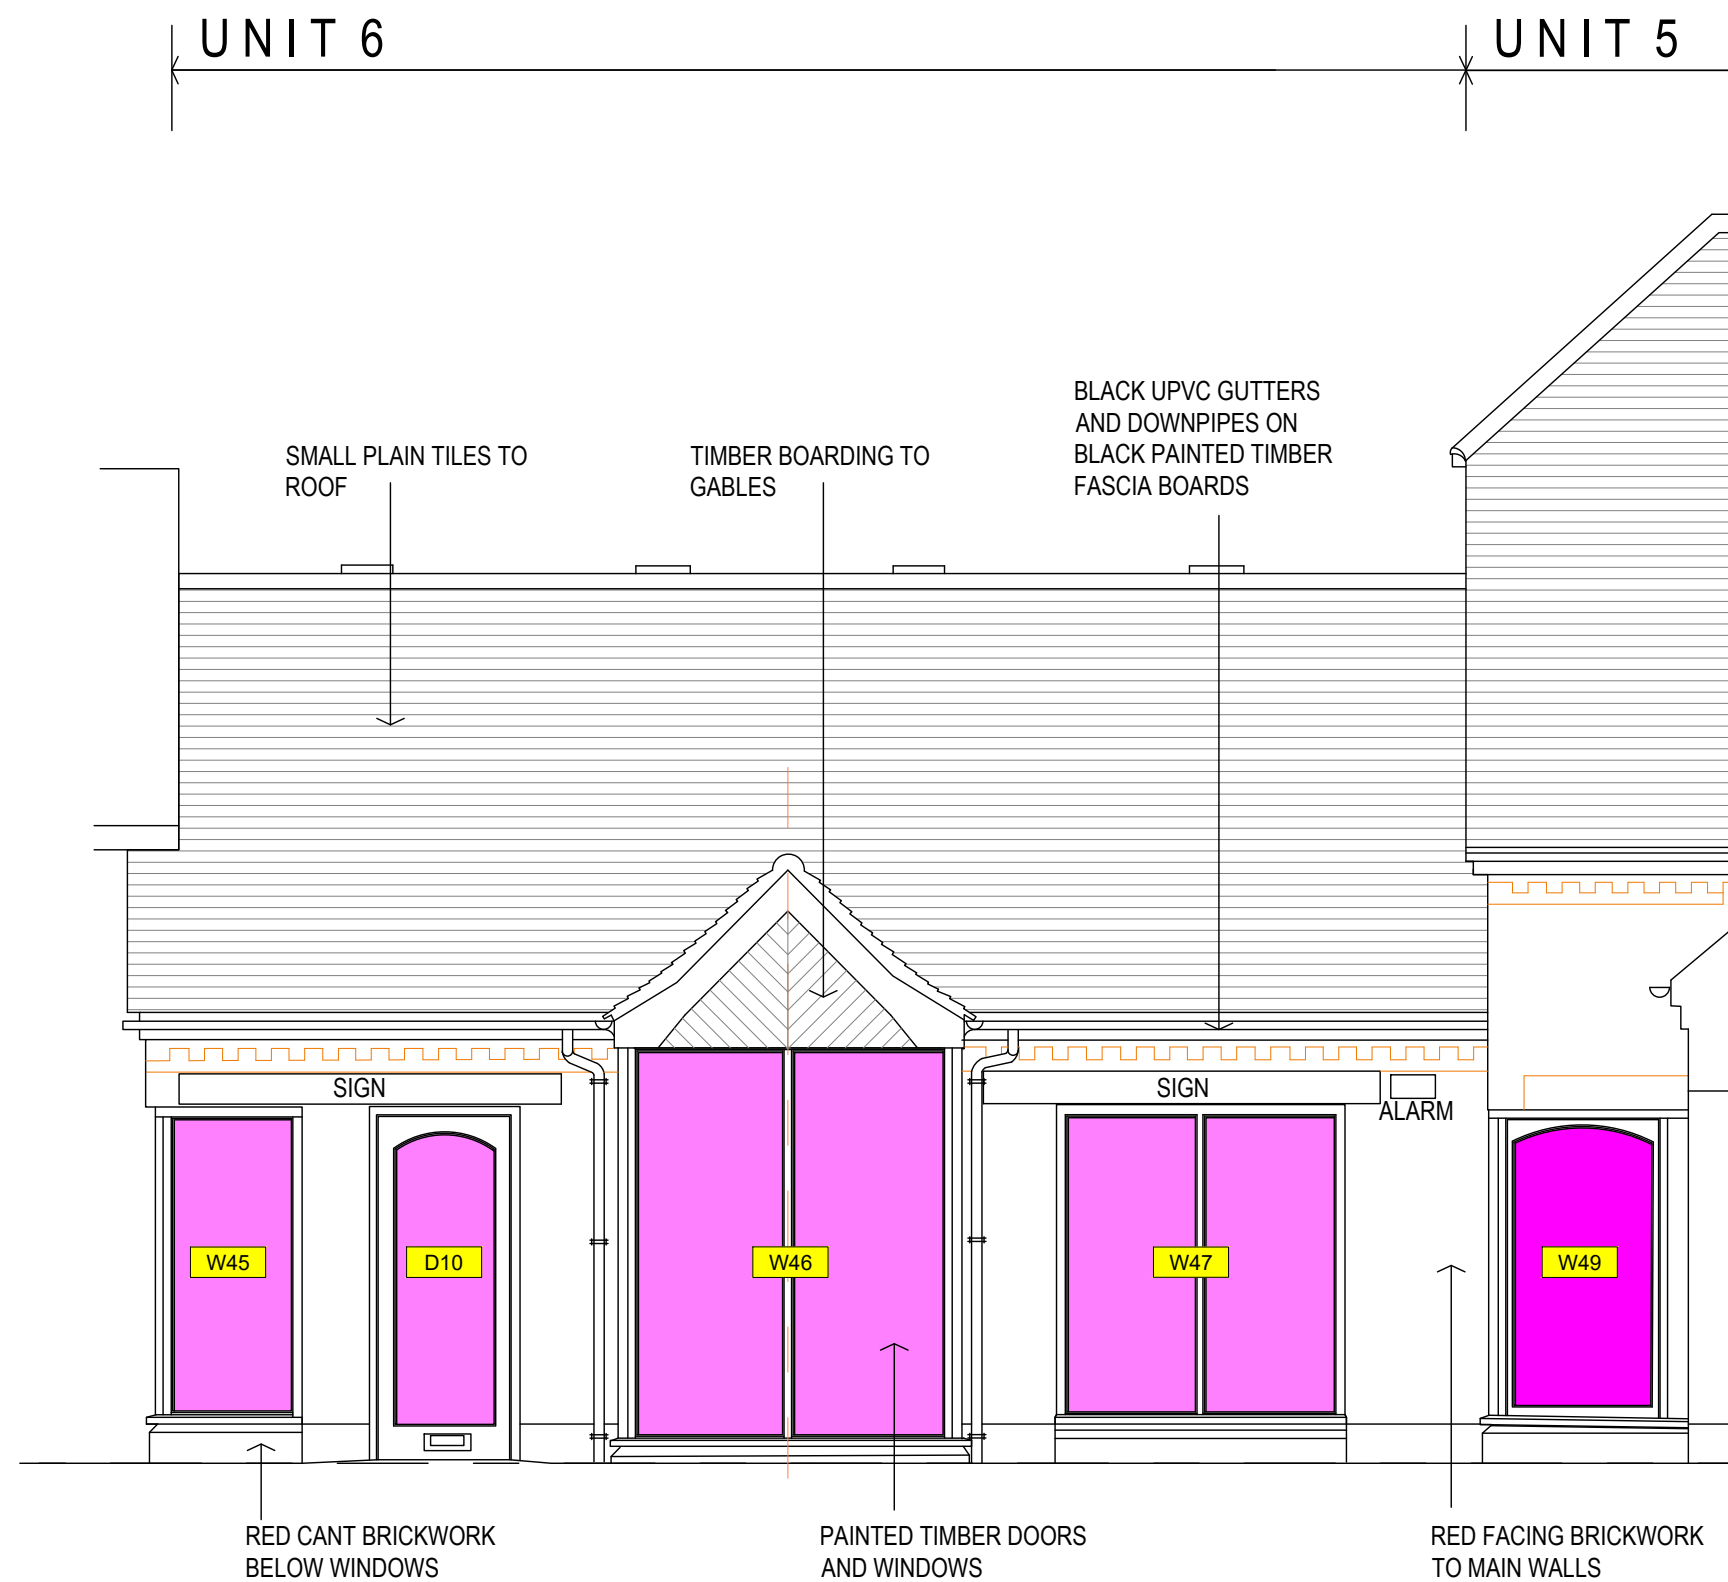

Repair and redecorate timber window	
Replace timber window with timber	
Replace timber window with aluminium	
Replace glazed roof with thermally broken aluminium double glazed system	


Rev	Date	Description	By	Checked
-----	------	-------------	----	---------

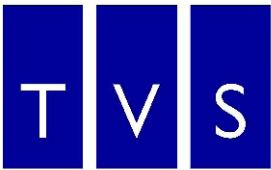

Thames Valley Surveying


Green Bank, University of Reading London Road
Campus, London Road, Reading, RG1 5AQ
T. 01189 869 531
W. www.thamesvalleysurveying.co.uk

Client:	Wokingham Borough Council
Project:	Bush Walk Windows
Title:	Unit 6 Elevation
Drawn by	JS
Date	June 2025
Scale:	1:50@A3
Drawing Ref:	250102-40-109
Revision:	

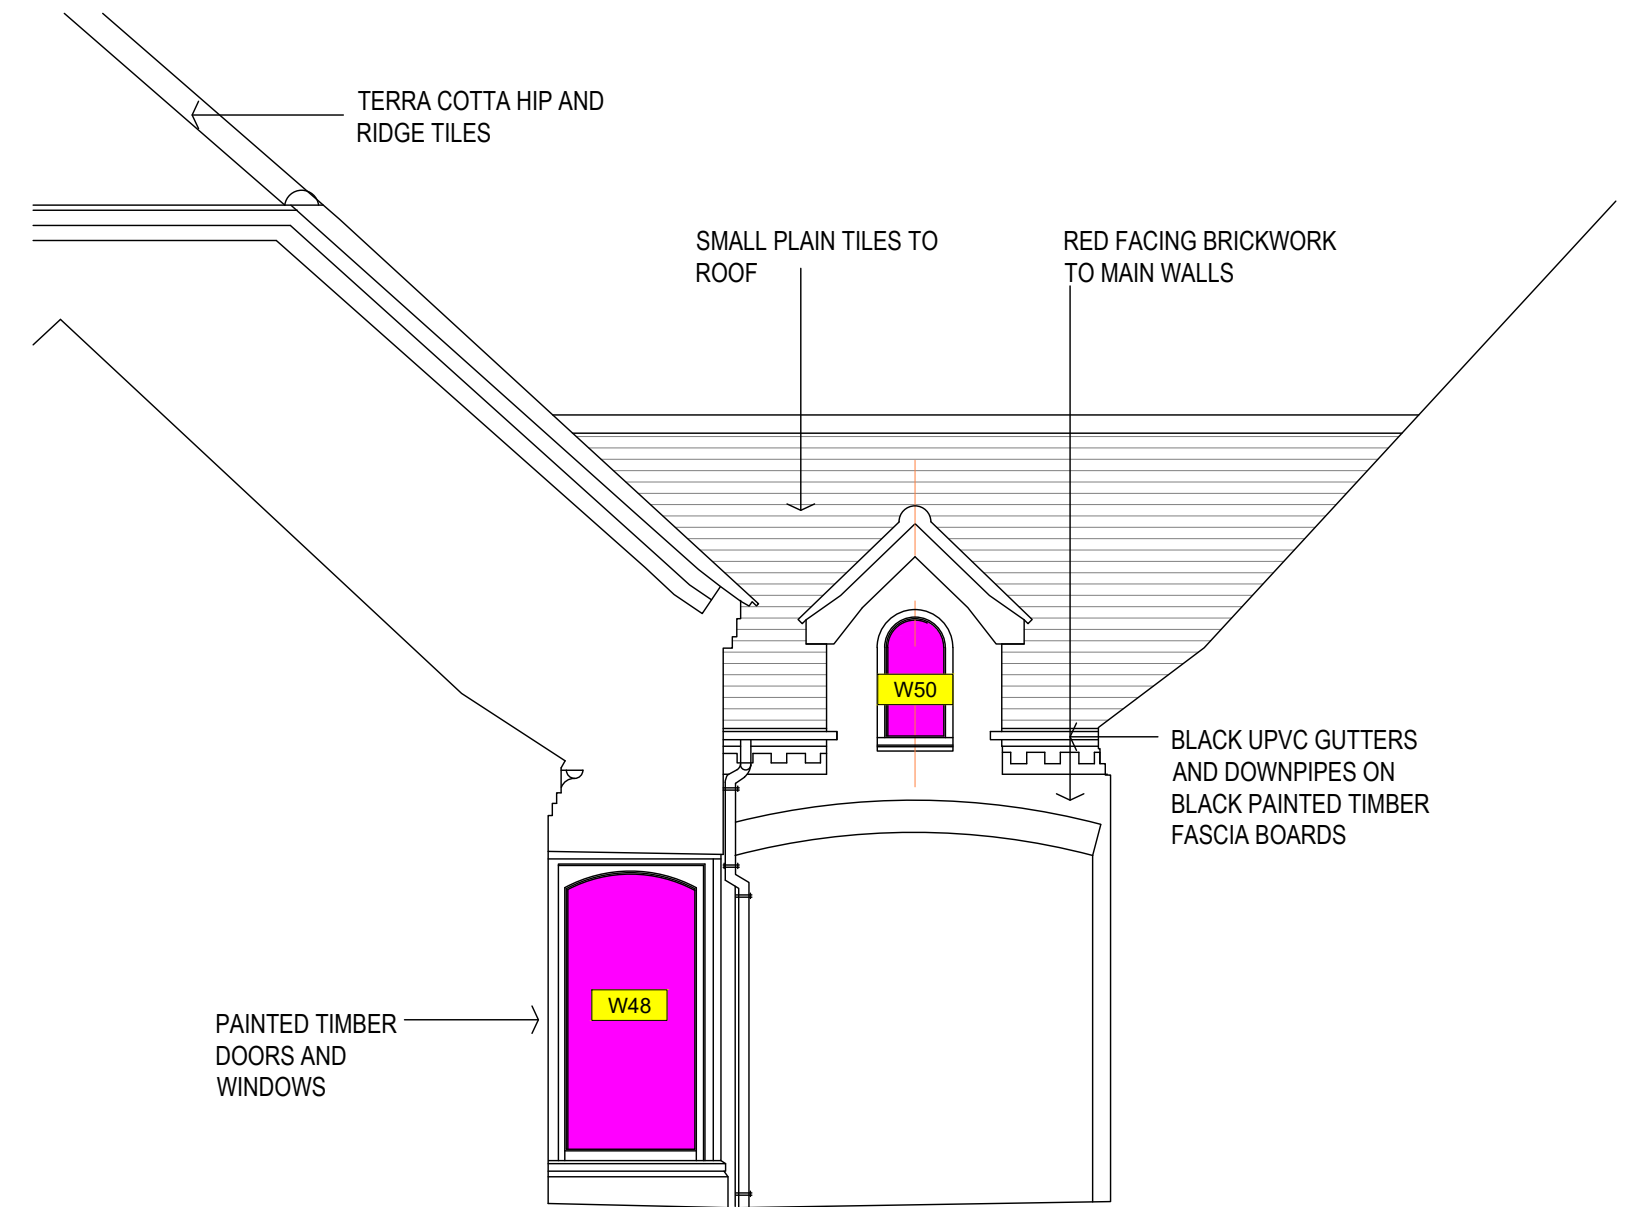

Repair and redecorate timber window	
Replace timber window with timber	
Replace timber window with aluminium	
Replace glazed roof with thermally broken aluminium double glazed system	

Rev	Date	Description	By	Checked
-----	------	-------------	----	---------

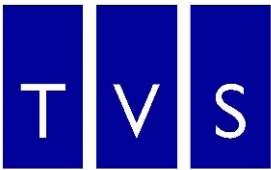

Thames Valley Surveying

Green Bank, University of Reading London Road
Campus, London Road, Reading, RG1 5AQ
T. 01189 869 531
W. www.thamesvalleysurveying.co.uk

Client: Wokingham Borough Council

Project: Bush Walk Windows


Title: Elevation

Drawn by JS

Date June 2025


Scale: 1:50@A3

Drawing Ref: 250102-40-110 Revision:

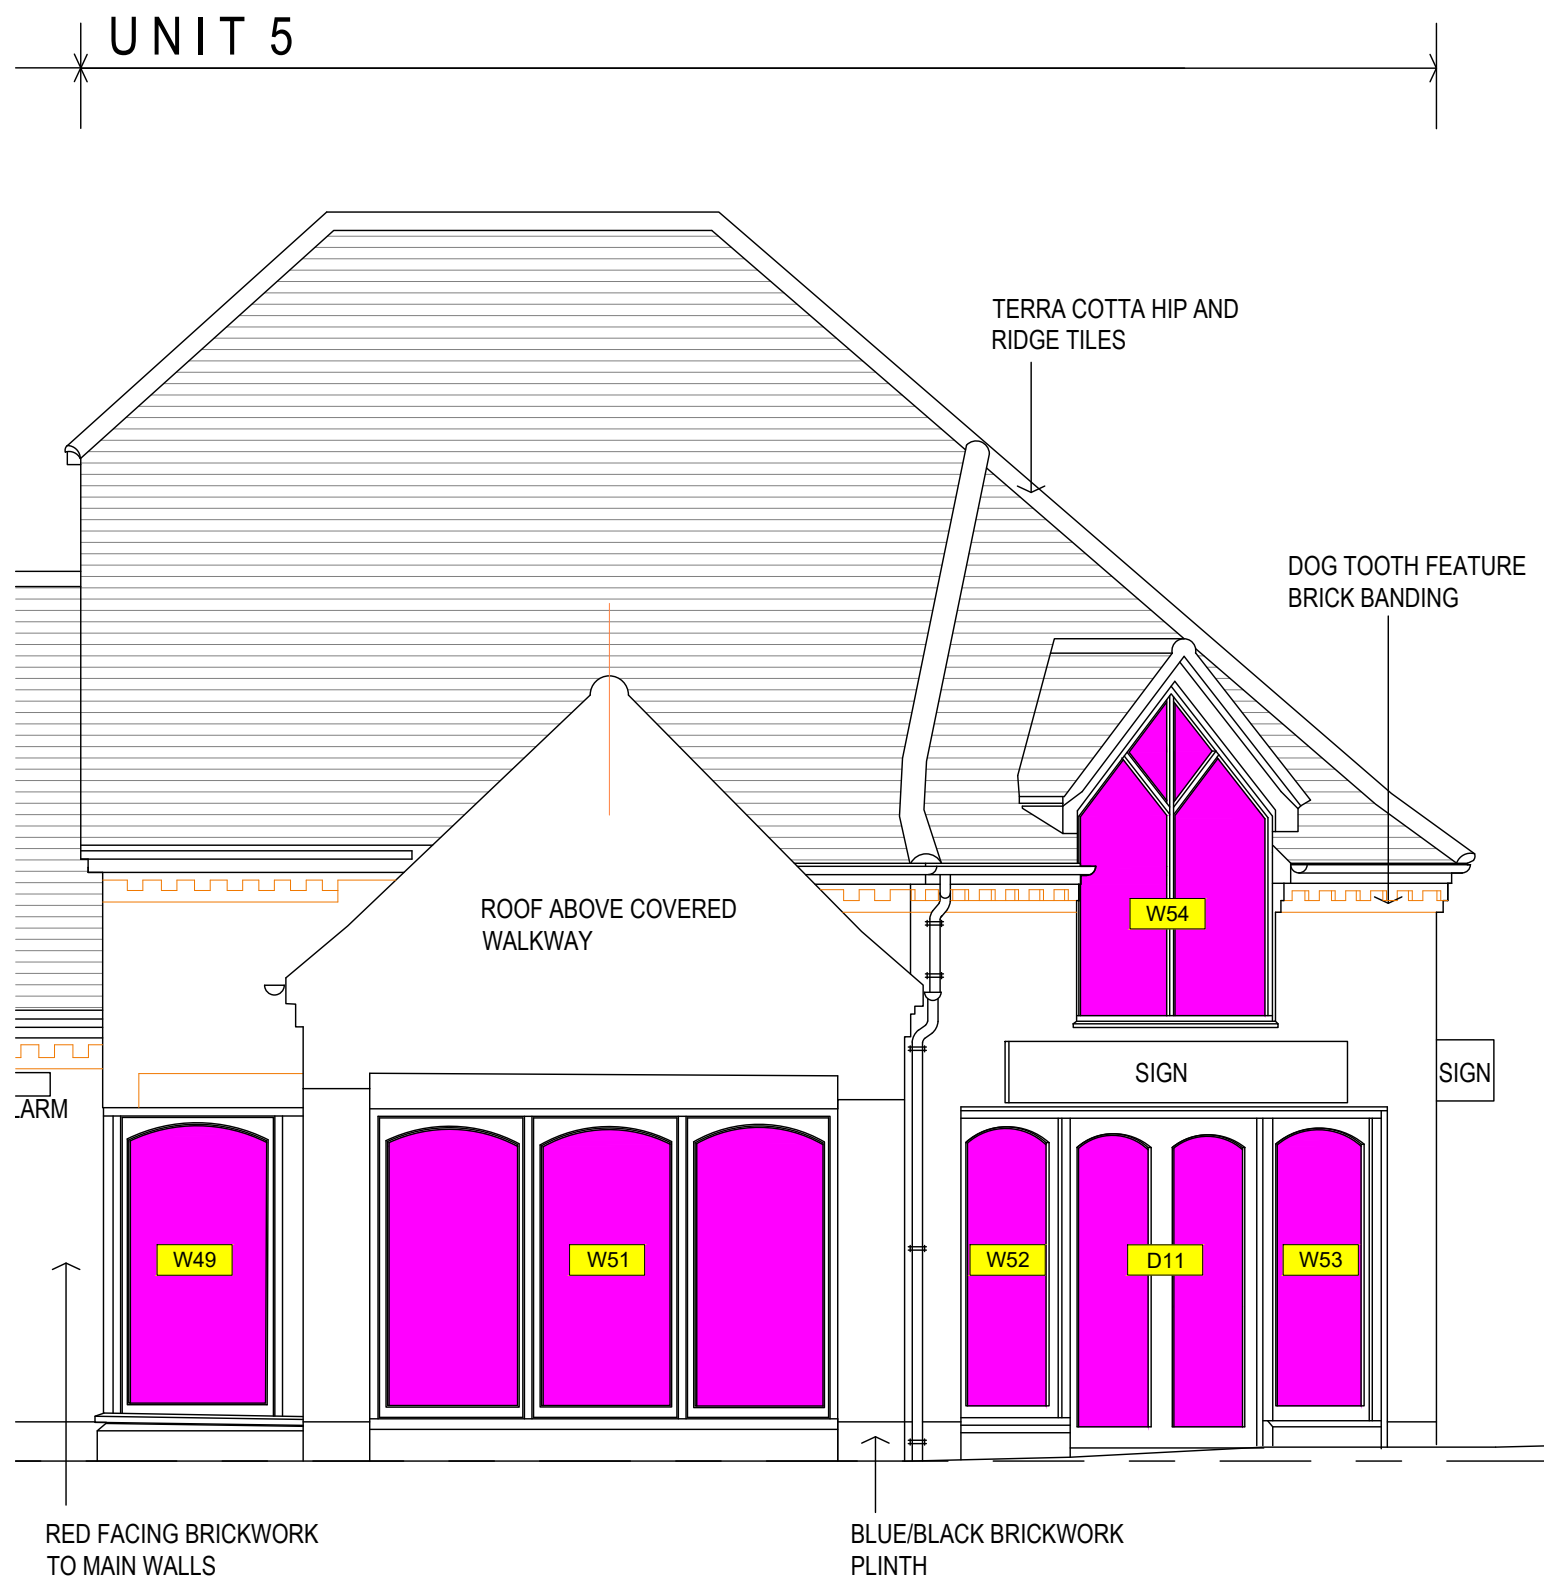

Repair and redecorate timber window	
Replace timber window with timber	
Replace timber window with aluminium	
Replace glazed roof with thermally broken aluminium double glazed system	

Rev	Date	Description	By	Checked
-----	------	-------------	----	---------

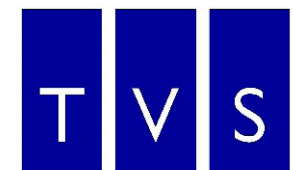

Thames Valley Surveying

Green Bank, University of Reading London Road
Campus, London Road, Reading, RG1 5AQ
T. 01189 869 531
W. www.thamesvalleysurveying.co.uk

Client: Wokingham Borough Council

Project: Bush Walk Windows

Title: Unit 5 Elevation - Bush Walk

Drawn by JS

Date June 2025

Scale: 1:50@A3


Drawing Ref: 250102-40-111

Revision:



Repair and redecorate timber window	
Replace timber window with timber	
Replace timber window with aluminium	
Replace glazed roof with thermally broken aluminium double glazed system	

Rev	Date	Description	By	Checked
-----	------	-------------	----	---------

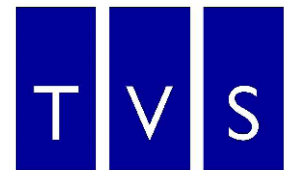

Thames Valley Surveying

Green Bank, University of Reading London Road
Campus, London Road, Reading, RG1 5AQ
T. 01189 869 531
W. www.thamesvalleysurveying.co.uk

Client: Wokingham Borough Council

Project: Bush Walk Windows

Title: Unit 5 Elevation - Peach Place

Drawn by JS

Date June 2025

Scale: 1:50@A3

Drawing Ref: 250102-40-112

Revision: