

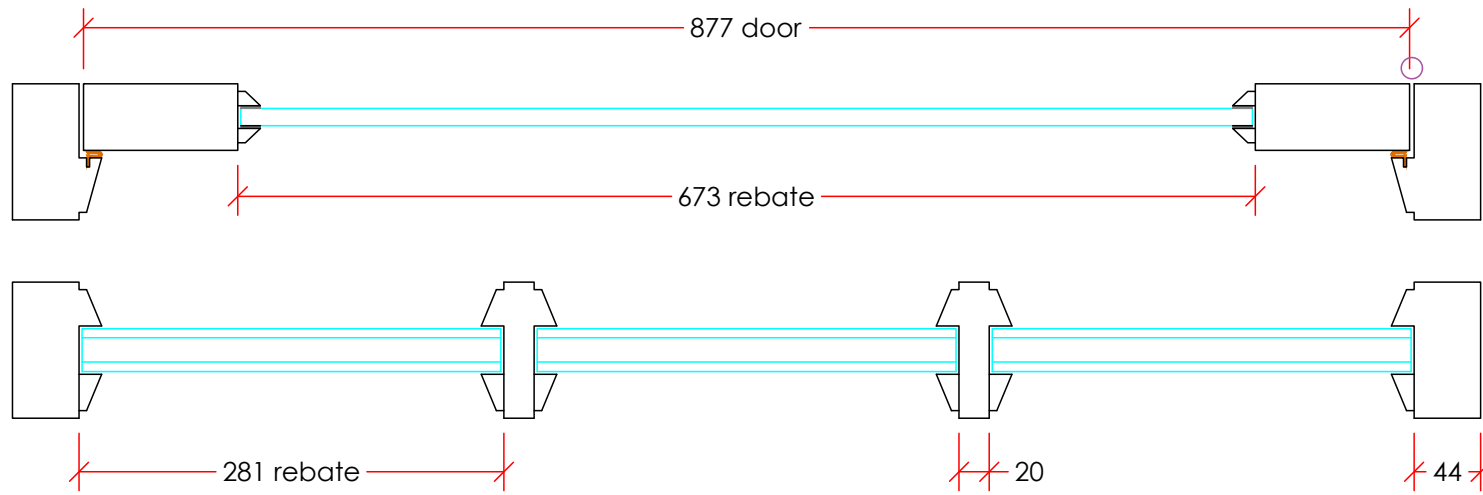


Elevations &
Frame Dimensions
Scale 1:5

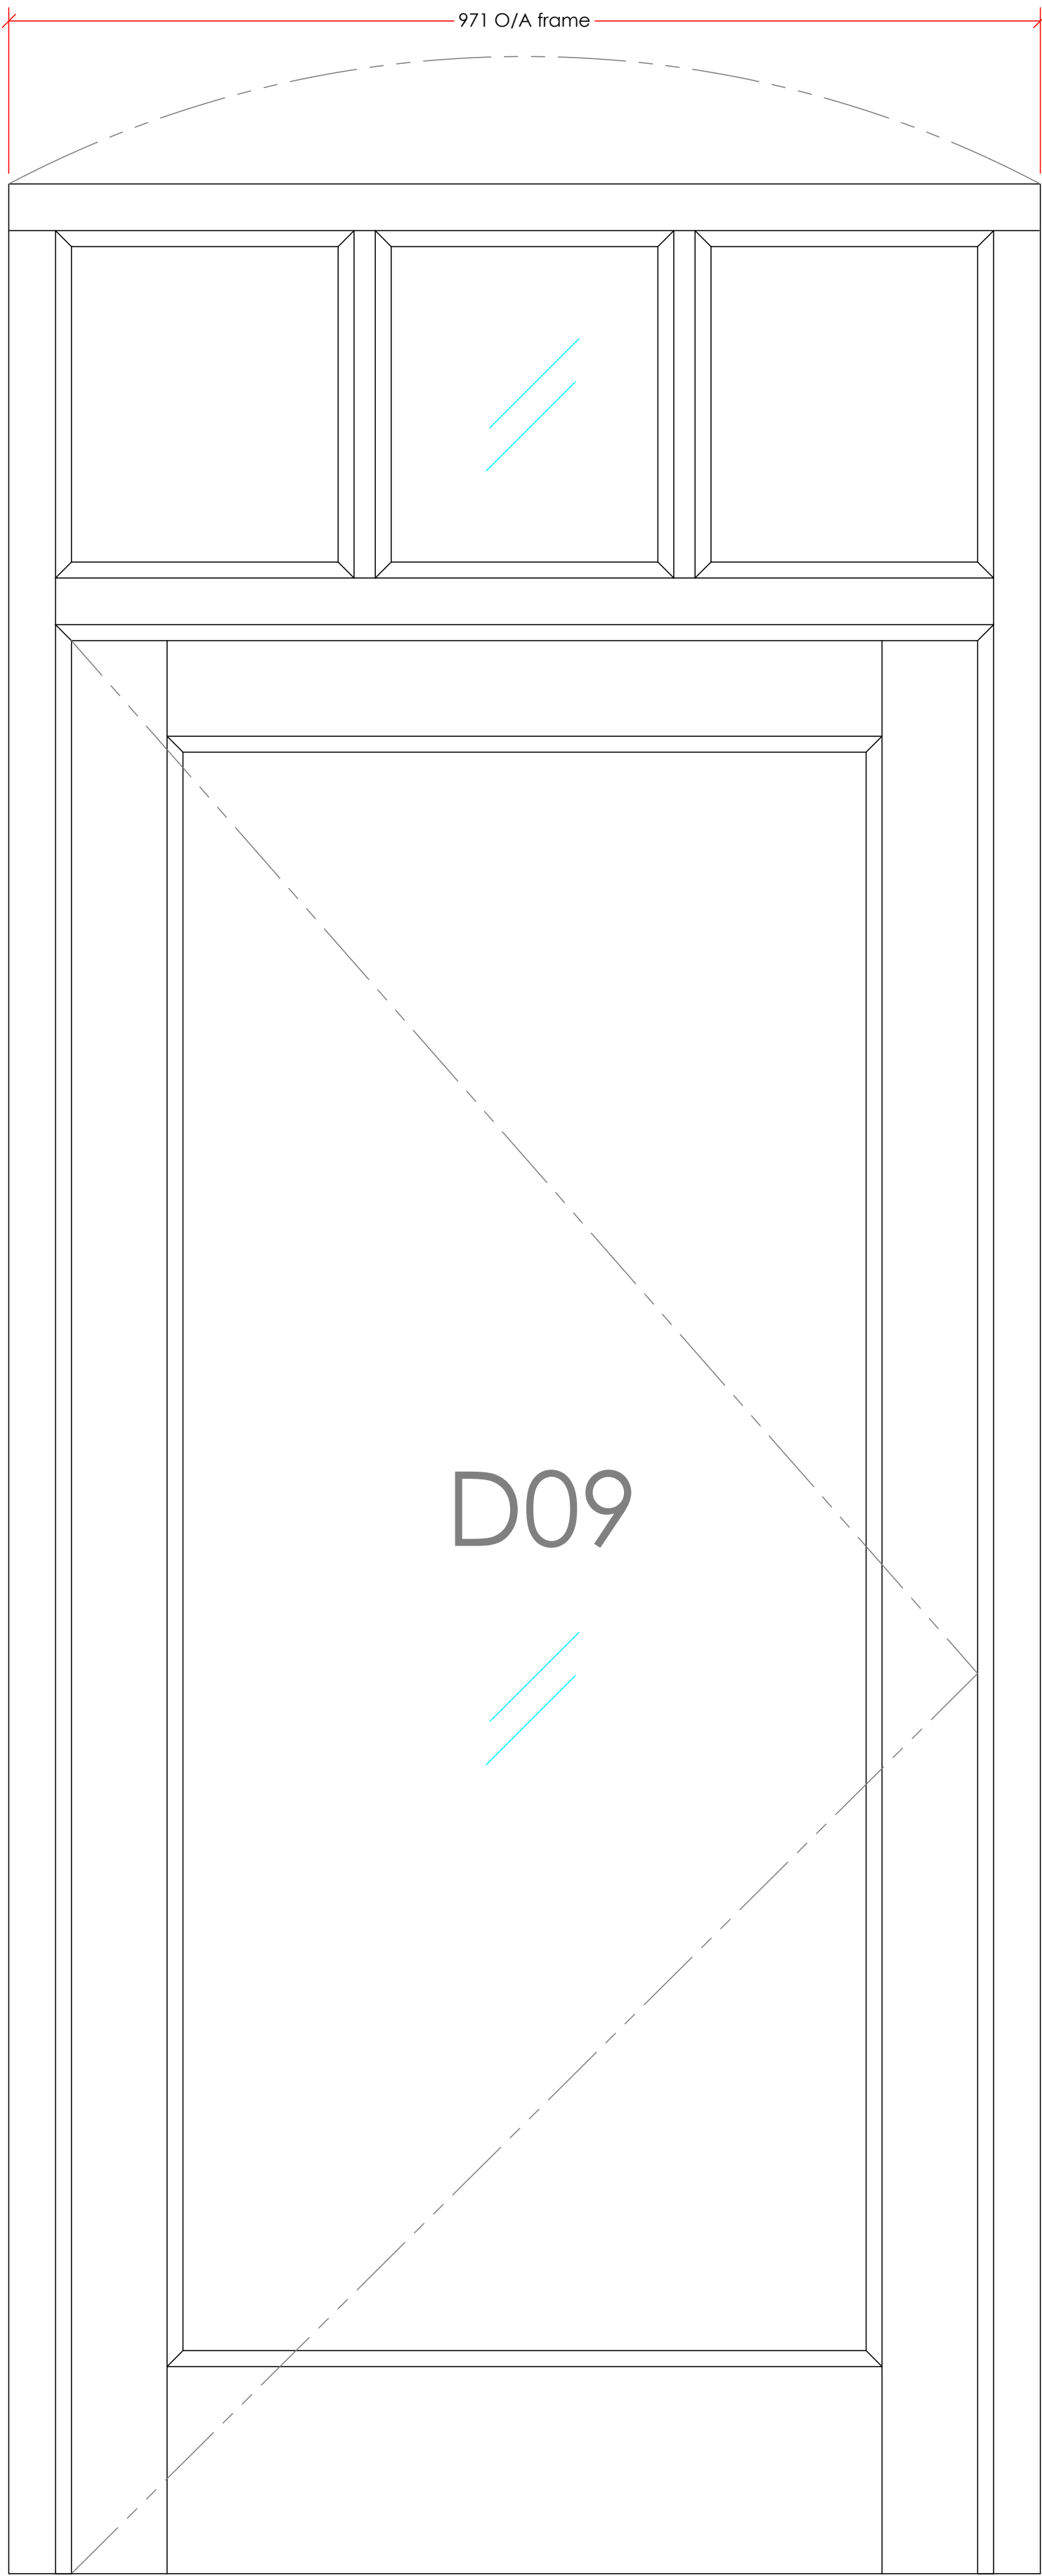


Plan Section
Scale 1:1

Materials Legend

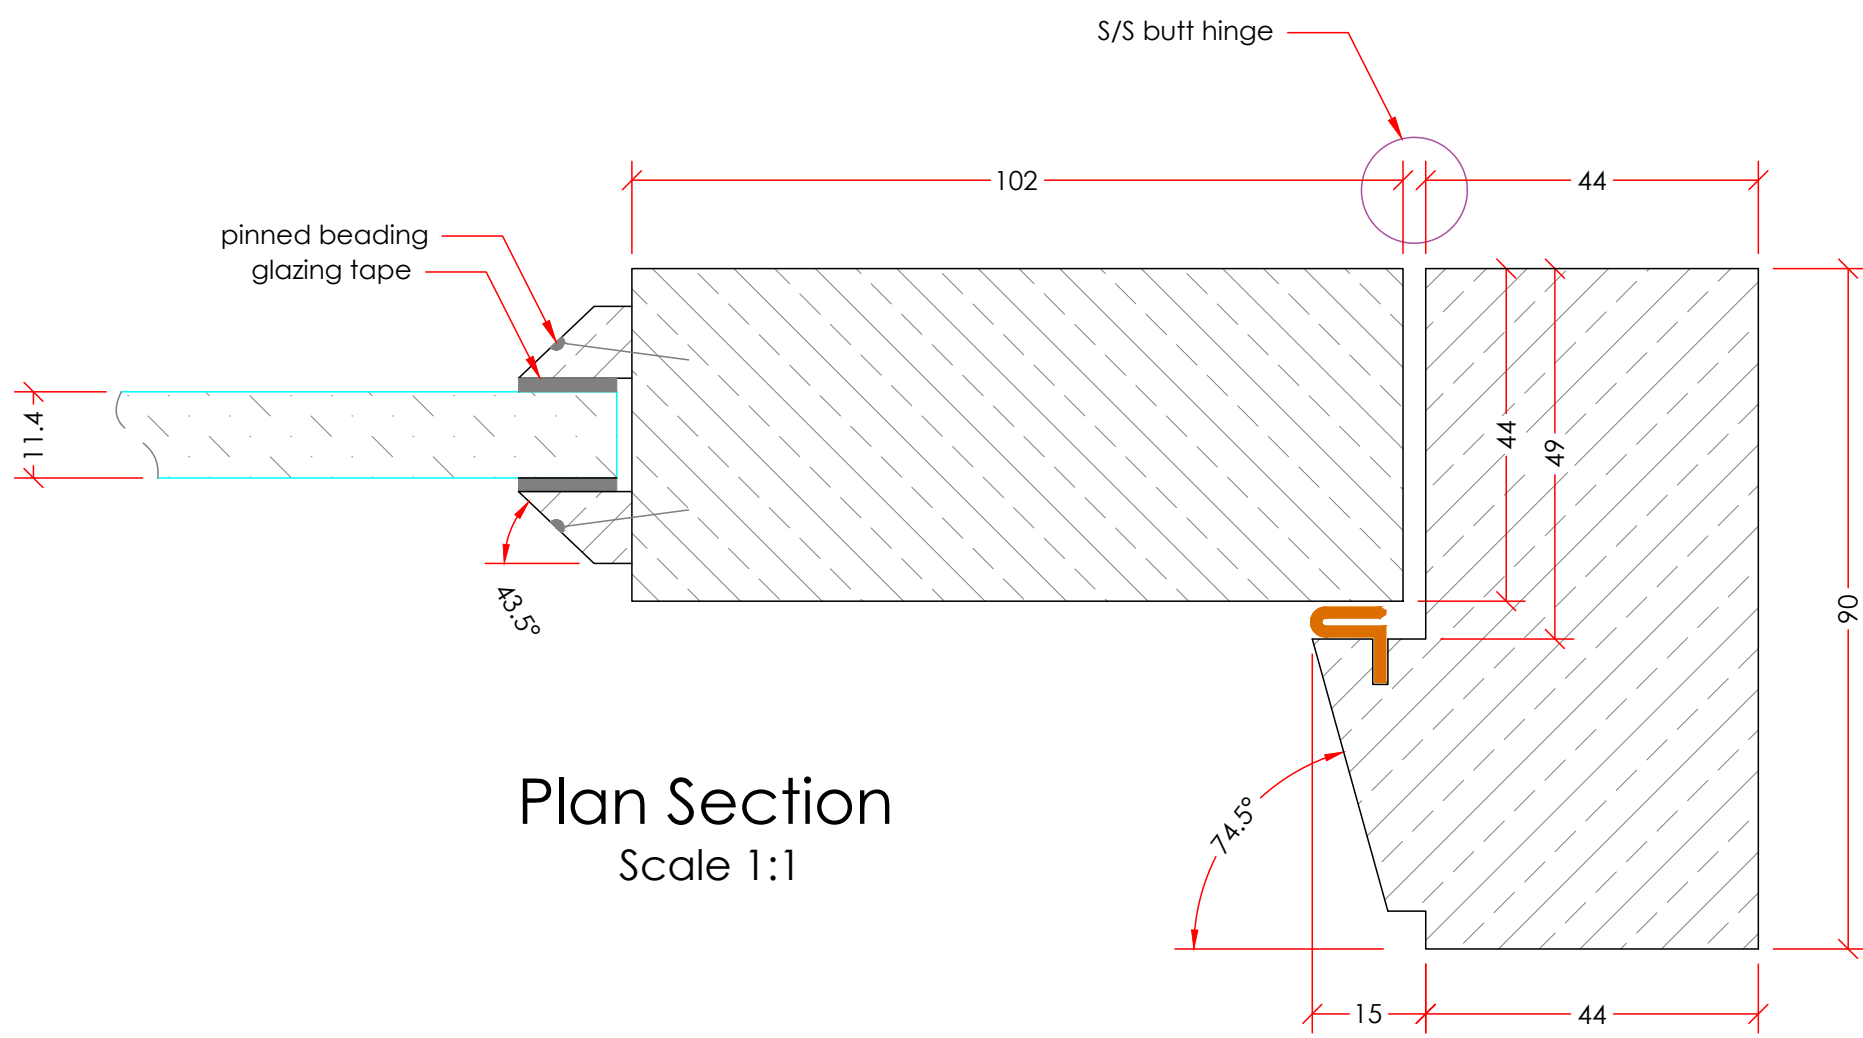

Tenon Hardware Order:

- 18mtrs 15 x 2mm Glazing tape (colour TBC)
5mtrs Aqua 21 door seal (colour TBC)
3no S/S door hinges

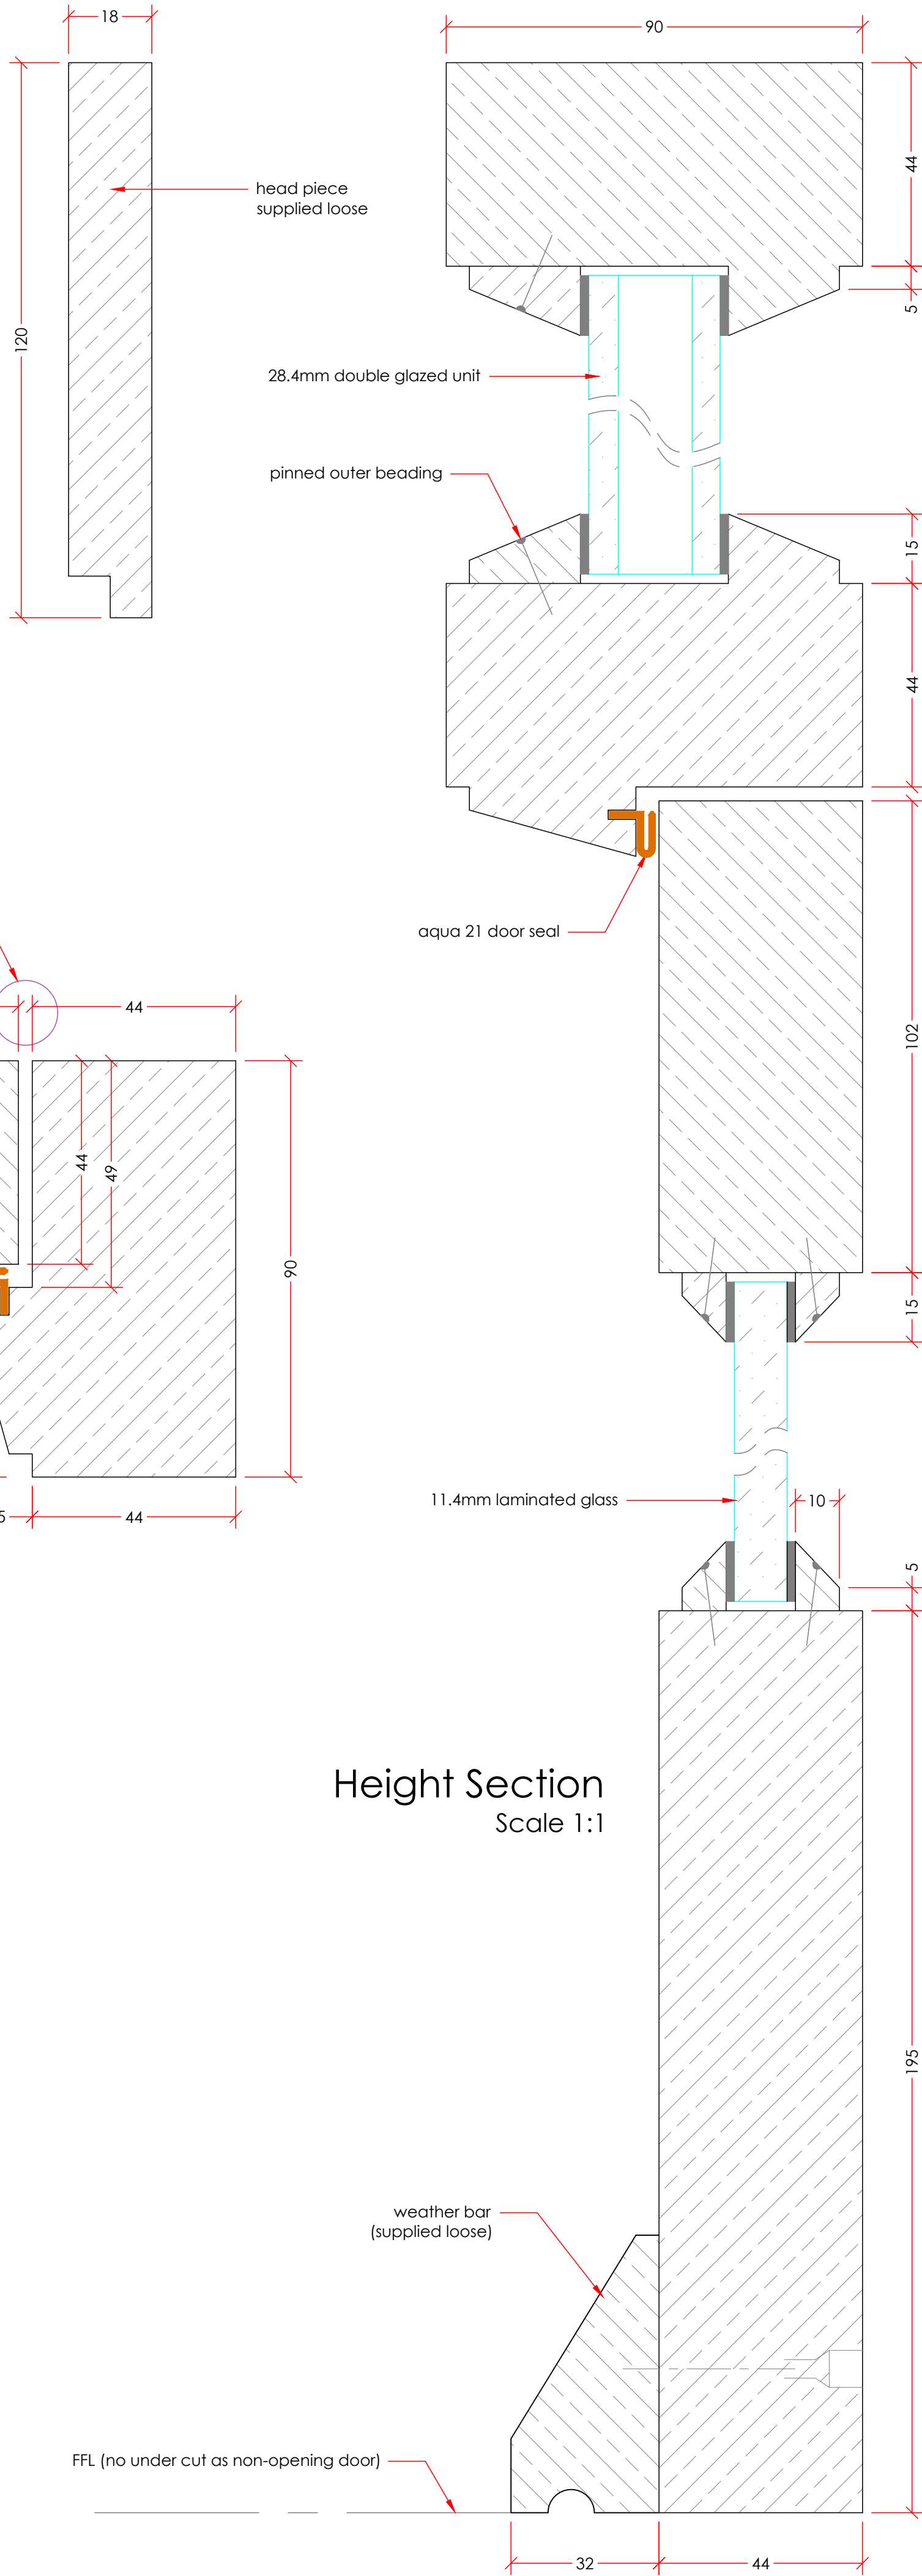

Height Section
Scale 1:1

NB.
This Design and Drawing Is The Exclusive Property
of Tenon Ltd and Is Submitted As Confidential
Information In Connection With Your Enquiry and
Must Not Be Used For Any Other Purposes.
It Must Neither be Copied Or Loaned Without
Written Permission. Upon request It Must Be
Returned Immediately.
A Site Survey May Be Required To Check Sizes and
Access Before Manufacture. Accurate sizes of Any
Equipment Will Need To Be Confirmed Before
Manufacture.

A -					
Revision		Date:-			
Status.		For Approval Tenon JOINERY SERVICES Mount Farm Romsey Road Lockerley Romsey Hampshire SO51 0GR, UK Tel +44 (0)1794 342101 www.tenon.co.uk			
Client:-					
-					
Project:-					
Bush Walk					
D09					
Project no:-		TJ0613	Date :-	15.11.25	
Dwg.no		613.6	Sheet.no	6	Rev.00
Scale:-		A1	Drawn. SJ	Ckd	