


Materials Legend

Sapele frame & beading  
All primed

Tenon Hardware Order:




104mtrs 15 x 2mm Glazing tape (colour TBC)

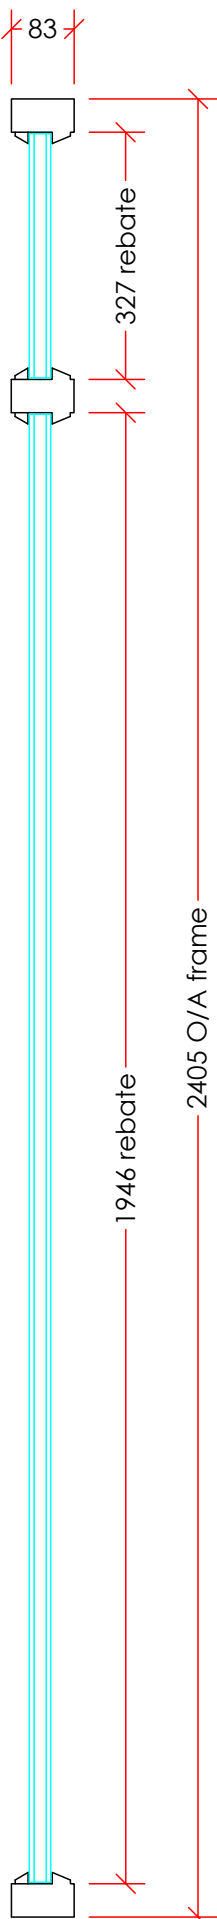


Elevation & Frame Dimensions  
Scale 1:10

W07 lower detail

W07 upper detail

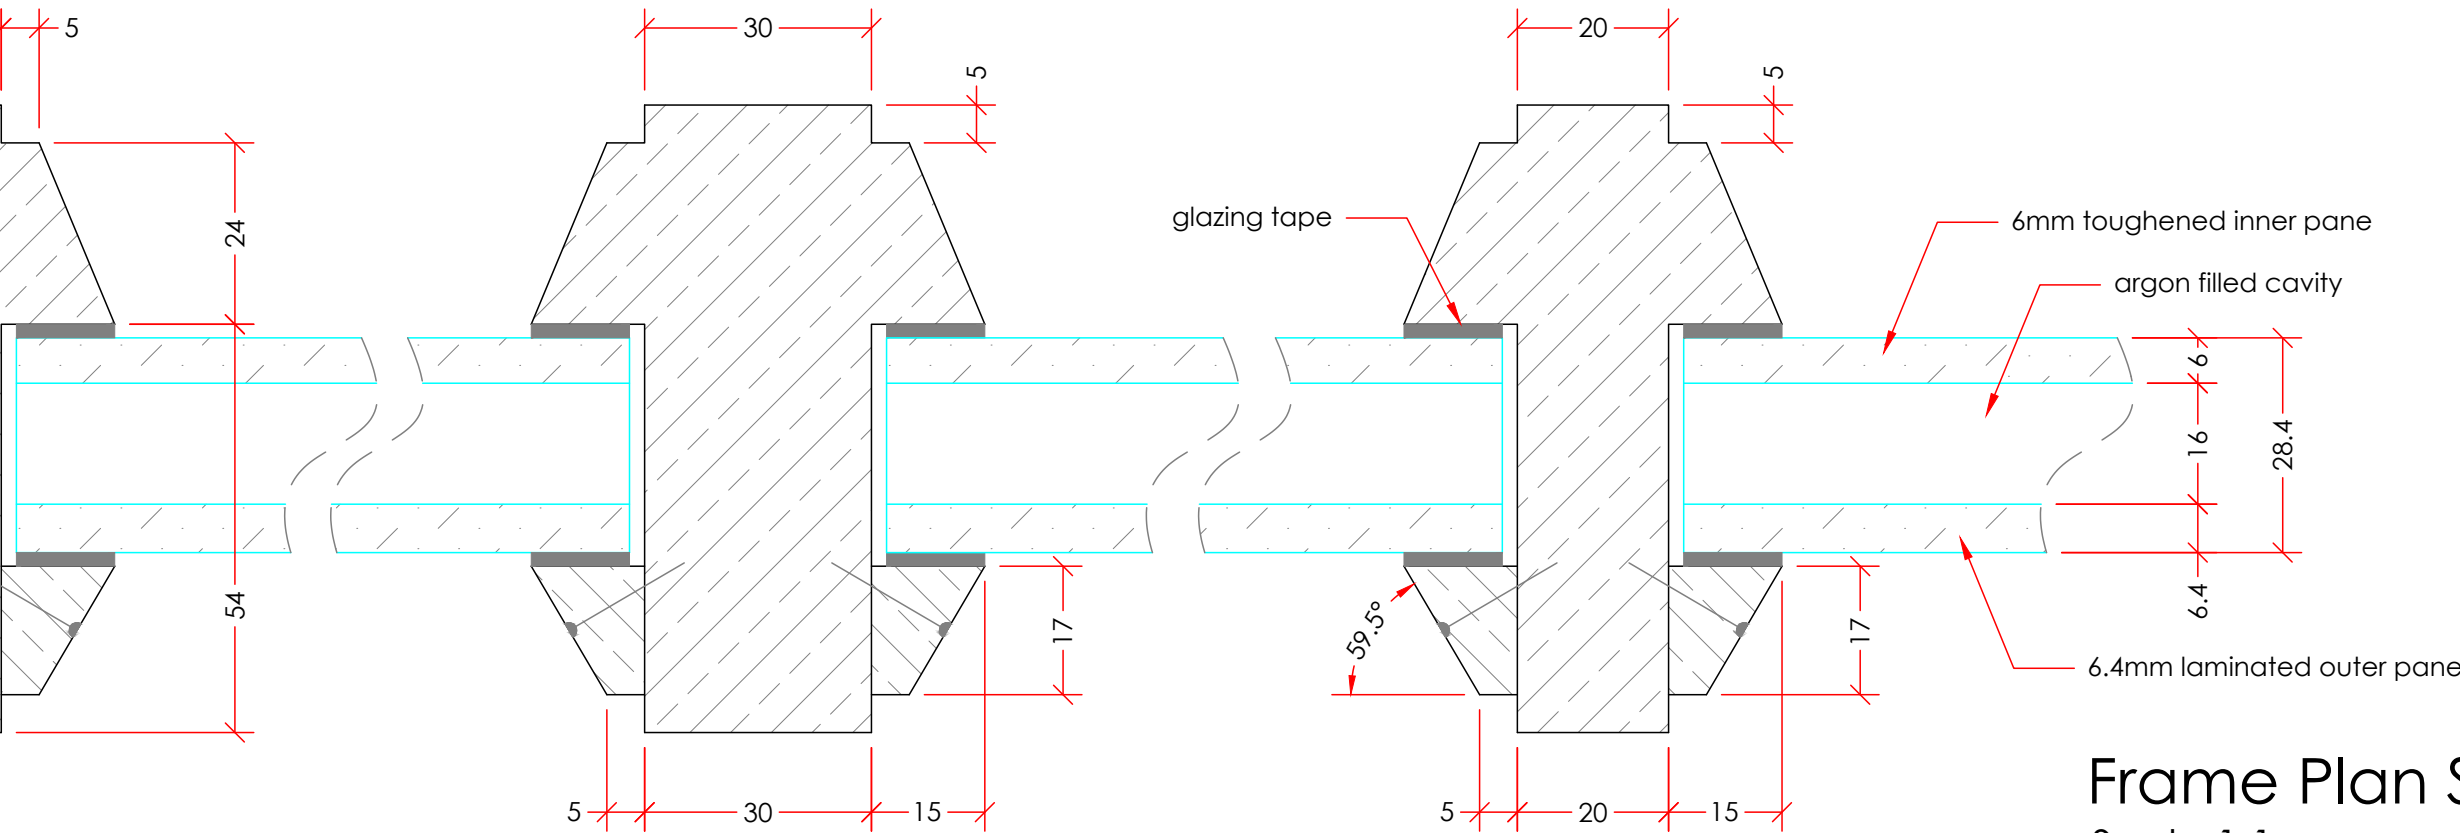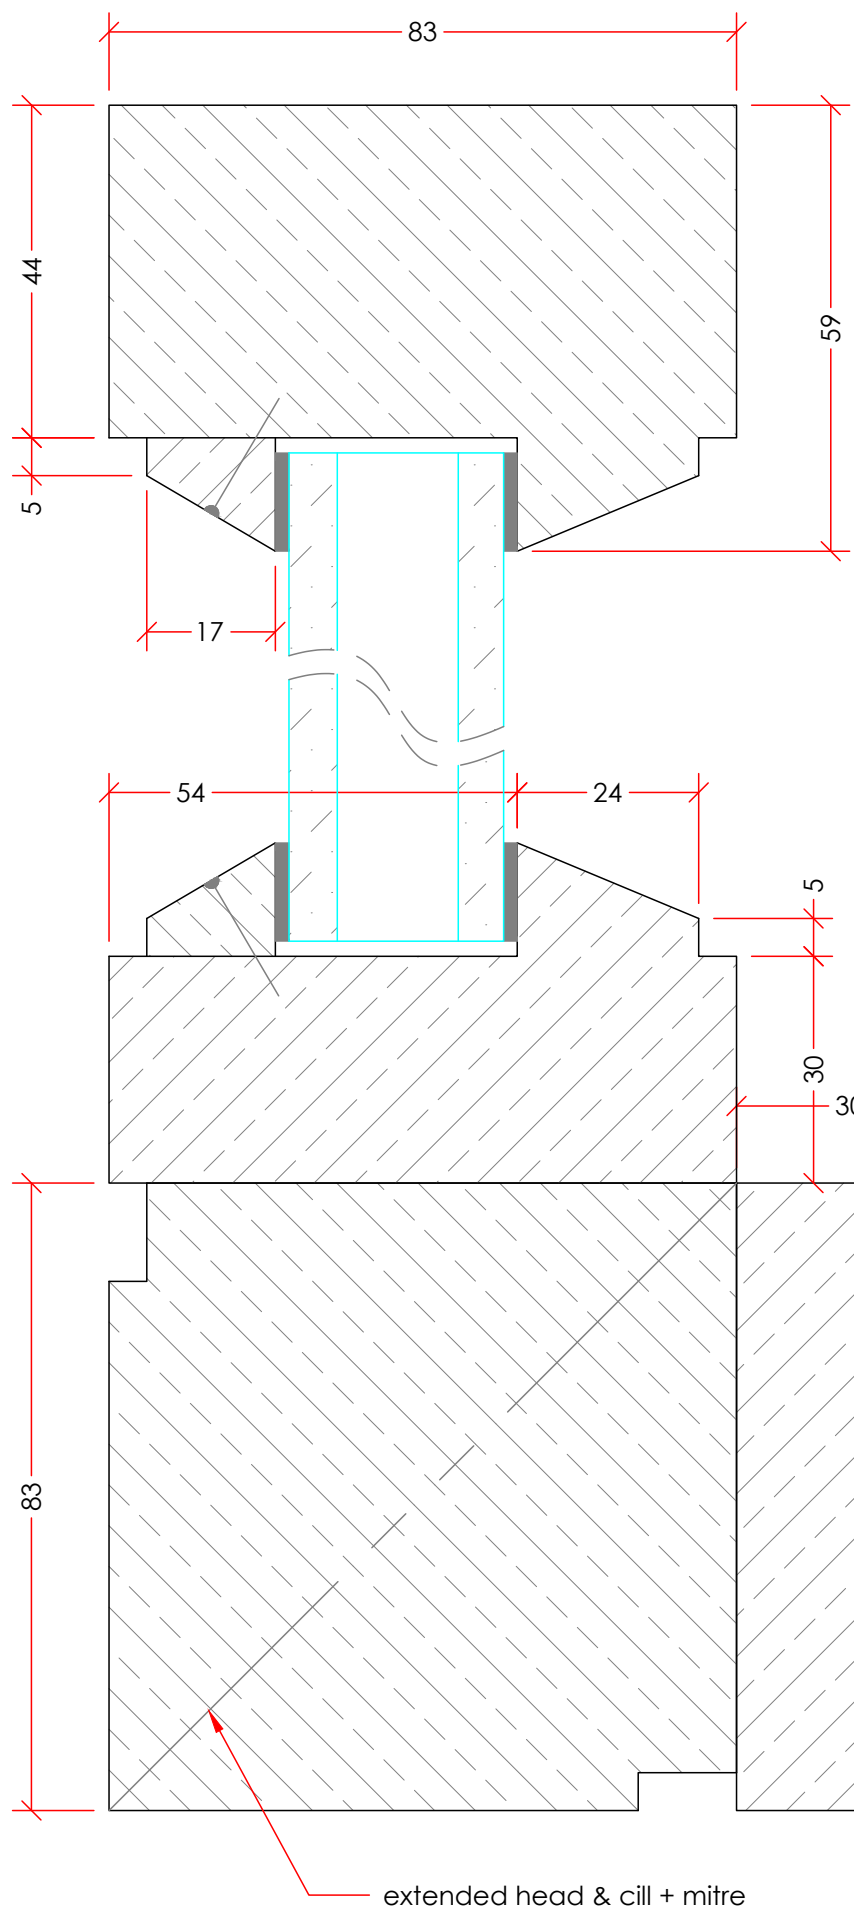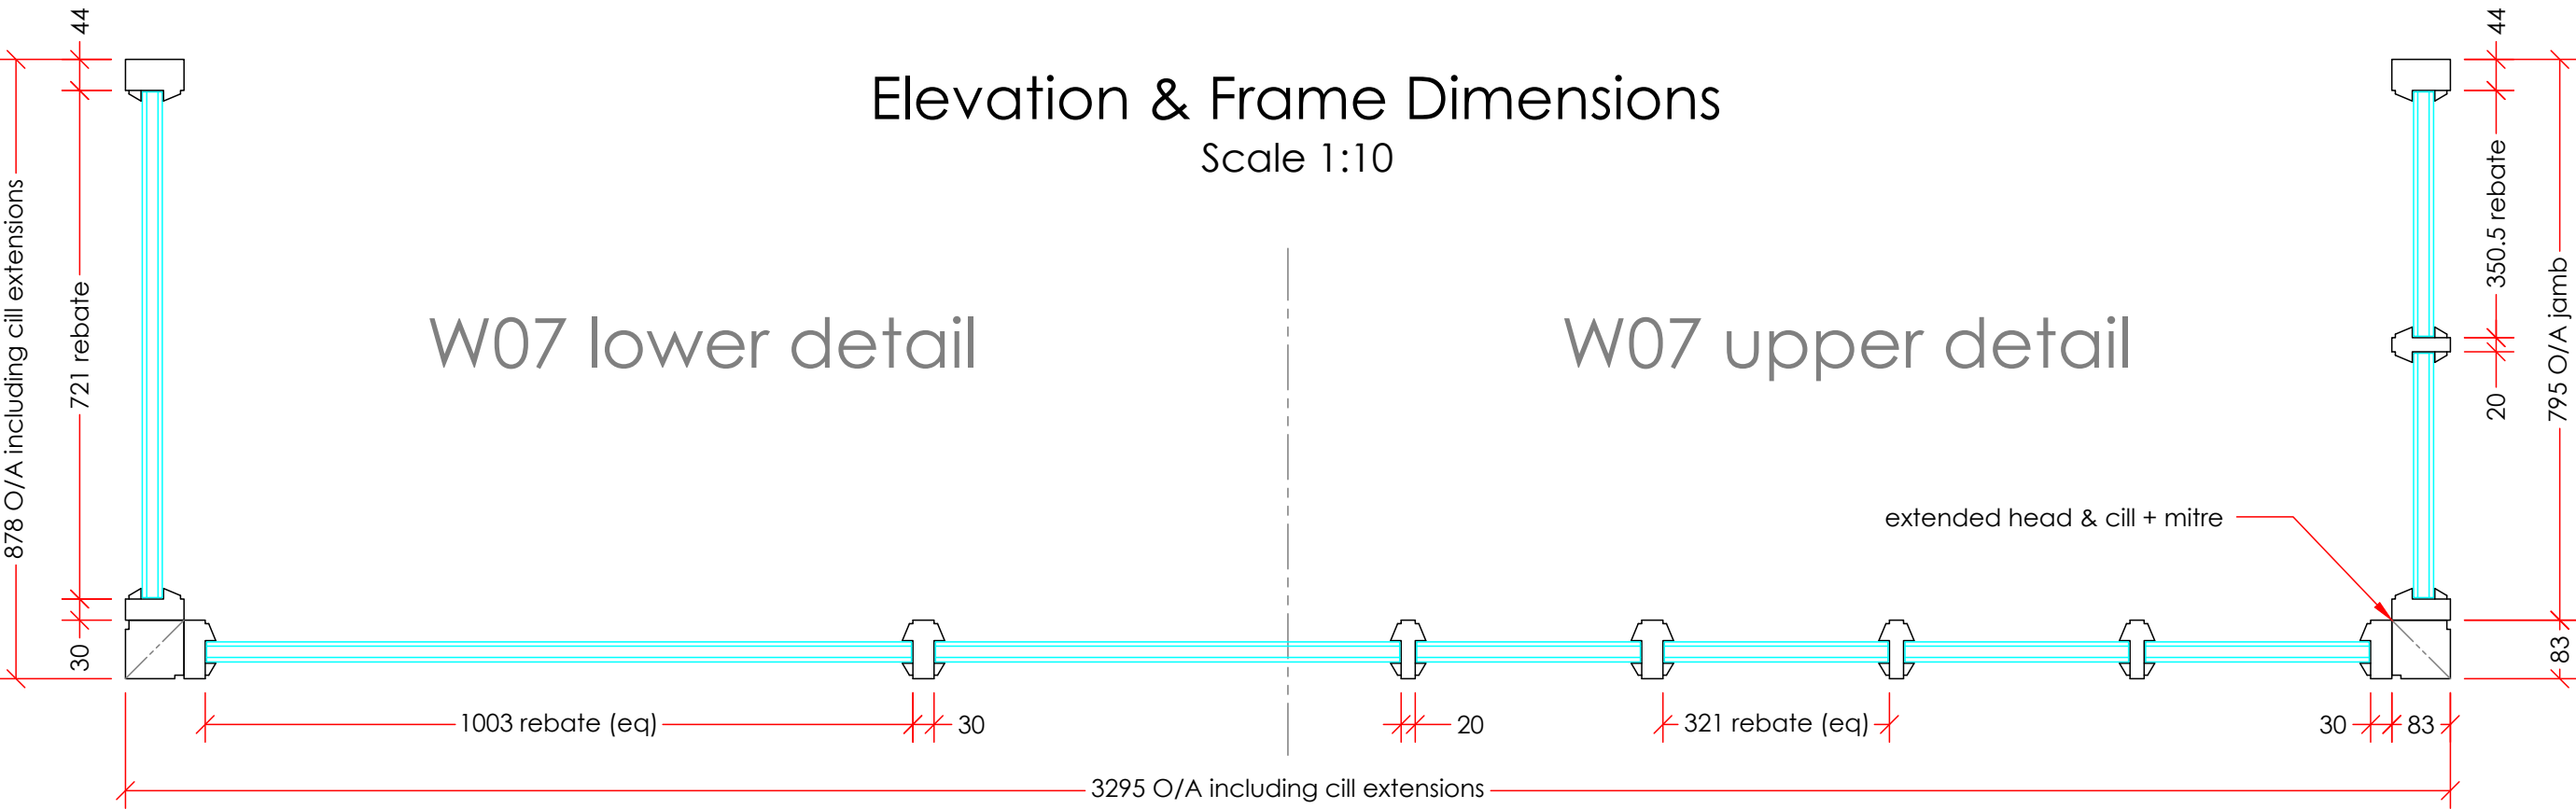

Frame Plan Sections  
Scale 1:1

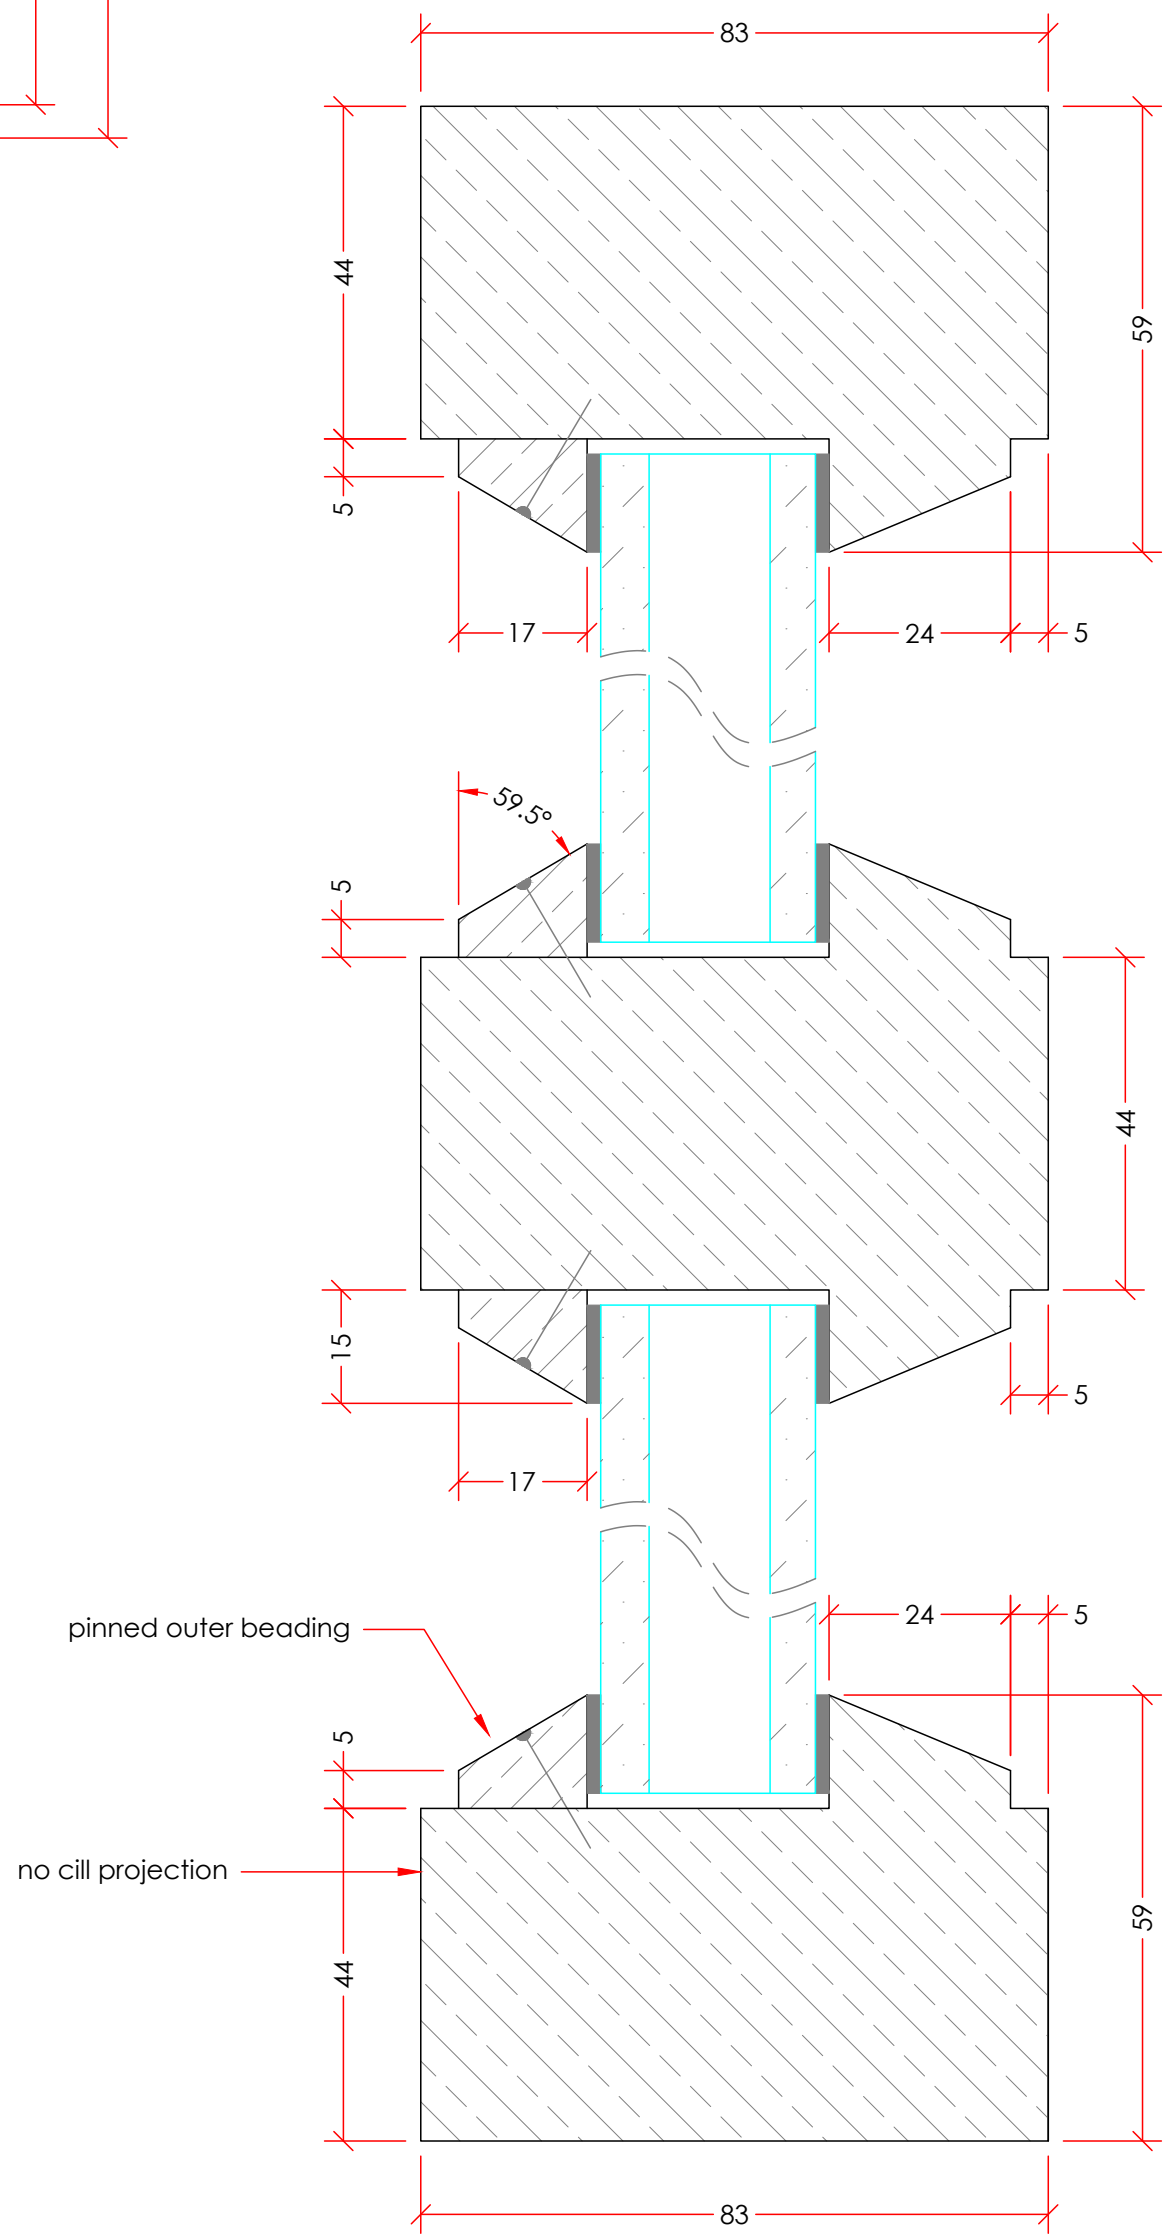

Height Section  
Scale 1:1

NB.  
This Design and Drawing Is The Exclusive Property of Tenon Ltd and Is Submitted As Confidential Information In Connection With Your Enquiry and Must Not Be Used For Any Other Purposes. It Must Neither be Copied Or Loaned Without Written Permission. Upon request It Must Be Returned Immediately.  
A Site Survey May Be Required To Check Sizes and Access Before Manufacture. Accurate sizes of Any Equipment Will Need To Be Confirmed Before Manufacture.

|                        |                        |
|------------------------|------------------------|
| A -                    |                        |
| Revision               | Date:-                 |
| Status.                |                        |
| For Approval           |                        |
| Tenon                  |                        |
| JOINERY SERVICES       |                        |
| Mount Farm Romsey Road |                        |
| Lockerley Romsey       |                        |
| Hampshire              |                        |
| SO51 0GR, UK           | Tel +44 (0)1794 342101 |
|                        | www.tenon.co.uk        |
| Client:-               |                        |
| -                      |                        |
| Project:-              |                        |
| Bush Walk              |                        |
| W07                    |                        |
| Project no:-           | TJ0613                 |
| Date :-                | 15.11.25               |
| Dwg.no                 | 613.7                  |
| Sheet.no               | 7                      |
| Rev.00                 |                        |
| Scale:-                | A1                     |
| Drawn. SJ              | Ckd                    |